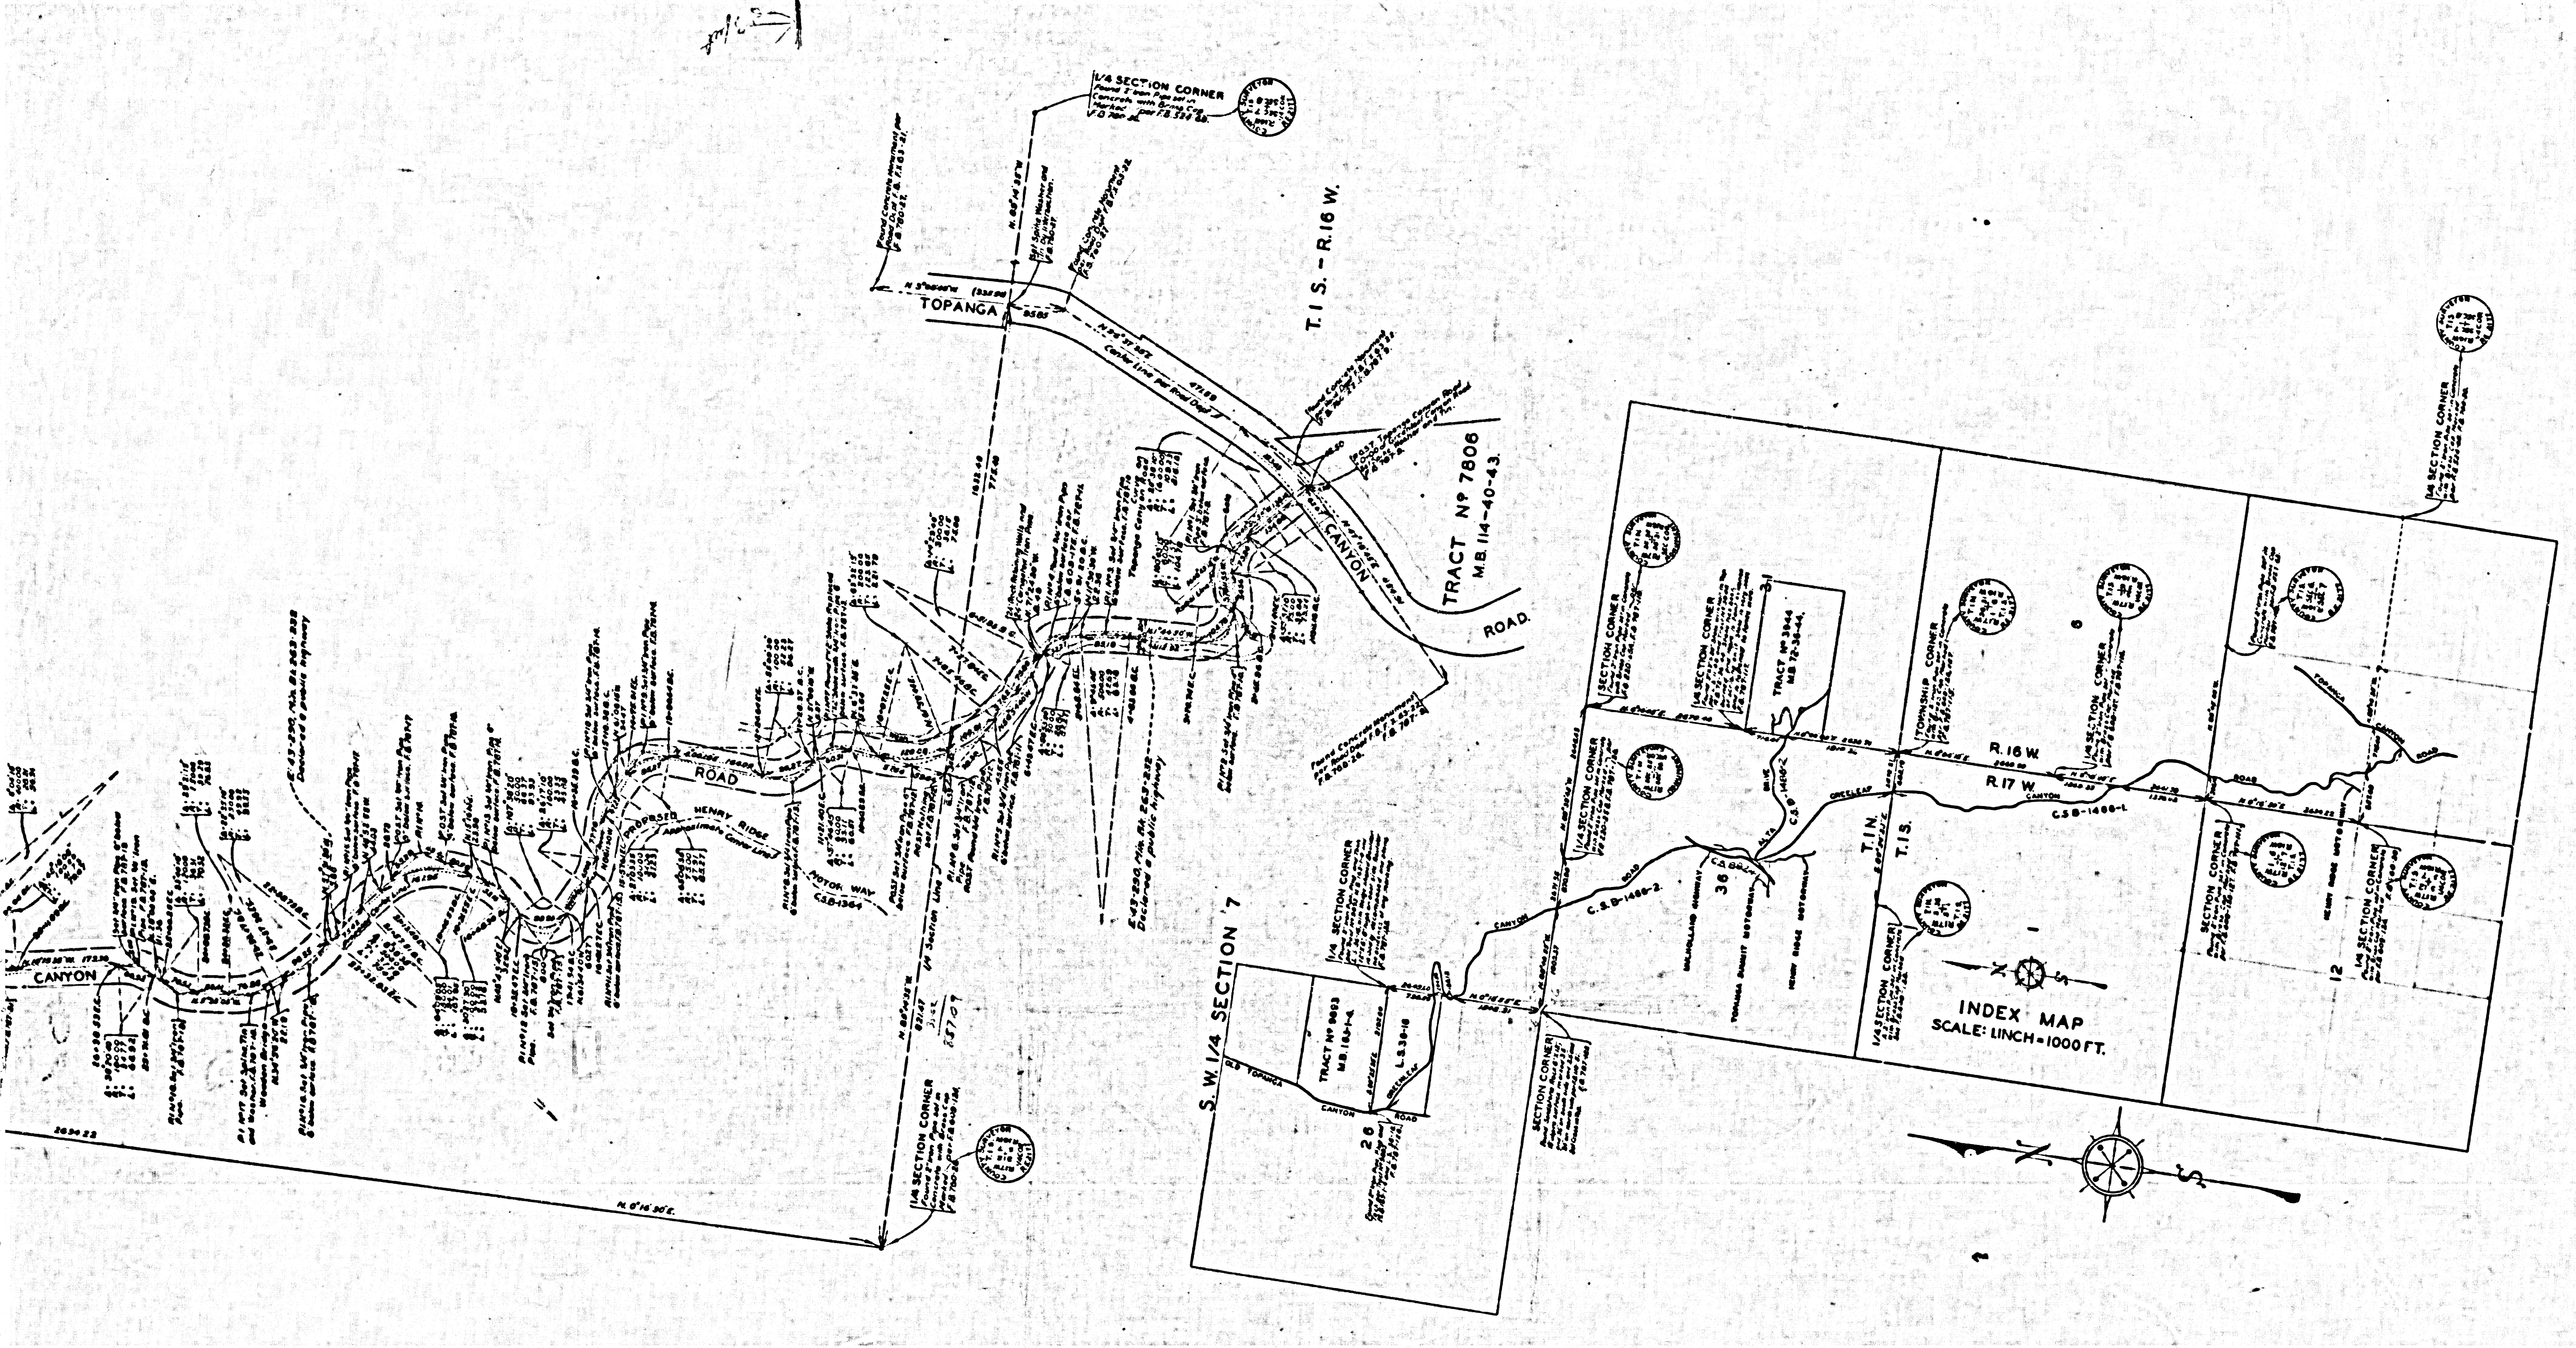

MAP OF

GREENLEAF CANYON ROAD

FROM

TOPANGA CANYON ROAD

TO

OLD TOPANGA CANYON ROAD

COUNTY SURVEYORS MAP No B-1486
SHEET No 1 OF 2 SHEETS
SCALE:- 1 INCH = 100 FT.

JOB NUMBER 8261

DECLARED HWY
E 22-171
E 41-290
INDEX 89

ALFRED JONES - COUNTY SURVEYOR
SURVEYED MAY TO JUNE 1939

SURVEYED UNDER INSTRUCTIONS OF THE BOARD OF SUPERVISORS PER ORDER DATED DEC. 29, 1938.
BEARINGS ARE BASED ON THE BEARING OF EAST WEST 1/4 SECTION LINE OF SECTION 7 T.1S.-R.16W. PER C.S.B.-1485.

F.B. 787-7-232.

FIELD WORK BY.. L.S. HAMMOND.
OFFICE WORK BY.... H.M. HALL.
CHECKED BY.. R.R. McPHERSON.

Greenleaf Canyon Rd added to Master Plan (80') by Amend. #563 Jan 1965 from Topanga Cyn Rd to Topanga Summit Rd. Changed to Major Hwy (60' width)

CSB-14861
A1 OF A3

CSB-14861
A2 OF A3

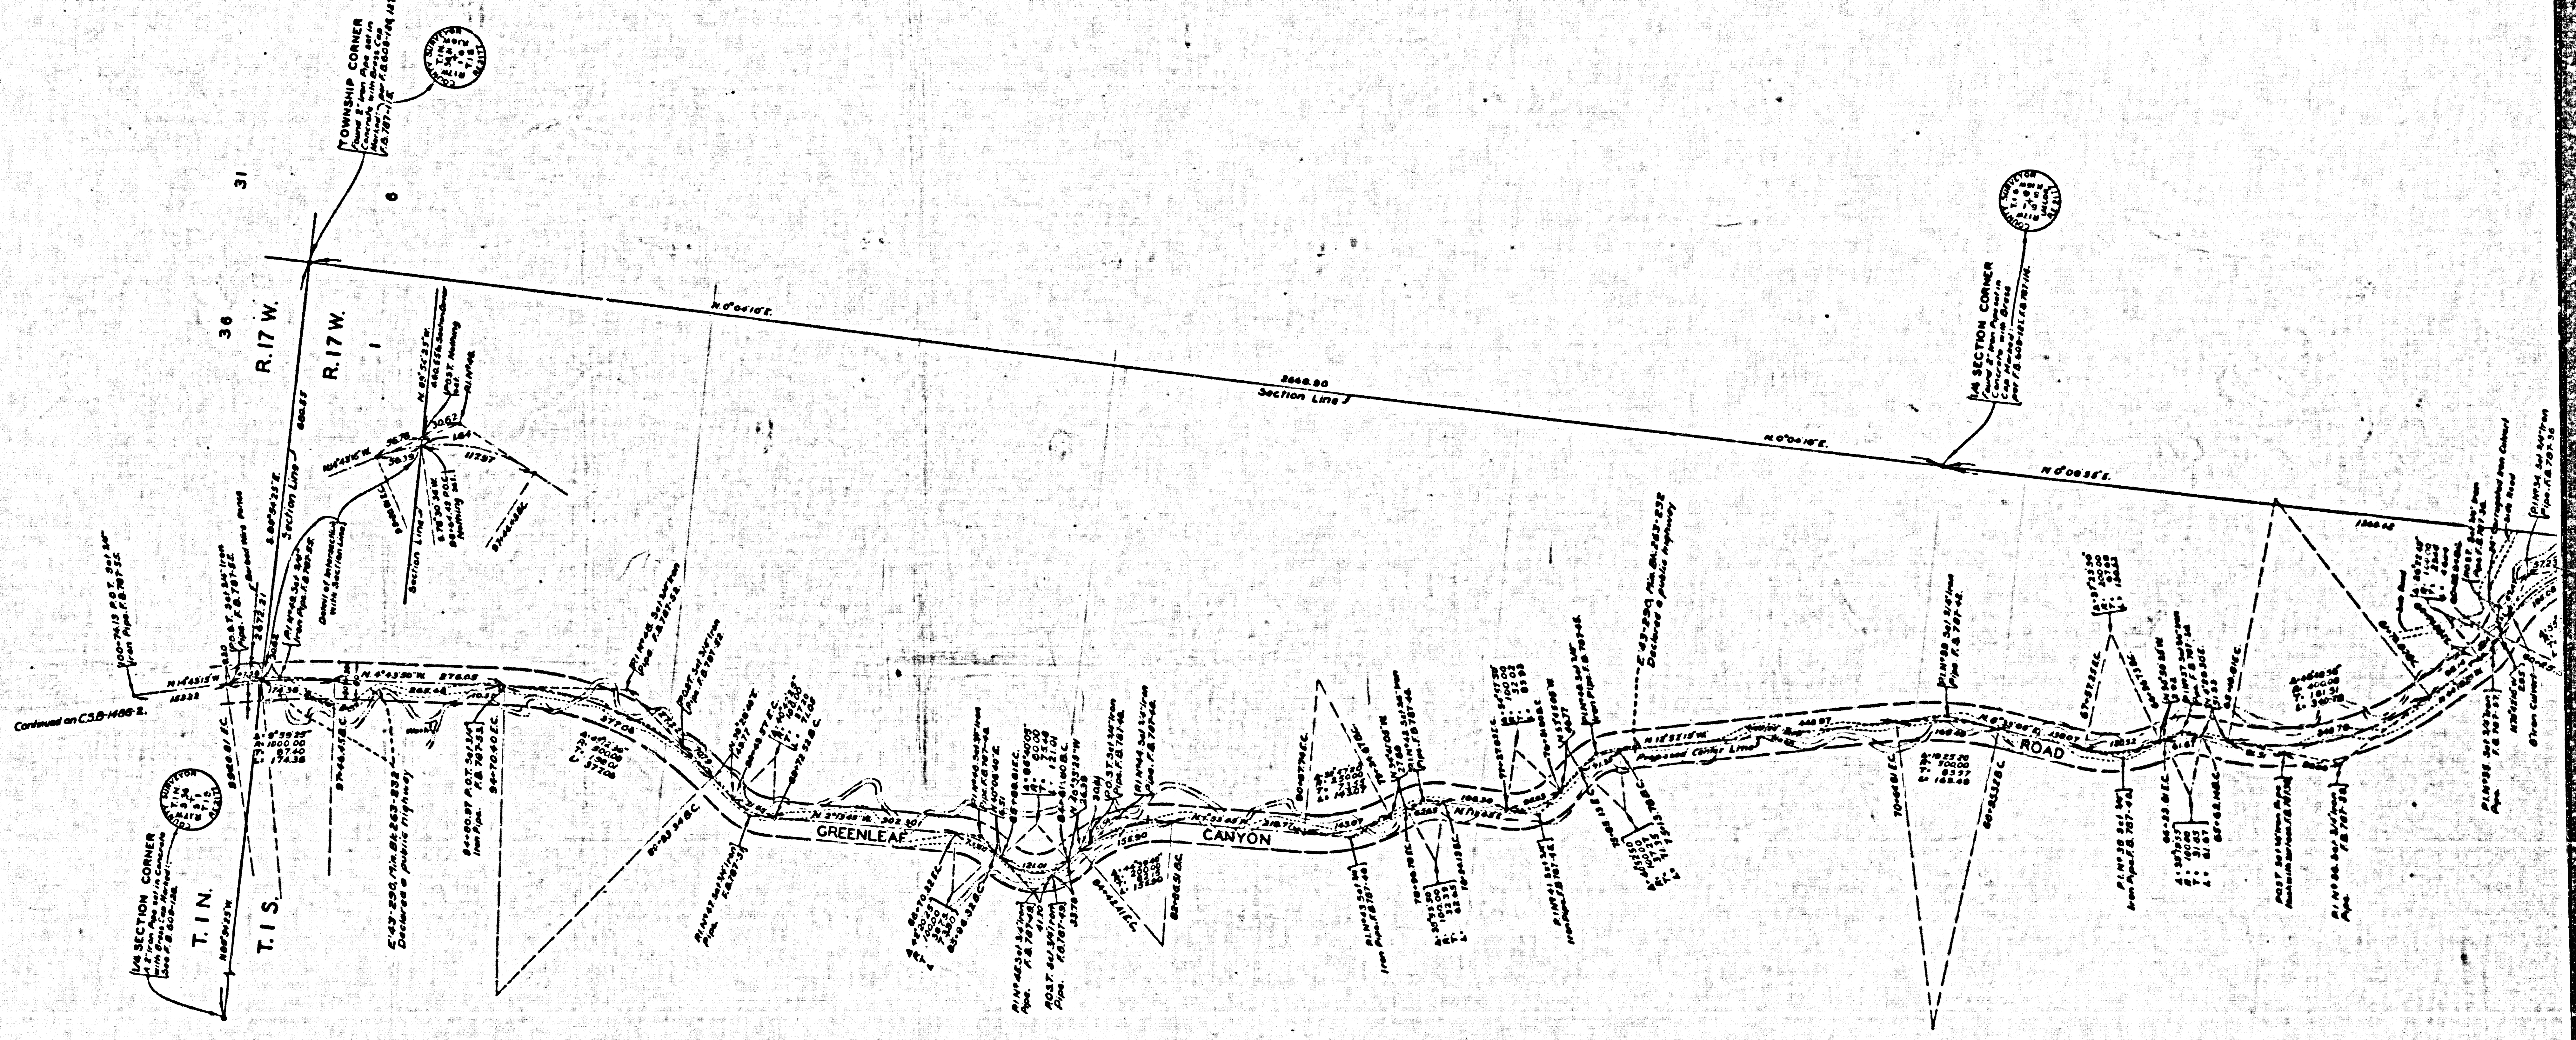
TOWNSHIP CORNER
Found 2" Iron Pipe set in Concrete with Brass Cap Marked: per F.B. 609-126 127.
F.B. 787-11 E
31
6
36
1
R. 17 W.
R. 17 W.
Section Line
Section Line
Detail of Intersection with Section Line
Continued on C.S.B-1486-2.
1/4 SECTION CORNER
T. 1 N.
T. 1 S.
Declared a public highway
N. 0°06'15" E.
2646.80
Section Line
N. 0°06'15" E.
1/4 SECTION CORNER
Found 2" Iron Pipe set in Concrete with Brass Cap Marked: per F.B. 609-125 F.B. 787-14.
N. 0°06'35" E.
1300.46
GREENLEAF
CANYON
ROAD
COUNTY SURVEYOR

CSB-1486-1
A3 OF A3