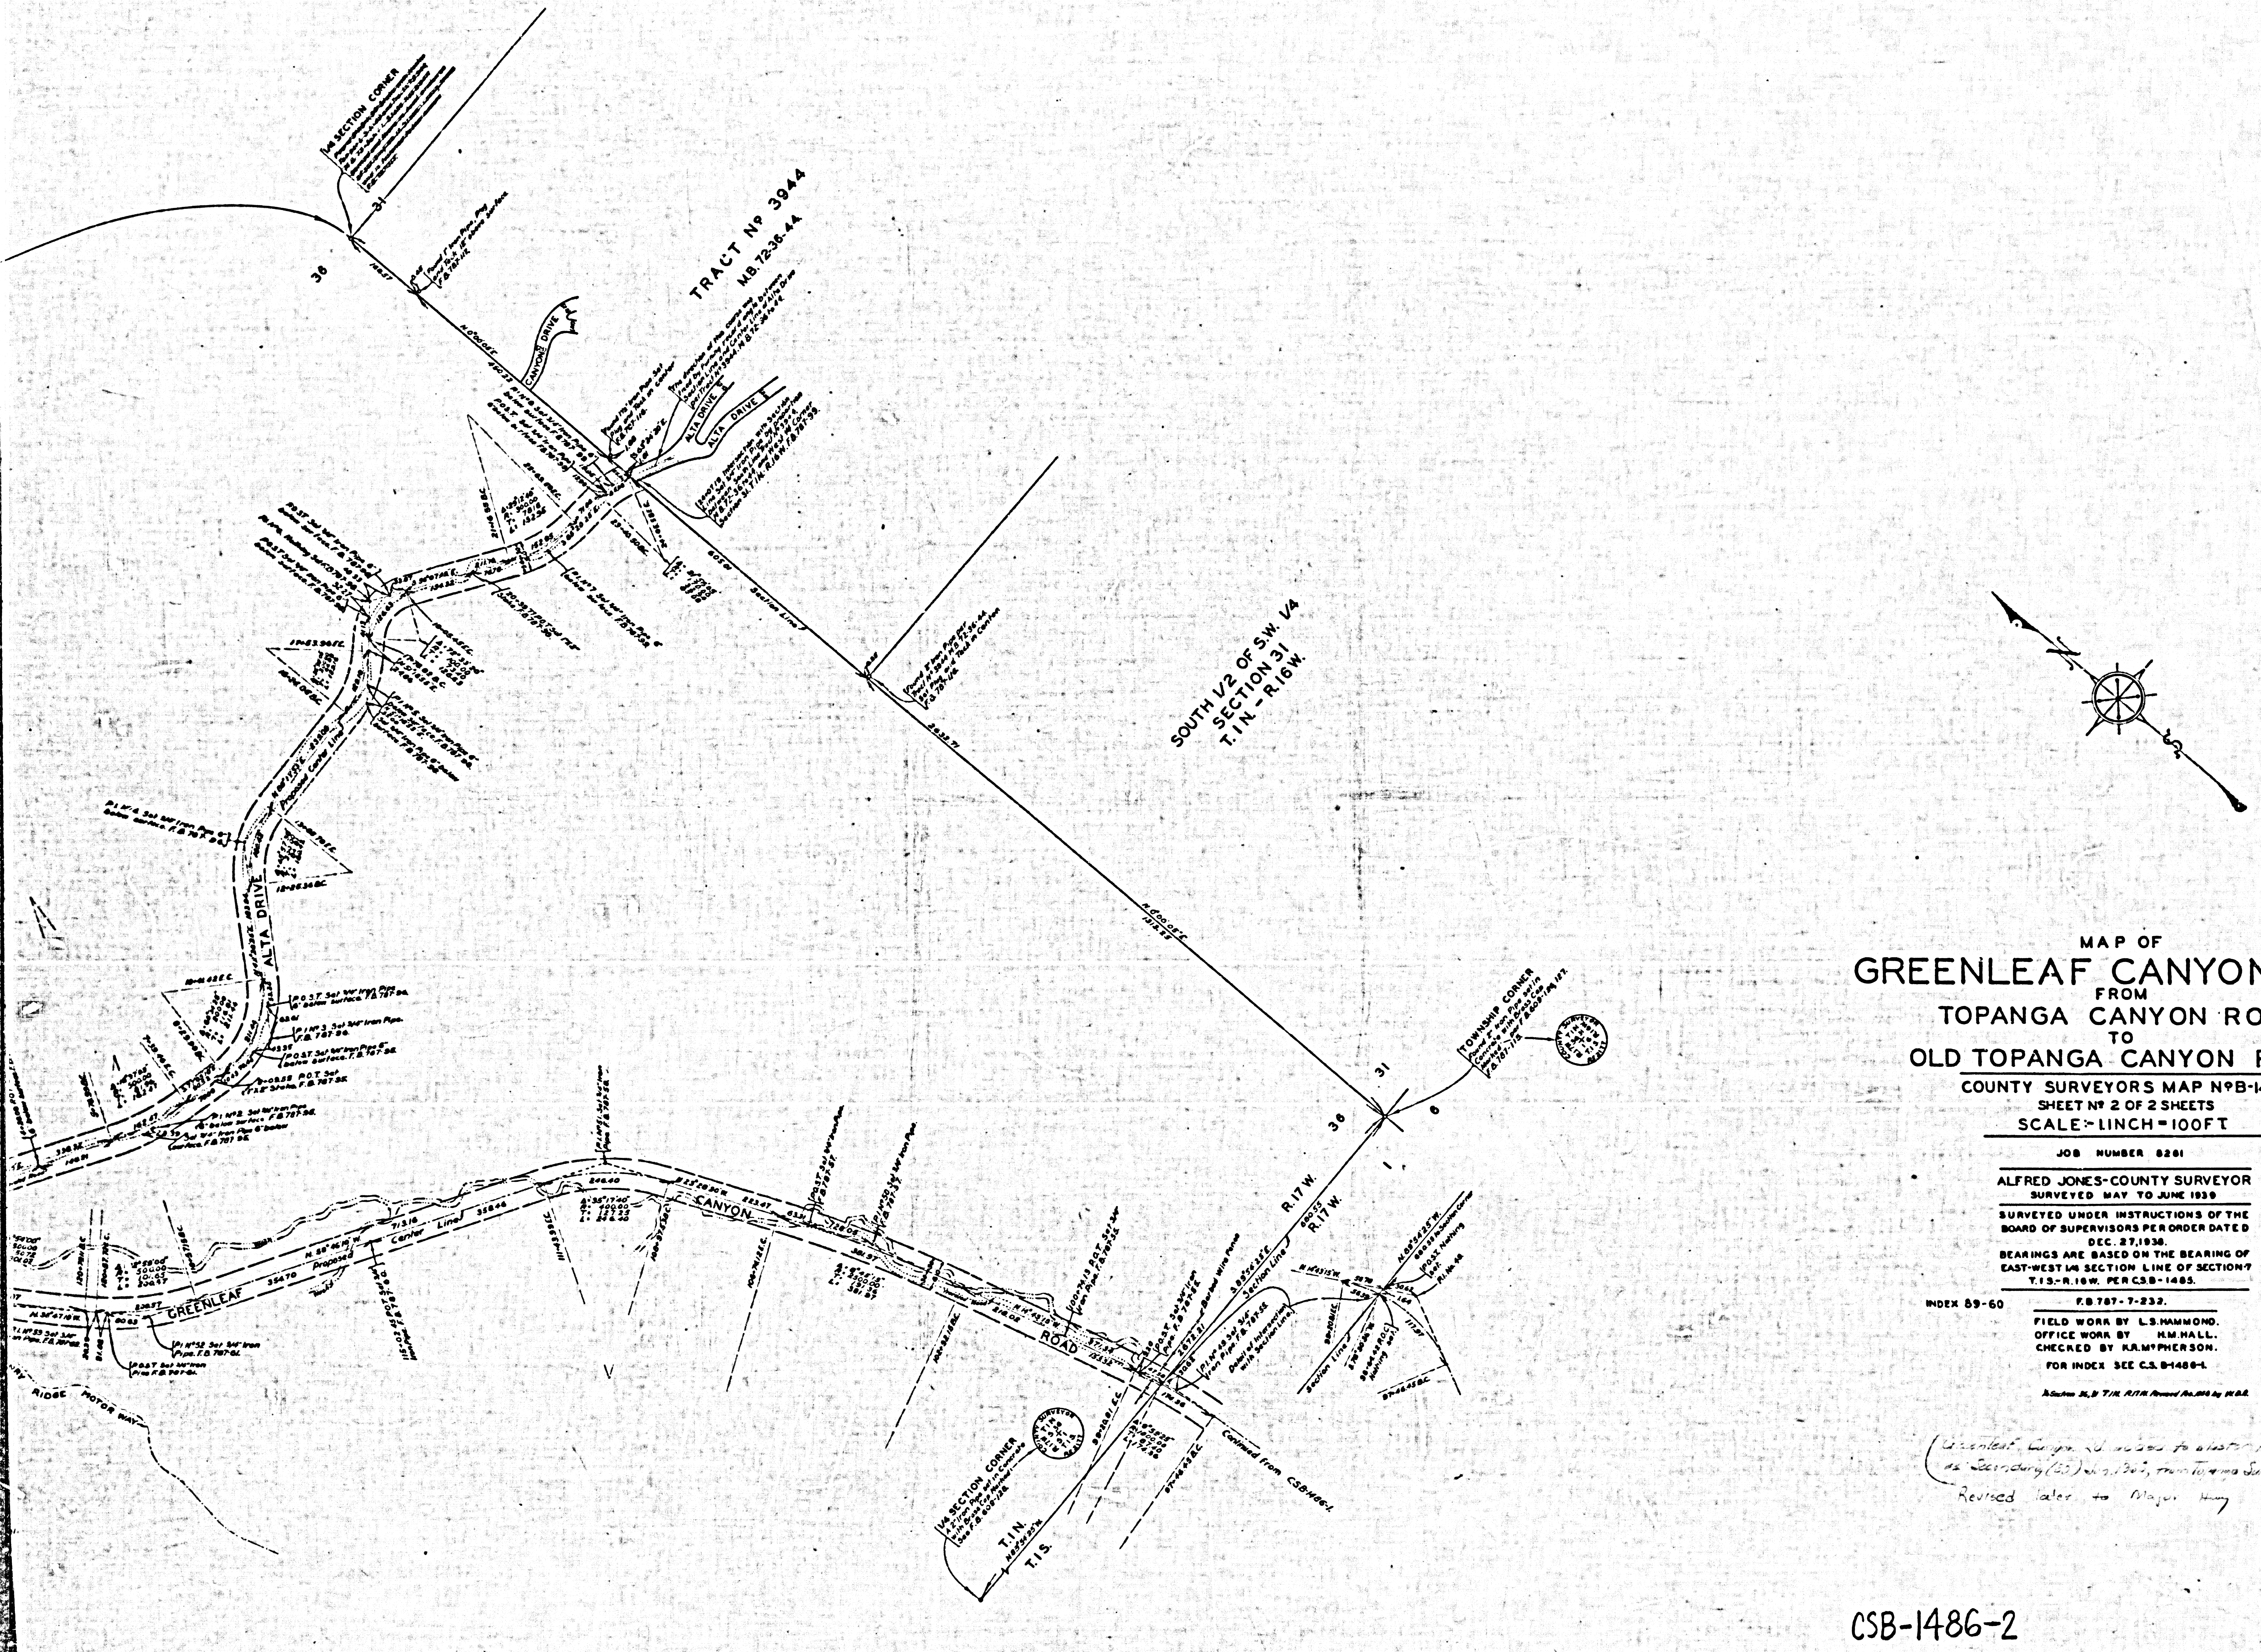

MAP OF

GREENLEAF CANYON ROAD

FROM

TOPANGA CANYON ~~ROAD~~ BLVD

TO

OLD TOPANGA CANYON ROAD

COUNTY SURVEYORS MAP Nº B-1486
SHEET Nº 2 OF 2 SHEETS
SCALE:- 1 INCH = 100 FT

JOB NUMBER 8261

ALFRED JONES-COUNTY SURVEYOR
SURVEYED MAY TO JUNE 1939

SURVEYED UNDER INSTRUCTIONS OF THE BOARD OF SUPERVISORS PER ORDER DATED DEC. 27, 1938.
BEARINGS ARE BASED ON THE BEARING OF EAST-WEST 1/4 SECTION LINE OF SECTION 7 T.1S.-R.16W. PER C.S.B-1485.

INDEX 89-60

F.B. 787-7-232.

FIELD WORK BY L.S. HAMMOND.
OFFICE WORK BY H.M. HALL.
CHECKED BY K.R. McPHERSON.

FOR INDEX SEE C.S. B-1486-1.

Sections 36, 31 T.1N. R.17W. Revised Aug. 1940 by W.B.R.

(Greenleaf Canyon Rd. added to Master Plan by Amend. #563 as Secondary (80') Jan. 1963, from Topanga Summit Rd. Southerly)
Revised later to Major Hwy

CSB-1486-2
A1 OF A3

CSB-1486-2
A2 OF A3

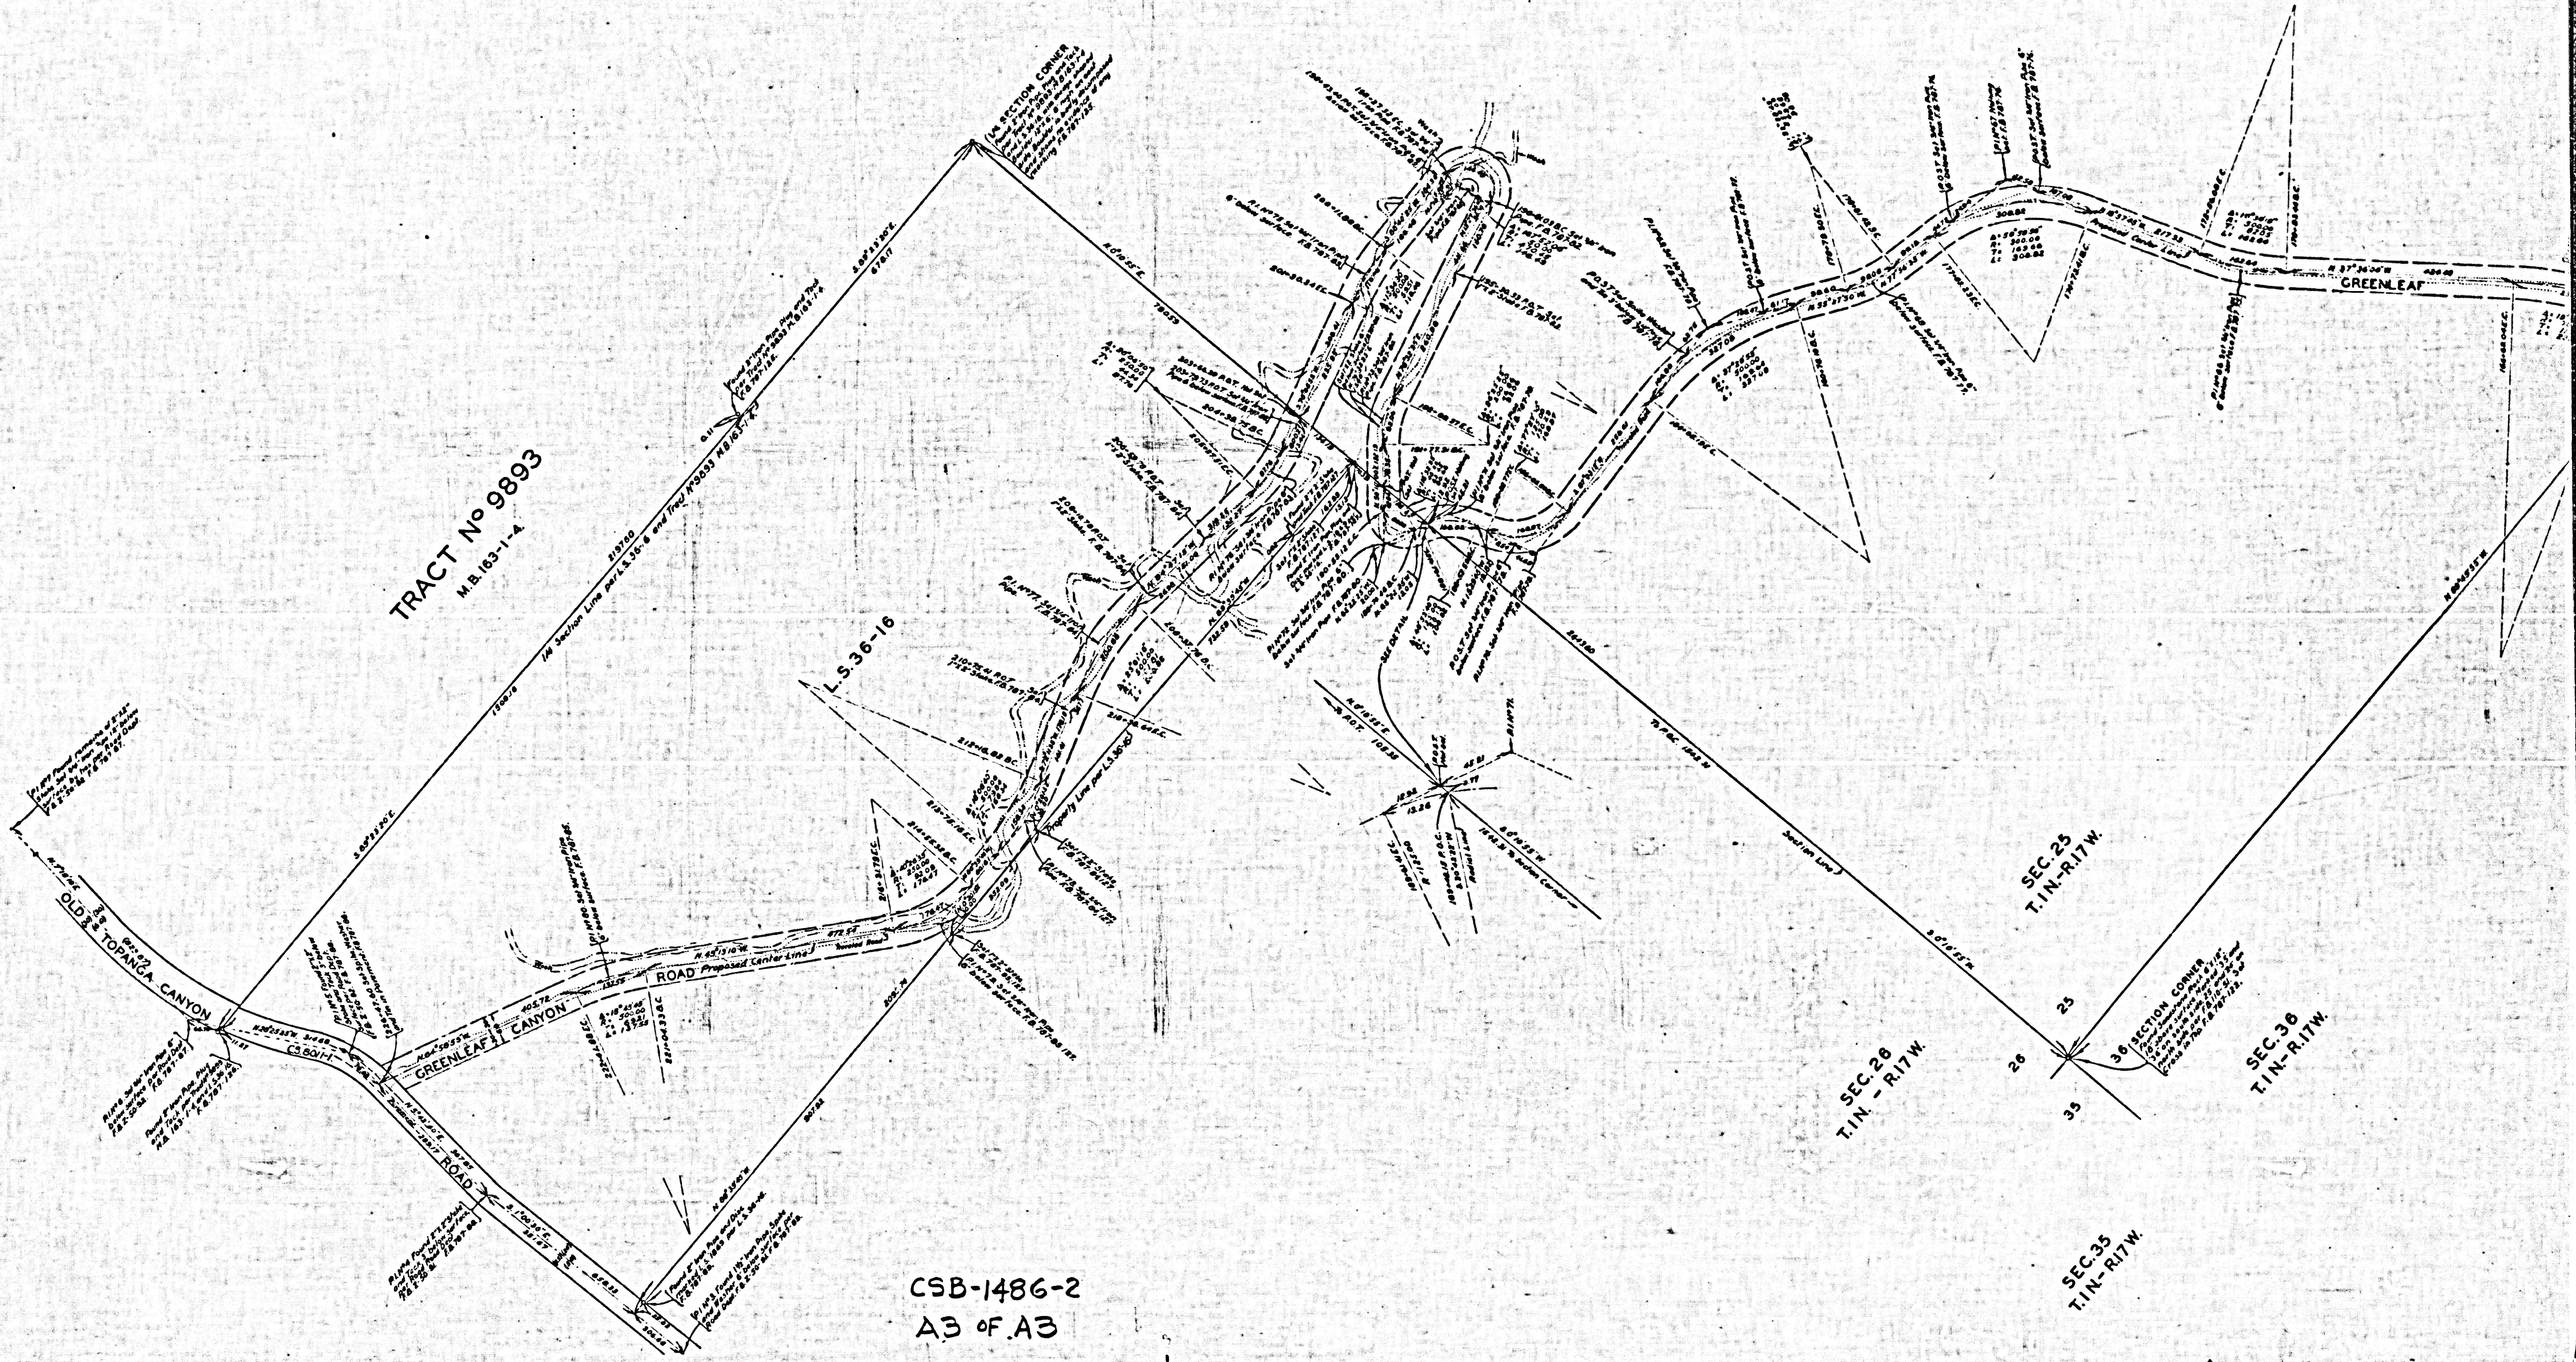

CSB-1486-2
A3 OF A3