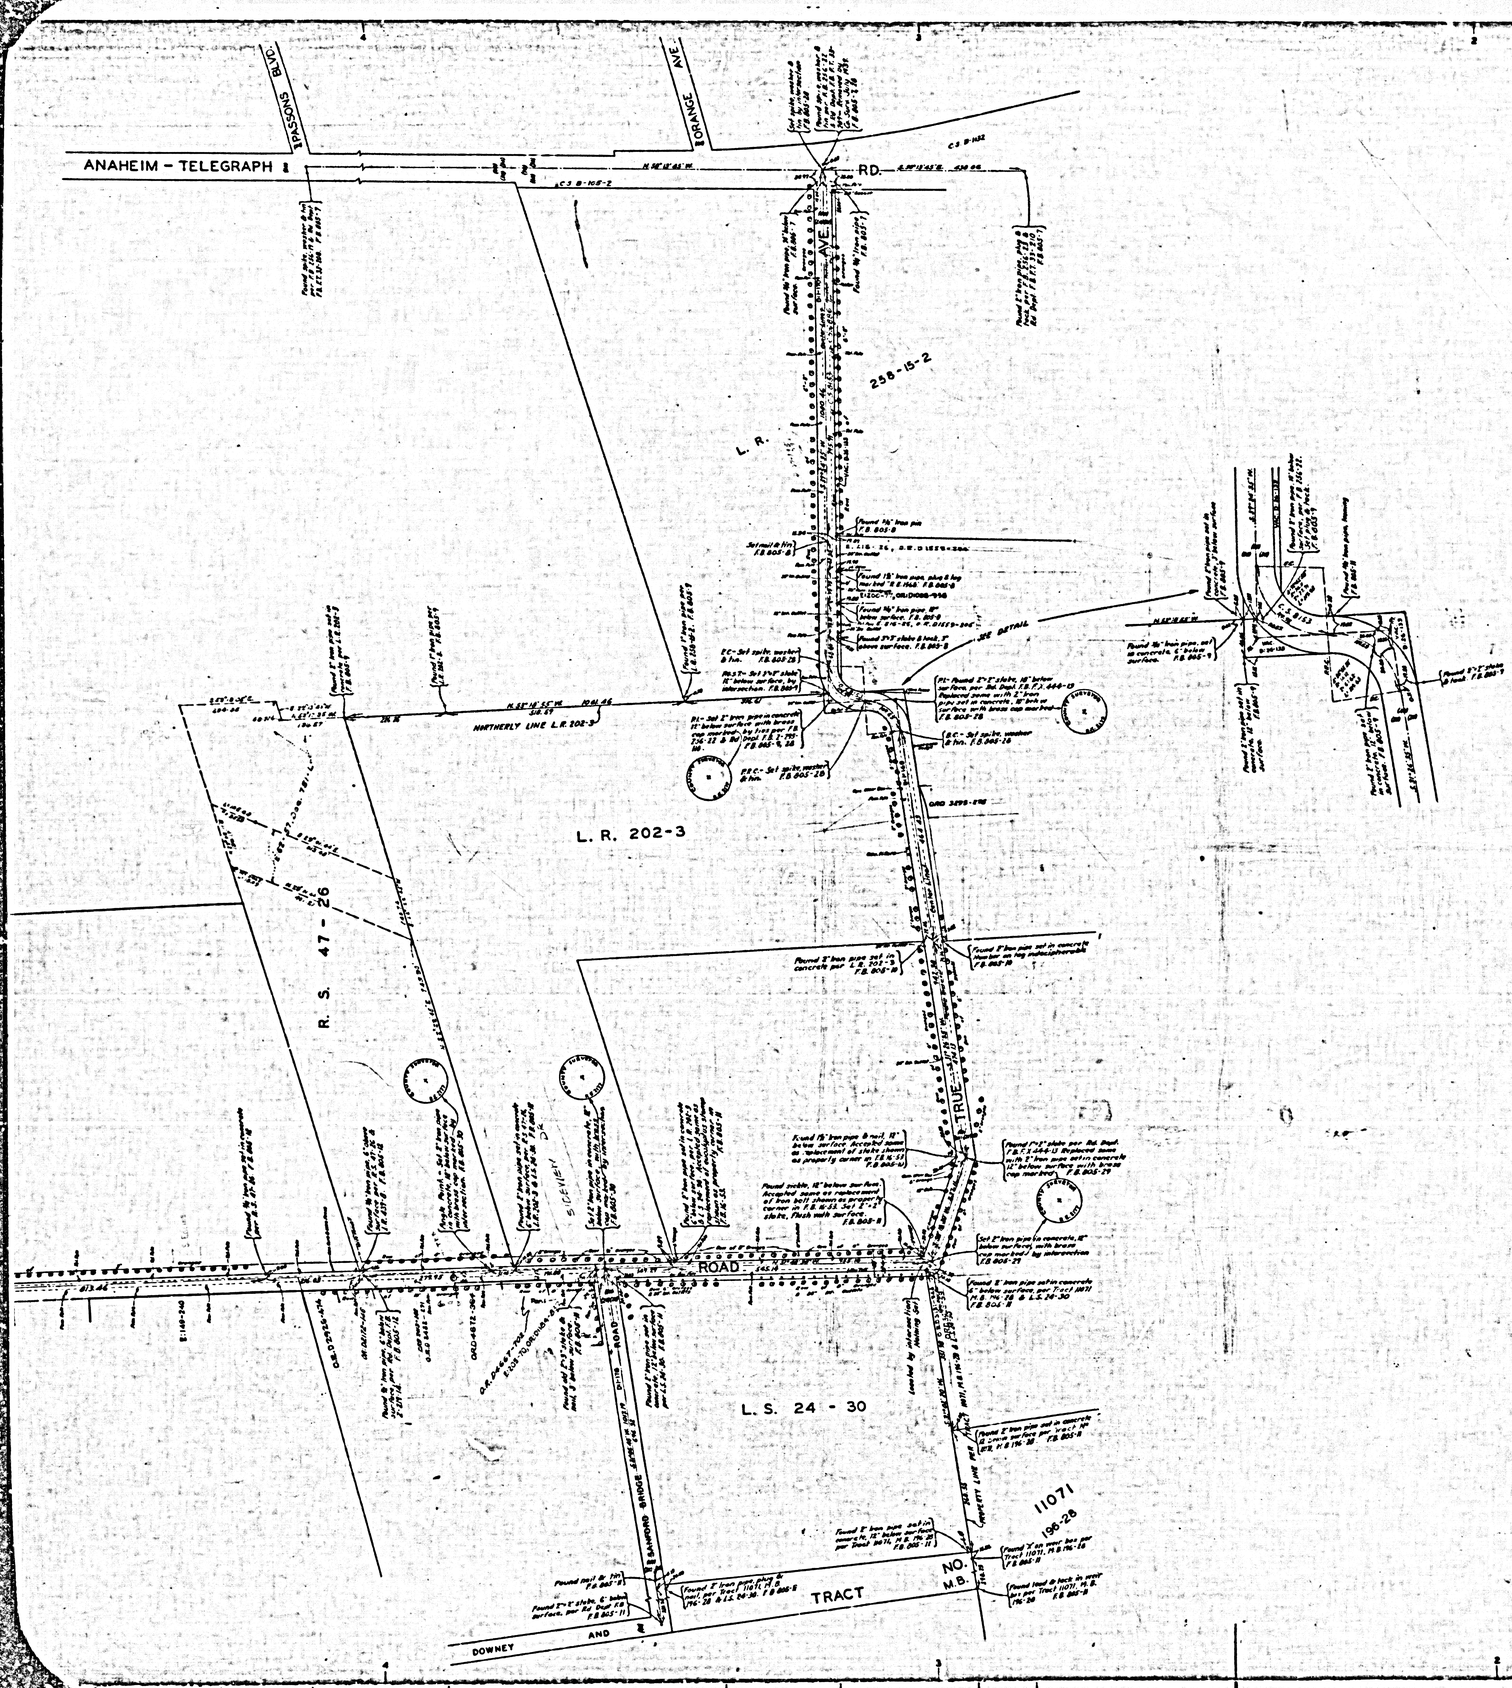


MAP OF

TRUE AVENUE AND GALLATIN ~~SCHOOL HOUSE~~ ROAD

FROM

ANAHEIM – TELEGRAPH ROAD

TO

LEXINGTON – GALLATIN ROAD

COUNTY SURVEYORS MAP NO. B-1488

SCALE – 1 INCH = 100 FT

JOB NUMBER 8272

ALFRED JONES – COUNTY SURVEYOR

SURVEYED – JUNE & JULY 1939.

SURVEYED UNDER INSTRUCTIONS OF THE BOARD OF SUPERVISORS PER ORDER DATED MAY 22, 1939.

BEARINGS ARE BASED ON THE BEARING OF ANAHEIM – TELEGRAPH RD. PER C.S.B-105-2.

INDEX 33

P.B. 805 – 5 – 30.

FIELD WORK BY.... L.D. MOORE.
OFFICE WORK BY.... A.A. ROESER.
F.A. WOOD.
CHECKED BY..... A.A. ROESER.

CSB-1488
A1 OF A2

ANAHEIM - TELEGRAPH ℄

SPASSONS BLVD

TOR. W-10233

L.R. 258-6

2326

2079

L. R. 439-8

R. S. 47-26

℄ LAKEWOOD BLVD.

LEXINGTON & GALLATIN RD.

GALLATIN SCHOOL HOUSE ℄

For New Center Line See C.S.B 2061

TOR. I-6208

Proposed Right of Way Line

Proposed Center Line

Proposed Right of Way Line

C. S.

C. S.

TR. NO. 13157
M.B. 459-35

CSB-1488 -
A2 OF A2