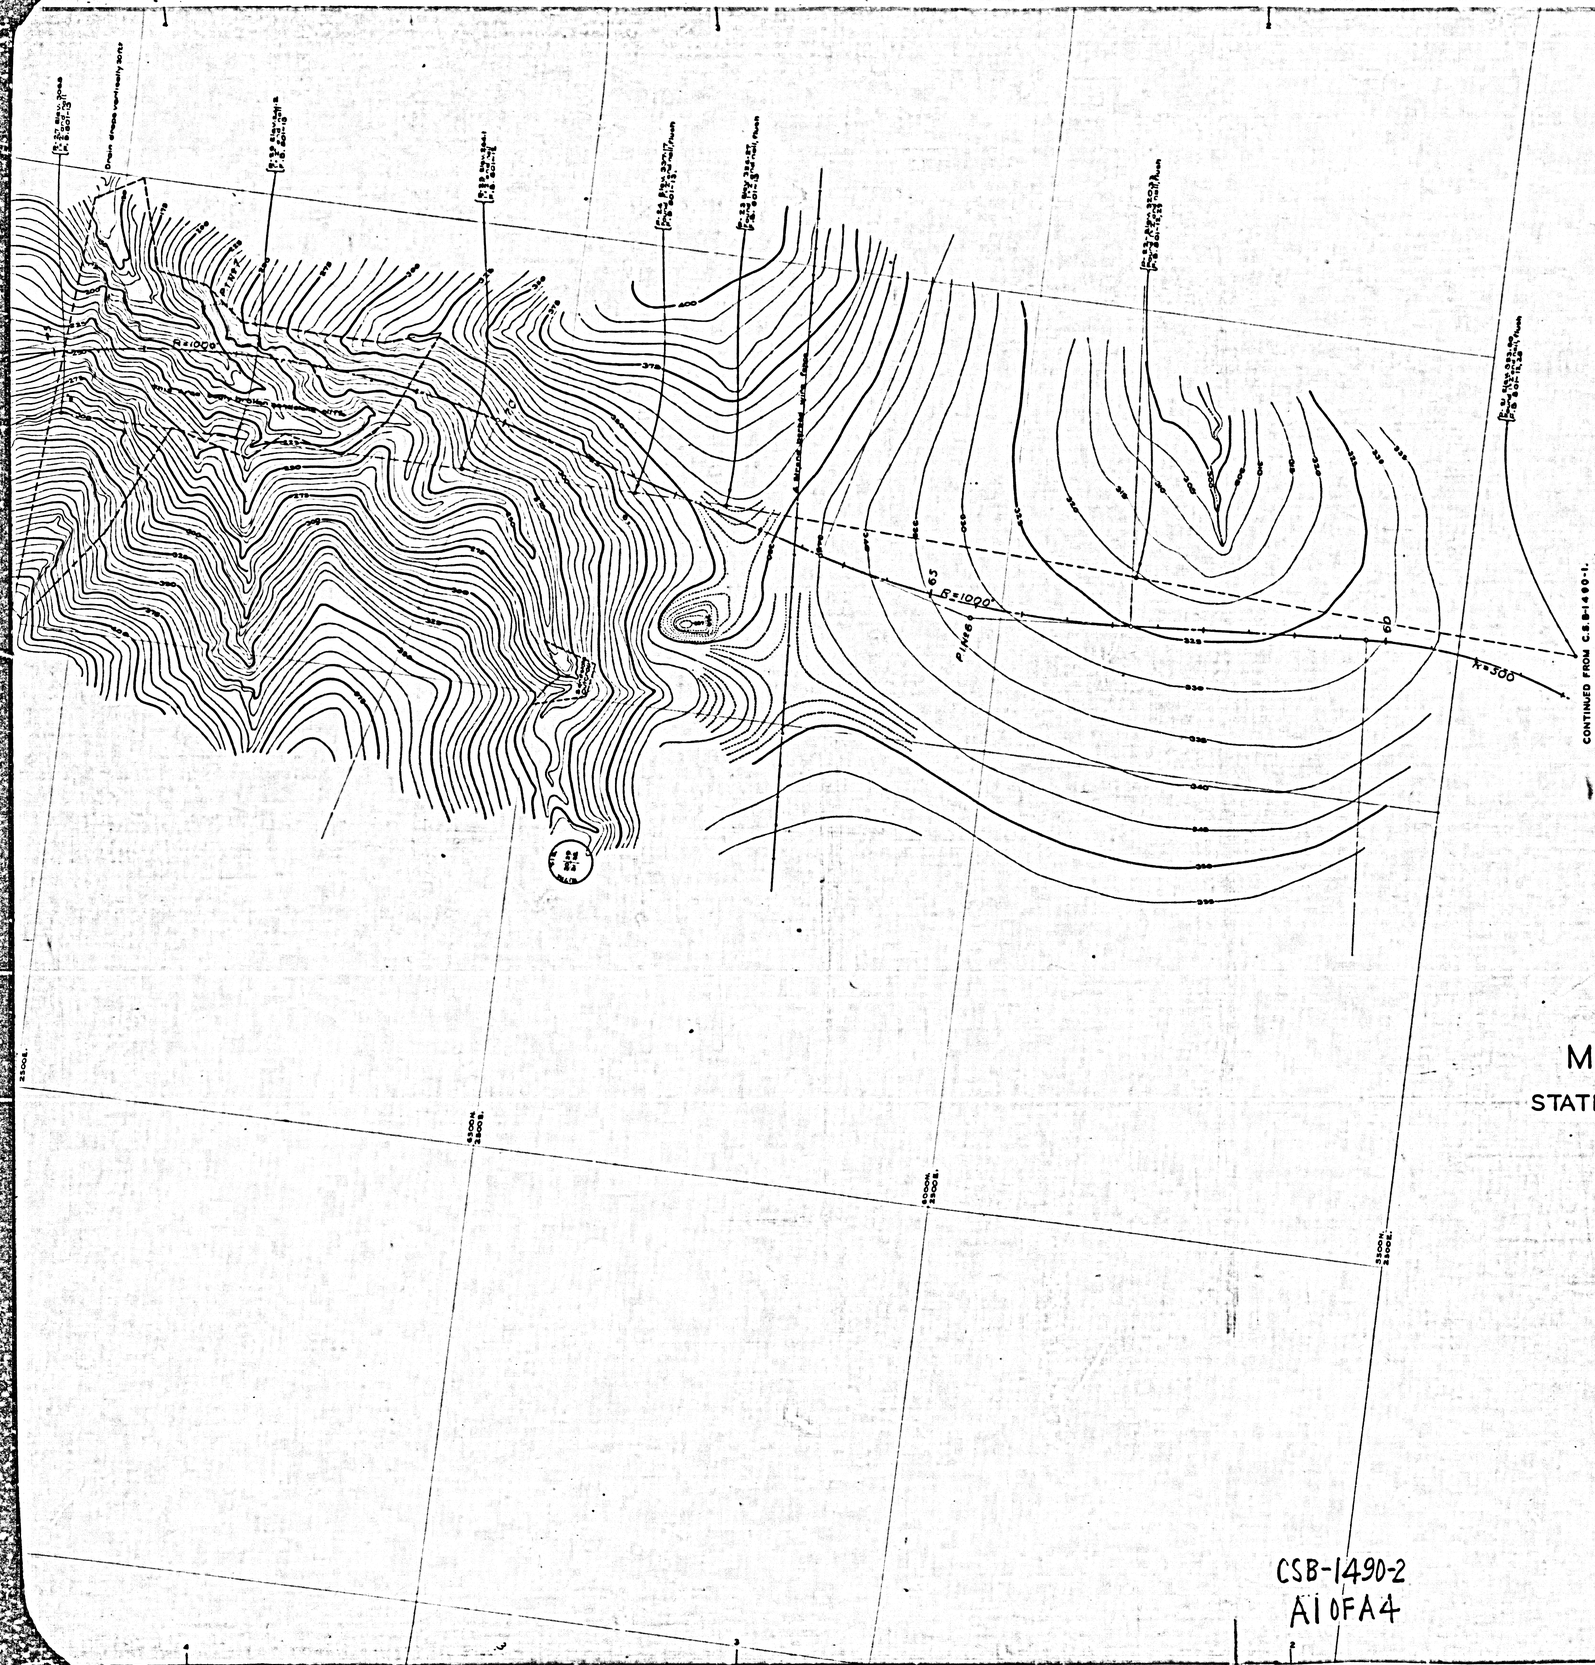


TOPOGRAPHIC MAP
OF
MALIBU CANYON ROAD
FROM
STATE HIGHWAY Nº 60-A (MALIBU ROAD)
TO
MULHOLLAND HIGHWAY

COUNTY SURVEYORS MAP Nº B-1490
SHEET 2 OF 5 SHEETS
SCALE:-1 INCH = 50 FT.

JOB NUMBER 8268

ALFRED JONES- COUNTY SURVEYOR
SURVEYED APRIL 1939 – NOVEMBER 1939

SURVEYED UNDER INSTRUCTIONS OF THE BOARD OF SUPERVISORS PER ORDER DATED MARCH 28, 1939

PLANE TABLE SHEETS D-164, D-165, D-166, D-167.


FIELD WORK BY F. GREENWOOD
OFFICE WORK BY C.J. TERRY
CHECKED BY H.L. MARTIN

DATUM – MEAN SEA LEVEL

ELEVATIONS SHOWN HEREON ARE BASED ON THE 1928 U.S.C.&G.S. ADJUSTMENT OF U.S.G.S. B.M. AT MALIBU CREEK (U.S.1309)

FOR ALIGNMENT SEE C.S.B-1603-1.
FOR PLAN & PROFILE SEE C.S.B-1604-1 & 2.


CSB-1490-2
A1 OF A4

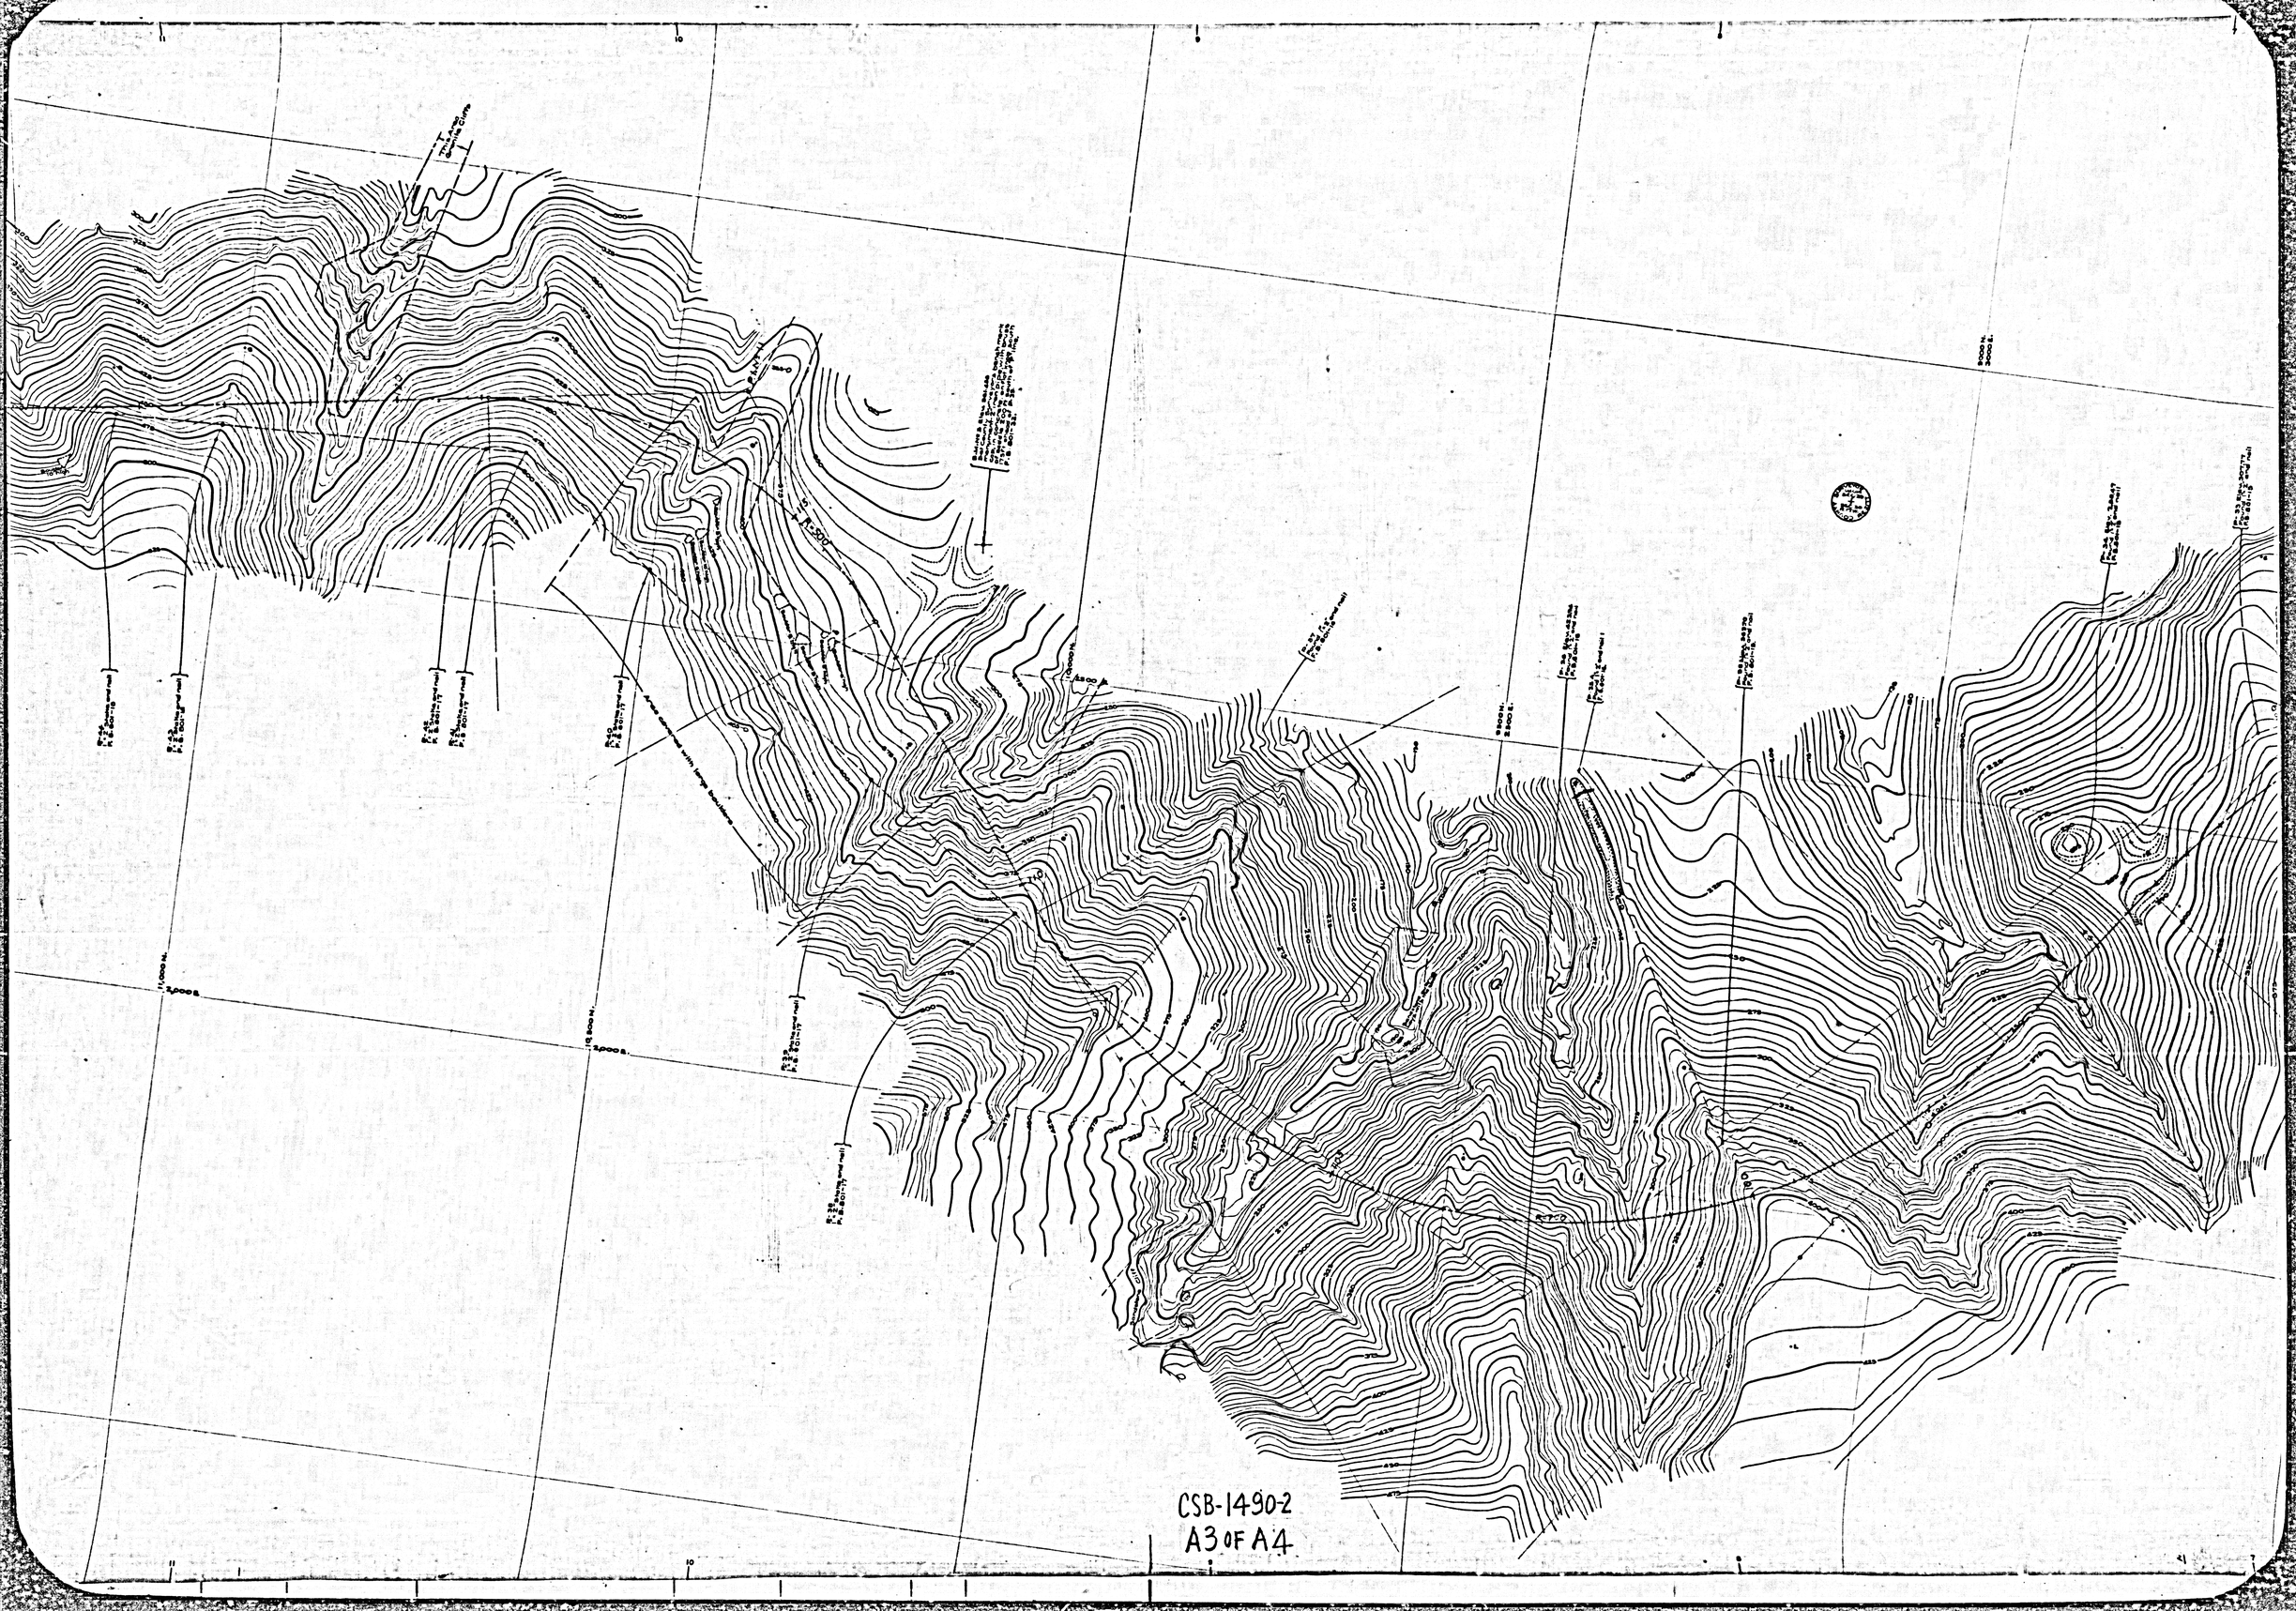

CSB-1490-2
A3 OF A4

CONTINUED ON C.S.B-1490-3.

CSB-1490-2
A4 OF A4

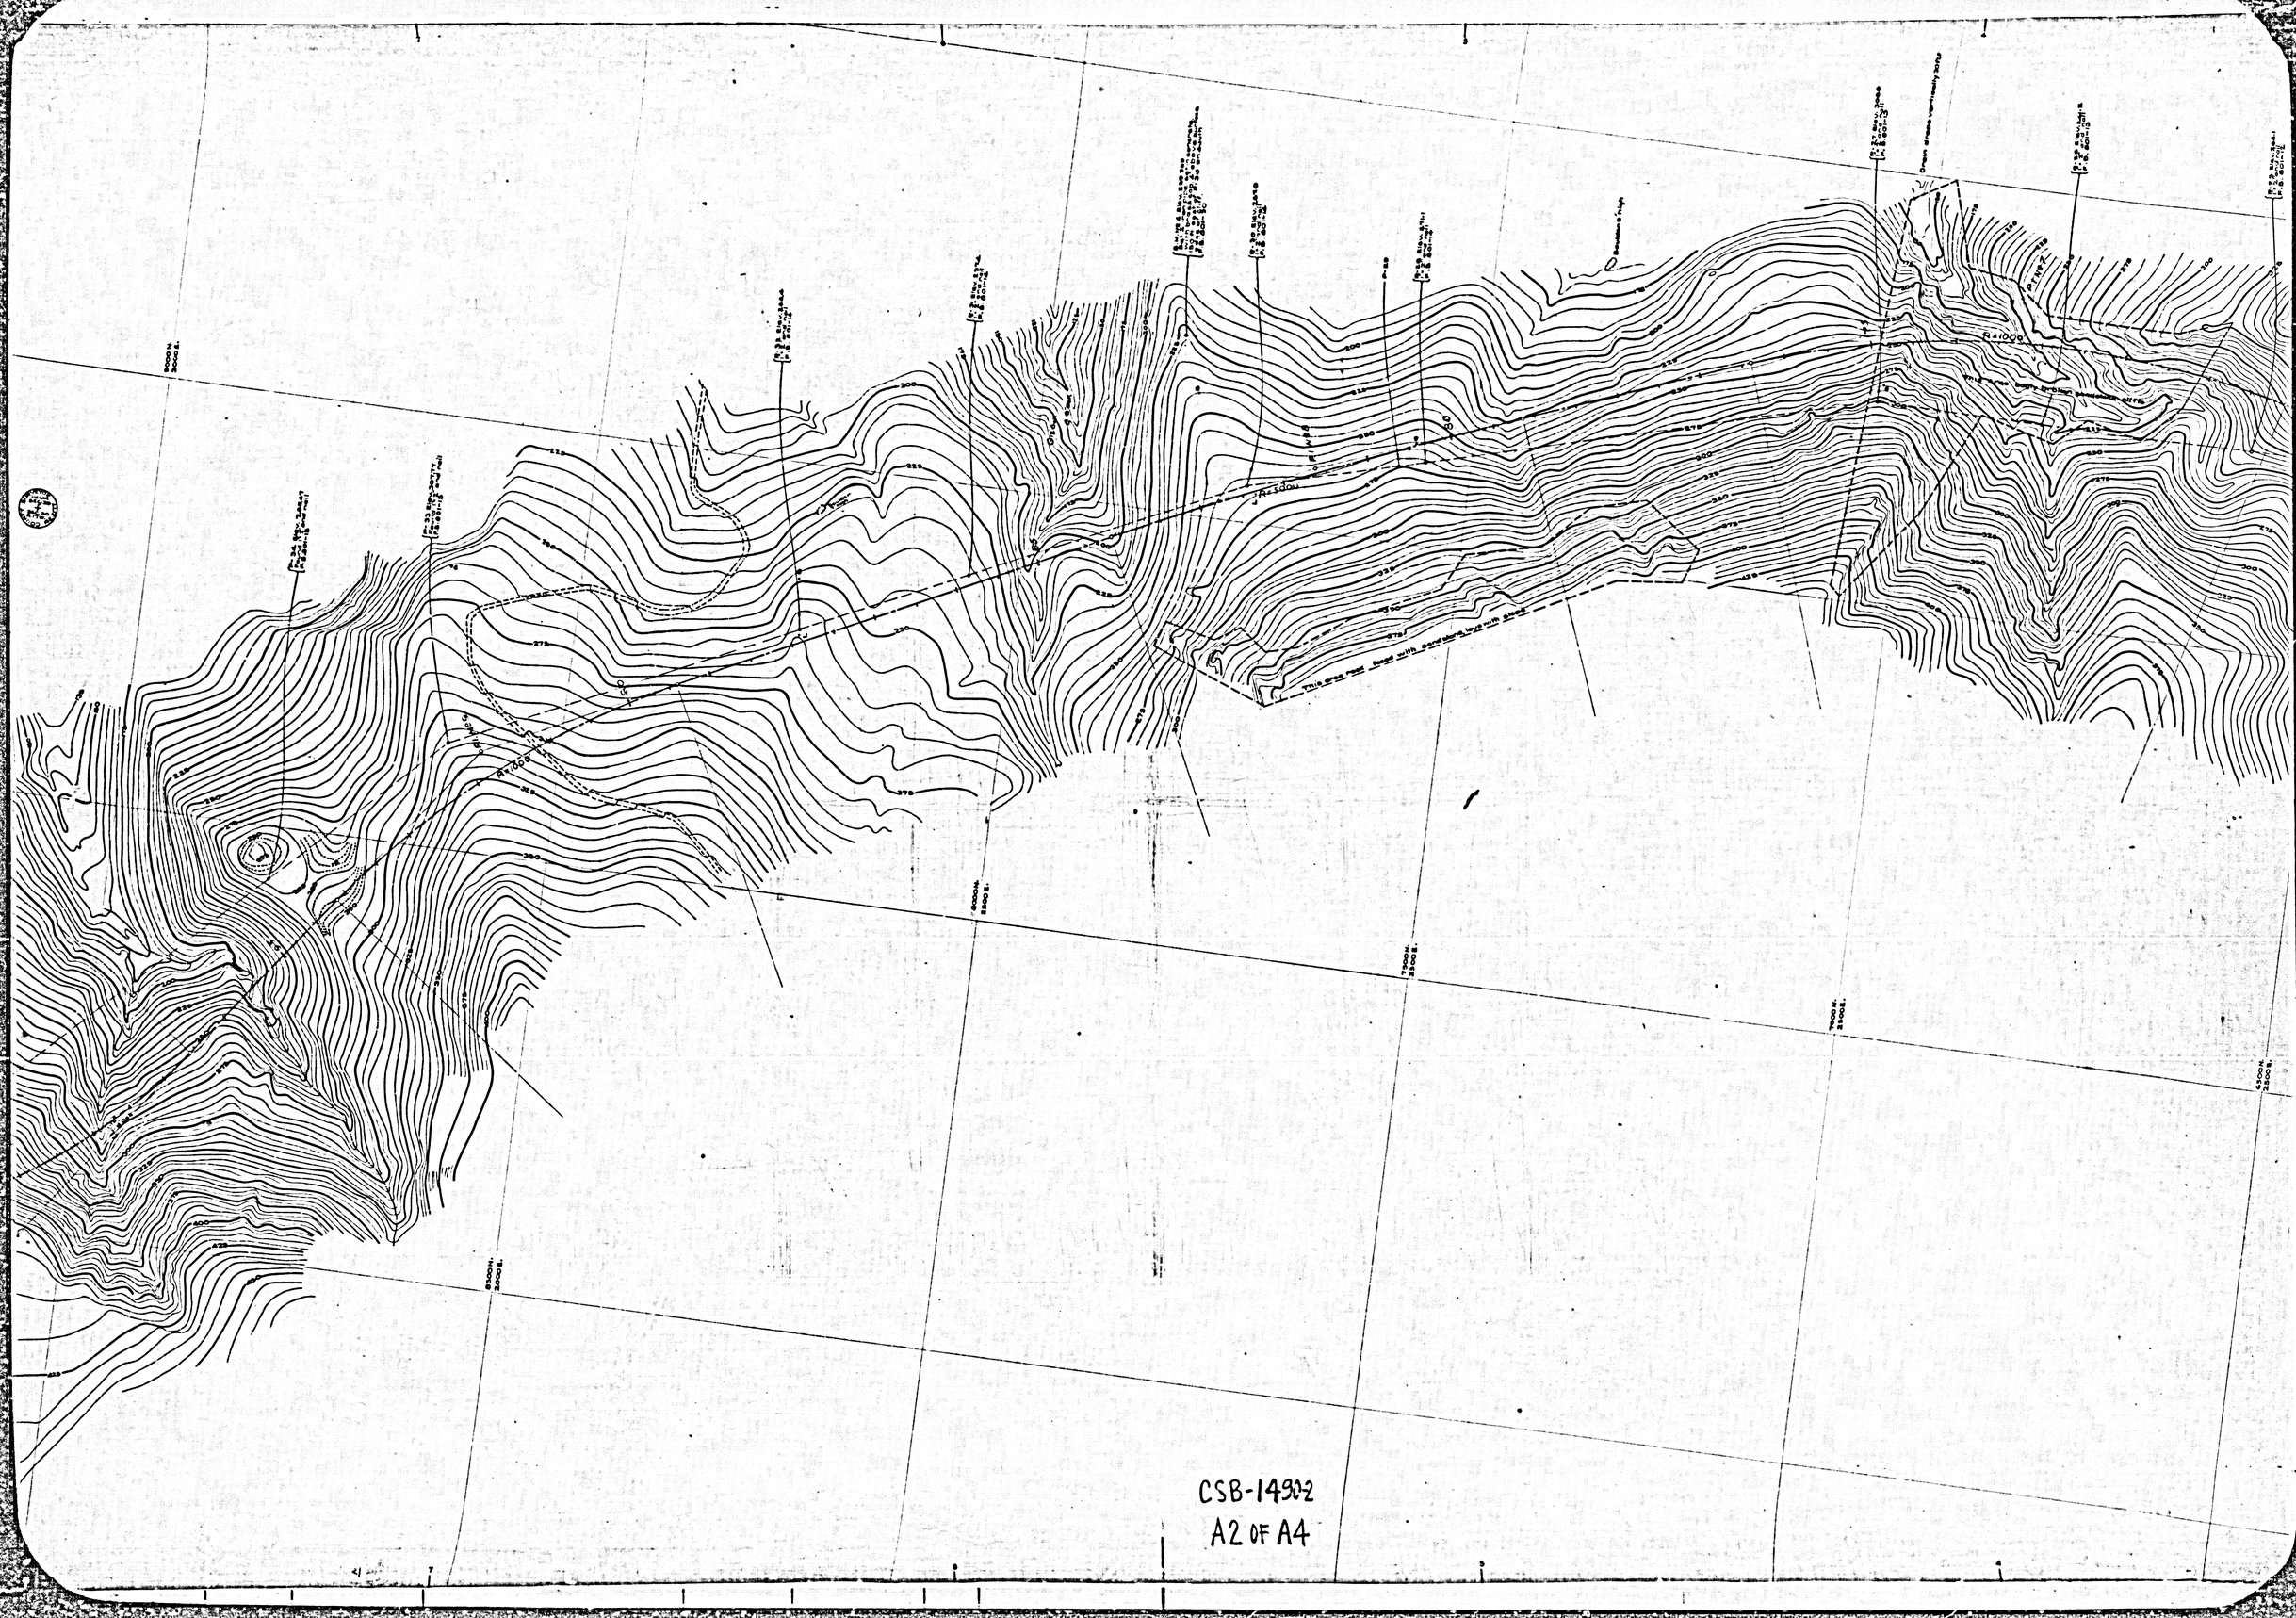

CSB-14902
A2 OF A4