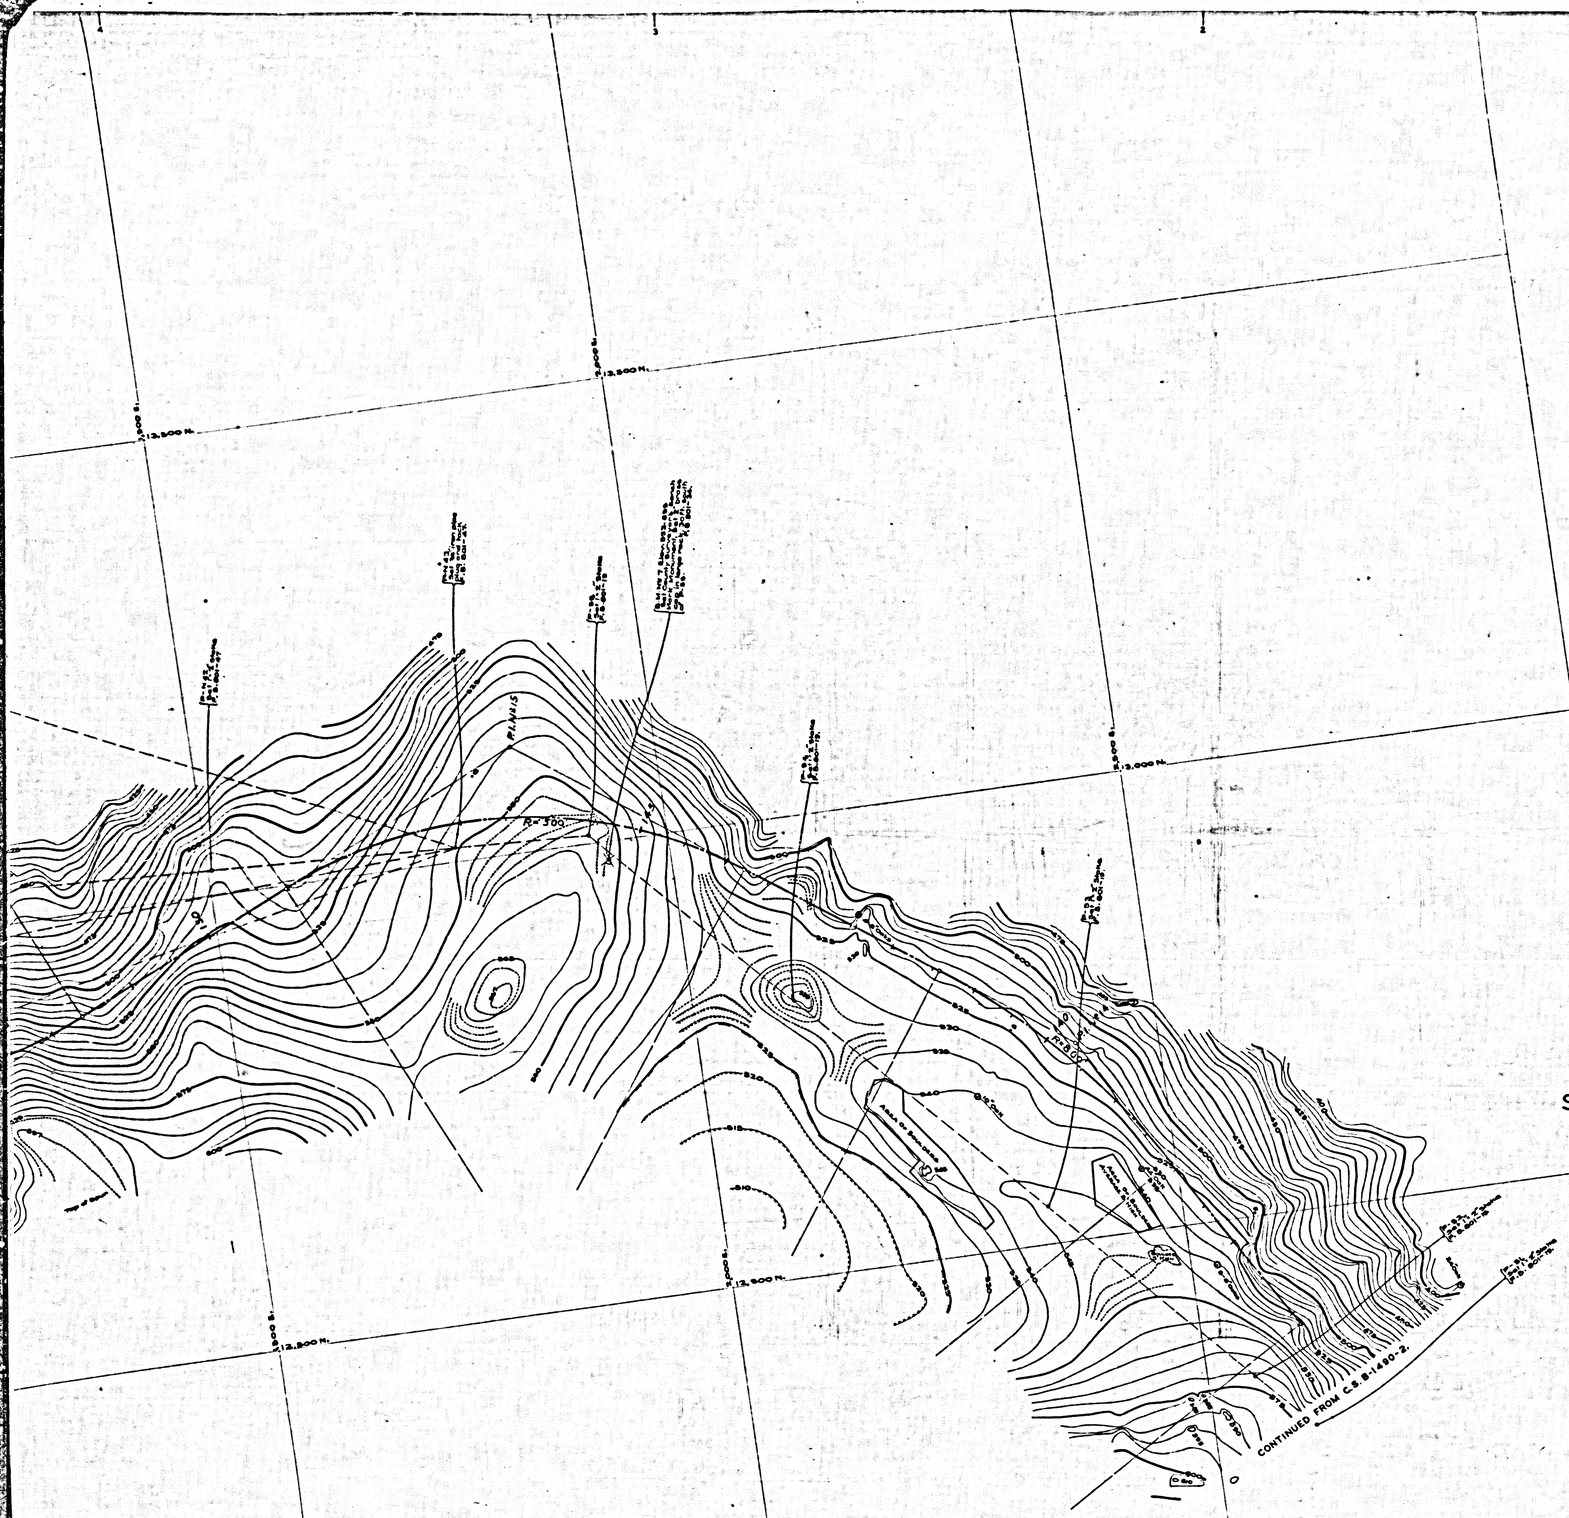


TOPOGRAPHIC MAP
OF
MALIBU CANYON ROAD
FROM
STATE HIGHWAY Nº 60-A (MALIBU ROAD)
TO
MULHOLLAND HIGHWAY

COUNTY SURVEYORS MAP Nº B-1490
SHEET 3 OF 5 SHEETS
SCALE: 1 INCH = 50 FT.

JOB NUMBER 8266

ALFRED JONES-COUNTY SURVEYOR
SURVEYED APRIL 1939 TO MAY 1940
SURVEYED UNDER INSTRUCTIONS OF THE BOARD OF SUPERVISORS PER ORDER DATED MARCH 28 1939
PLANE TABLE SHEETS D-167, D-168, D-170, D-171
F. B. 801-19, 44-46
FIELD WORK BY L.D. MOORE
T.J. STEVENSON
F. GREENWOOD
T. M. WALSH
OFFICE WORK BY C.J. TERRY
CHECKED BY H.L. MARTIN

DATUM — MEAN SEA LEVEL
ELEVATIONS SHOWN HEREON ARE BASED ON THE 1929 U.S.C.&G.S. ADJUSTMENT OF U.S.G.S. B.M. AT MALIBU CREEK (U.S.1300)

FOR ALIGNMENT SEE C.S.B-1603-1&2.
FOR PLAN & PROFILE SEE C.S.B-1604-2&3.

CSB-1490-3
A1 OF A3

COUNTY SURVEYORS MAP Nº B-1490

CONTINUED ON C.S.B-1490-4.

CSB-1490-3
A3 OF A3

RESERVOIR

CSB-1490-3
A2 OF A3