CONTINUED ON SHEET 2.

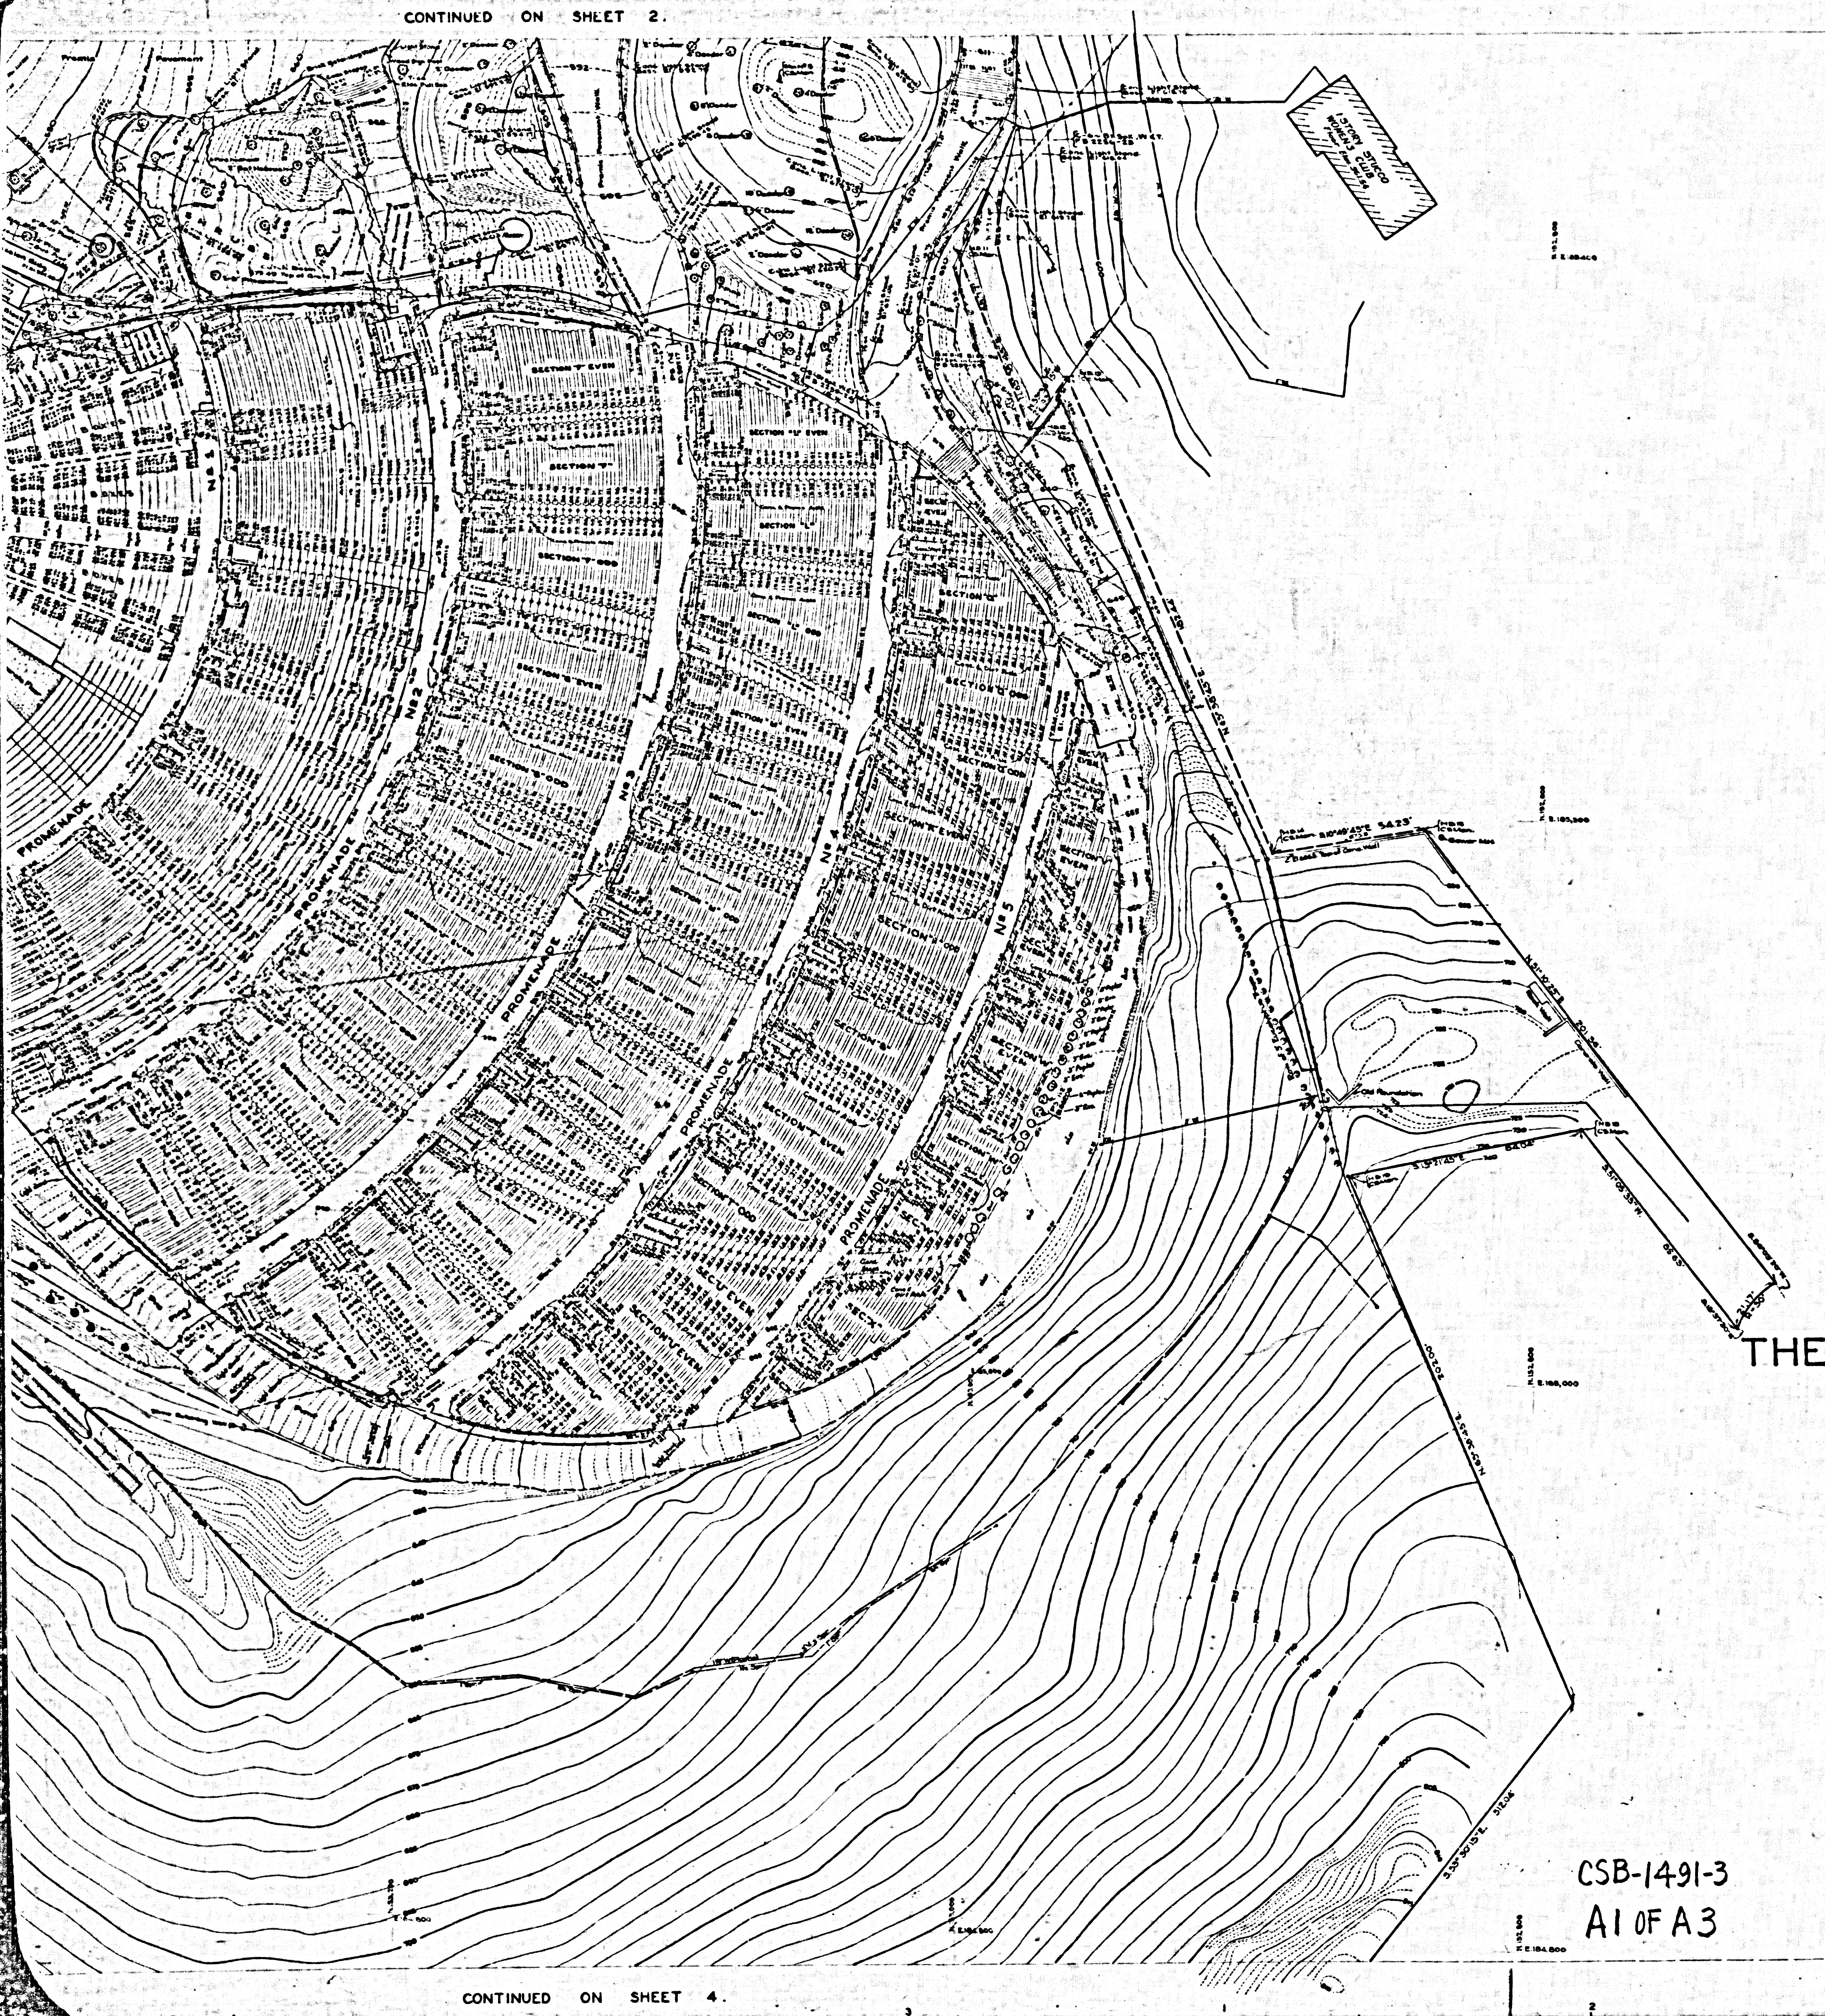

TOPOGRAPHIC MAP
OF
THE HOLLYWOOD BOWL SITE

COUNTY SURVEYORS MAP Nº B-1491
SHEET Nº 3 OF 4 SHEETS
SCALE-1 INCH= 20 FT.

JOB NUMBER 8275

ALFRED JONES-COUNTY SURVEYOR
SURVEYED JUNE - AUGUST 1940.

SURVEYED UPON REQUEST OF THE REGIONAL
PLAN. COMN. PER RULE 21. ORD. 929 BY LETTER
DATED JULY 27, 1939.

PLANE TABLE SURVEY

FIELD WORK BY........T. M. WALSH
OFFICE WORK BY........C. J. TERRY
D. A. WHITE
R. W. McALLISTER
CHECKED BY..........A. A. ROESER

DATUM
ELEVATIONS SHOWN HEREON ARE BASED ON THE
1928 U.S.C.&G.S. ADJUSTMENT OF U.S.G.S. B.M.
AT HIGHLAND AVE. AND CAHUENGA BLVD. (U.S. 718).

Revised 10/52 By W.G.V.D as shown on P.T. Shts E-367 & E-368
Portion revised 1/57 C.W.H per P.T Sheets E-161 & E-162 Under JN 002107
Portion Revised 8/51 per P.T. Sheet E-161A - W.A.S.
Topography Revised 12-58 per P.T. Sheets E-161 E-161A & E-162 - J.C.M.
Topography Revised 12-64 per P.T. Sheets E-161-C & H-86-2,3 - S.R.A.

CSB-1491-3
A1 OF A3

CONTINUED ON SHEET 4.

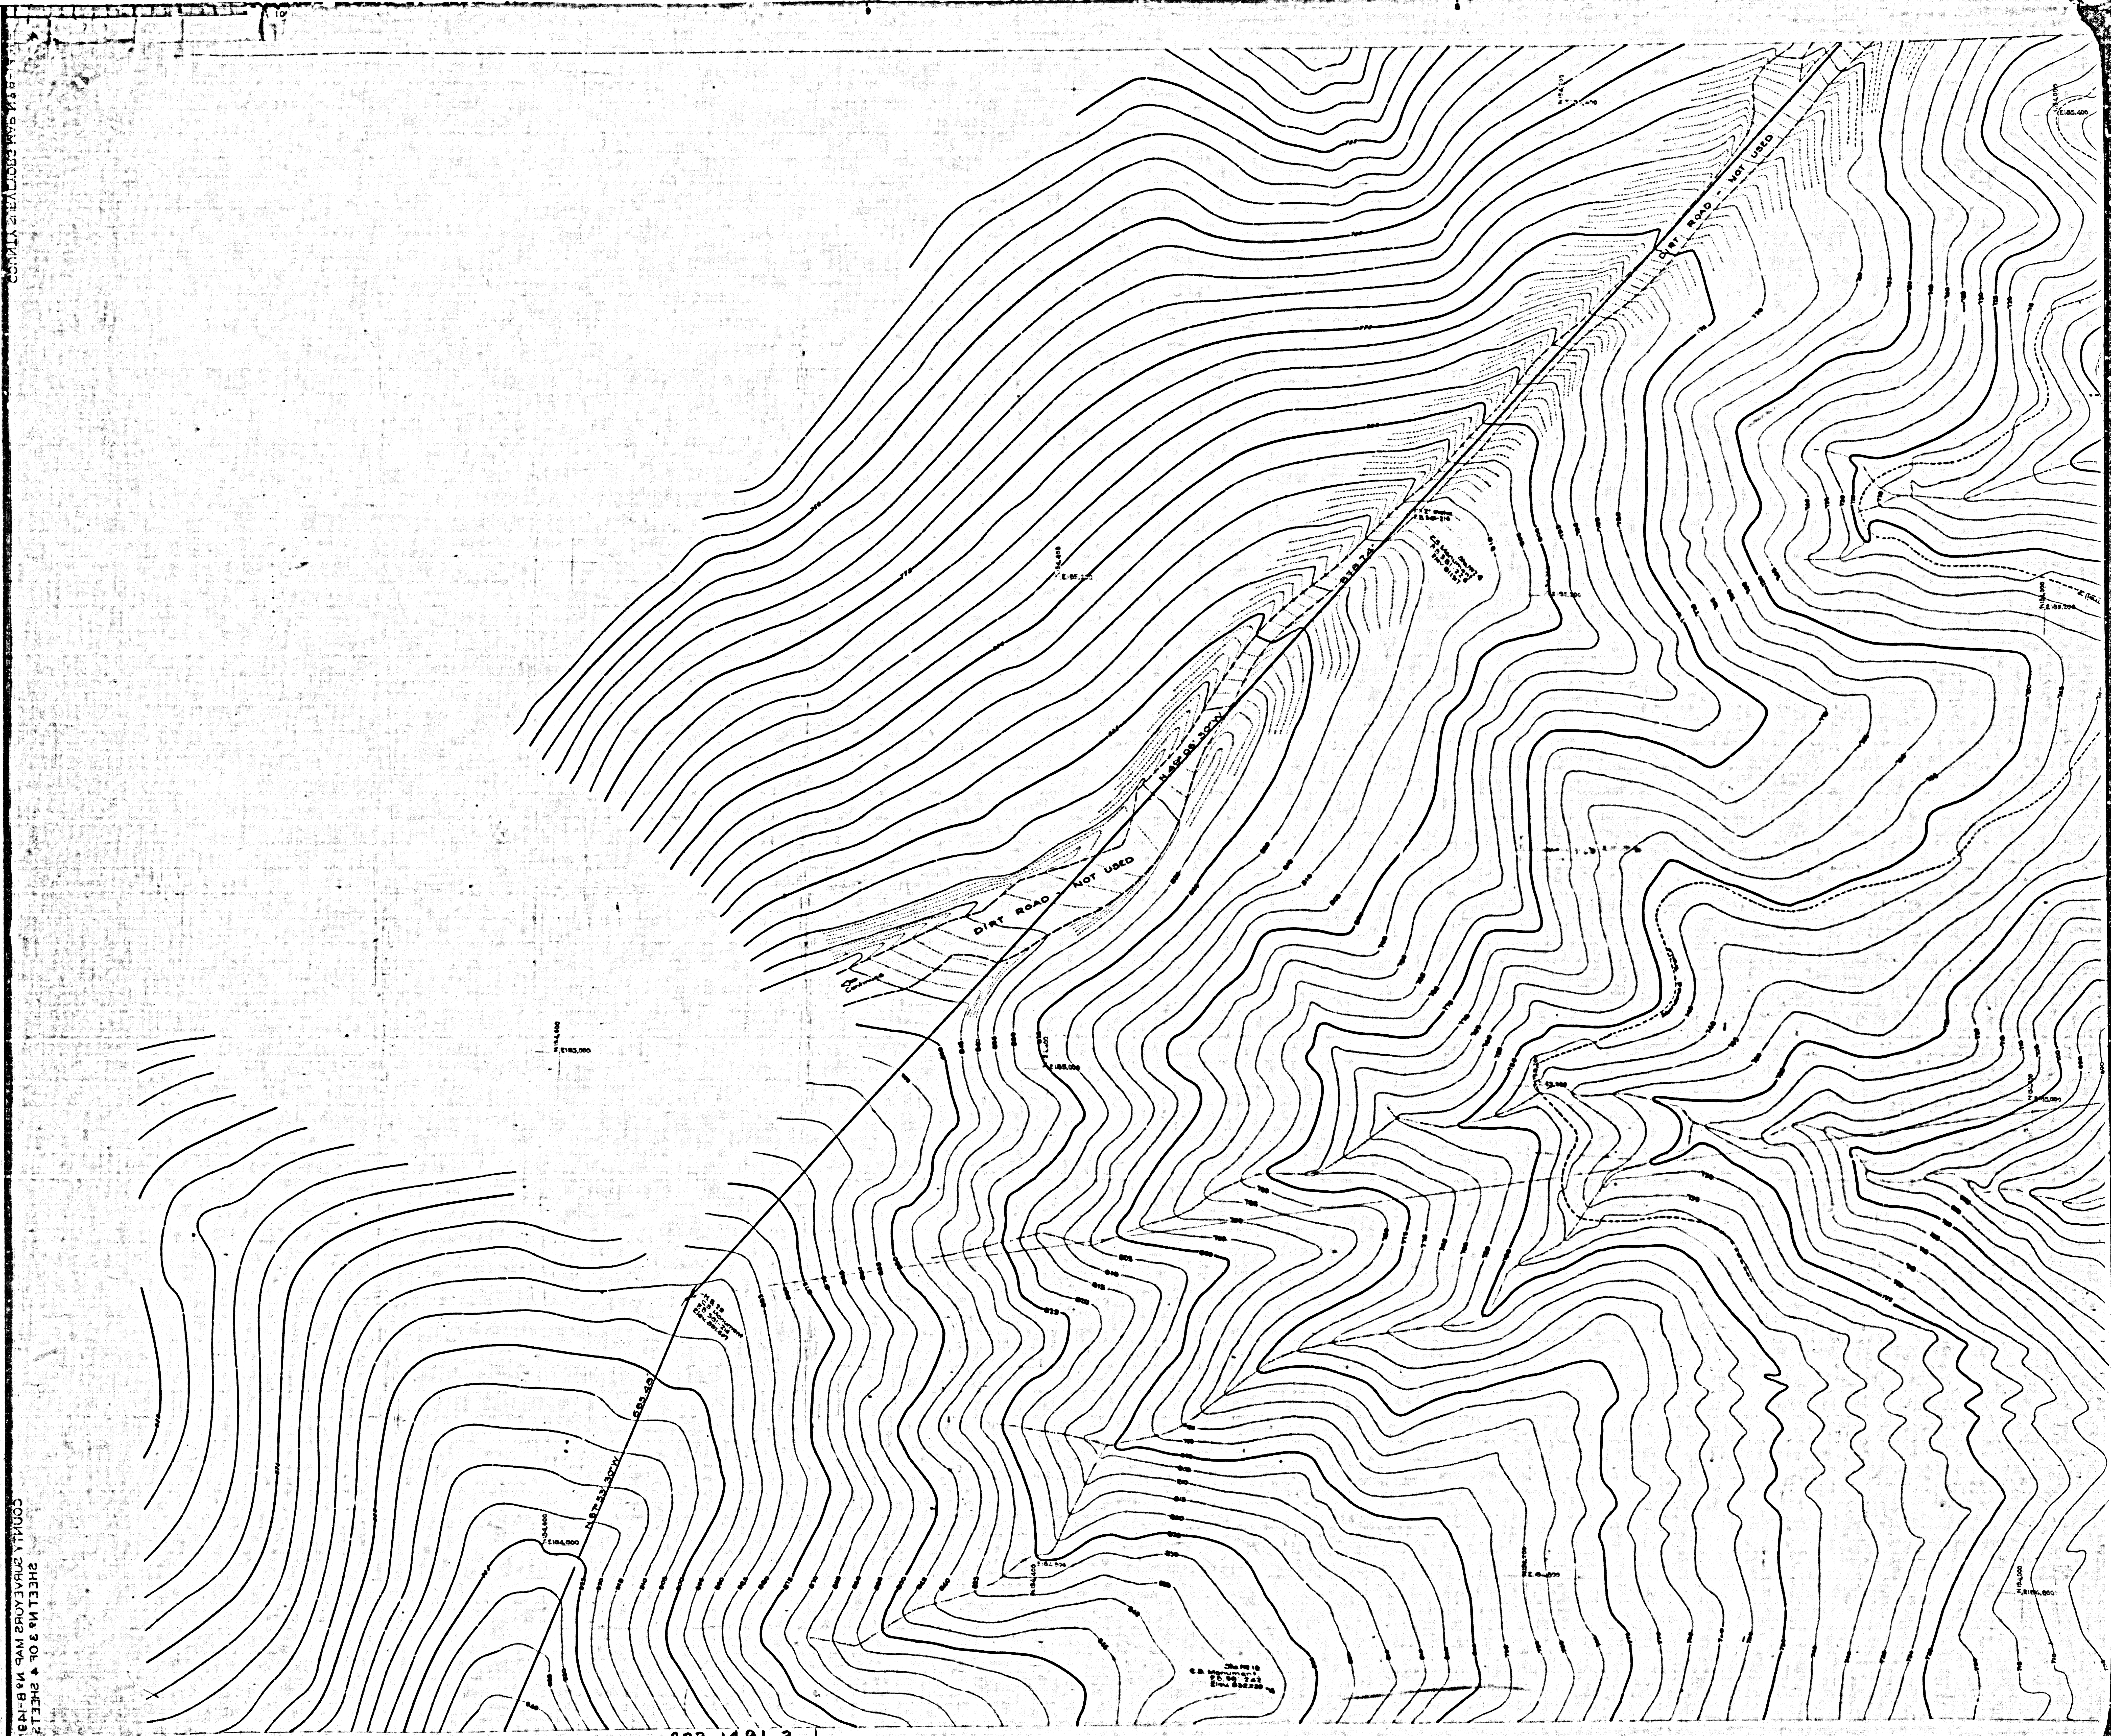
DIRT ROAD - NOT USED
DIRT ROAD - NOT USED
N 42°08' 30" W
N 67°53' 30" W
663.40'
C.S. Monument
C.S. Monument
E.184,000

COUNTY SURVEYORS MAP Nº B-1491
SHEET Nº 3 OF 4 SHEETS

CSB-1491-3
A3 OF A3

CONTINUED ON SHEET 2.

CONTINUED ON

DIRT ROAD - NOT USED
Pre-Mix
REST ROOMS
STAGE
PROMENADE
PROMENADE
PROMENADE
REST ROOM
Conc. block

CONTINUED ON SHEET 4.

CSB-1491-3
A2 OF A3

CONTINUED ON