
CONTINUED ON SHEET 3.

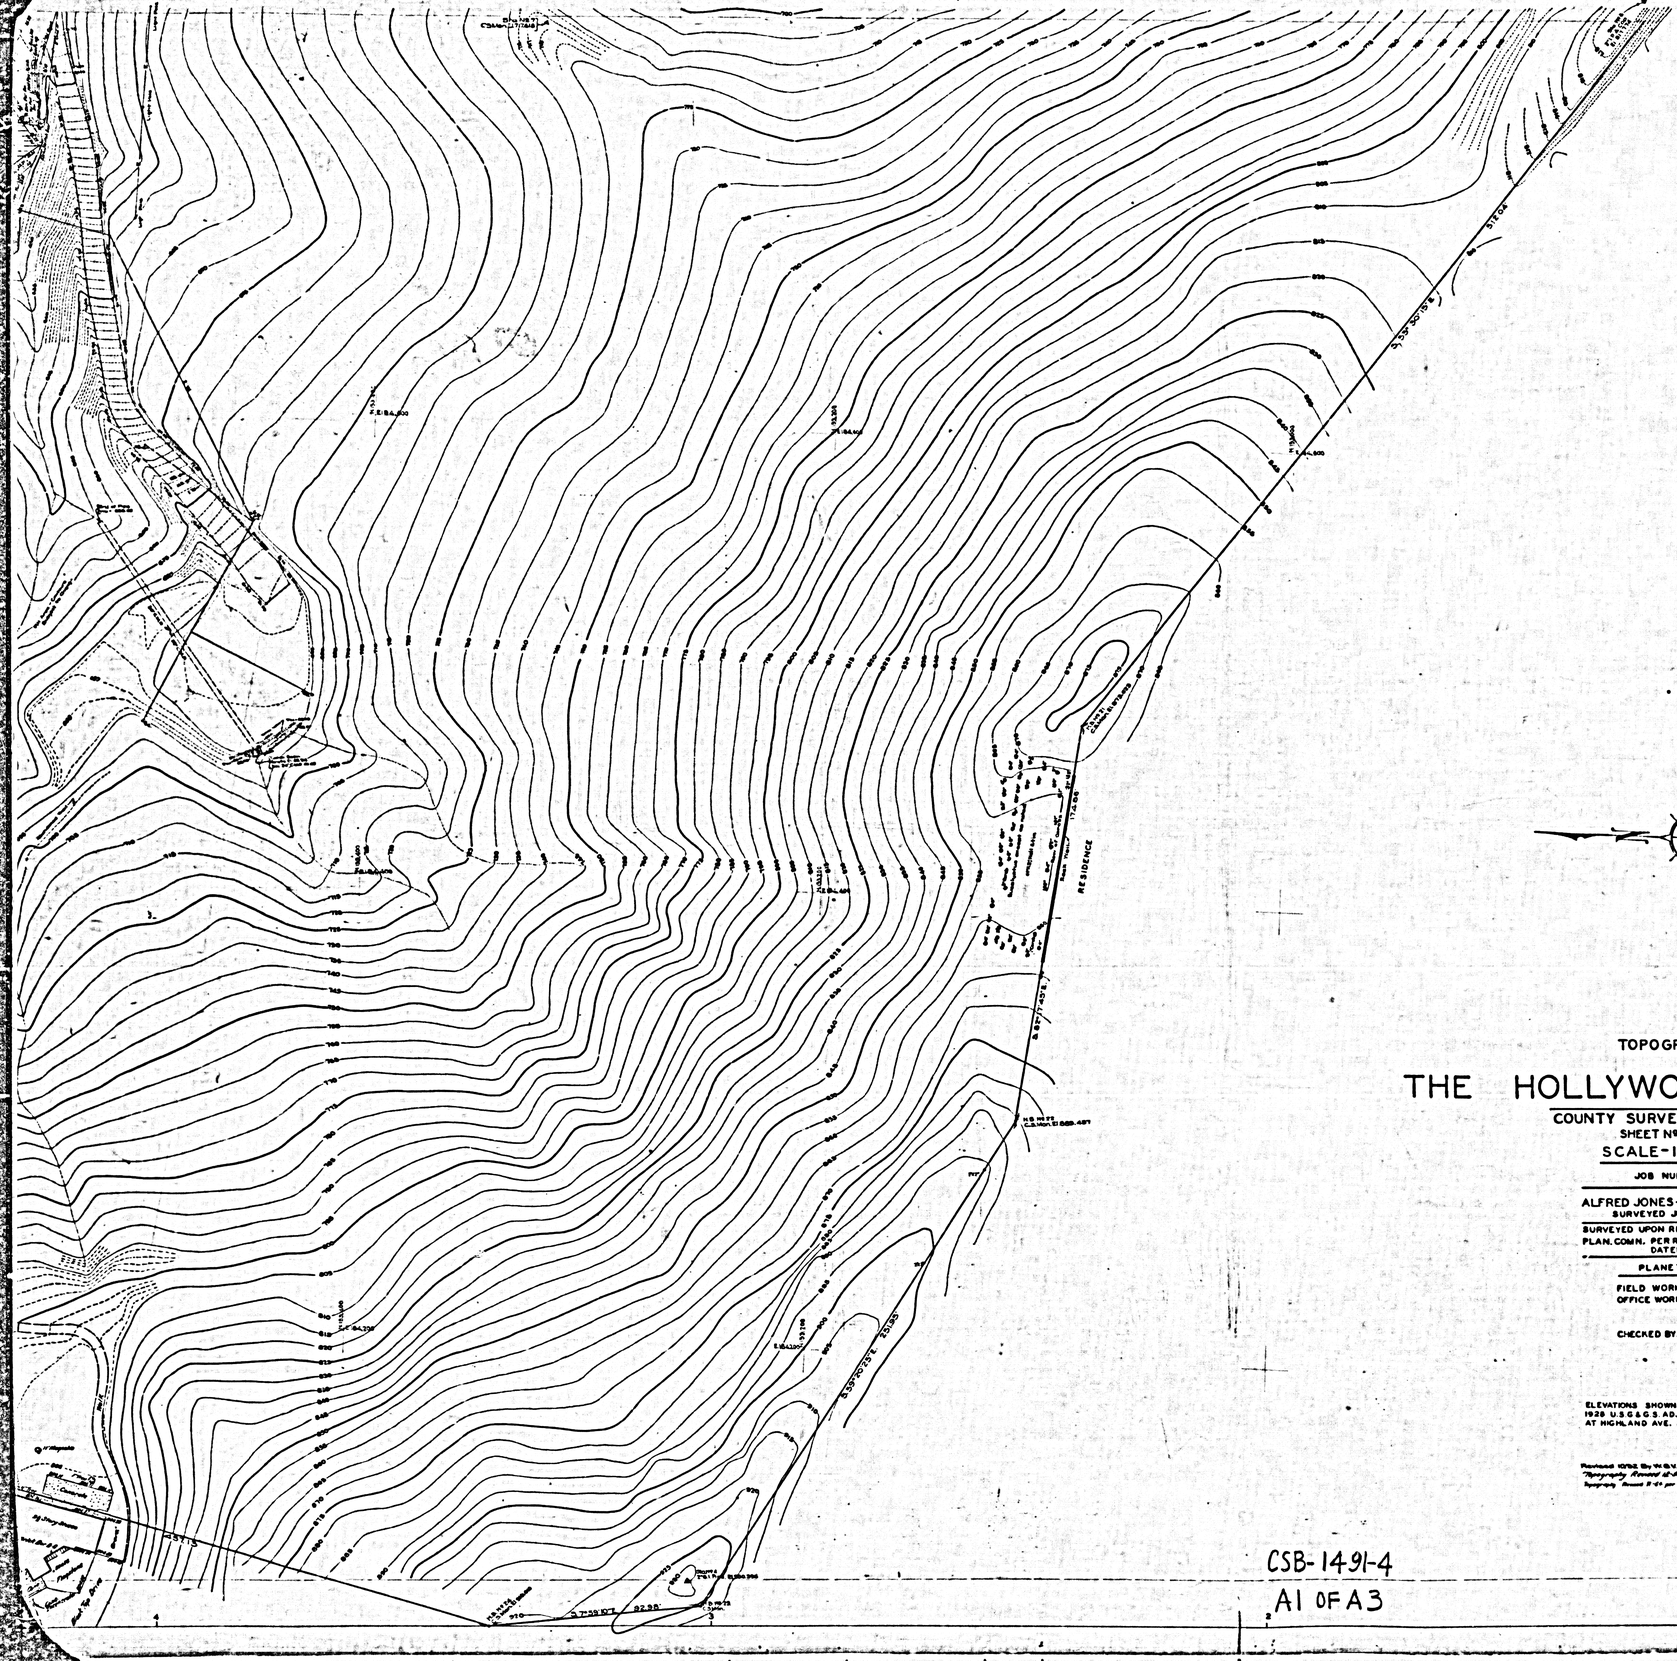

TOPOGRAPHIC MAP
OF
THE HOLLYWOOD BOWL SITE

COUNTY SURVEYORS MAP Nº B-1491.
SHEET Nº 4 OF 4 SHEETS.
SCALE-1 INCH= 20 FT.

JOB NUMBER 8275

ALFRED JONES-COUNTY SURVEYOR
SURVEYED JUNE - AUGUST, 1940.

SURVEYED UPON REQUEST OF THE REGIONAL PLAN. COMM. PER RULE 21. ORD. 929 BY LETTER DATED JULY 27, 1939.

PLANE TABLE SURVEY

FIELD WORK BY.....T. M. WALSH.
OFFICE WORK BY.....C. J. TERRY.
D. A. WHITE.
R. W. Mc ALLISTER.
CHECKED BY.....A. A. ROESER.

DATUM


ELEVATIONS SHOWN HEREON ARE BASED ON THE 1928 U.S.G.&G.S. ADJUSTMENT OF U.S.G.S.B.M. AT HIGHLAND AVE. AND CAHUENGA BLVD (U.S.7181)

Reference Points, Bench Marks and Monuments set by Thomas D. Smith C.E. 9866
Topography Annexed to Map filed Aug. 27, 1938 in C.S.M.
Topography Annexed to Map filed Dec. 27, 1939 in C.S.M.


CSB-1491-4
A1 OF A3

SHEET No. 4 OF 4 SHEETS
COUNTY SURVEYOR'S MAP No. B-1491

SHEET 3.

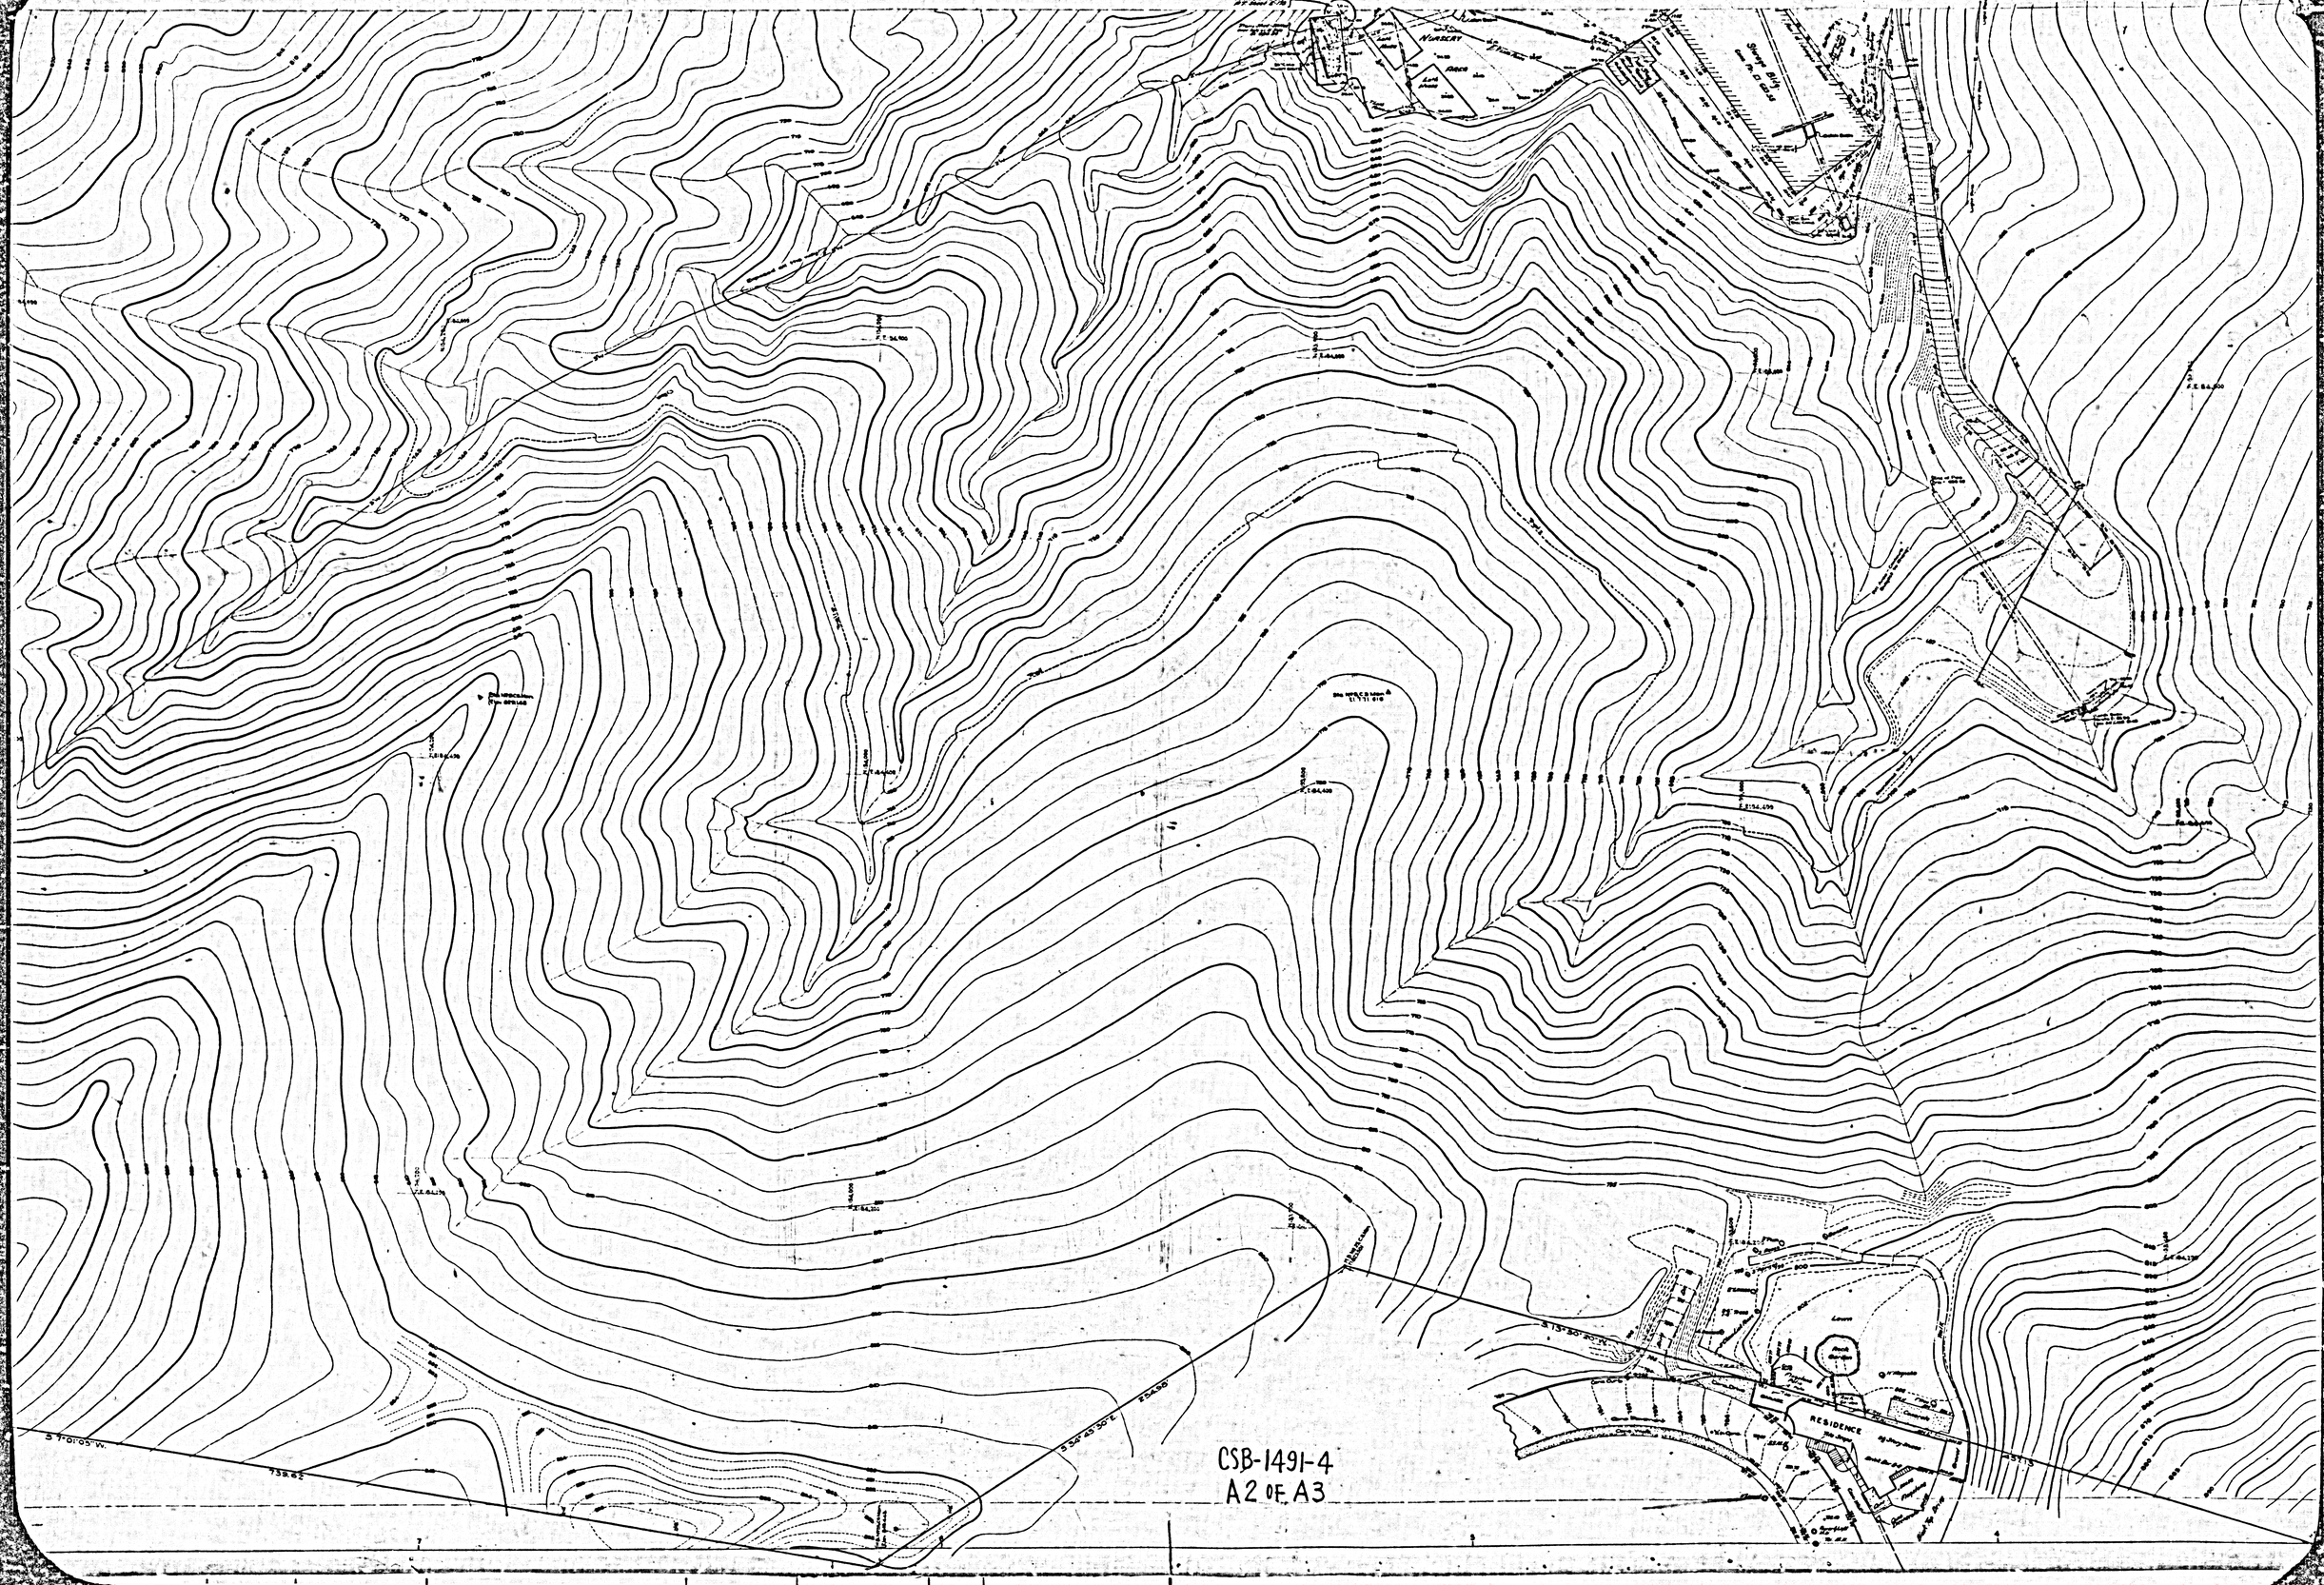
NURSERY
RESIDENCE
S 41°05' W.
739.62
S 54° 45' 30" E.
204.80
S 13° 30' 30" W.
CSB-1491-4
A2 OF A3

CONTINUED ON SHEET 3.

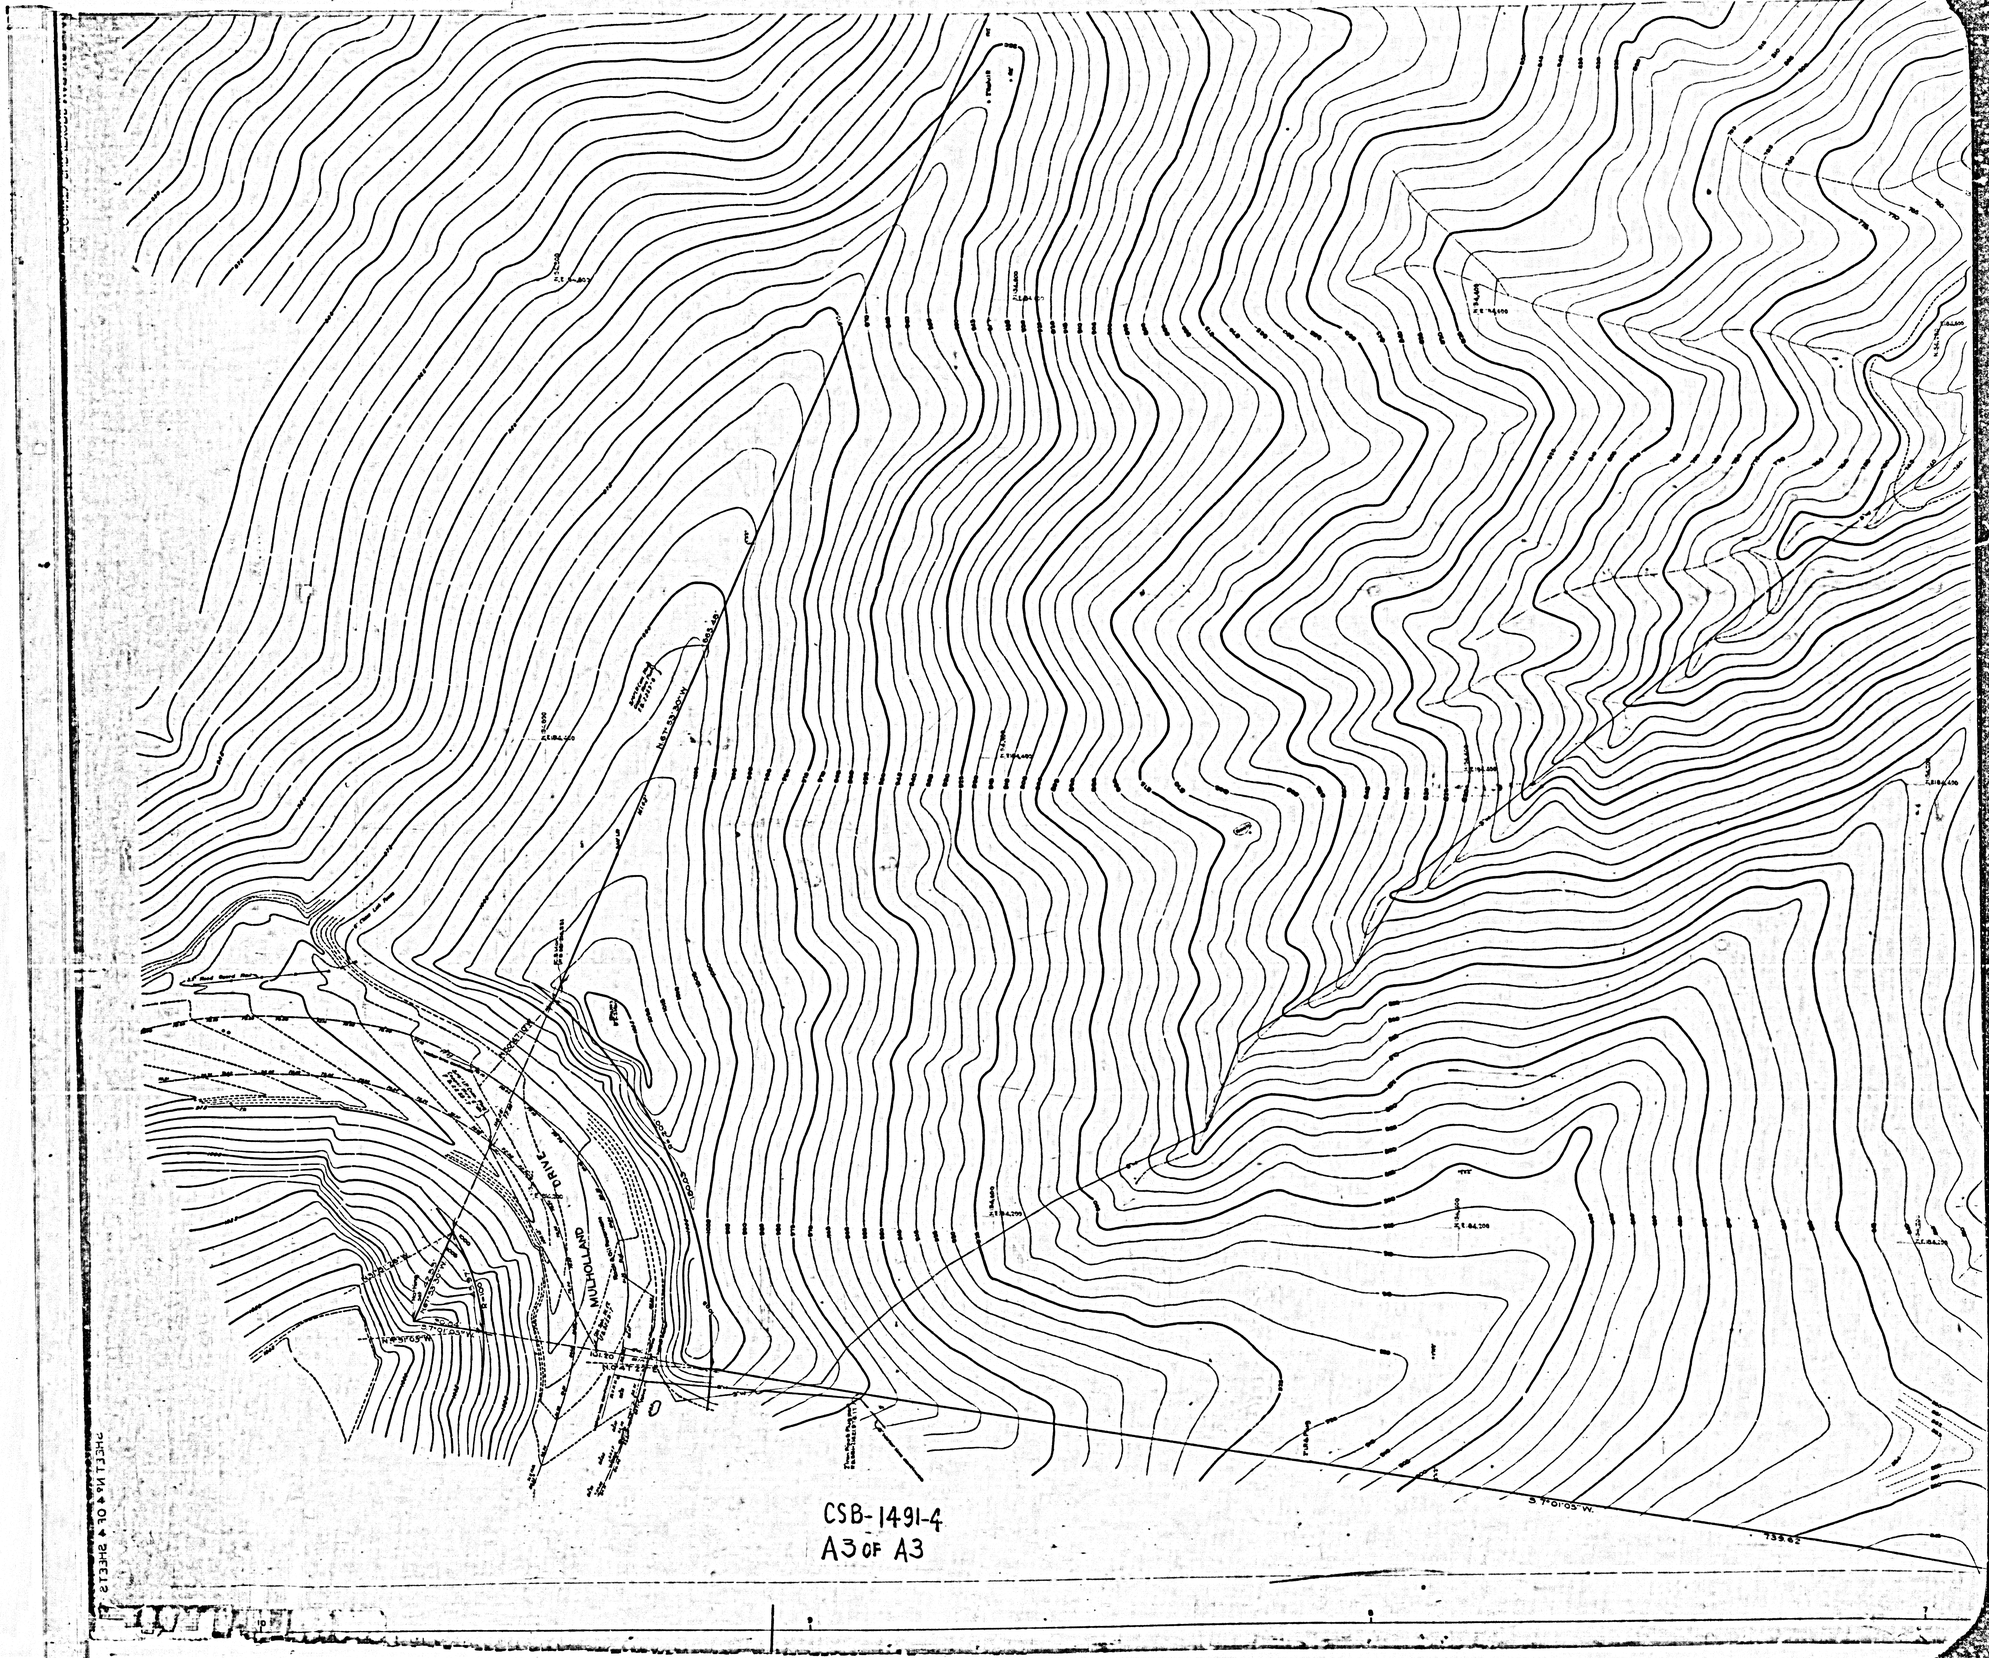

CSB-1491-4
A3 OF A3

SHEET 14 OF 14 SHEETS