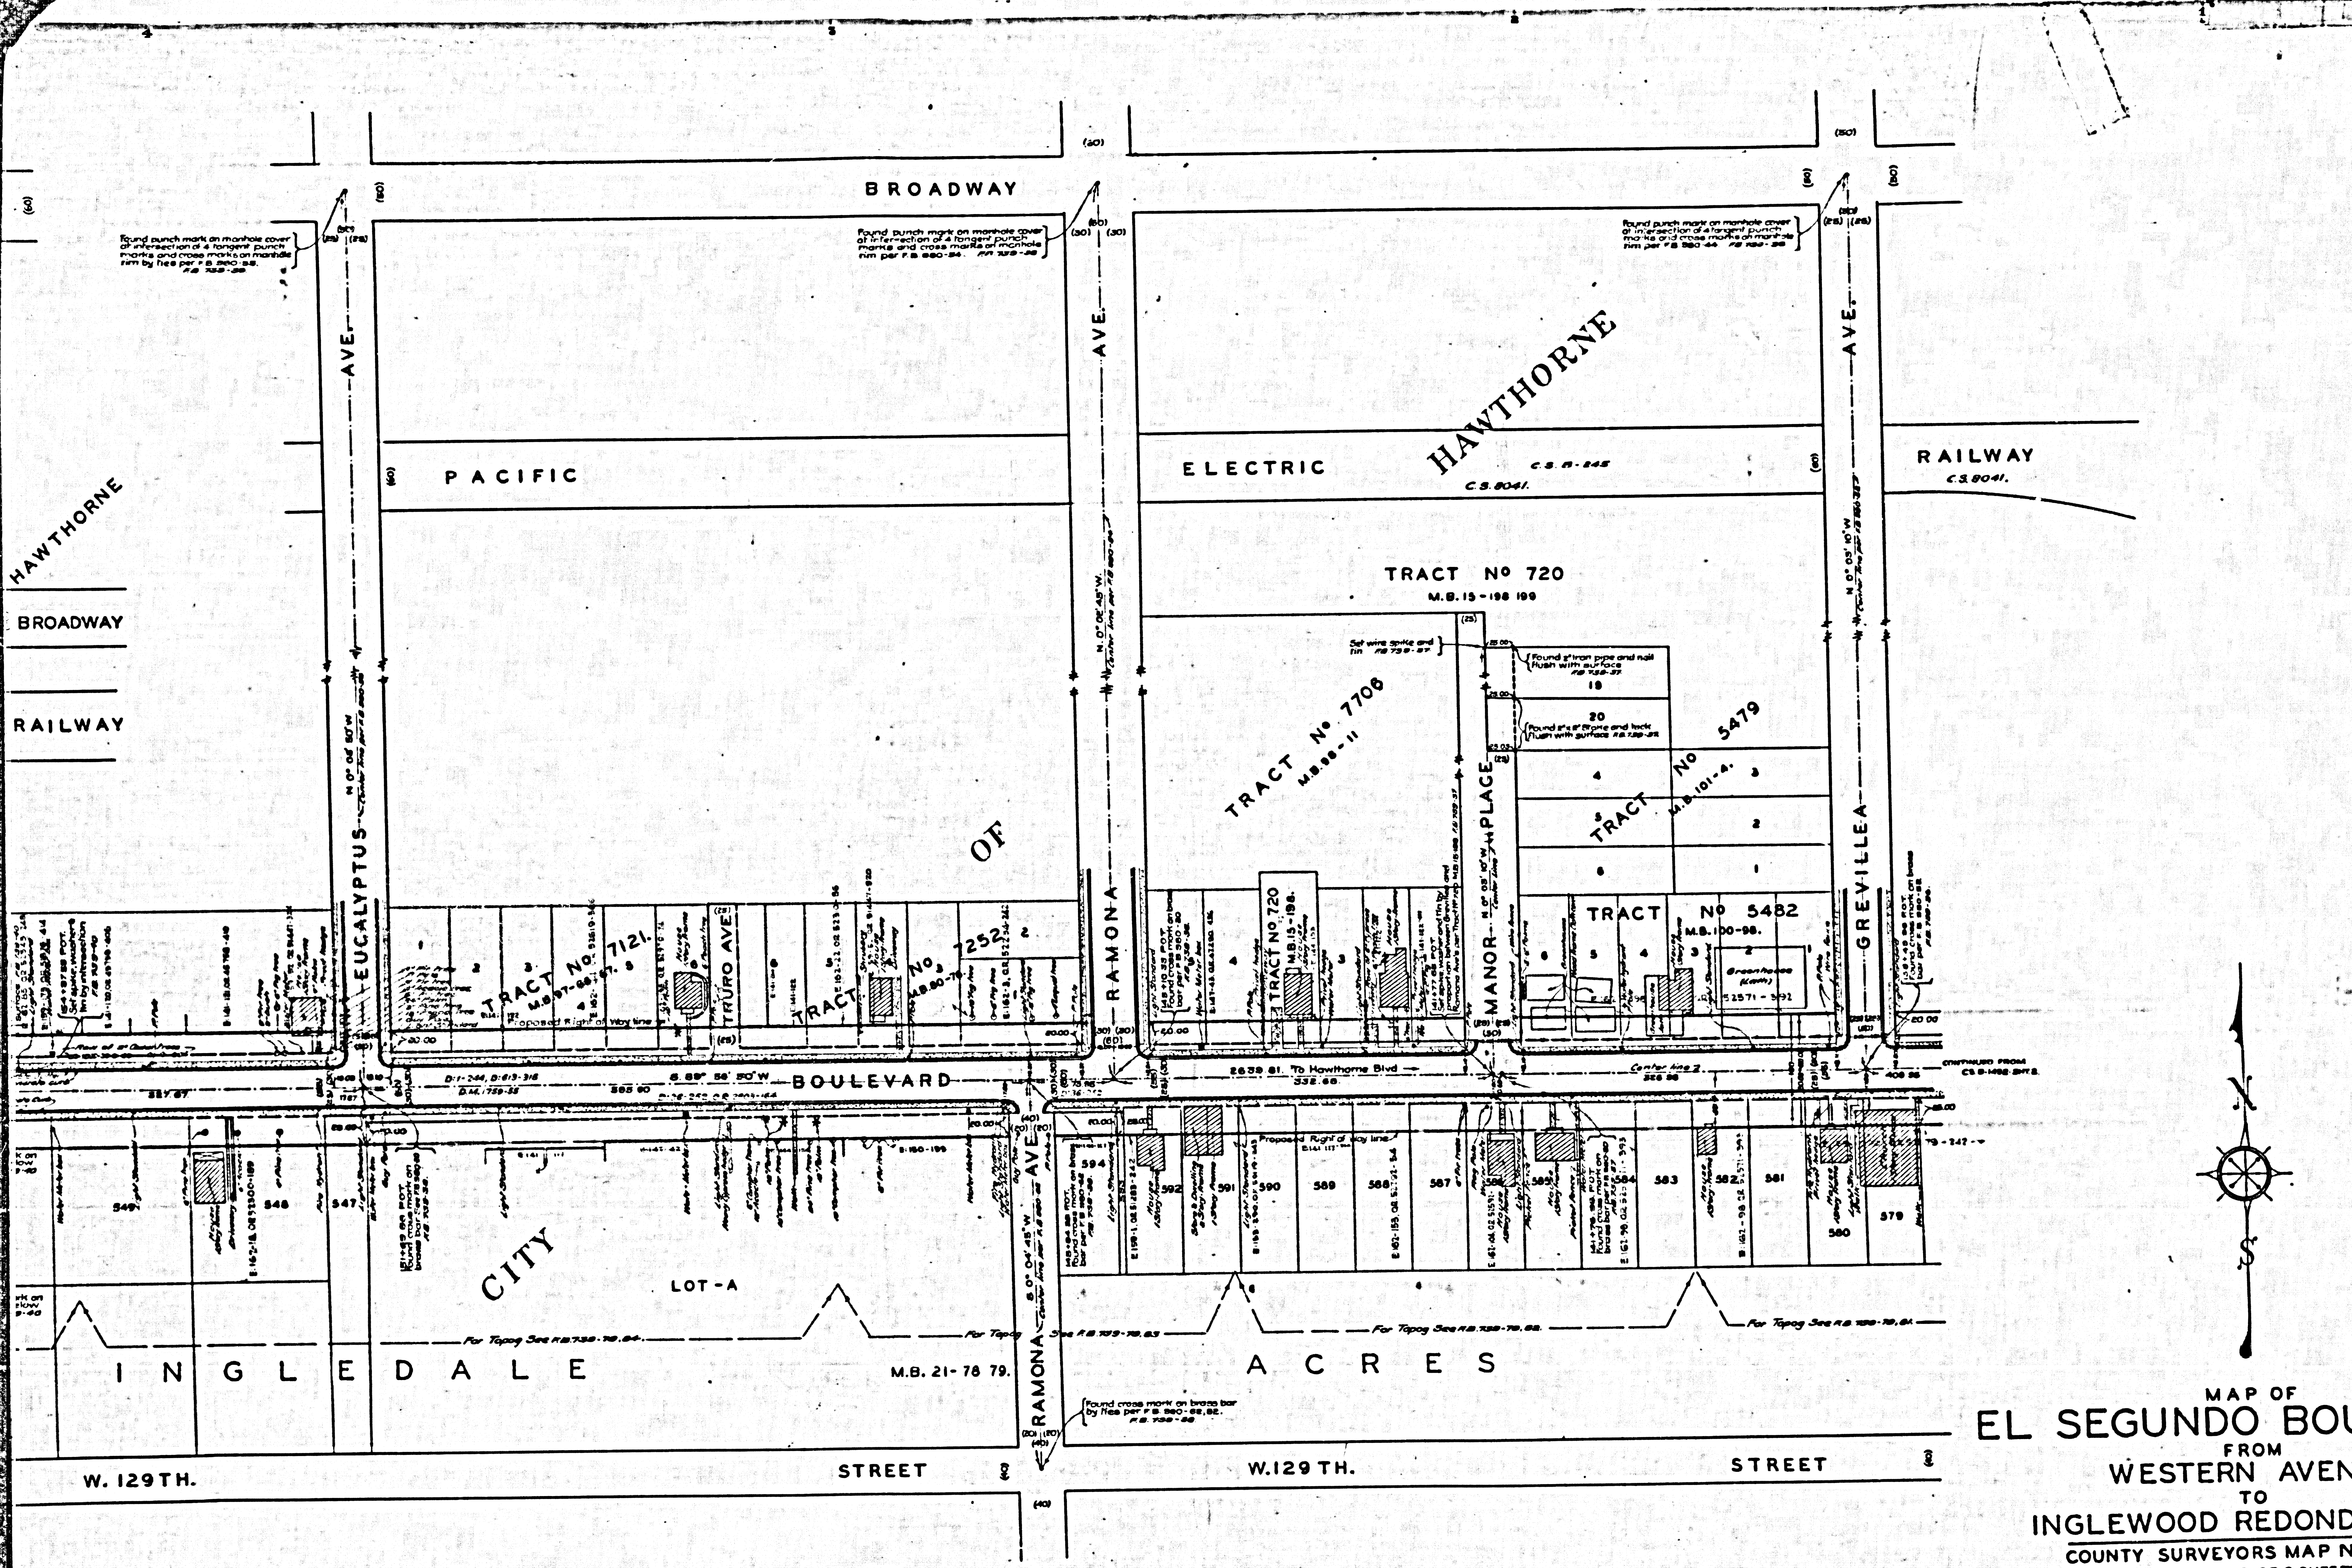
BROADWAY
EUCALYPTUS AVE.
RAMONA AVE.
GREVILLEA AVE.
PACIFIC
ELECTRIC
RAILWAY
HAWTHORNE
BROADWAY
RAILWAY
C.S.8041.
C.S. 6-245
TRACT No 720
M.B. 15-198 199
TRACT No 7706
M.B. 98-11
TRACT No 5479
M.B. 101-4
TRACT No 5482
M.B. 100-98
TRACT No. 7121
TRACT No 7252
TRACT No 720
M.B. 15-198
TRURO AVE
MANOR PLACE
CITY OF HAWTHORNE
BOULEVARD
S 89° 56' 20" W
2639.81 To Hawthorne Blvd
LOT-A
INGLEDALE
M.B. 21-78 79.
ACRES
CITY
W. 129TH. STREET
W.129 TH. STREET
RAMONA AVE.
For Topog See F.B. 739-79, 84
N
S

# MAP OF
# EL SEGUNDO BOULEVARD
FROM
WESTERN AVENUE
TO
INGLEWOOD REDONDO ROAD BLVD

COUNTY SURVEYORS MAP No B-1492
SHEET No 3 OF 3 SHEETS
SCALE - 1 INCH - 50 FT.

JOB NUMBER 8207

ALFRED JONES COUNTY SURVEYOR
SURVEYED: JAN.1938-SEPT.1940.

SURVEYED UNDER INSTRUCTIONS OF THE
BOARD OF SUPERVISORS PER ORDER DATED
OCT. 6 -1937.
BEARINGS ARE BASED ON THE BEARING OF
CRENSHAW BOULEVARD PER C.S.B-131 - 5.

F.B. 739 - 3 -106.

FIELD WORK BY L.D. MOORE.
OFFICE WORK BY H.U.M. HIGGINS.
CHECKED BY D.M. FINLEY.

INDEX 25

COUNTY SURVEYORS MAP No B-1492
SHEET 3 OF 3 SHEETS

CSB-1492-3
A1 OF A4

120 TH
STREET
ANZA AVE.
CENTER OF SECTION.
Center of Section 8 T. 3 S. R 14 W
Found 2" Iron pipe, plug and tack
6" below surface as shown on
C S B-455-2 See Road Dep't F.B.
F.o 406-5 and Tract No 11264
M. B. 209-6. FB 732-43
SUB.
KS
REDONDO
SAUSAL
MILLS
AN
51
52
53
54
BOULEVARD
Proposed Right of Way Line
N 0° 02' 05" W
SEGUNDO
Center line and Section line per C.S. B-455-2
S. 89° 56' 06" W.
5289.81
BOULEVARD
Row of Gum Trees
PACIFIC
ELECTRIC
RAILWAY
Center Line
(AVE)
(ANZA)
12
13
Found spike and washer
in concrete monument
18" below surface as shown
in F.B. 637-14
F.B. 739-46.
Found spike and washer
in concrete monument 18"
below surface as shown in
F.B. 637-14. F.B. 739-46
129TH
STREET
FREEMAN
100
(50)
(25)
(40)
OCEAN-GATE AVE.
TRACT
Found nail and tin
per F.B. 637-14.
F.B. 739-46.
To 2" Iron Pipe of Inglewood Redondo Road
Proposed Right of Way Line
For Topog See F.B.

CSB-1492-3
A3 OF A4

COUNTY SURVEYORS MAP NO. B-1492
SHEET 3 OF 3 SHEETS


120TH
STREET
120 TH
JUDAH AVE.
(100)
ISIS AVE.
(60)
(122)
(150)
(50)
(100)
RAILWAY
SANTA FE
AND
TOPEKA
OF
ATCHISON
ROAD
SEGUNDO
EL
REDONDO
INGLEWOOD
BOUNDARY
EASTERLY
CITY
OF
Located by ties per F.B. 420-28 Nothing set F.B. 739-50
1/4 SECTION CORNER W. 1/4 Cor. Sec. 8 T.3 S. R.14 W. Set 2" x 2" Stake 6" below surface, at record distance (113.45) from westerly r/w line of Inglewood Redondo Road per C.S.B. 455-2 F.B. 739-50
Found nail in broken 2" x 2" stake 24" below surface per C.S.B. 455-3. F.B. 739-50.
Found 4" iron pipe filled with concrete, with nail in top, as shown on C.S.B. 455-2 and Tract Nº 11266 F.B. 739-50
Found 2" iron pipe, plug and tag
Tag marked: "1797"-12" below surface per Tract Nº 11266 - M.B. 205-6 F.B. 739-46
N 89°58'55" E
SUB.
WICKS
AND
M.R. 16-44.
MILLS
49
50
51
AVENUE
ISIS
BOULEVARD
Proposed Right of Way line
SECTION CORNER
EL SEGUNDO
BOULEVARD
EL SEGUNDO
18
17
C.S.B. 455-2
SAUS
RANCHO
N.W. 1/4 SEC. 17 T. 3 N. R. 14 W.
For Topog See F.B.
Found spike and washer per Road Dept.
P.I. Found spike and washer per Road Dept F.B. F.O. 406-3. F.B. 739-49
Found spike and washer 3" below surface F.B. 739-49
(40)
(20)
(20)
S.0°05'20"W.
C.S.B. 455-3
Found 3" iron pipe filled with concrete 12" above surface as shown on C.S. B-455-3. F.B. 739-48
PACIFIC
ELECTRIC
RAILWAY
D.M. 5750-50
D.M. 5529-110
N.62°25'20"E.
C.S.B. 545
C.S. 8015.
Set nail and tin F.B. 739-49.
(40)

CSB-1492-3
A4 OF A4

COUNTY SURVEYORS MAP NO. B-1492
SHEET 3 OF 3 SHEETS

MILLS AND WICKS SUB.
M.R. 16-44.
54
55
56
120TH ST.
W. 120TH. ST.
AVENUE
124TH ST.
HAWTHORNE
BROADWAY
TOWN OF
M.B. 15-110,11
ELECTRIC RAILWAY
PACIFIC
C.S. 8016
C.S. 8041
PACIFIC
EUCALYPTUS AVE.
SECTION CORNER
Proposed Right of Way line
BOULEVARD
EL SEGUNDO
D.M. 1759-55
17 16
8 9
TRACT No 5755
M.B. 63-10,11.
C.S.B.-1392
SHOUP AVE.
INGLEWOOD
129TH
STREET
STREET
129TH ST.
W. 129TH.
INGLEDALE
CITY
TRACT No
M.B. 97-86,87
551
550
549
548
547
552
1
2
3
17
3

CSB-1492-3

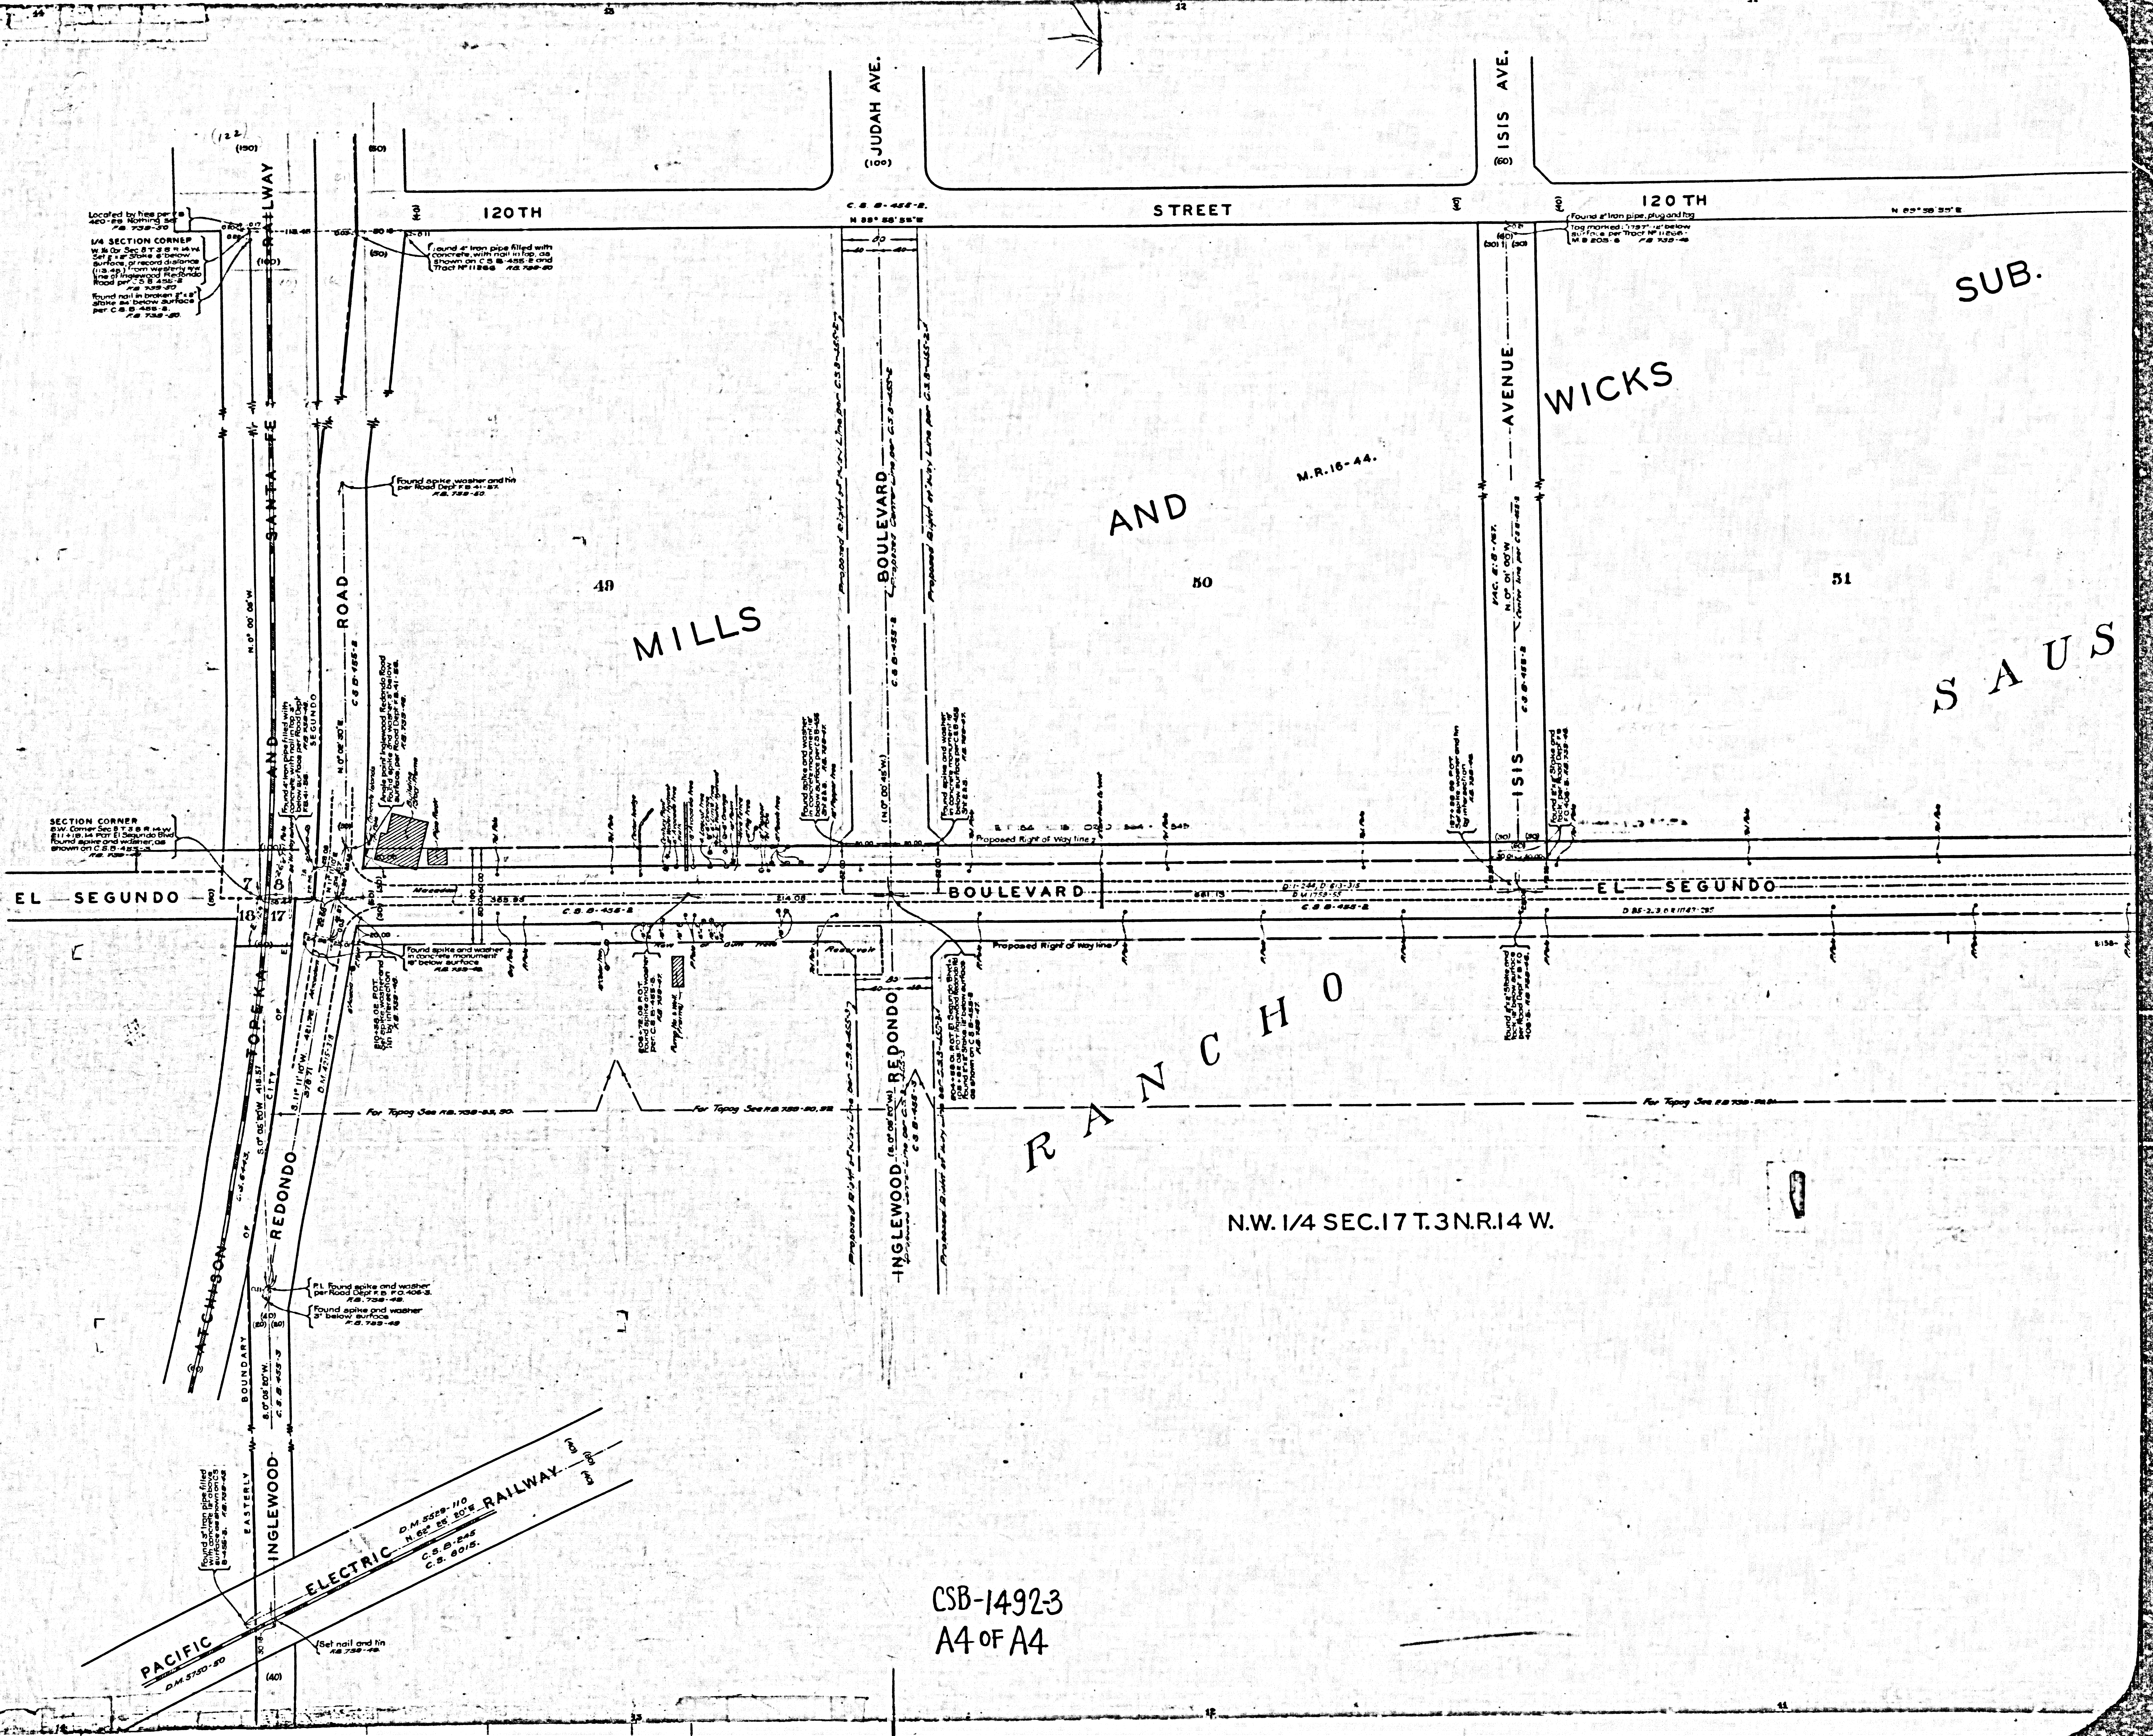A2 OF A4