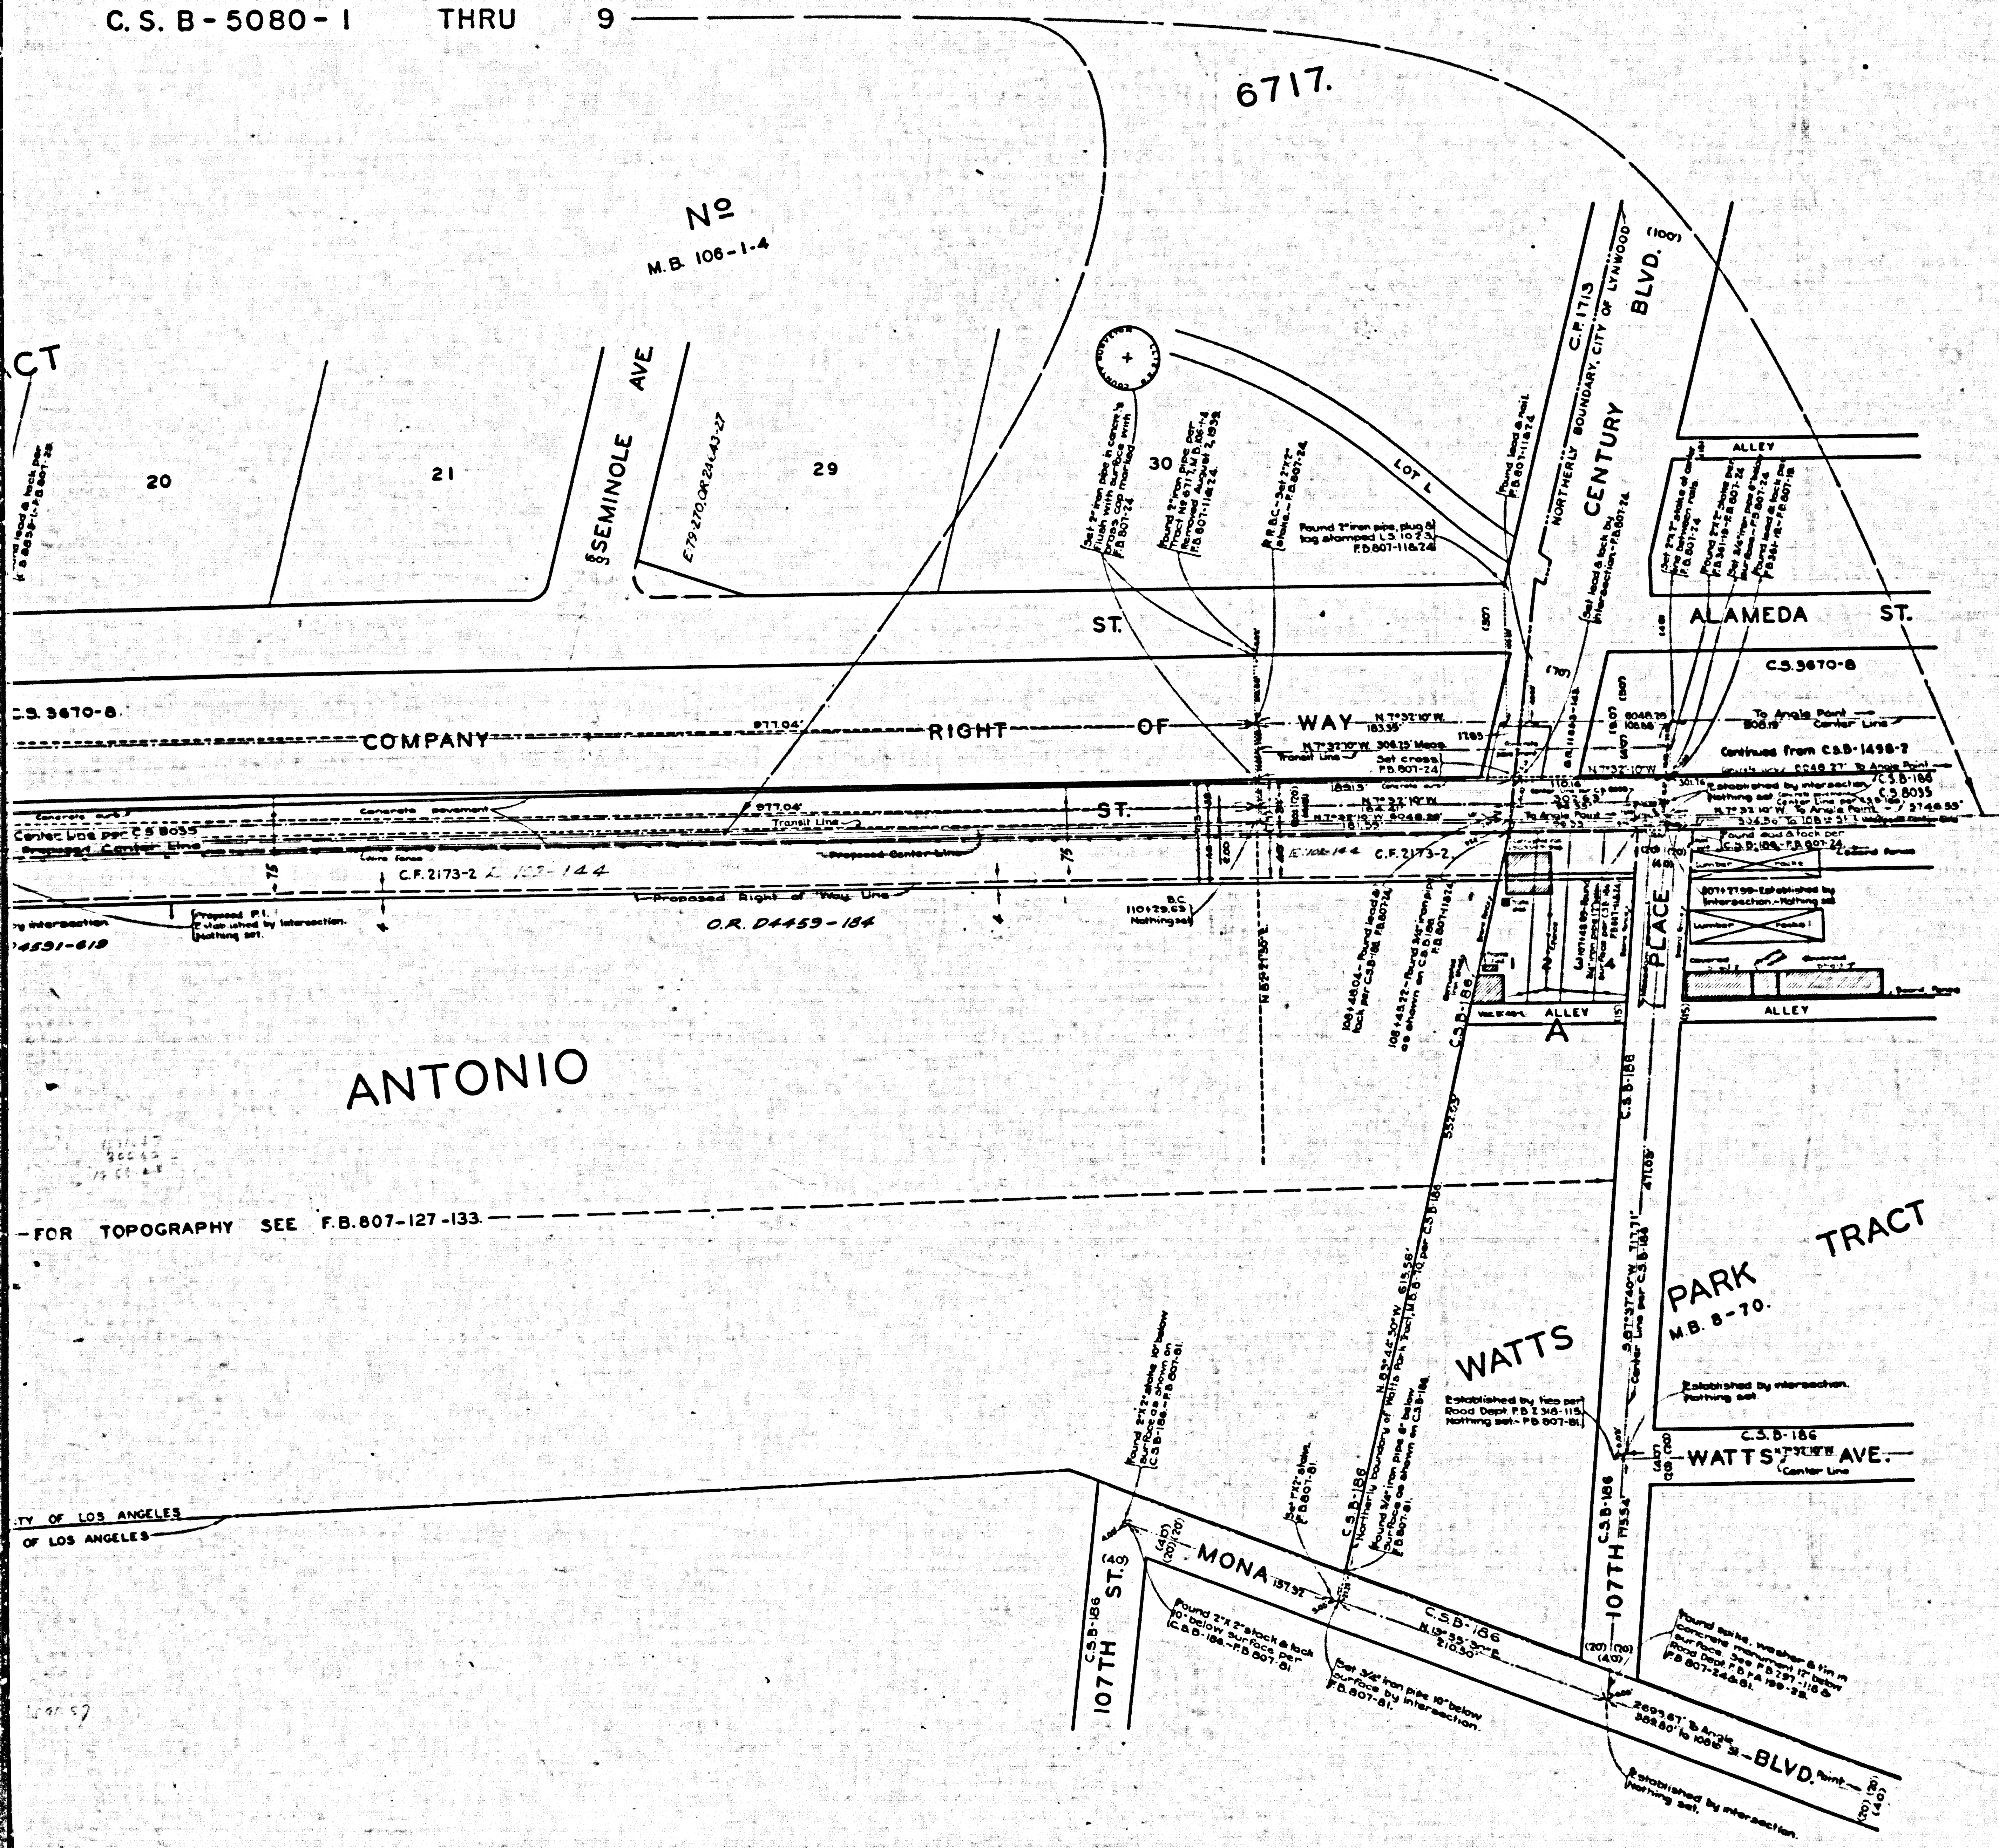
C. S. B-5080-1 THRU 9
6717.
No
M.B. 106-1-4
CT
20
21
29
30
SEMINOLE AVE
LOT L
CENTURY BLVD.
C.F. 1713
NORTHERLY BOUNDARY CITY OF LYNWOOD
ALLEY
ALAMEDA ST.
ST.
C.S. 3670-8
COMPANY RIGHT OF WAY
ST.
C.F. 2173-2
O.R. D4459-184
PLACE
ALLEY
A
ANTONIO
FOR TOPOGRAPHY SEE F.B. 807-127-133
C.S.B-186
WATTS PARK TRACT
M.B. 8-70
WATTS AVE.
CITY OF LOS ANGELES
OF LOS ANGELES
MONA
107TH ST.
107TH
BLVD.

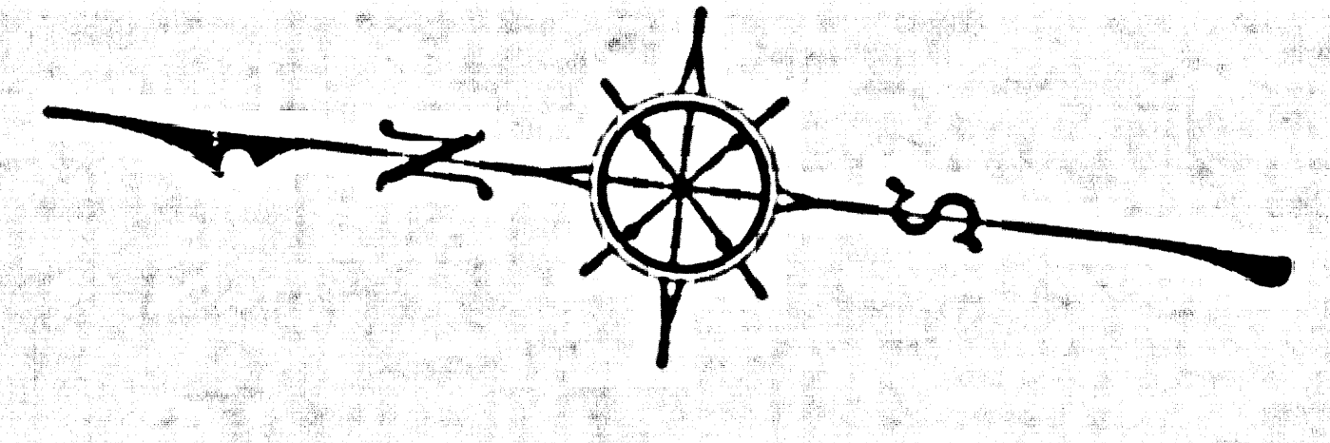

MAP OF

ALAMEDA STREET

FROM

NORTHERLY BOUNDARY CITY OF COMPTON (ORIS STREET)

TO

FLORENCE AVENUE

COUNTY SURVEYORS MAP Nº B-1498
SHEET Nº 3 OF 4 SHEETS
SCALE:-1 INCH = 50 FT.

JOB NUMBER 8270

ALFRED JONES-COUNTY SURVEYOR
SURVEYED JULY-DEC. 1939.

SURVEYED UNDER INSTRUCTIONS OF THE BOARD OF SUPERVISORS PER ORDER DATED JUNE 1, 1938.
BEARINGS ARE BASED ON A CALCULATED GRID BEARING FROM WATTS 1-6 TO WATTS 1-7 PER LOS ANGELES COUNTY SURVEY CONTROL SYSTEM

F.B. 807-1-180

FIELD WORK BY........L.D.MOORE
OFFICE WORK BY..........C.W.COX
D.A.WHITE
CHECKED BY..........D.M.FINLEY

INDEX 32-26-7

Revised Sept., 1964 --- U.J.B.

CSB-1498-3
A1 of A4

STANFORD AVE.
DOLORES AVE.
ALLEY
BLVD.
FOR ESTABLISHMENT OF NEW ALIGNMENT SEE C.S. B-5080-1 THRU
WESTERLY BOUNDARY LINE CITY OF SOUTHGATE
TRUBA AVE.
CITY OF SOUTHGATE
6717.
TRACT
Nº
M.B. 106-1-4.
TRACT
NEBRASKA AVE.
TWEEDY
C.S. 8855-2
SOUTHERLY LINE
N
C
B
A
LOT F
LOT F
9
6
7
8
9
SEQUOIA DR.
18
19
20
21
ALAMEDA ST.
LOT D
ALAMEDA
PACIFIC
RAILROAD
COMPANY
C.S. 3670-8.
C.S. 3670-7.
SOUTHERN
C.S. 8855-1.
C.S. 8035
ALAMEDA
WAY
C.F. 2173-2
O.R. 10833-223
OF
ANTONI
PORTION
SAN
ST.
FOR TOPOGRAPHY SEE F.B. 807-127-133
BLVD.
BLVD.
CENTURY
Proposed Right of Way Line
FOR TOPOGRAPHY SEE F.B. 807-133-141
L.S. 13-44.
P. 1-389.
ANCHO
C.S. 8855-1.
Proposed Center Line
WESTERLY BOUNDARY LINE COUNTY OF LOS ANGELES
EASTERLY BOUNDARY LINE CITY OF LOS ANGELES
WEIGAND AVE.
GORMAN AVE.
KALMIA AVE.
JUNIPER ST.
103 RD ST.
TWEEDY
Proposed Century Blvd
S.B. 278

CSB-1498-3
A2 OF A4

ALIGNMENT ABANDONED BY COUNTY ENGINEER FEBRUARY, 1970. FOR

SOUTHERN AVE.
IOWA AVE.
TRACT
ILLINOIS AVE.
OHIO AVE.
KANSAS AVE.
No
MB. 59-100
MISSOURI AVE.
INDIANA AVE.
5527
NEBRASKA AVE.
TWEEDY
TRUBA AVE.
STANF
ST.
WESTERLY BOUNDARY LINE CITY OF SOUTHGATE
ALAMEDA
RIGHT OF WAY
COMPANY
RAILROAD
C.S. 8855-2
C.S. 3670-7
C.S. 8033
C.F. 2173-2
92ND ST.
93RD ST.
94TH ST.
95TH ST.
96TH ST.
96TH PLACE
97TH ST.
G
H
I
J
K
L
LAUREL
FOR TOPOGRAPHY
SEE F.B. 807-141-148.
KALMIA ST.
KALMIA
JUNIPER ST.
CROESUS AVE.
EASTERLY BOUNDARY LINE, CITY OF LOS ANGELES
STARKS PALM TRACT
MB. 8-98.
RANCHO
BLVD.
TWEEDY
C.S. 8855-1

CSB-1498-3
A3 of A4

THIS
ALIGNMENT
FIRESTONE BLVD.
C.S. 8769-1
Found copper tack by ties per Road Dept. F.B. FA 13-199-F.B. 807-40
WESTERLY BOUNDARY LINE CITY OF SOUTHGATE
SANTA FE
C.S.B-440
AVE.
C.S.D-440
ALLEY
ALAMEDA
ST.
Center Line per C.S. 8035
To Firestone Blvd.
Transit Line
Proposed Center Line
MARGINAL MAP
NOT DRAWN TO SCALE
88TH
ST.
10528
No
M.B. 158-21&22.
TRACT
C.S. 8769-1
BLVD.
C.S.B-440
R 1-389.
SOUTHERN
AVE.
IOWA
C.S. 8835-2
P. 1-389.
C.S. 3670-7.
SOUTHERN
PACIFIC
Center Line
C.S. 8035
ALAMEDA
C.F. 2173-1
Continued on C.S.B-1498-4
To Manchester Ave.
TRACT
ALLEY
No
TRACT
C.S. 8769-1
M.B. 188-33 & 34.
FIRESTONE
10846
B
88TH
ST.
C.F. 2310
SEE MARGINAL MAP
C.F. 63.
C.F. 96.
PORTION OF RANCHO SAN ANTONIO
P. 1-389.
30
E.47-34,O.R. 18304-207
E.47-36,O.R. 18297-323
EBERLE
29
VILLA
M.B. 6-134.
28
89TH
ST.
90TH
ST.
33
TRACT.
34
27
P. 1-389
G
92ND
ST.
KALMIA
ST.
JUNIPER
ST.
JUNIPER
ST.
FOR TOPOGRAPHY SEE F.B. 807-148-155.
Found punch mark at manhole cover at intersection of a tangent and punch marks in manhole rim. Ties per Road Dept. F.B. FR 131-234 Gene. - F.B. 807-38.
Found punch mark in manhole cover.
88TH ST.
90TH ST.
EASTERLY BOUNDARY LINE CITY OF LOS ANGELES
CROESUS
AVE.
Center Line per Tract No 10,846 & C.S. 8769-1
Found spike, washer & tin per C.S. 8769-1 See Tract No 10846, M.B. 188-33-34 F.B. 807-39
Found 2"x2" stake per Road Dept. F.B. FA 13-196. See Tract No 10846 M.B. 188-33&34 - F.B. 807-39.
Found spike, washer & tin per Road Dept. F.B. FR 135-79 - F.B. 807-38.
Found lead & tack per C.S. 8769-1 (See Tract No 10846, M.B. 188-33-34) F.B. 807-40
Found lead & tack per Road Dept. F.B. FA 13-378 F.B. 807-40.
18051+59.75-Established by intersection. Nothing set.
Proposed Right of Way

CSB-1498-3
A'4 OF A4