


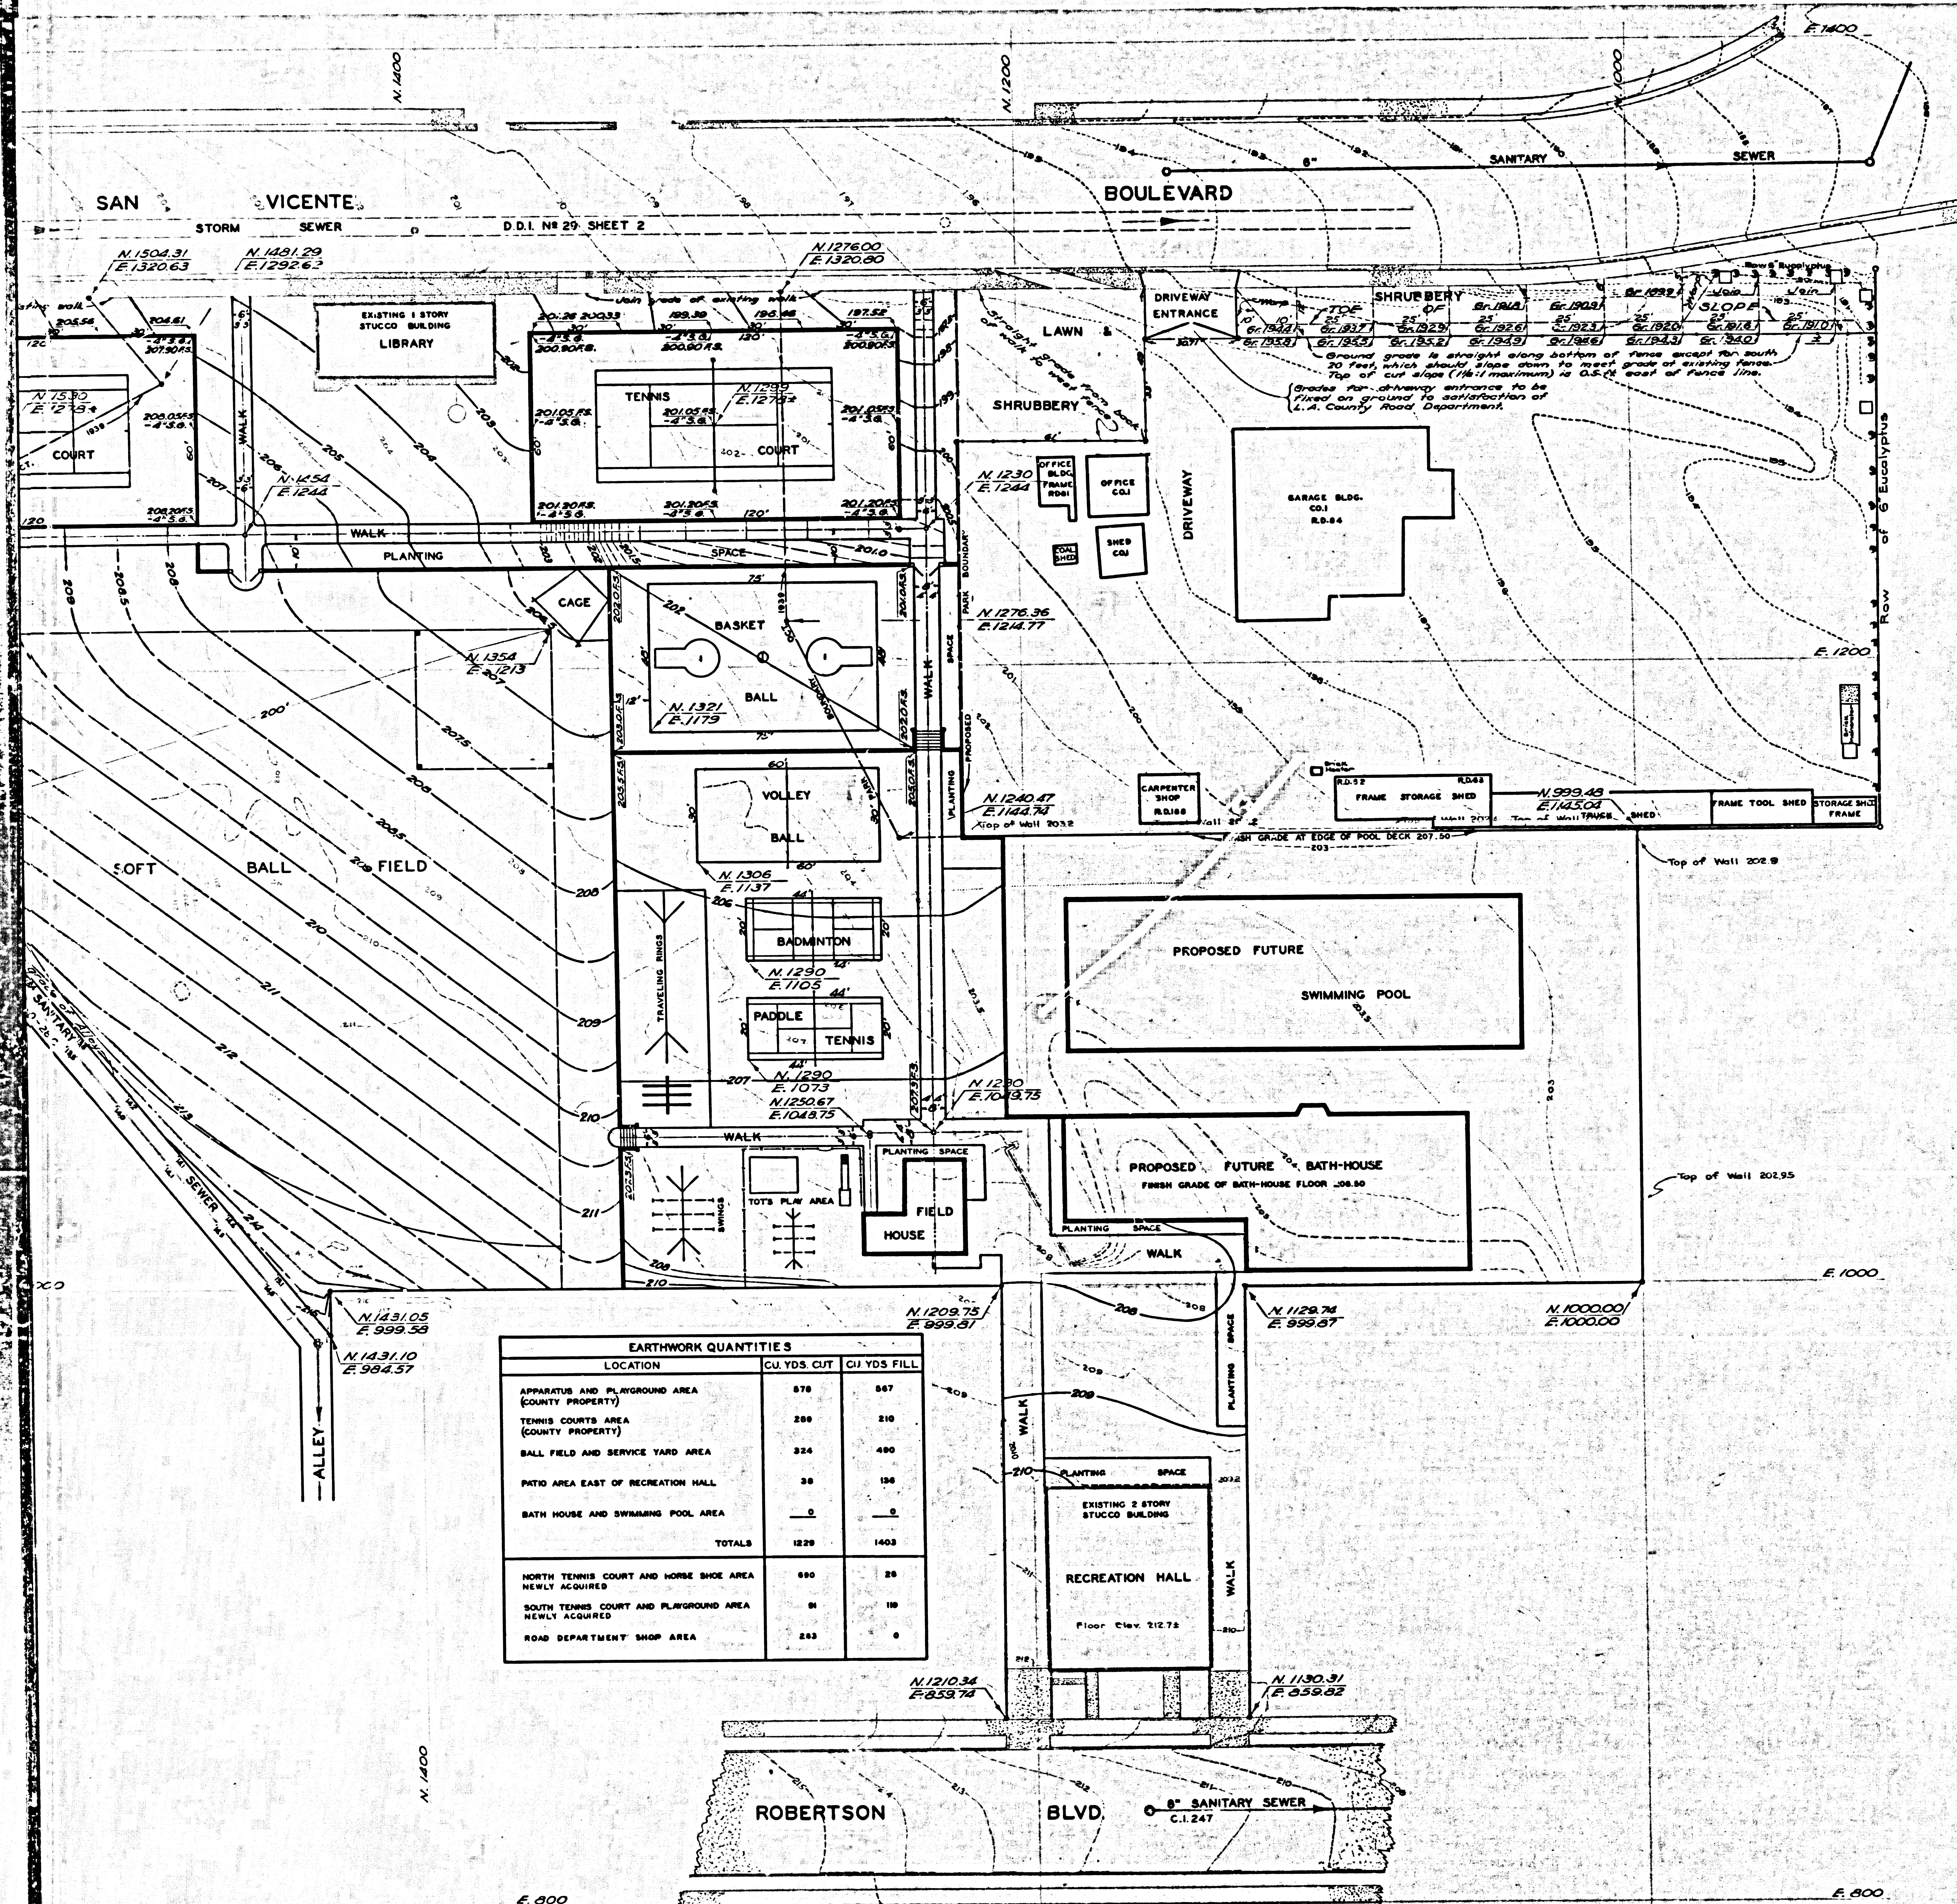

GRADING PLAN
WEST HOLLYWOOD OF PARK
SAN VICENTE PARK
COUNTY SURVEYORS MAP No B-1500
SCALE - 1 INCH = 20 FT.

JOB NUMBER 8248
ALFRED JONES - COUNTY SURVEYOR
SURVEYED DECEMBER 1938 -
SURVEYED UPON REQUEST OF THE REGIONAL
PLANNING COMMISSION PER RULE
21, ORD. 929, BY LETTER DATED DEC. 5, 1938.
GRADES BASED ON PLANE TABLE SURVEY
FIELD WORK BY... F. GREENWOOD
OFFICE WORK BY... J. H. SMITH
J. A. LYON
CHECKED BY... H. L. MARTIN

FOR PROPERTY LINE SURVEY SEE C.S.B-1445
FOR TOPOGRAPHIC SURVEY SEE C.S.B-1471

NOTE: THIS GRADING PLAN WAS PREPARED TO CONFORM
TO THE DESIGN PLAN APPROVED BY THE REGIONAL PLAN-
NING COMMISSION IN REGULAR ASSEMBLY ON JULY 12, 1939,
AND TO MECHANICAL DEPARTMENT PLANS S.V. 5011 & S.V. 5012

DATUM U.S.C. & G.S.
ELEVATIONS SHOWN HEREON ARE BASED
ON THE 1928 U.S.C. & G.S. ADJUSTMENT
OF U.S.C. & G.S. B. M. 6-1922 (U.S. 517)

REVISIONS
PLAN OF HORSE SHOE COURTS AREA REVISED
NOVEMBER 1940, TO CONFORM TO REVISED
MECHANICAL DEPARTMENT PLAN S.V.5028 SHT. A-1
OFFICE WORK BY J.H. SMITH

PLAN OF PARKWAY AREA IN ROAD DEPARTMENT PROPERTY CONFORMS TO MECHANICAL DEPARTMENT PLAN S.V.5027 SHT. A-1 OFFICE WORK BY J.H. SMITH C.J. TERRY

Name changed by Board order dated Jan. 1, 1948 C.E.B. 4-8-48

CSB 1500
A2 OF A2