

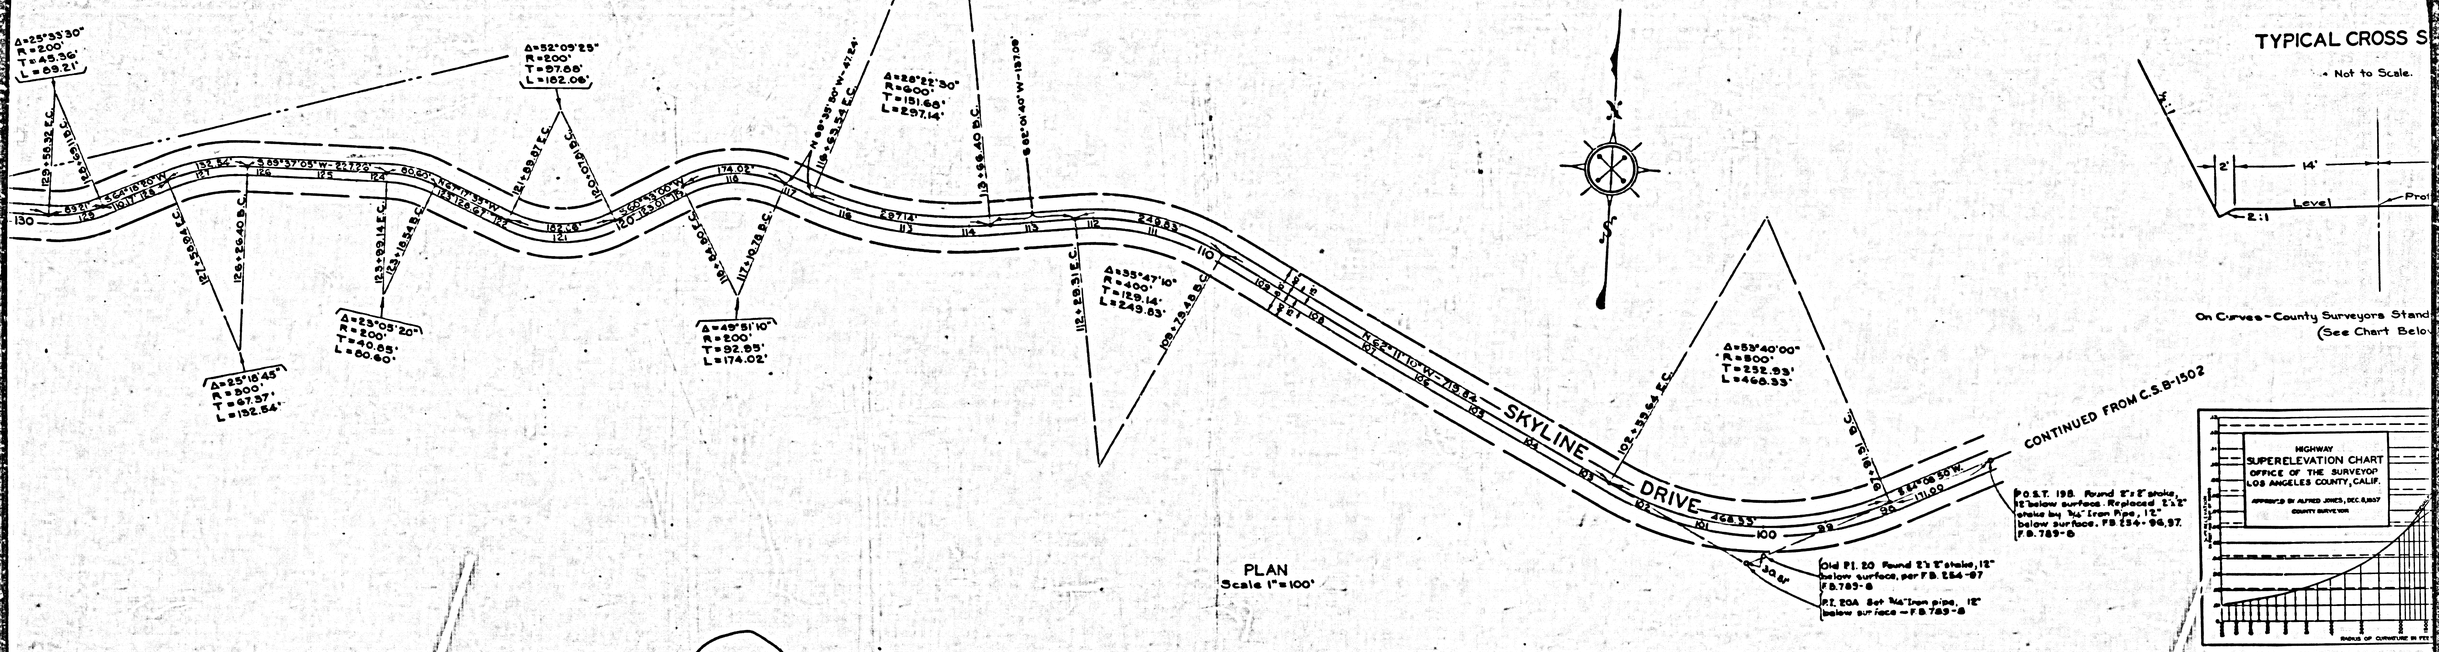


CSB-1503
A2 OF A4

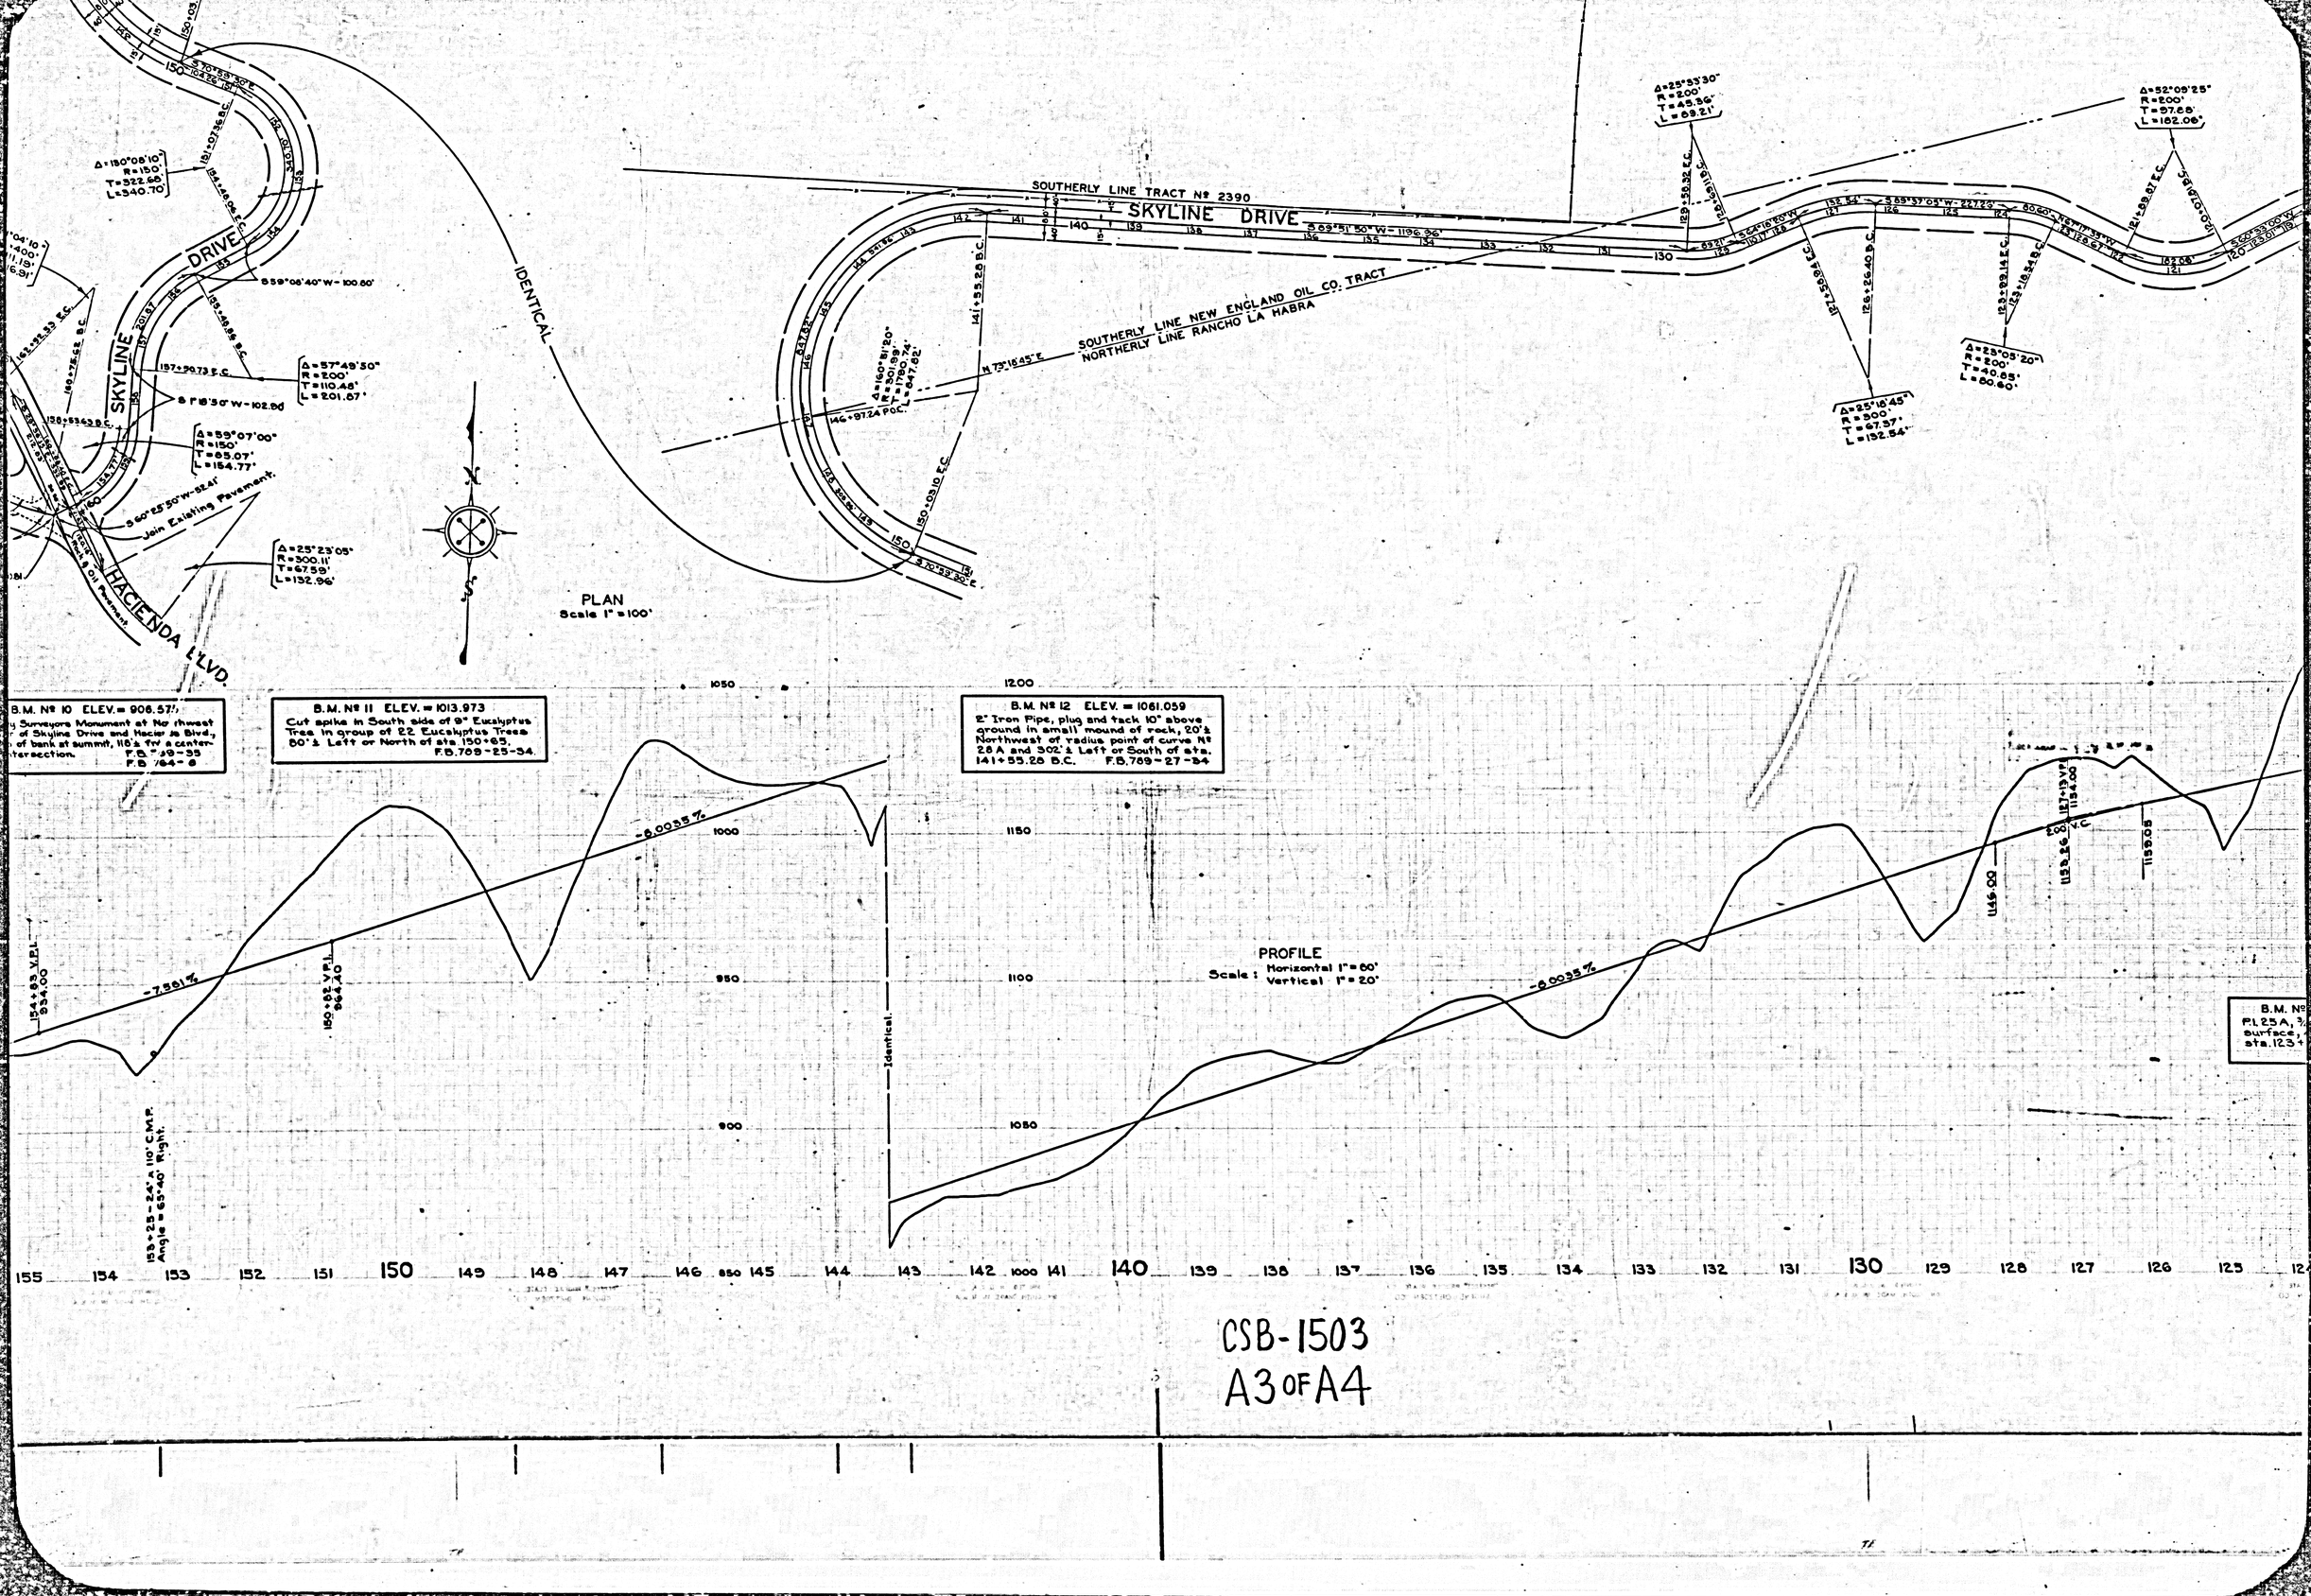

CSB-1503
A3 OF A4

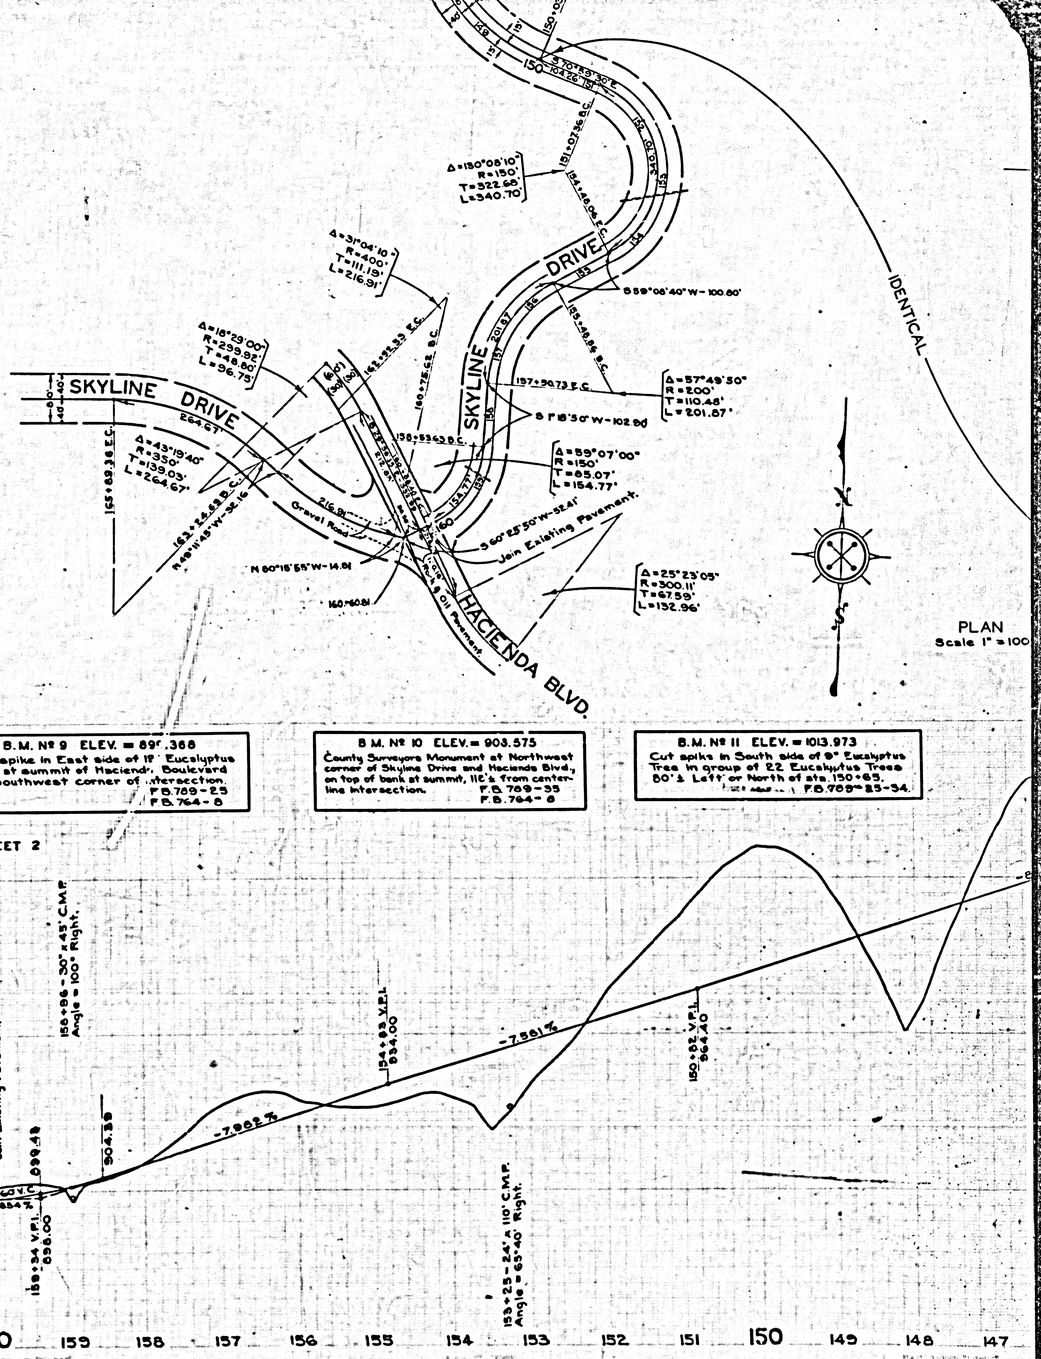

B.M. Nº 9 ELEV. = 89°.368
Cut spike in East side of 12" Eucalyptus Tree at summit of Hacienda Boulevard on Southwest corner of intersection.
F.B.769-25
F.B.764-8

B.M. Nº 10 ELEV. = 903.575
County Surveyors Monument at Northwest corner of Skyline Drive and Hacienda Blvd., on top of bank at summit, 11E's from center-line intersection.
F.B.769-35
F.B.764-8

B.M. Nº 11 ELEV. = 1013.973
Cut spike in South side of 8" Eucalyptus Tree in group of 22 Eucalyptus Trees 80'± Left or North of sta. 150+65.
F.B.769-33-34.

CONTINUED ON C.S.B-199 SHEET 2

CSB-1503
A4 OF A4