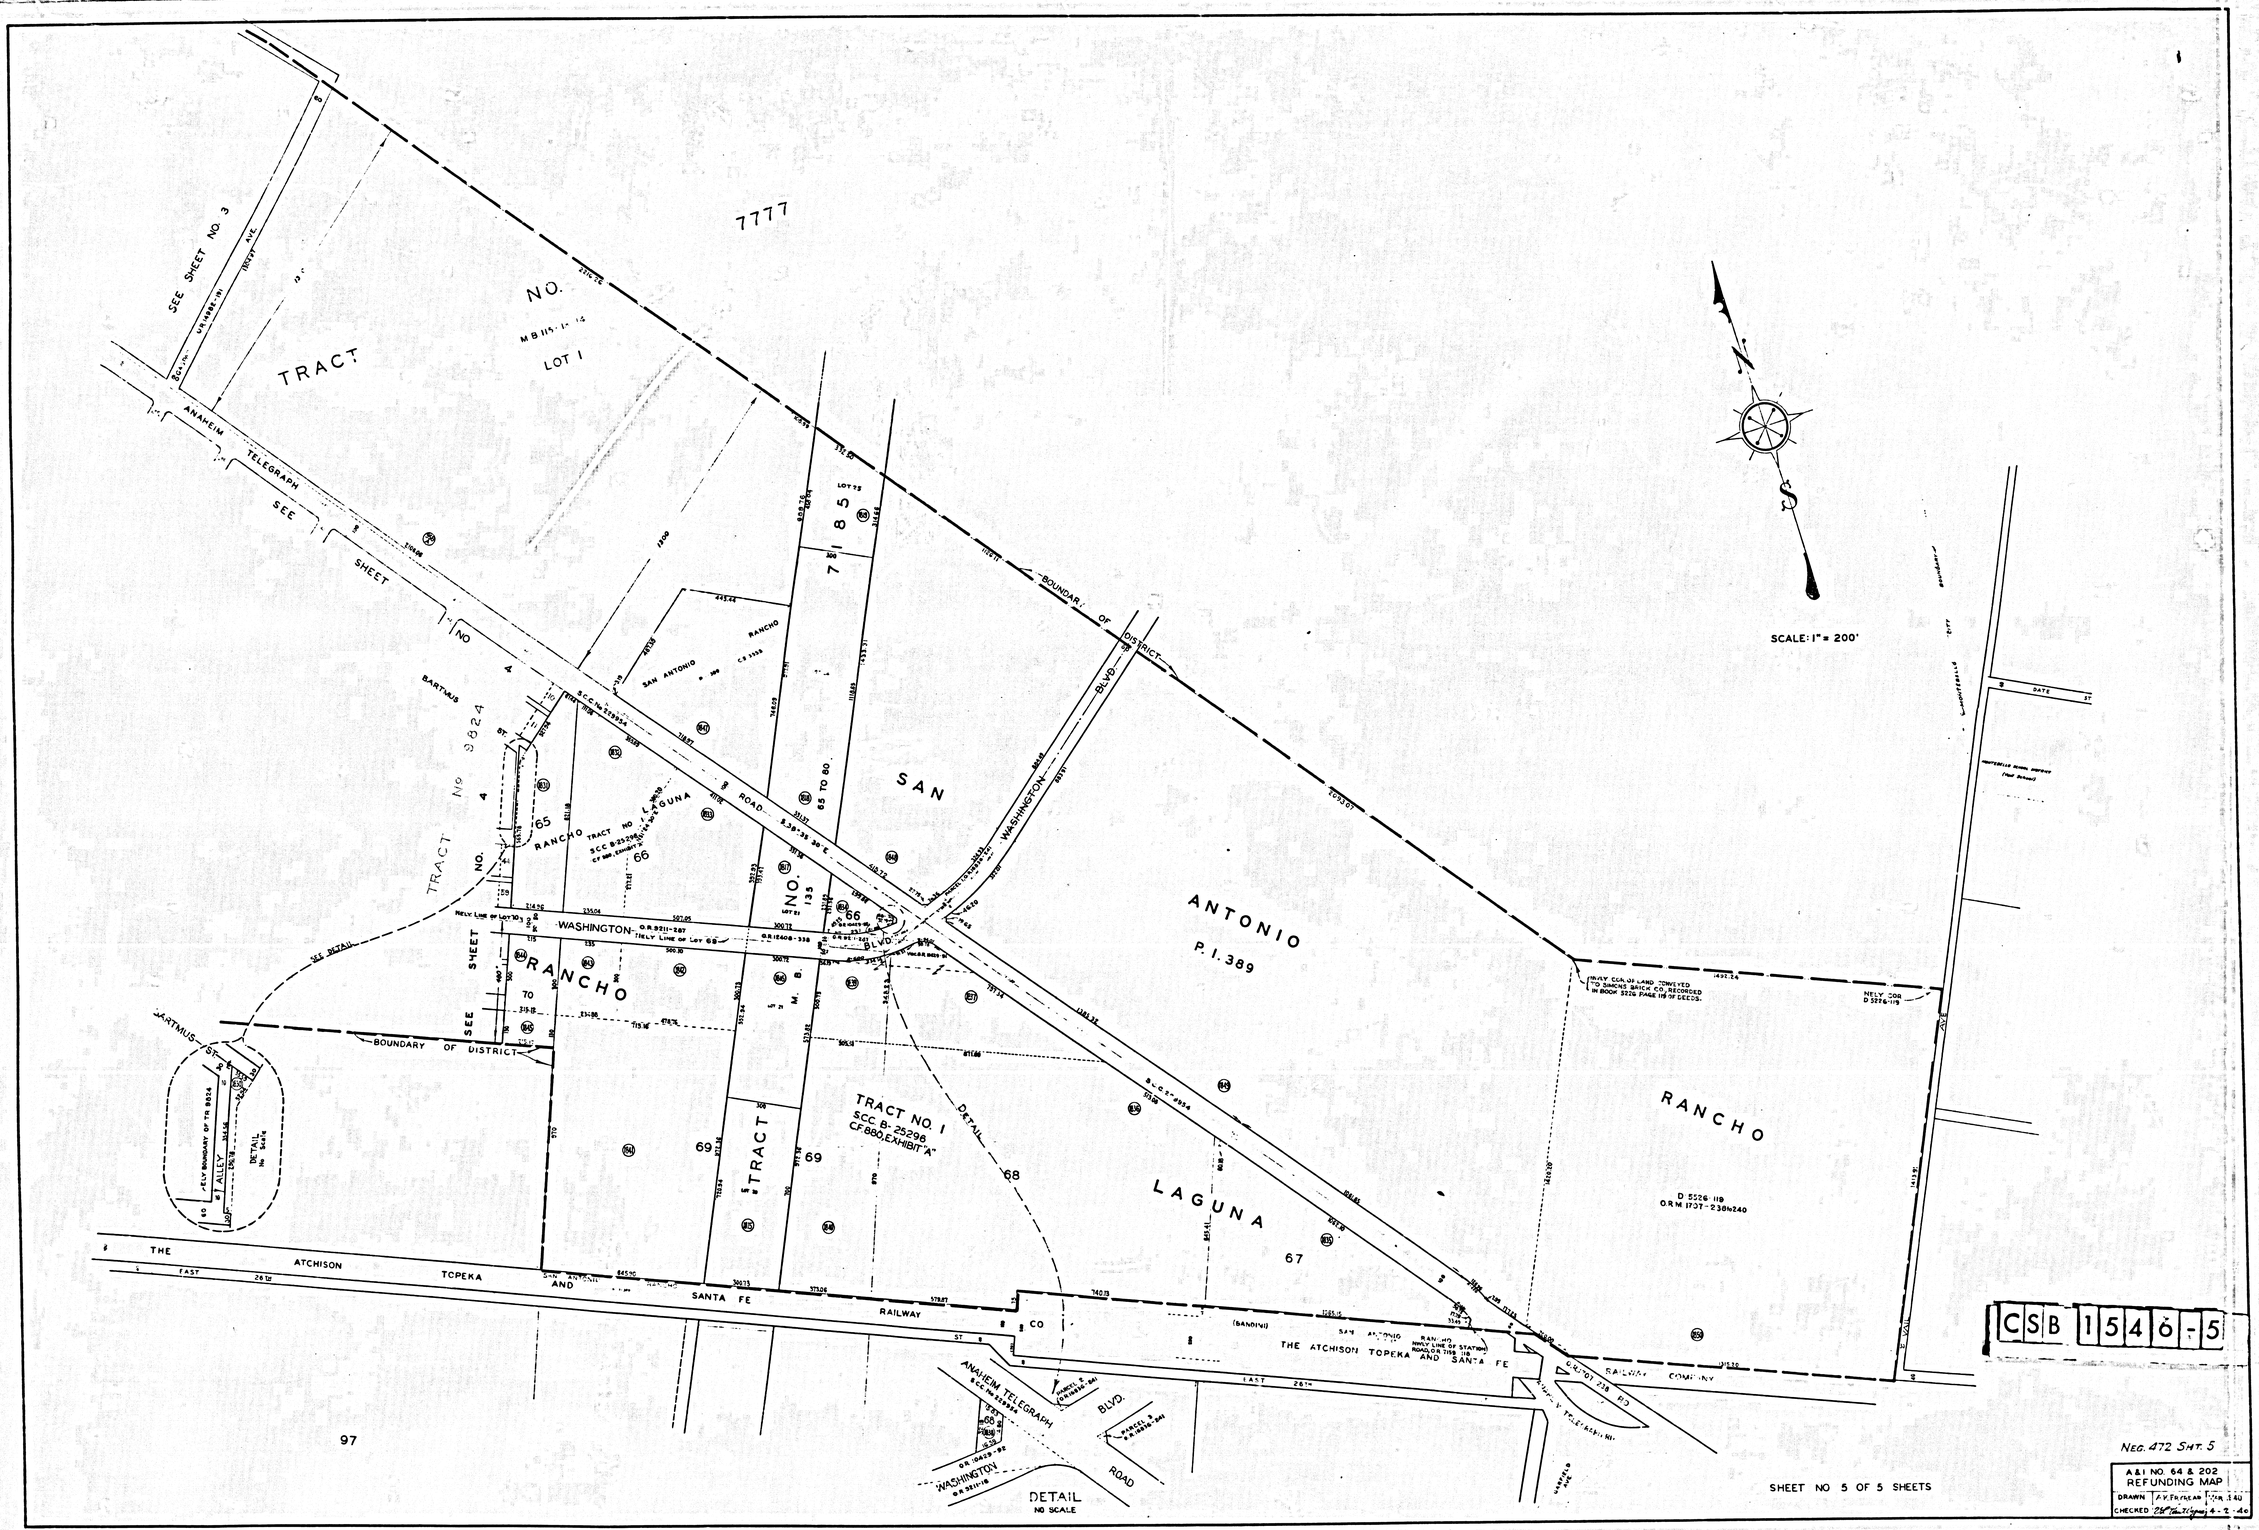

7777
SEE SHEET NO. 3
TRACT NO. 4
LOT 1
ANAHEIM TELEGRAPH
SEE SHEET NO 4
BARTMUS ST.
TRACT No 9824
RANCHO
SAN ANTONIO
RANCHO
7185
SAN ANTONIO
P. I. 389
BOUNDARY OF DISTRICT
WASHINGTON BLVD.
TRACT NO. 1
SCC. B-25298
C.F. 880, EXHIBIT "A"
DETAIL
LAGUNA
RANCHO
D 5526-119
O.R.M. 1707-238 to 240
THE ATCHISON TOPEKA AND SANTA FE RAILWAY CO
THE ATCHISON TOPEKA AND SANTA FE RAILWAY COMPANY
ANAHEIM TELEGRAPH
WASHINGTON BLVD.
ROAD
DETAIL
NO SCALE
SCALE: 1" = 200'
CSB 1546-5
NEG. 472 SHT. 5
A&I NO. 64 & 202
REFUNDING MAP
DRAWN
CHECKED
SHEET NO 5 OF 5 SHEETS