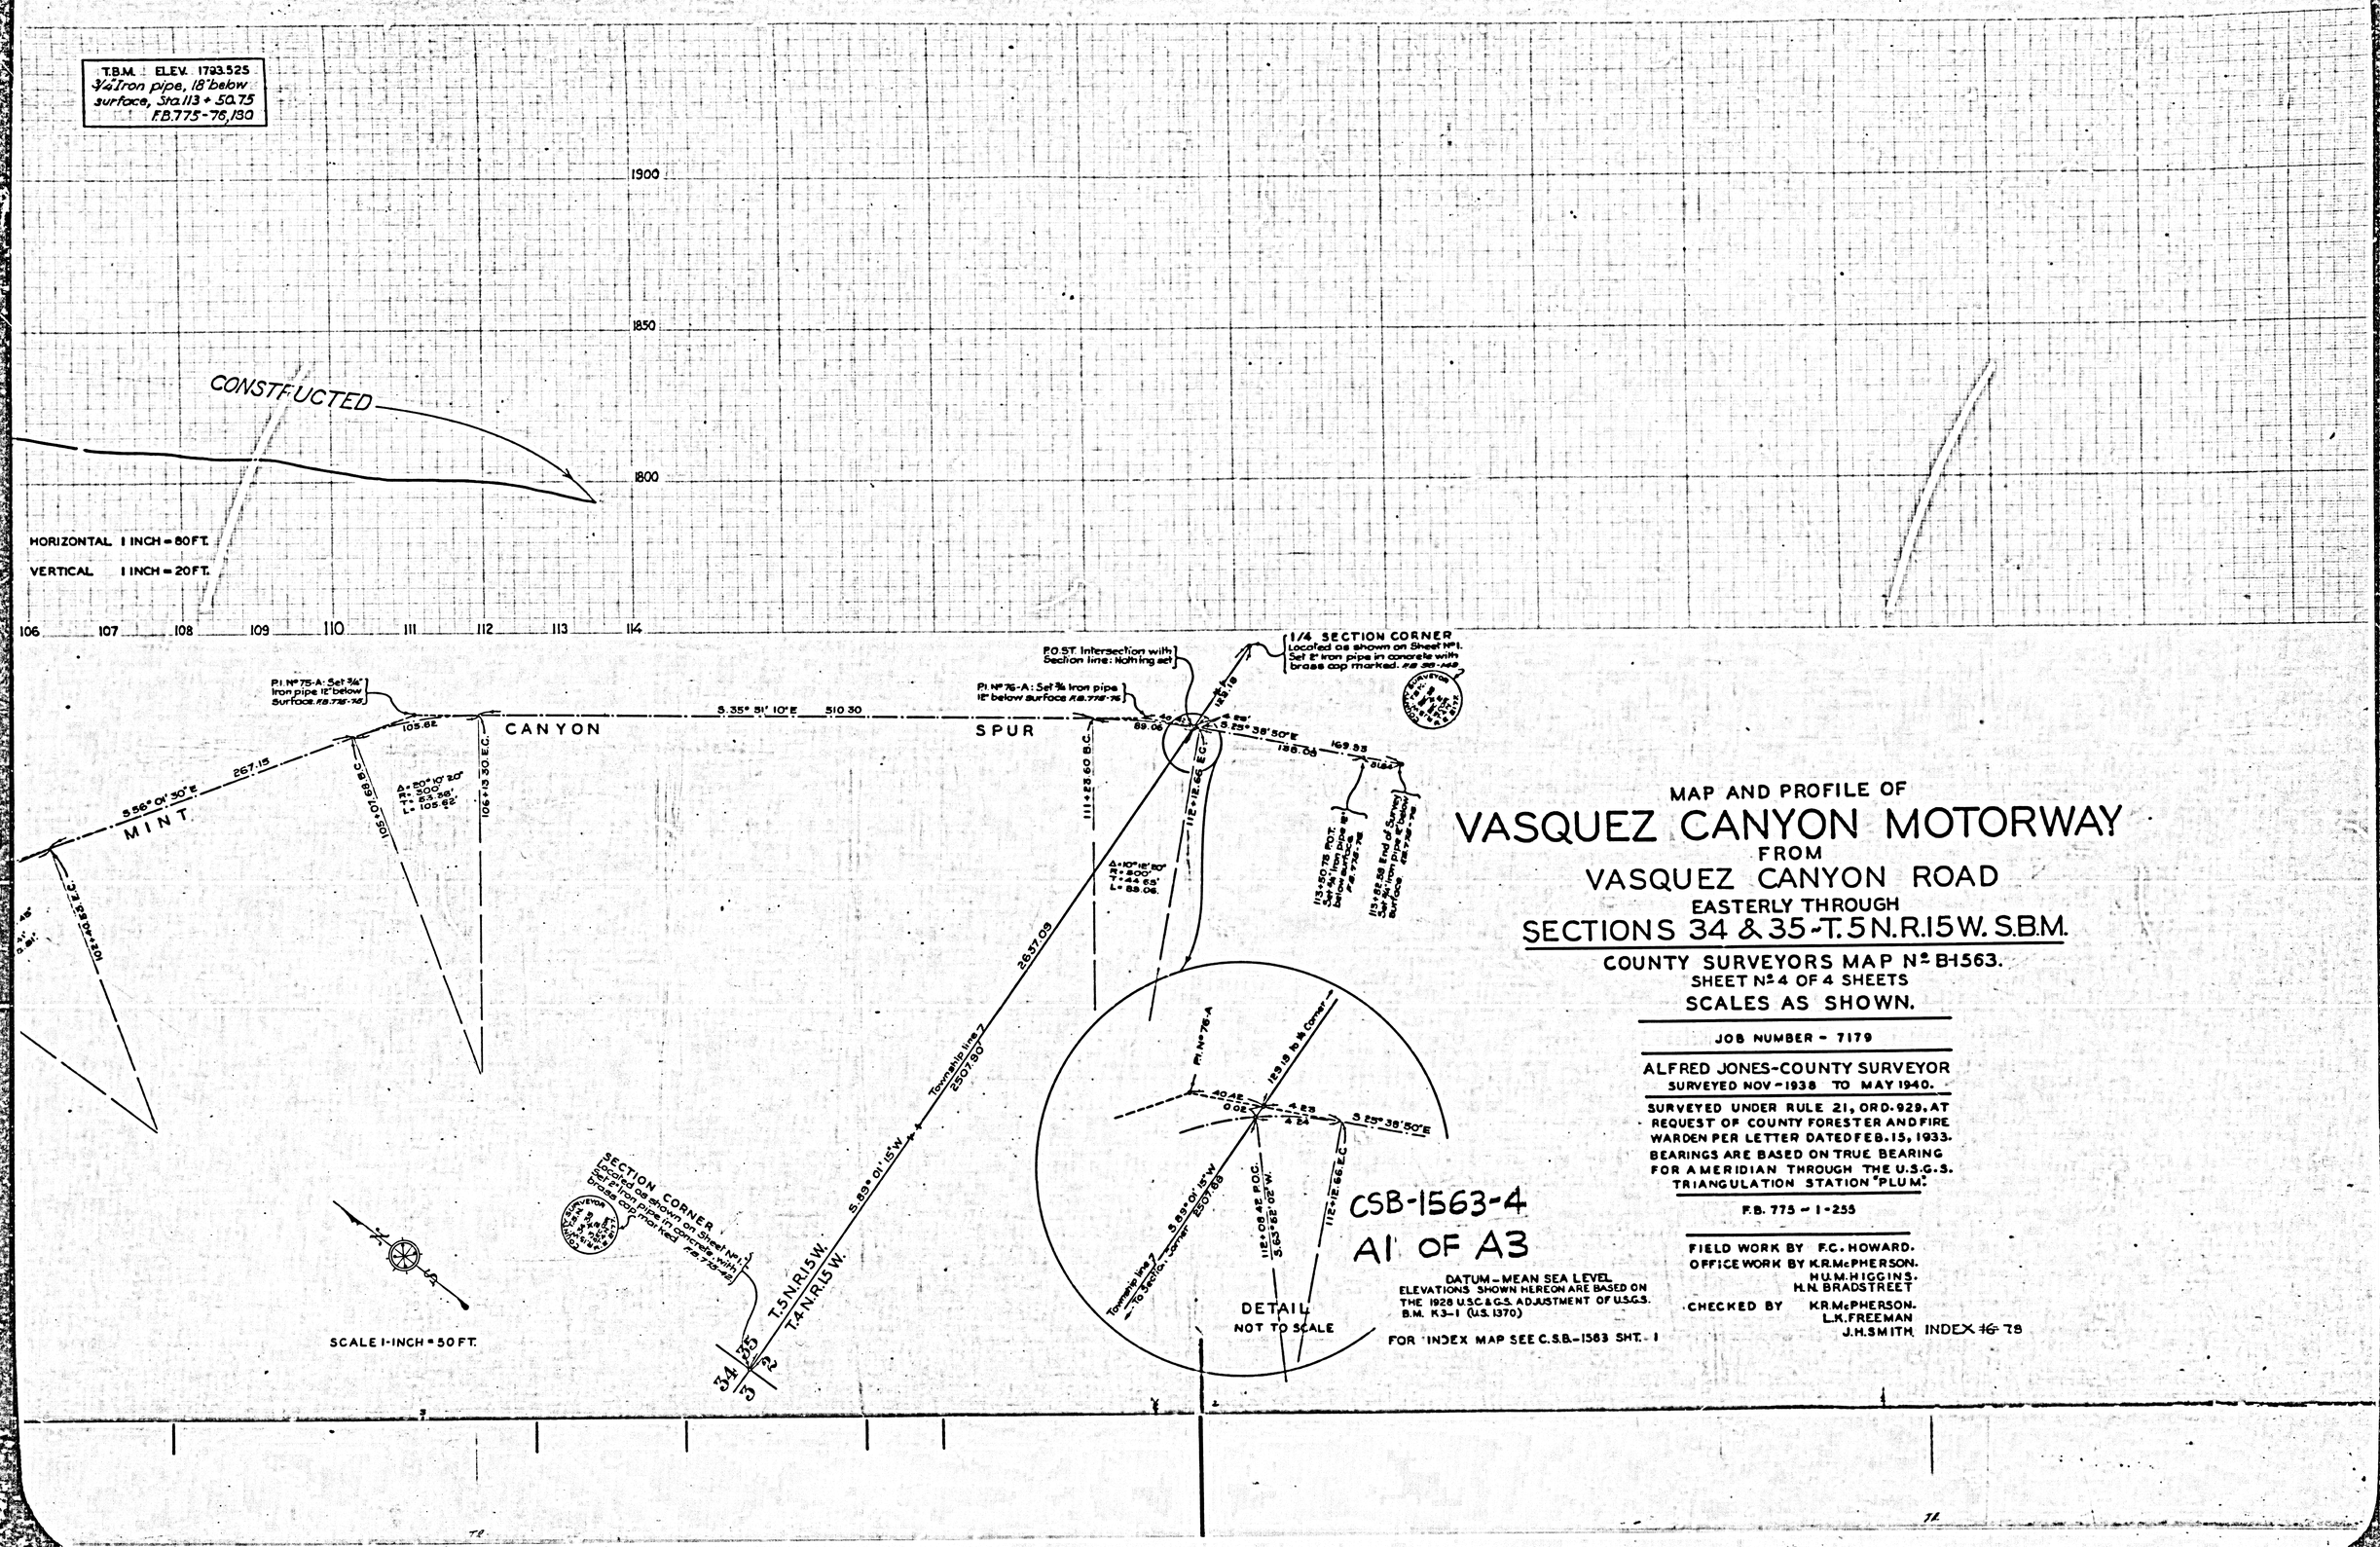
T.B.M. ELEV. 1793.525
3/4" Iron pipe, 18" below surface, Sta. 113 + 50.75
F.B. 775-76, 130
1900
1850
1800
CONSTRUCTED
HORIZONTAL 1 INCH = 80 FT.
VERTICAL 1 INCH = 20 FT.
106
107
108
109
110
111
112
113
114
P.I. No 75-A: Set 3/4" Iron pipe 12" below Surface. F.B. 775-76
P.I. No 76-A: Set 3/4 Iron pipe 12" below surface F.B. 775-76
P.O.S.T. Intersection with Section line: Nothing set
1/4 SECTION CORNER
Located as shown on Sheet No 1. Set 2" Iron pipe in concrete with brass cap marked. F.B. 38-149
CANYON
SPUR
MINT
S.35° 51' 10" E 510.30
S.56° 01' 30" E 267.15
S.25° 38' 50" E
S.89° 01' 15" W
Township line 7
2507.90
2637.09
T.5 N.R.15 W.
T.4 N.R.15 W.
SECTION CORNER
Located as shown on Sheet No 1. Set 2" Iron pipe in concrete with brass cap marked F.B. 775-42
SCALE 1-INCH = 50 FT.
DETAIL
NOT TO SCALE
CSB-1563-4
A1 OF A3
DATUM - MEAN SEA LEVEL
ELEVATIONS SHOWN HEREON ARE BASED ON THE 1928 U.S.C.&G.S. ADJUSTMENT OF U.S.G.S. B.M. K3-1 (U.S. 1370)
FOR INDEX MAP SEE C.S.B.-1563 SHT. 1
MAP AND PROFILE OF
VASQUEZ CANYON MOTORWAY
FROM
VASQUEZ CANYON ROAD
EASTERLY THROUGH
SECTIONS 34 & 35 - T.5 N.R.15 W. S.B.M.
COUNTY SURVEYORS MAP No B-1563.
SHEET No 4 OF 4 SHEETS
SCALES AS SHOWN.
JOB NUMBER - 7179
ALFRED JONES-COUNTY SURVEYOR
SURVEYED NOV - 1938 TO MAY 1940.
SURVEYED UNDER RULE 21, ORD. 929, AT REQUEST OF COUNTY FORESTER AND FIRE WARDEN PER LETTER DATED FEB. 15, 1933.
BEARINGS ARE BASED ON TRUE BEARING FOR A MERIDIAN THROUGH THE U.S.G.S. TRIANGULATION STATION "PLUM".
F.B. 775 - 1 - 255
FIELD WORK BY F.C. HOWARD.
OFFICE WORK BY K.R. McPHERSON.
H.U.M. HIGGINS.
H.N. BRADSTREET
CHECKED BY K.R. McPHERSON.
L.K. FREEMAN
J.H. SMITH
INDEX 16 78

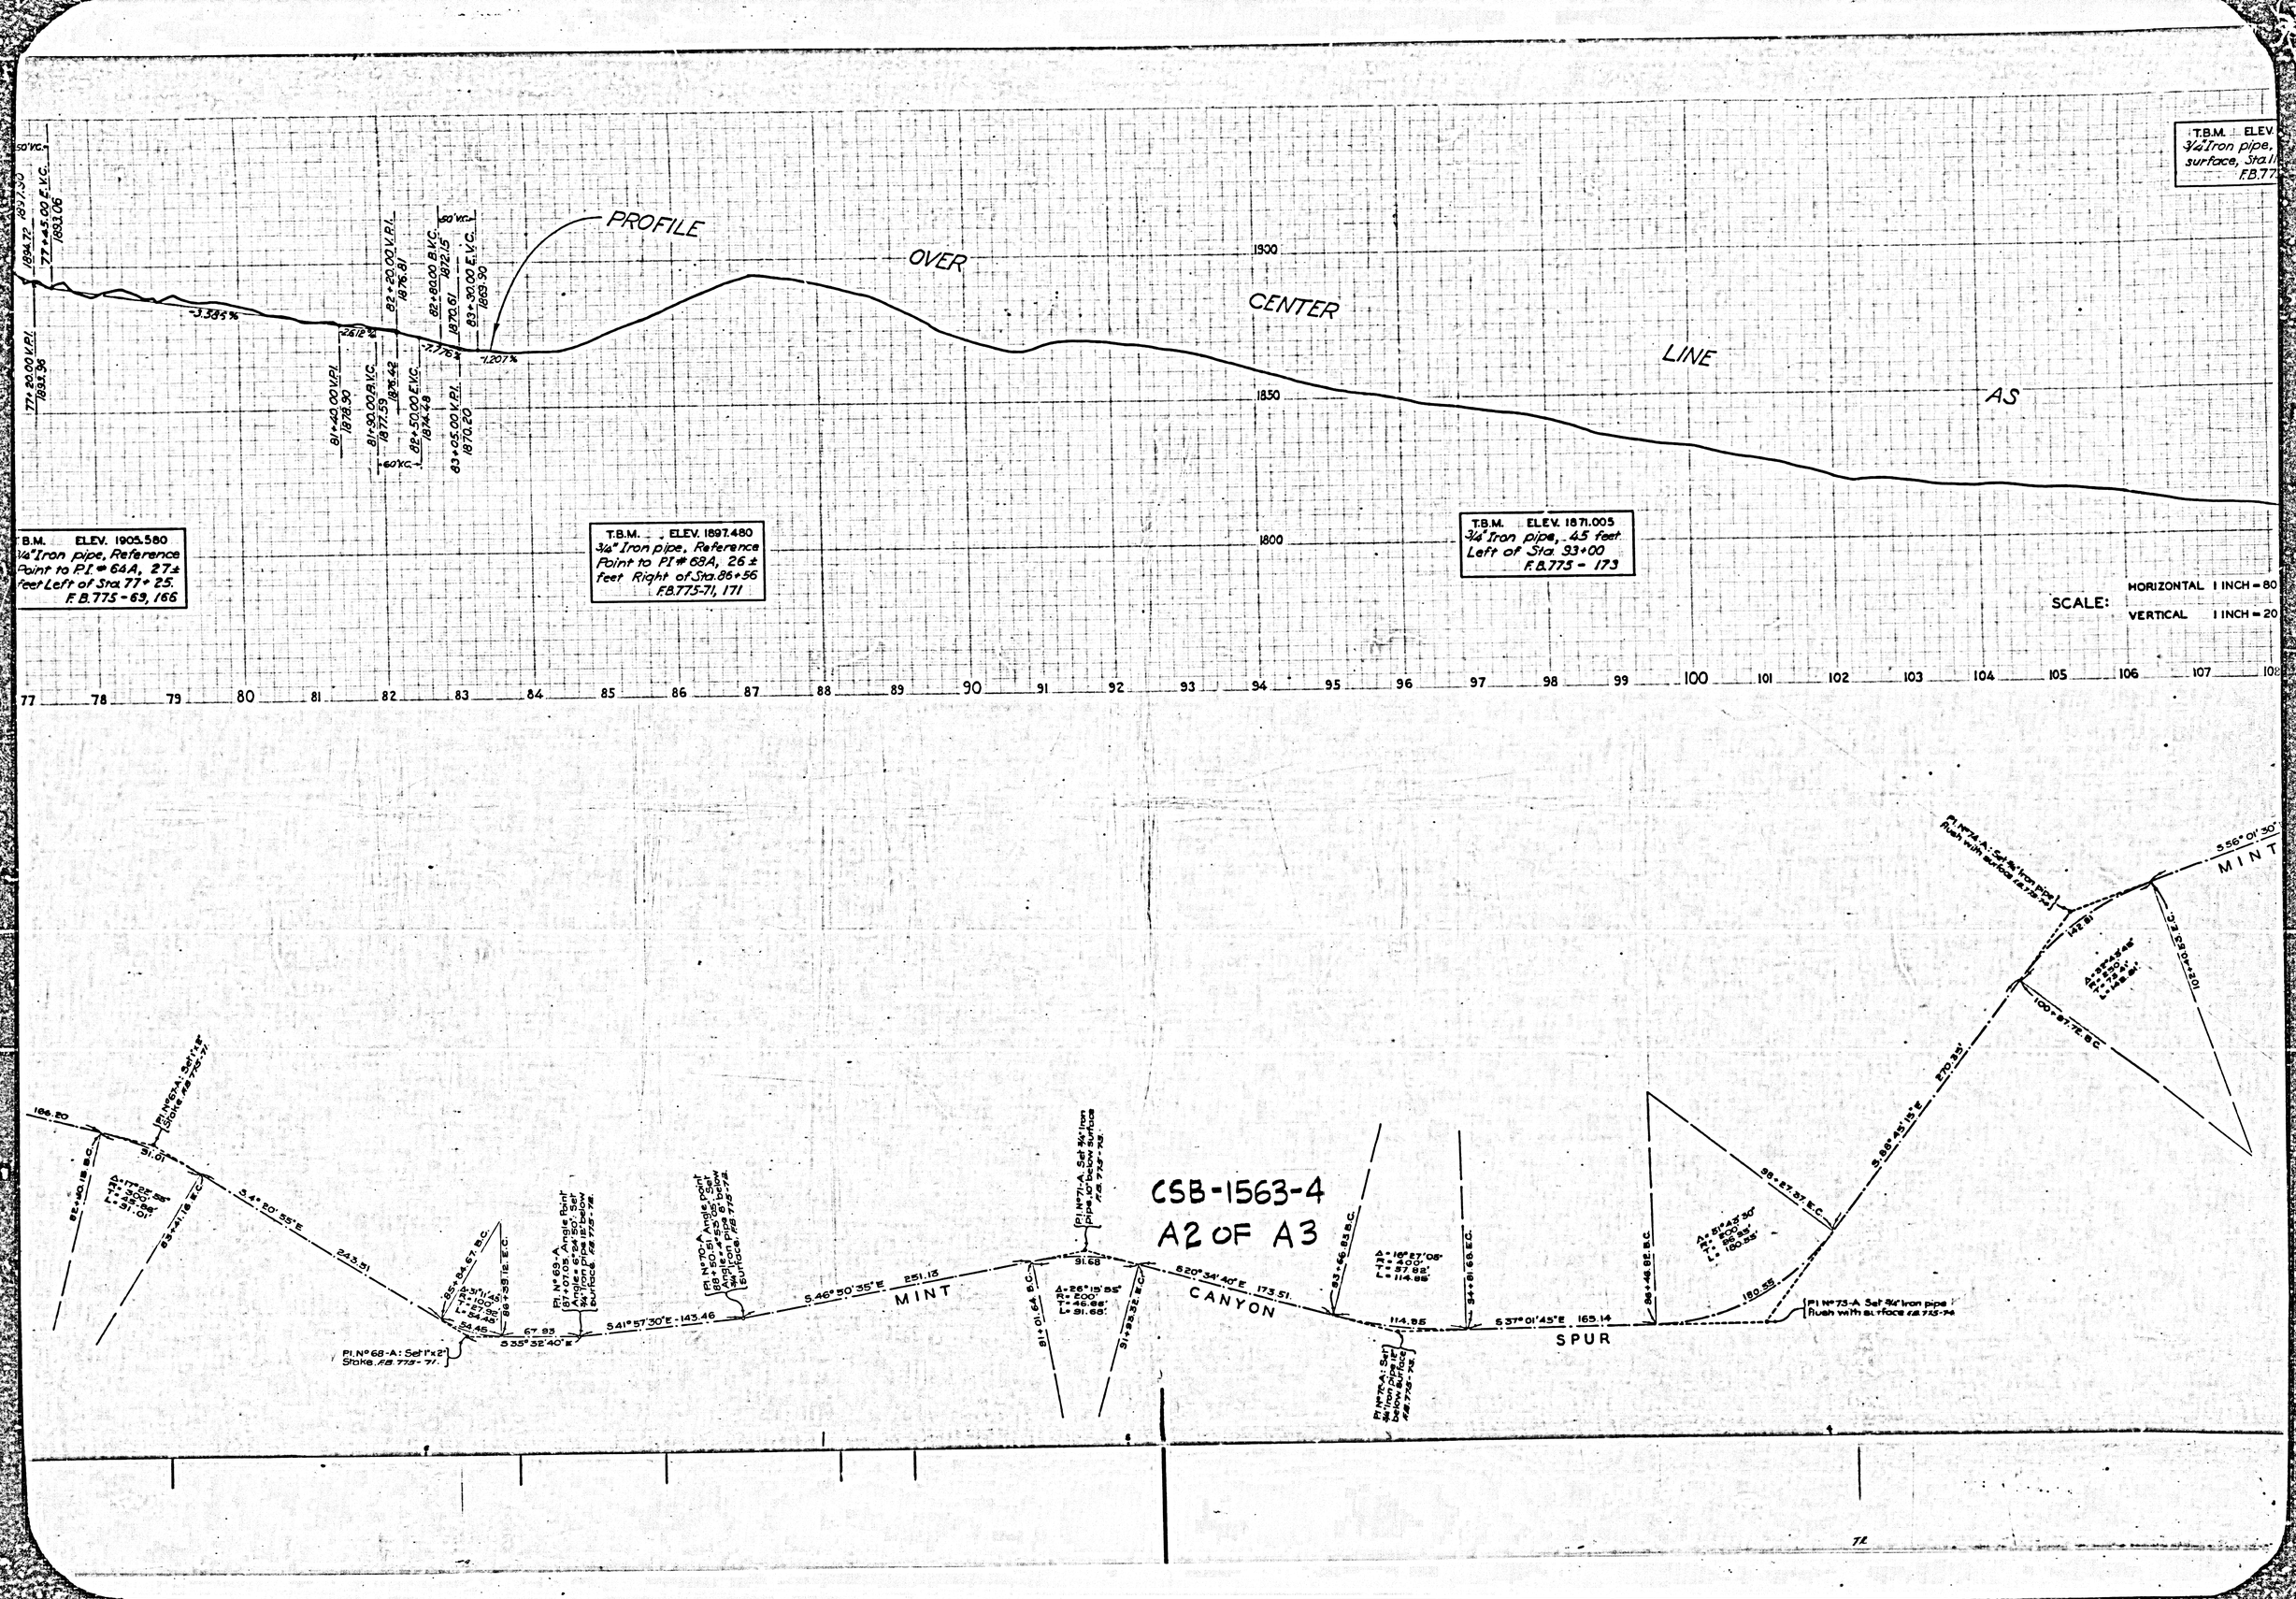

PROFILE OVER CENTER LINE AS
T.B.M. ELEV. 1905.580
3/4" Iron pipe, Reference Point to P.I. # 64A, 27± feet Left of Sta. 77+25.
F.B.775-69, 166
T.B.M. ELEV. 1897.480
3/4" Iron pipe, Reference Point to PI # 68A, 26± feet Right of Sta. 86+56
F.B.775-71, 171
T.B.M. ELEV. 1871.005
3/4" Iron pipe, 45 feet Left of Sta. 93+00
F.B.775-173
SCALE: HORIZONTAL 1 INCH = 80
VERTICAL 1 INCH = 20
CSB-1563-4
A2 OF A3
MINT CANYON SPUR

CONTINUED FROM C.S.B.-1563 SHEET 2

SCALE: HORIZONTAL 1 INCH = 80 FT.
VERTICAL 1 INCH = 20 FT.

T.B.M. ELEV. 1905.580
3/4" Iron pipe, Reference Point to P.I. = 64A, 27± feet Left of Sta. 77+25.
F.B. 775-69, 166

CSB-1563-4
A3 OF A3

SCALE 1 INCH = 50 FT