B A R T O L O

MAP OF
PARAMOUNT BOULEVARD
LEXINGTON ROAD
FROM
GALLATIN SCHOOL HOUSE ROAD
TO
ROSEMEAD BOULEVARD

COUNTY SURVEYORS MAP Nº B-1564
SHEET Nº 2 OF 2 SHEETS
SCALE: 1 INCH = 100 FT.

JOB NUMBER 8264

ALFRED JONES - COUNTY SURVEYOR
SURVEYED OCTOBER 1939 - JANUARY 1941

SURVEYED ON REQUEST OF THE REGIONAL PLANNING COMMISSION PER LETTER DATED FEBRUARY 21, 1939 AND AS AUTHORIZED BY THE BOARD OF SUPERVISORS IN THEIR ORDER OF JUNE 2, 1936.

BEARINGS ARE BASED ON THE BEARING OF PARAMOUNT BOULEVARD PER C.S. B-1220.

F.B. 815 - 3-140

FIELD WORK BY H.F. EVANS.
OFFICE WORK BY D.A. WHITE.
CHECKED BY A.A. ROESER.

INDEX Nº 36


NOTE:~
SOUTHERLY LIMIT FORMERLY SHOWN AS "PROPOSED PARAMOUNT BLVD."

THIS LOCATION ABANDONED BY COUNTY ENGINEER JUNE, 1956.


THIS LOCATION ADOPTED BY COUNTY ENGINEER JUNE, 1956.

CSB-1564-2
A1 OF A4

COUNTY SURVEYOR'S MAP No B-1564 SHEET 2 OF 2 SHEETS

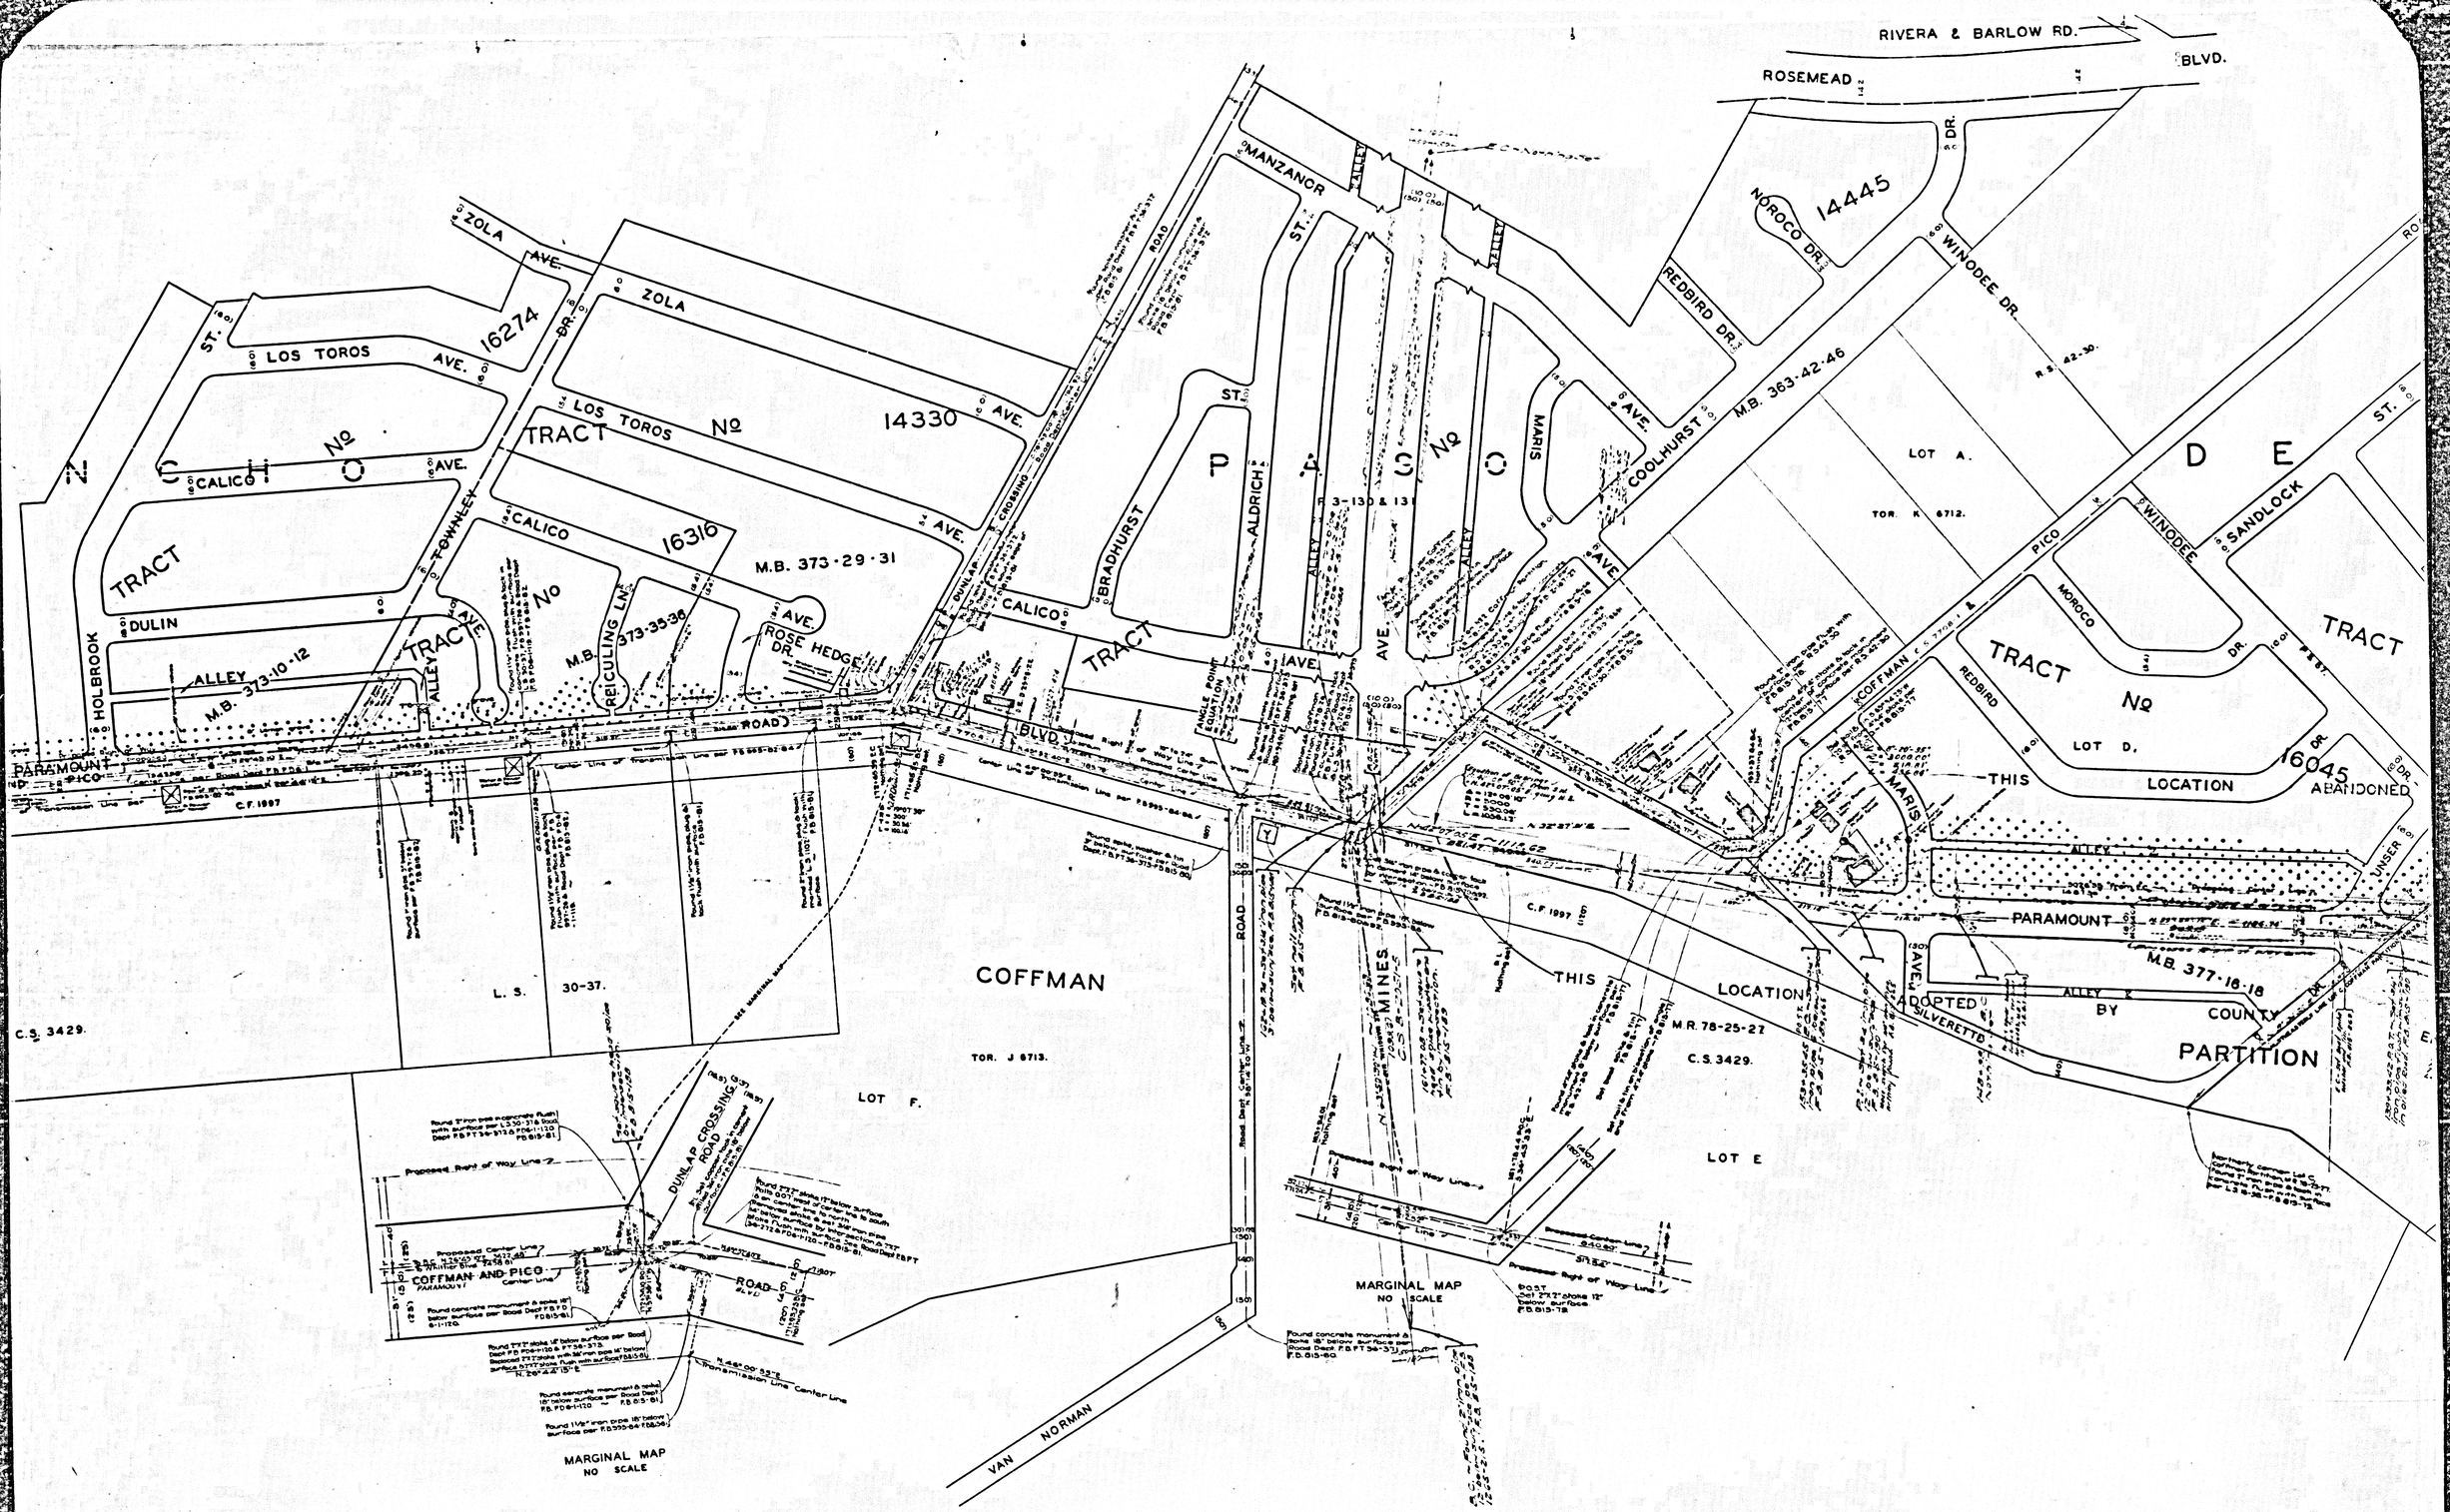

CSB-1564-2
A2 OF A4

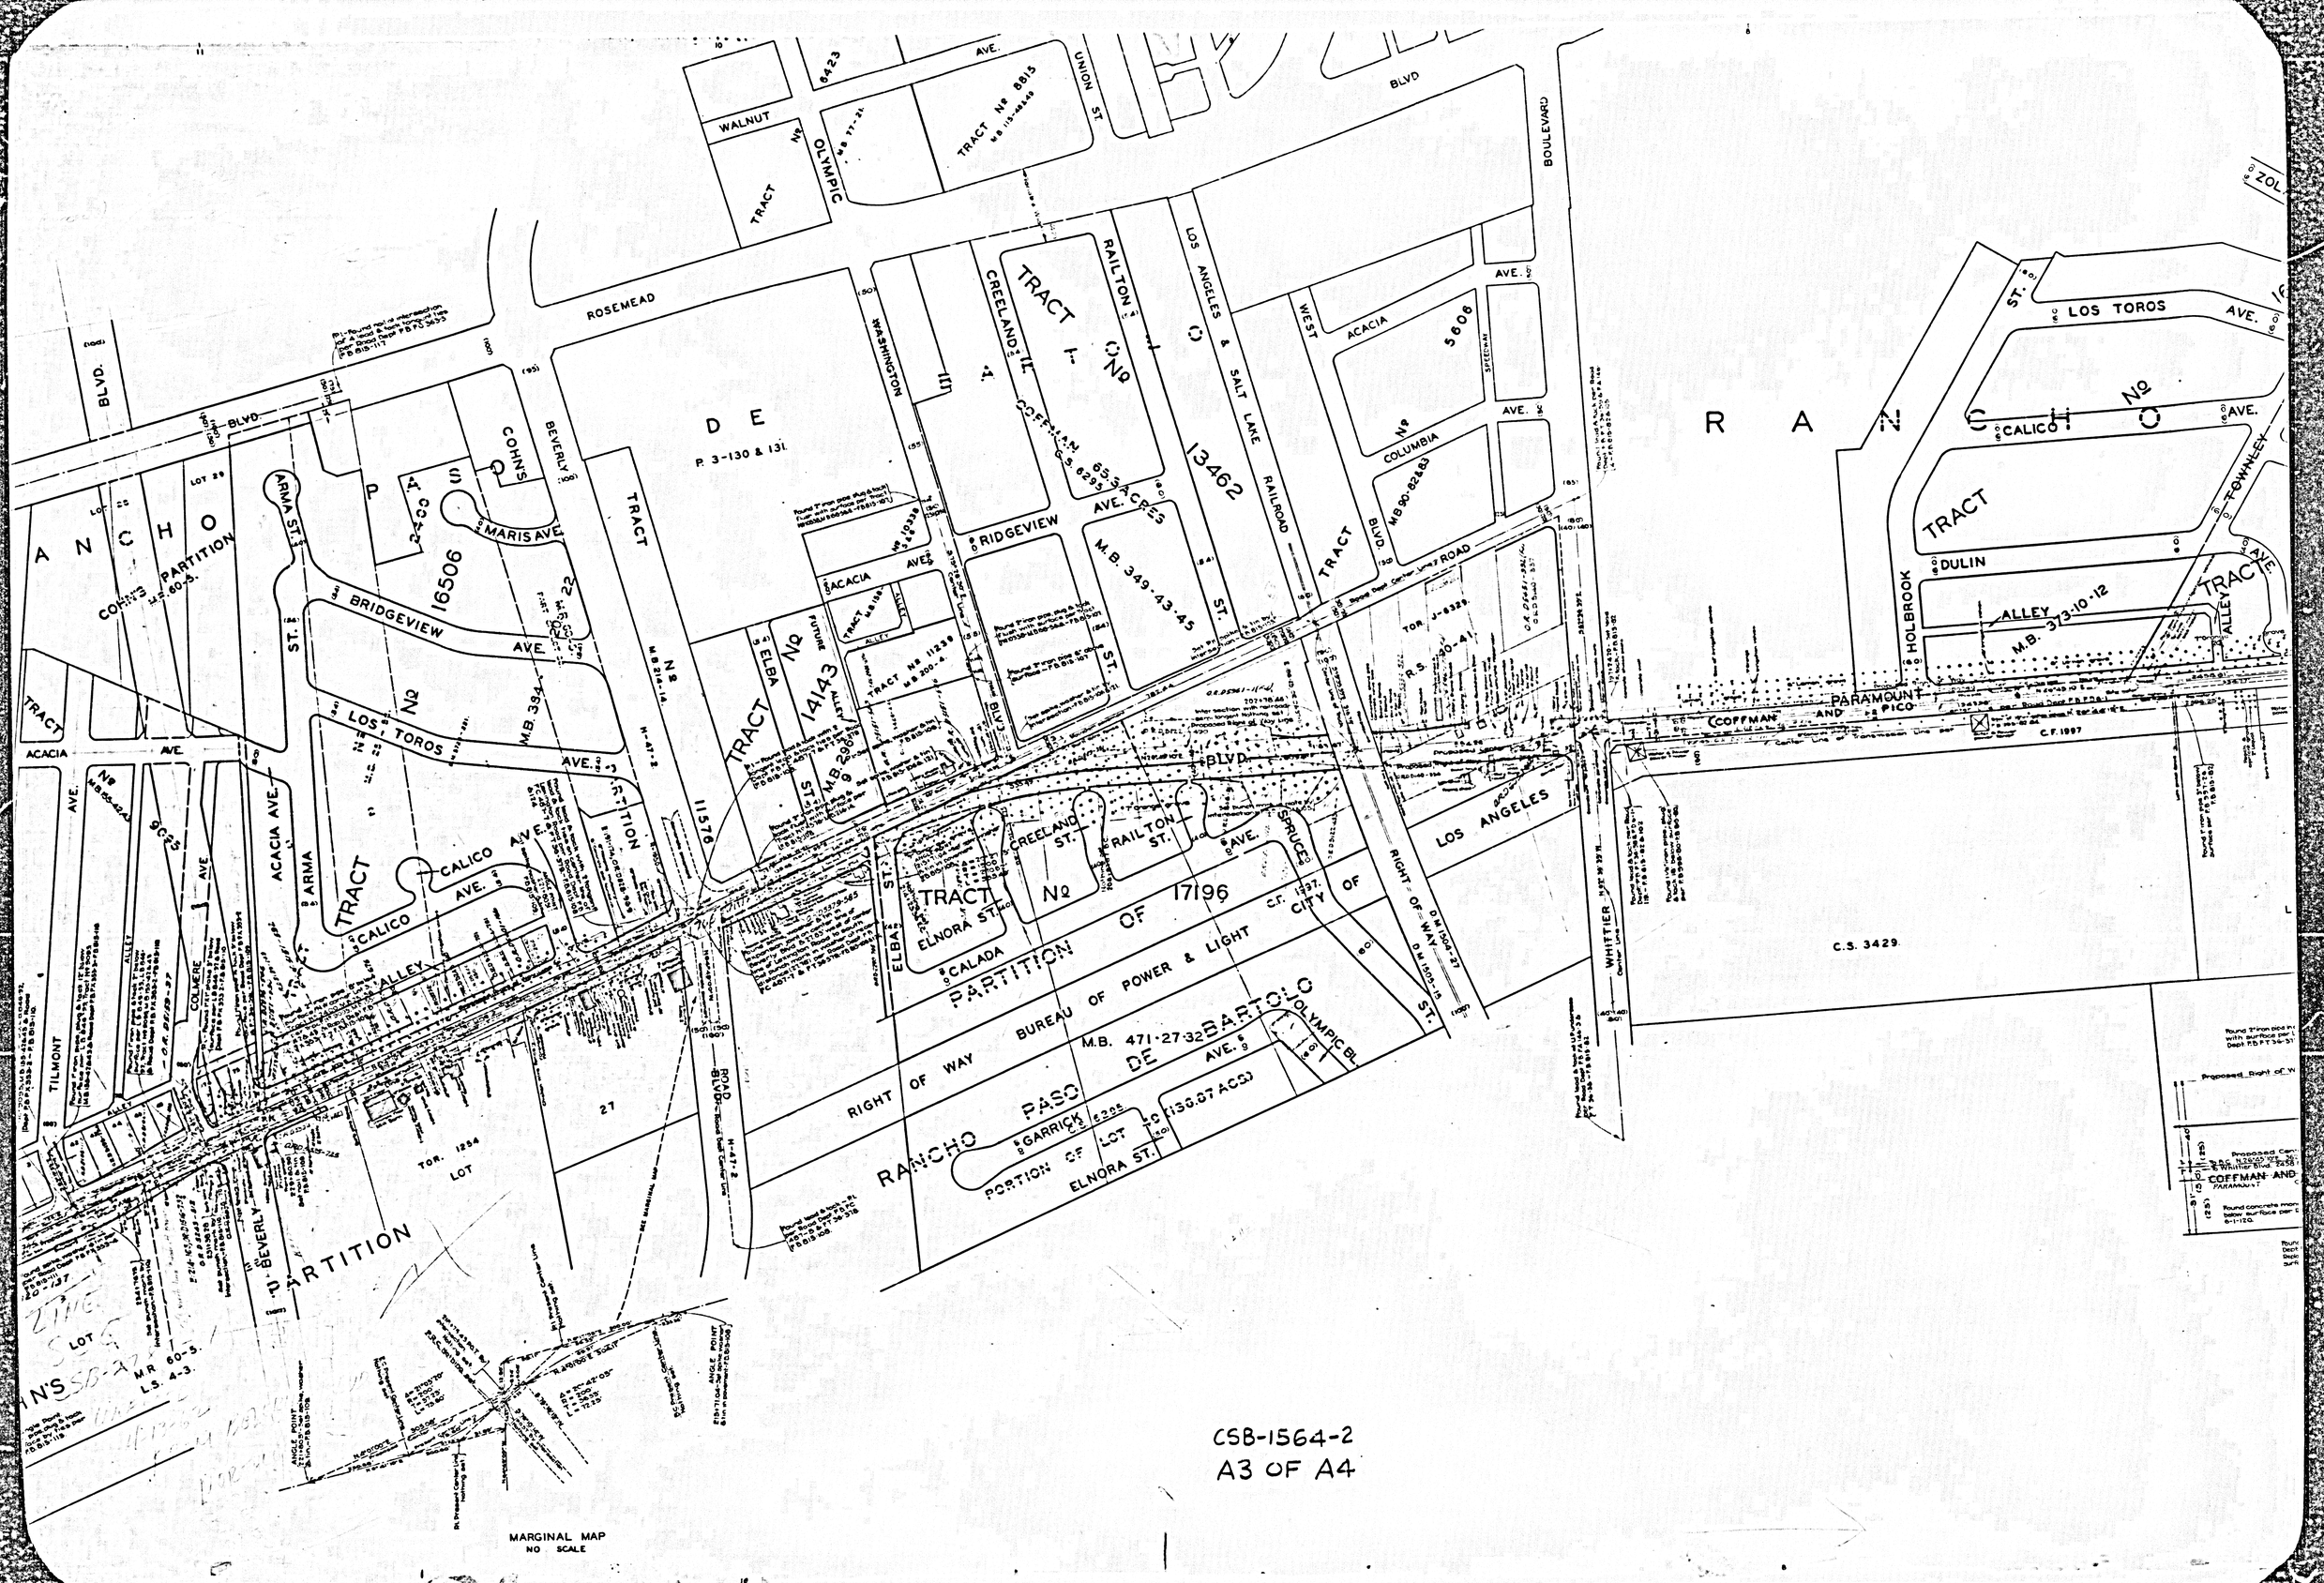

CSB-1564-2
A3 OF A4

ROSEMEAD

BLVD.

C.S.B-1551-2.

ALLEY

AVE.

MARIS

ACACIA

TRACT

ZOLA

COLUMBIA

CALICO

GALATIN

LEXINGTON

ISORA

IBSEN

PARAMOUNT

ROAD

BRIDGEVIE

LOS

TORO

ARMA ST.

ACACIA AVE.

COLMERE

TILMONT

BEVERLY

ANGLE POINT

RANCHO

PARTITION

COHN'S

SANCHEZ

54.58ACS.

L.S.35.3

LOT

M.R. 60-5.

L.S. 4-3.

CSB-1564-2
A4 OF A4