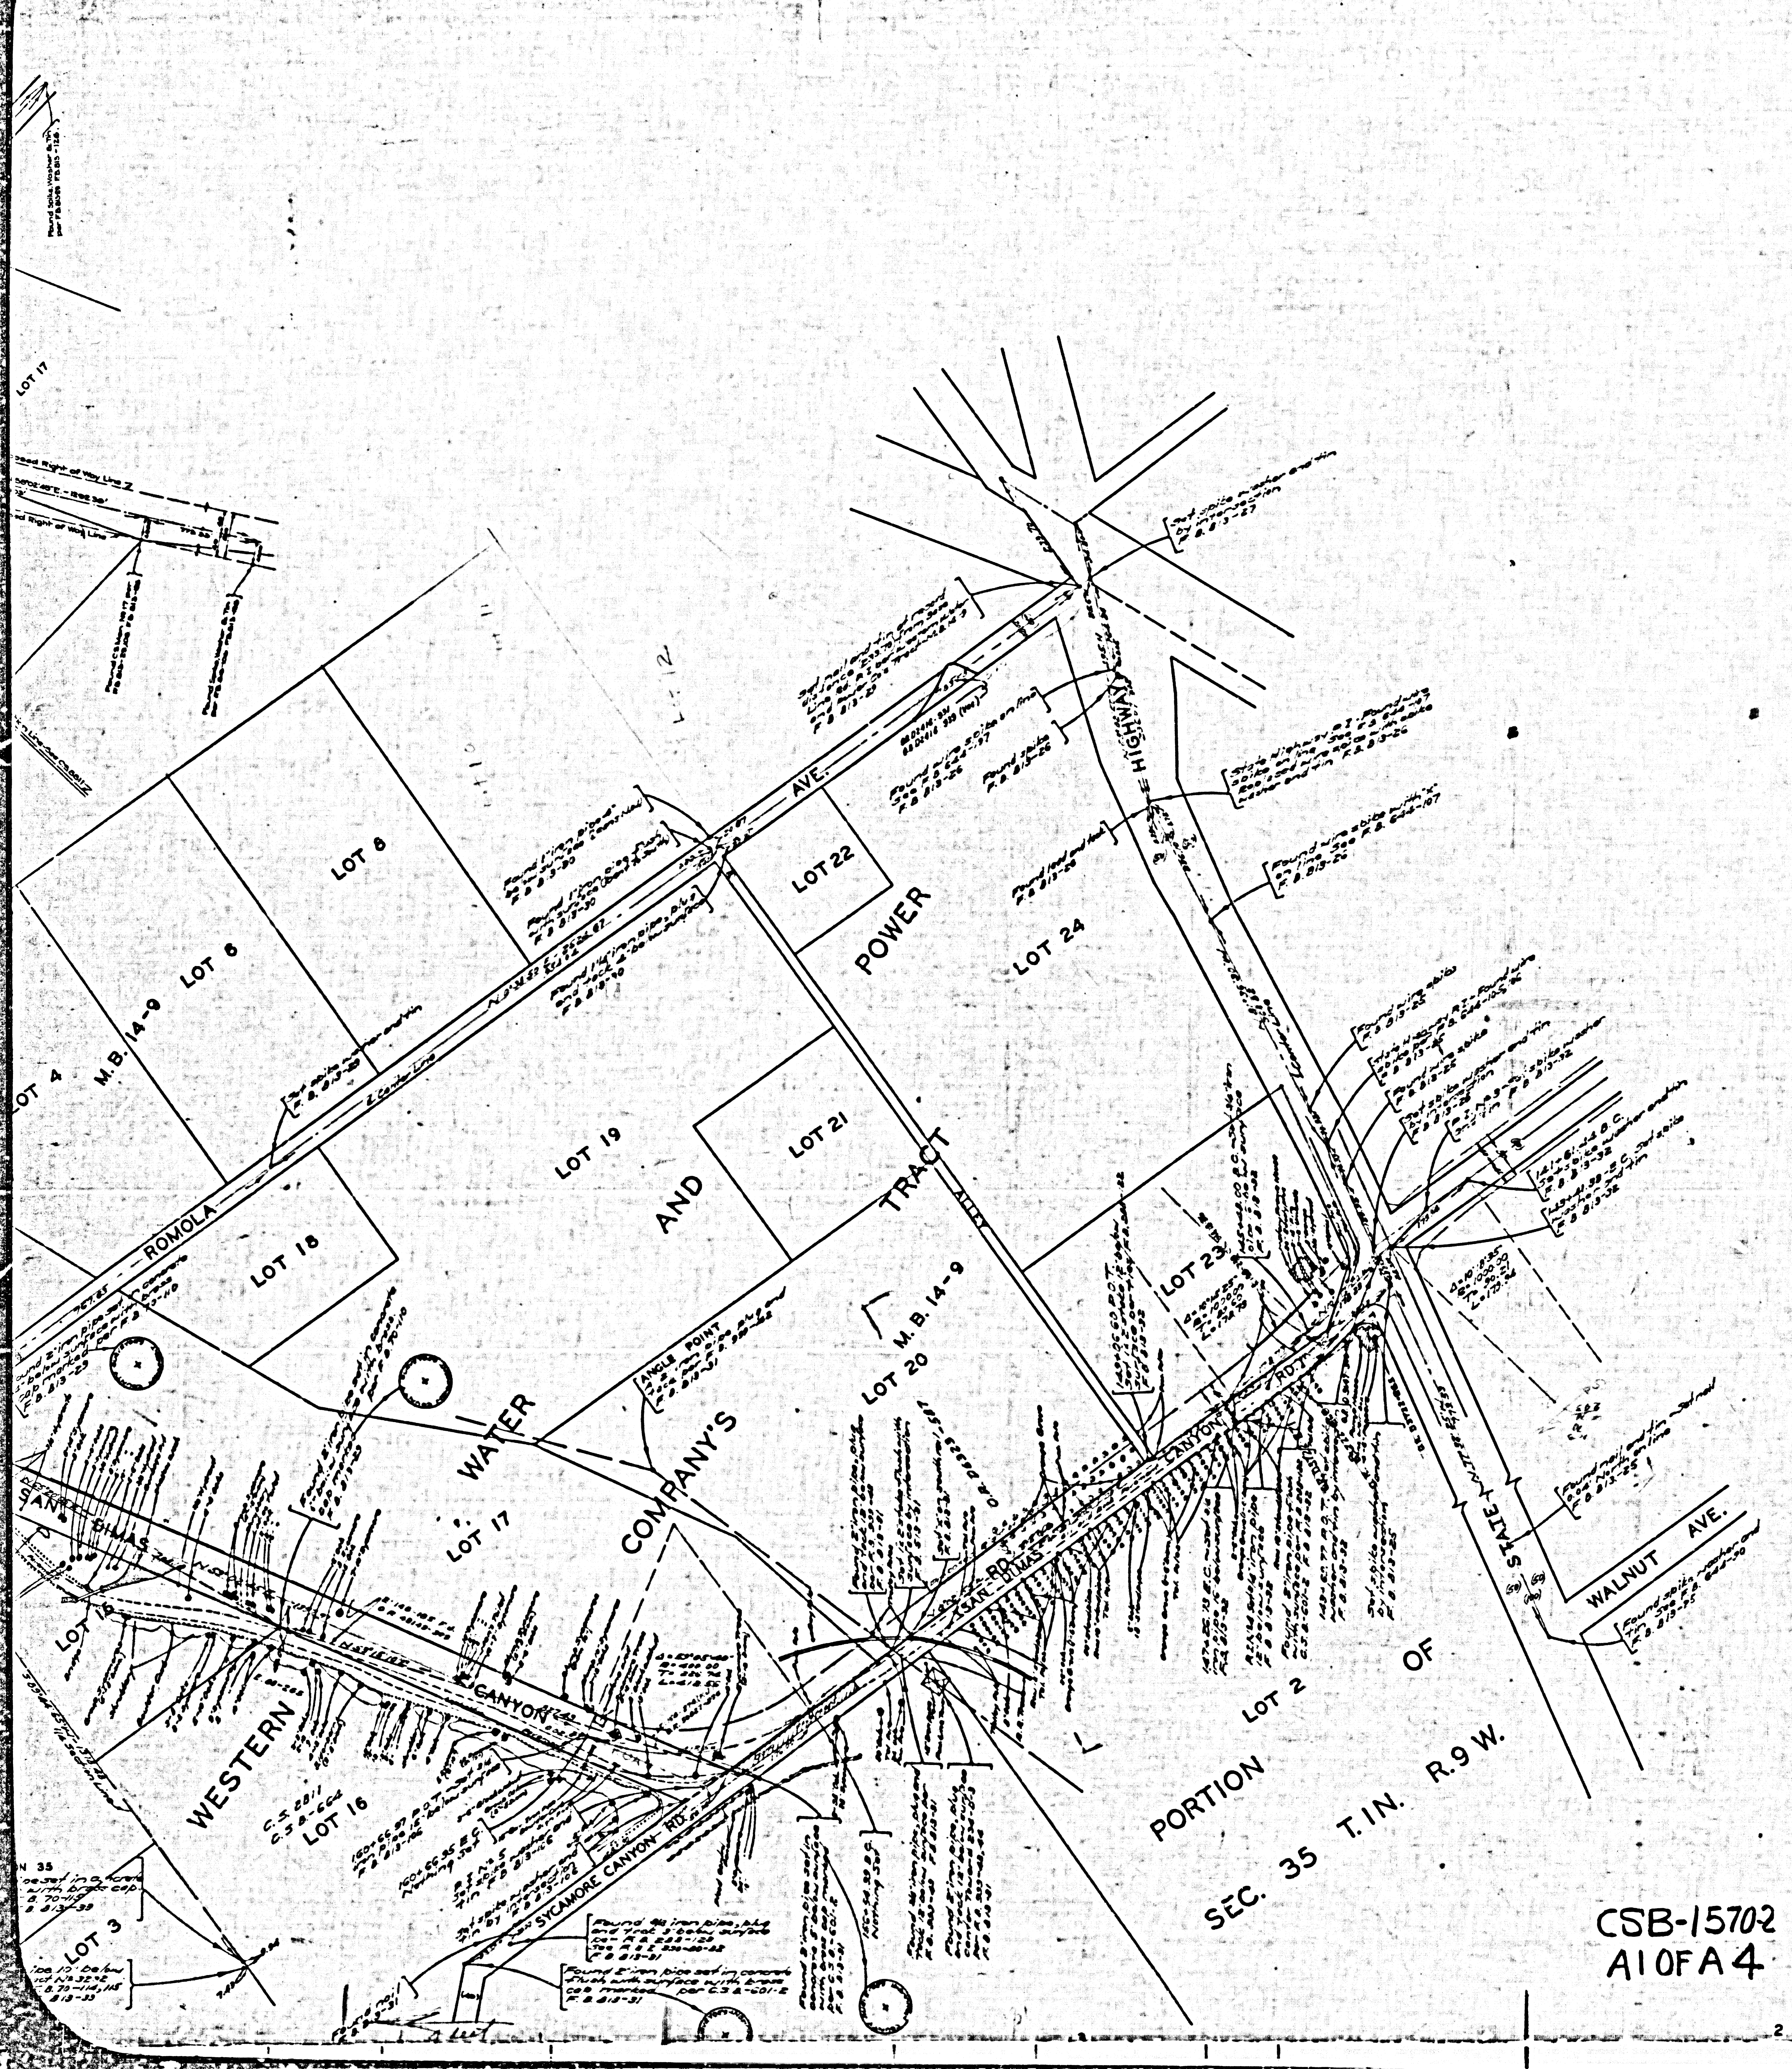

CSB-1570-2
A1 OF A4

MAP OF
SAN DIMAS CANYON ROAD
McKINLEY FROM
WALNUT AVENUE
TO
OAKVALE ROAD

COUNTY SURVEYORS MAP Nº B-1570
SHEET Nº 2 OF 2 SHEETS
SCALE :- 1. INCH = 100 FT.

JOB NUMBER 7141

ALFRED JONES – COUNTY SURVEYOR
SURVEYED – AUG. 1939, APR. 1941

SURVEYED UNDER INSTRUCTIONS OF THE
BOARD OF SUPERVISORS PER ORDER DATED
MARCH 21, 1932
BEARINGS ARE BASED ON THE BEARING OF
ARROW HIGHWAY PER C.S.B.-1418-4

F. B. 813-1-114

FIELD WORK BY . . . . . A.N. HELLSTROM
OFFICE WORK BY . . . . . C.W. COX
CHECKED BY . . . . . A.H. DREW

INDEX 50
48

1 M. 159-337

Revised June 1943. R.W. McAllister
Revised April 1944. R.W. McAllister
Revised vicinity Sec 35 T1N, R9W by [illegible]
January 24, 1964

CSB-1570-2
A20FA4

CSB-1570-2
A3OFA4

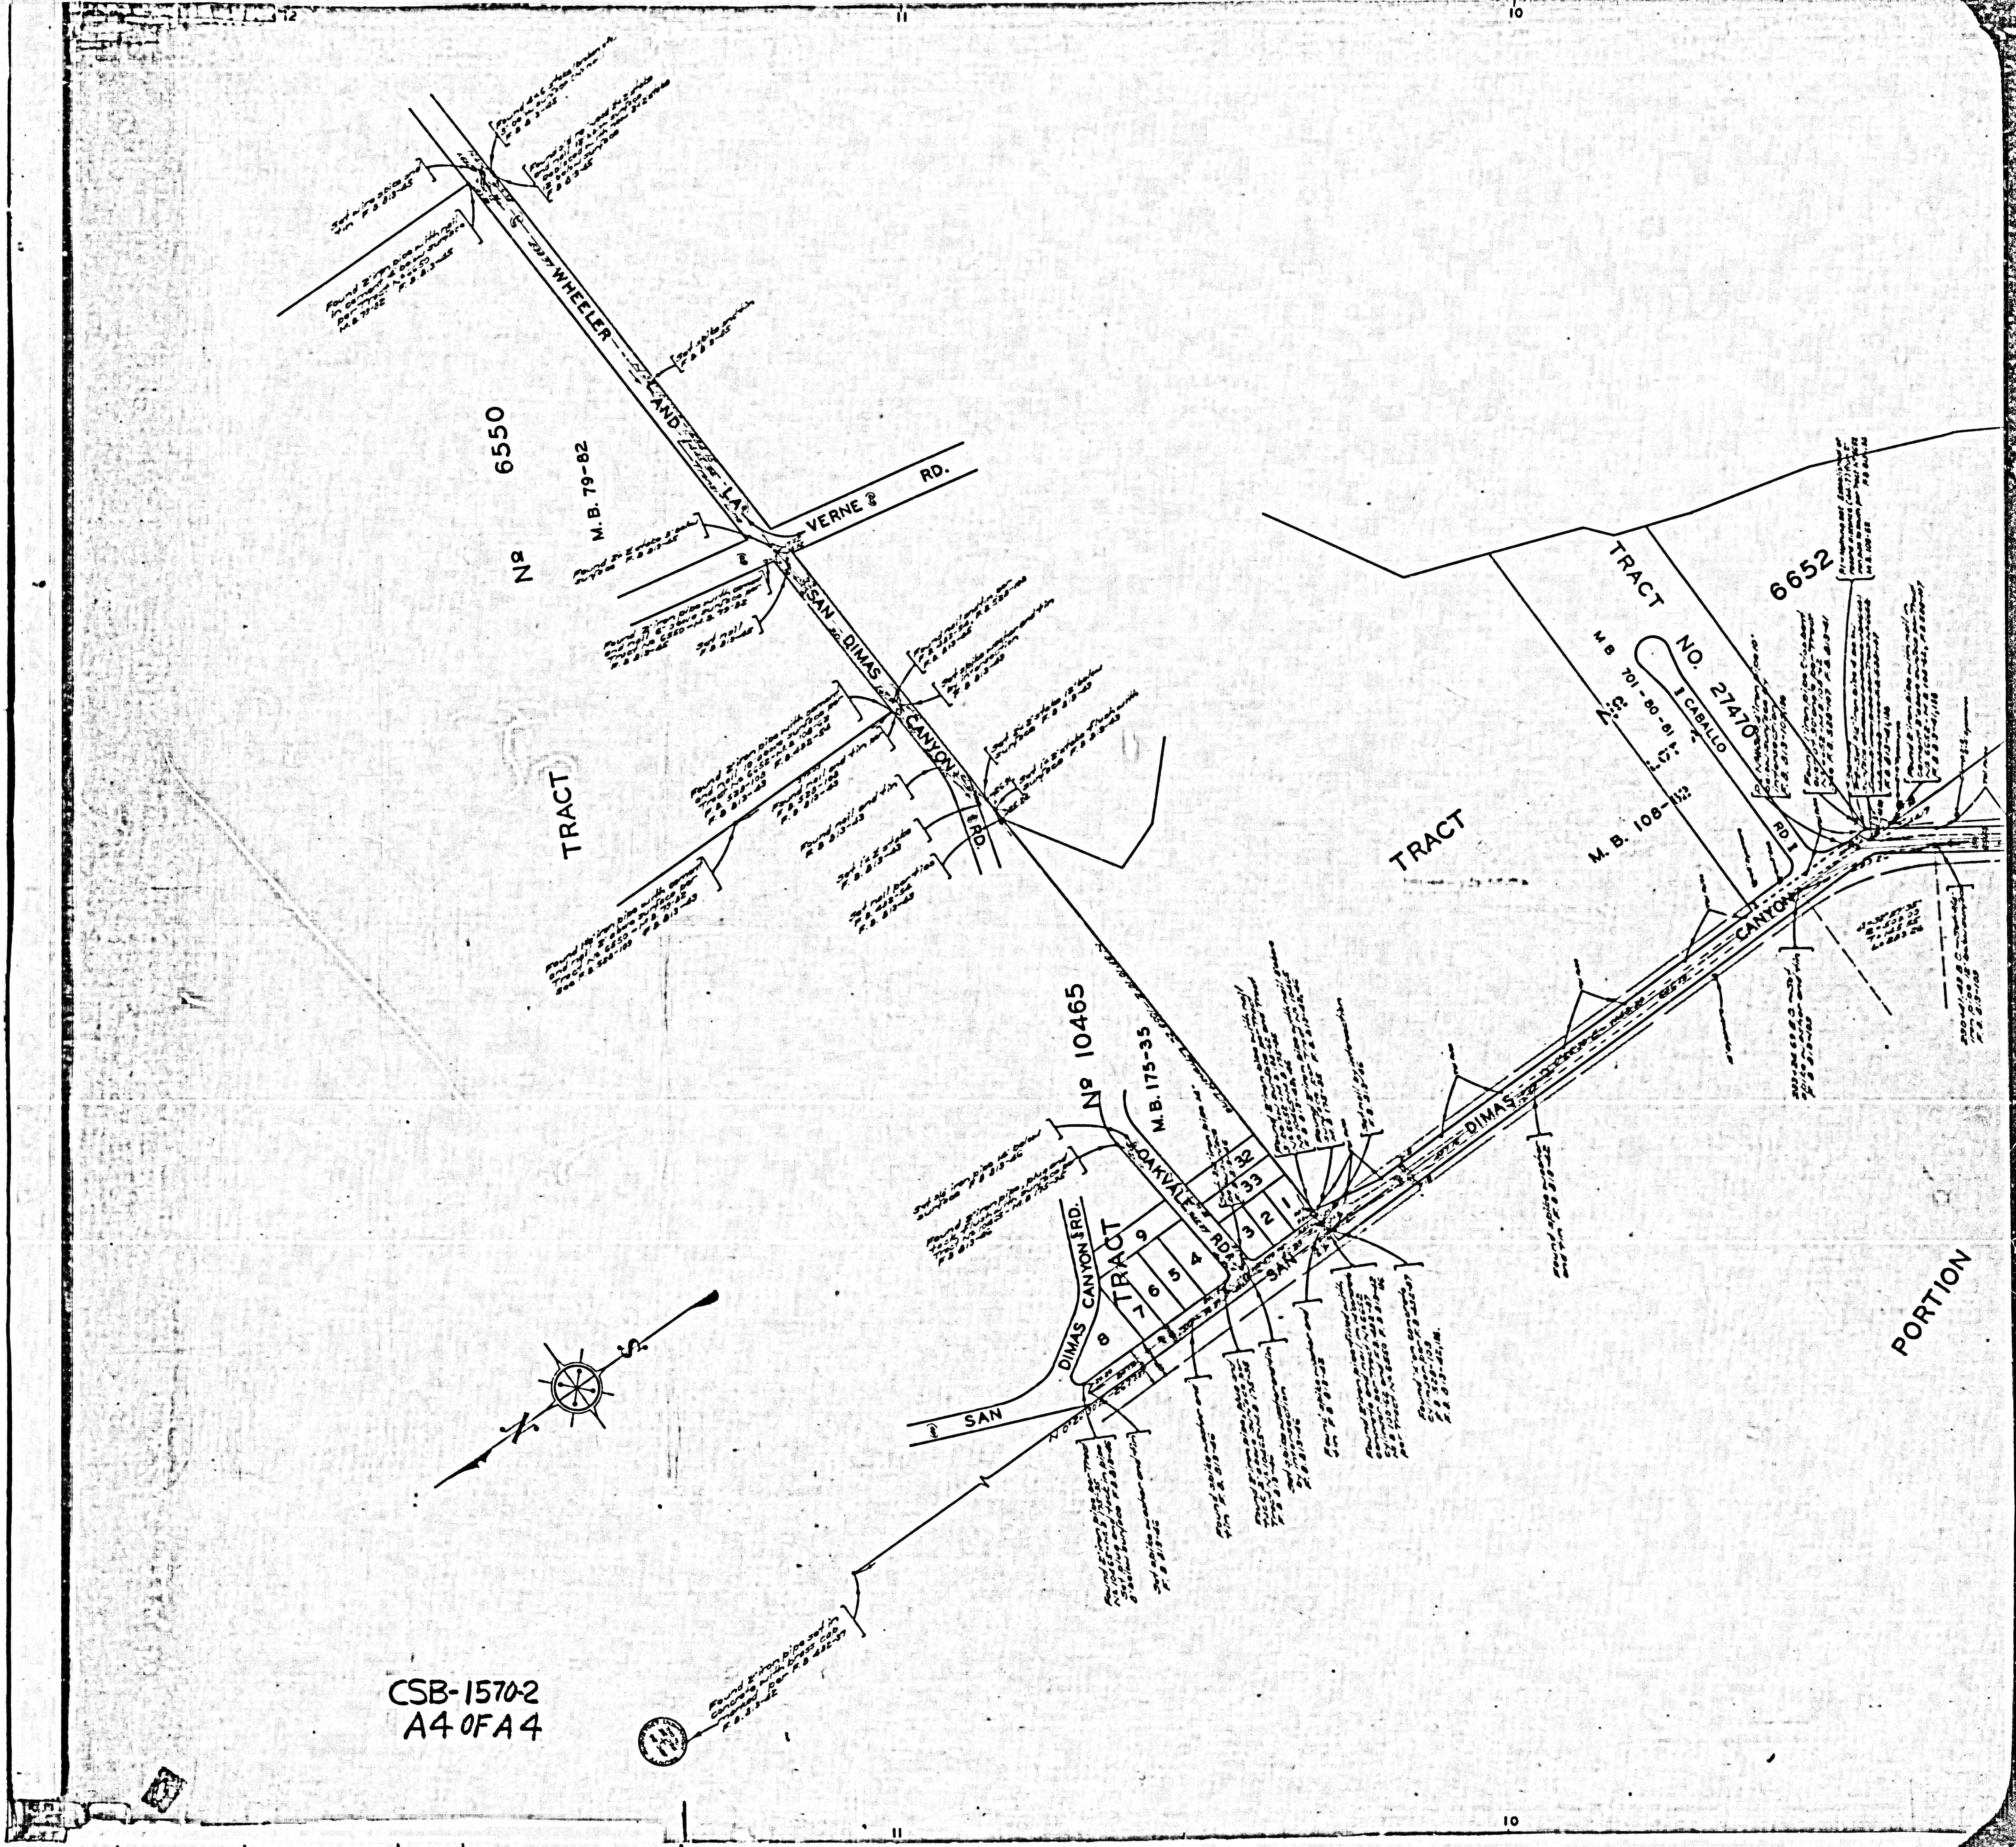

CSB-1570-2
A4 OF A4