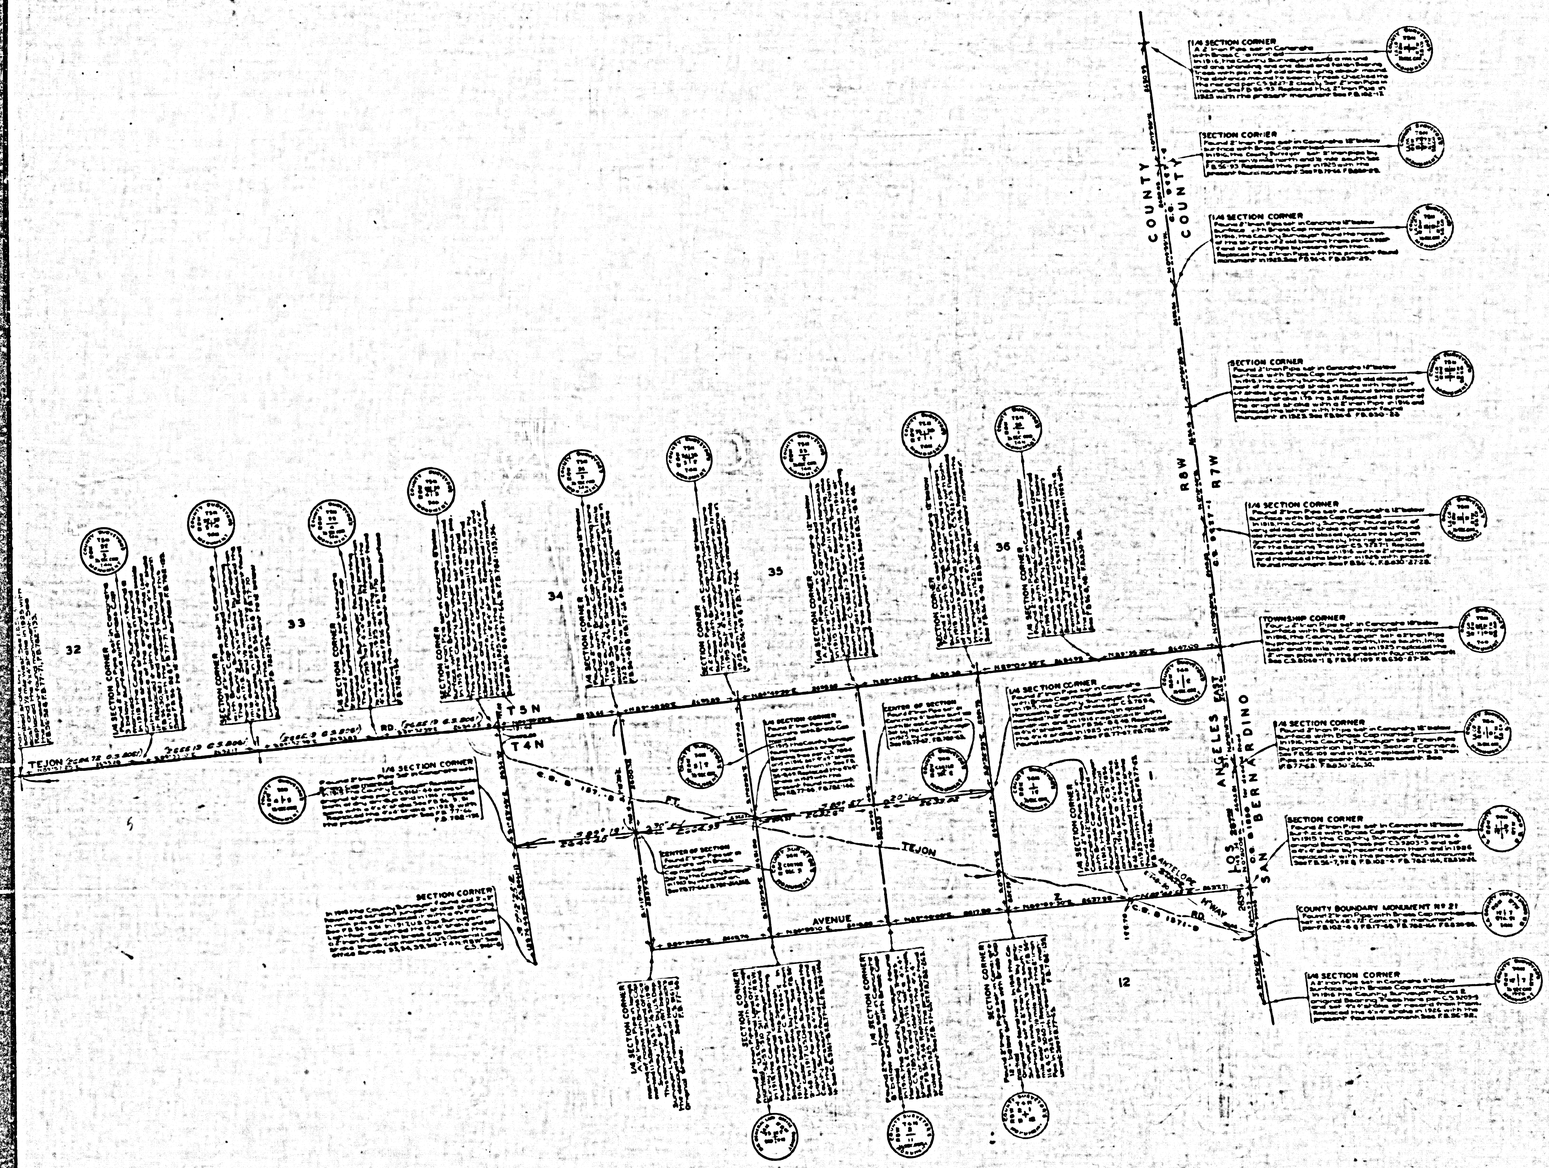


COUNTY OF LOS ANGELES
INDEX MAP OF
FORT TEJON ROAD
FROM
1/4 CORNER, SECTIONS 13 & 14
T. 5 N., R. 11 W., S. B. M.
TO
EASTERLY BOUNDARY, LOS ANGELES COUNTY

COUNTY SURVEYORS MAP Nº B-1571
SHEET Nº 1 OF 9 SHEETS
SCALE: 1 INCH = 1000 FT.

Acres 15

JOB NUMBER 8255

C. E. ARNOLD – COUNTY SURVEYOR
SURVEYED – NOV. 1938 – SEPT. 1940

SURVEYED ON REQUEST OF THE COUNTY ROAD COMMISSIONER UNDER RULE 21, ORD. 929

BEARINGS ARE BASED ON THE BEARING OF WEST LINE SEC. 9, T. 4 N., R. 9 W. AS SHOWN ON C. S. B.-1249

F. B. 782 – 29 – 268


FIELD WORK BY . . . . E. A. ROSECRANS
R. R. McPHERSON
OFFICE WORK BY . . . . . L. C. WILSON
C. W. COX
CHECKED BY . . . . R. R. McPHERSON

THIS MAP FILED DECEMBER 1951.
WILLIAM J. FOX – COUNTY SURVEYOR


THIS SURVEY WAS MADE FOR THE PURPOSE OF ESTABLISHING THE CENTER LINE OF A 80 FOOT RIGHT OF WAY EMBRACING THE TRAVELED ROAD KNOWN AS FORT TEJON ROAD AND TO SHOW ITS LOCATION WITH RESPECT TO THE RIGHT OF WAY DECLARED AS PUBLIC ROAD PER D 23-100, R.B. 17-286, AND SHOWN ON C. S. 8080-1-2; C. S. 8081-1-3 & C. S. 8082-1-4. THE CENTER LINE SO ESTABLISHED HEREON DOES NOT CONFORM TO MASTER PLAN HIGHWAY STANDARD AND IS NOT TO BE USED FOR MASTER PLAN PURPOSES.

CSB-1571-1
A1 OF A3

COUNTY SURVEYOR'S MAP NO. B-1571 — SHEET 1 OF 9 SHEETS

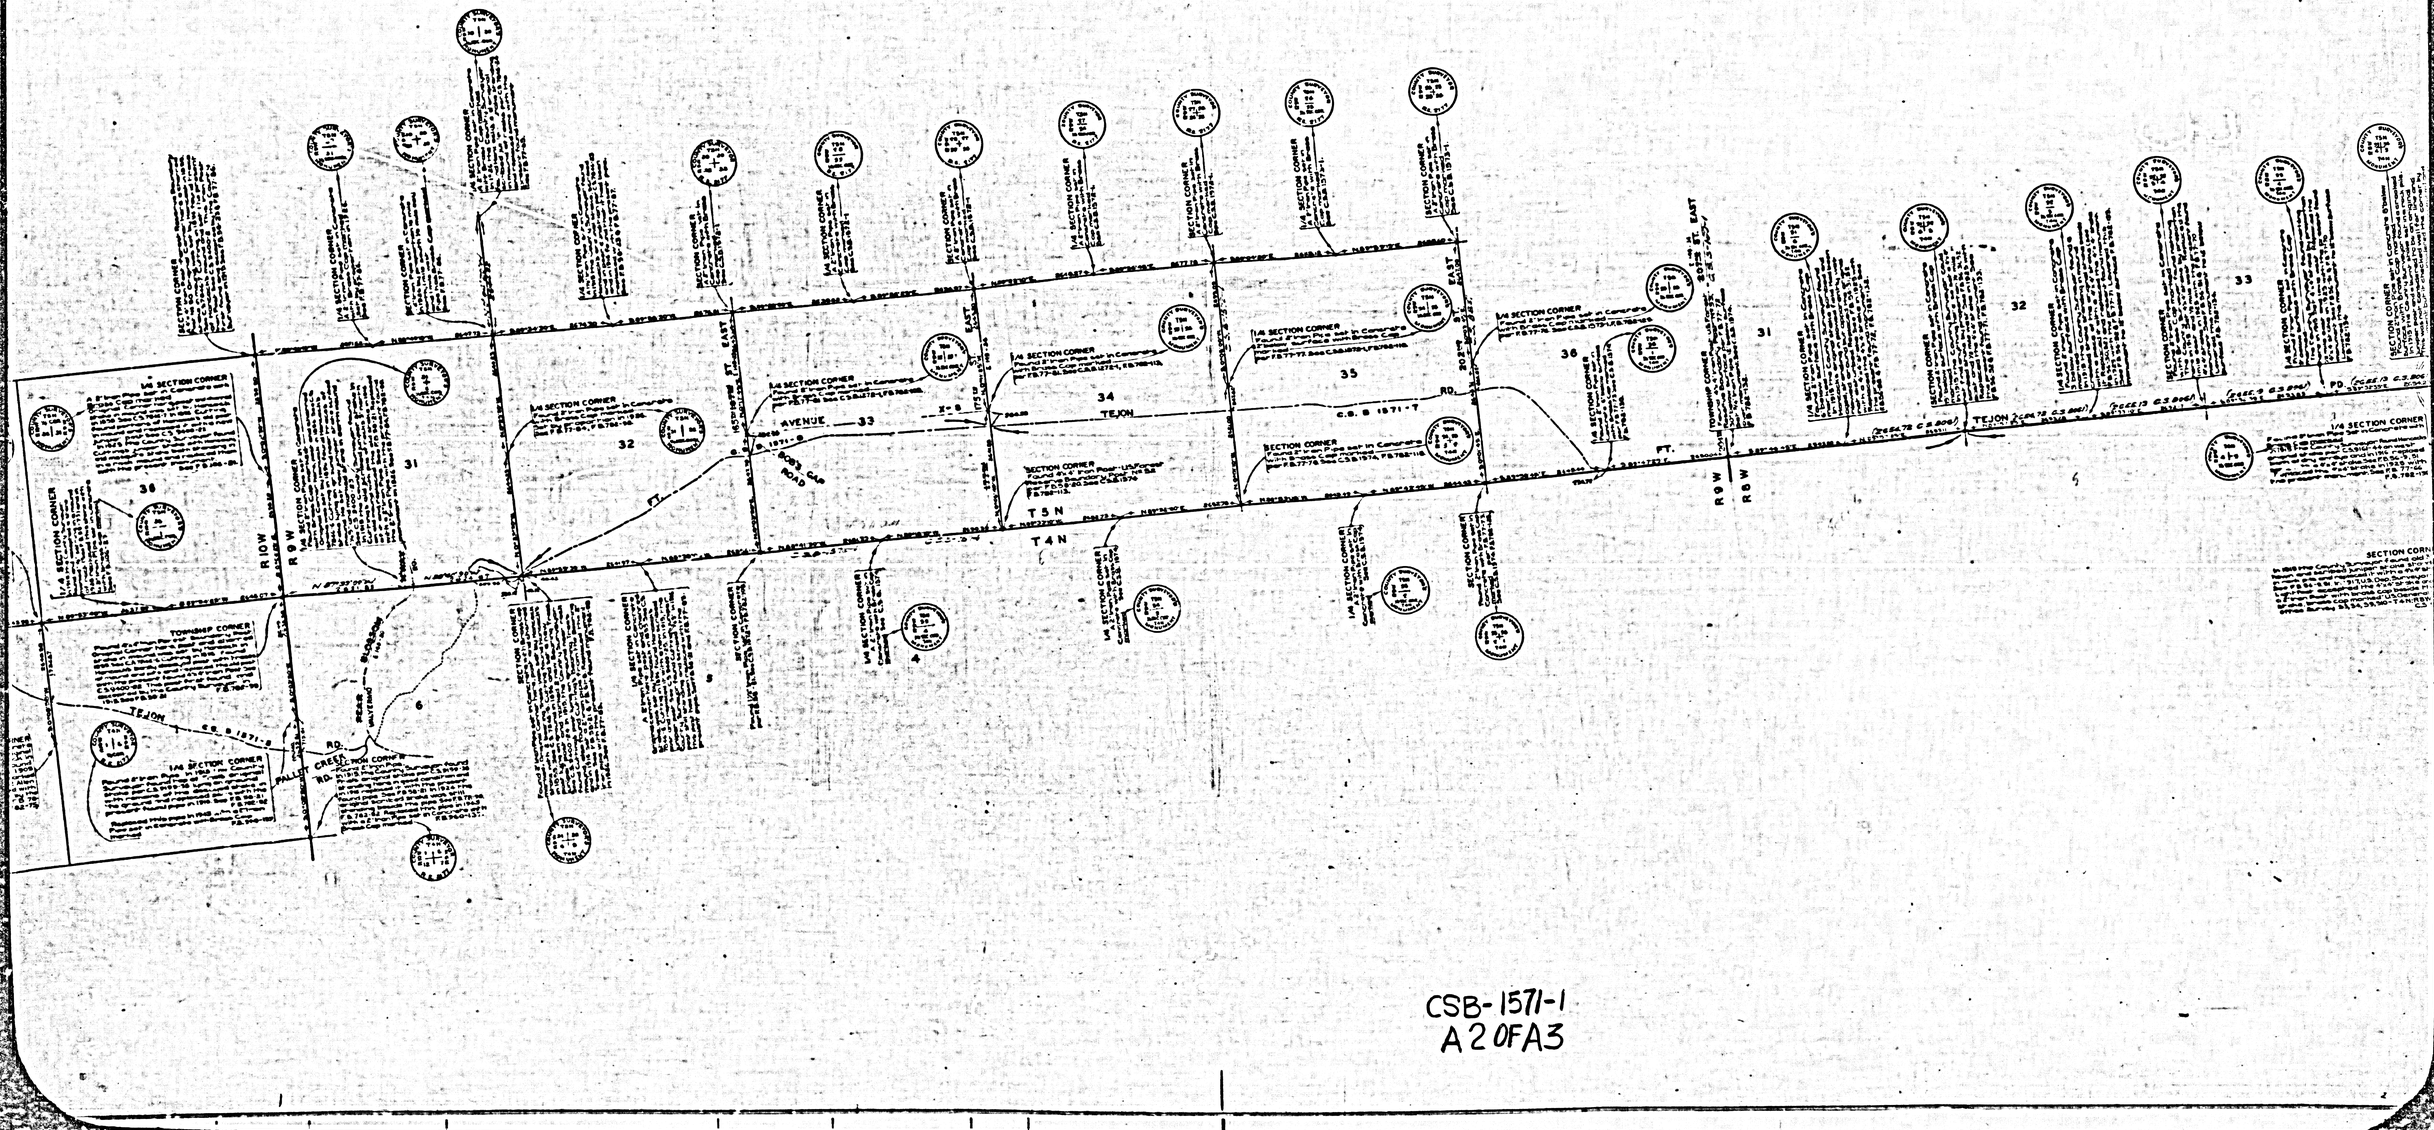

CSB-1571-1
A2OFA3

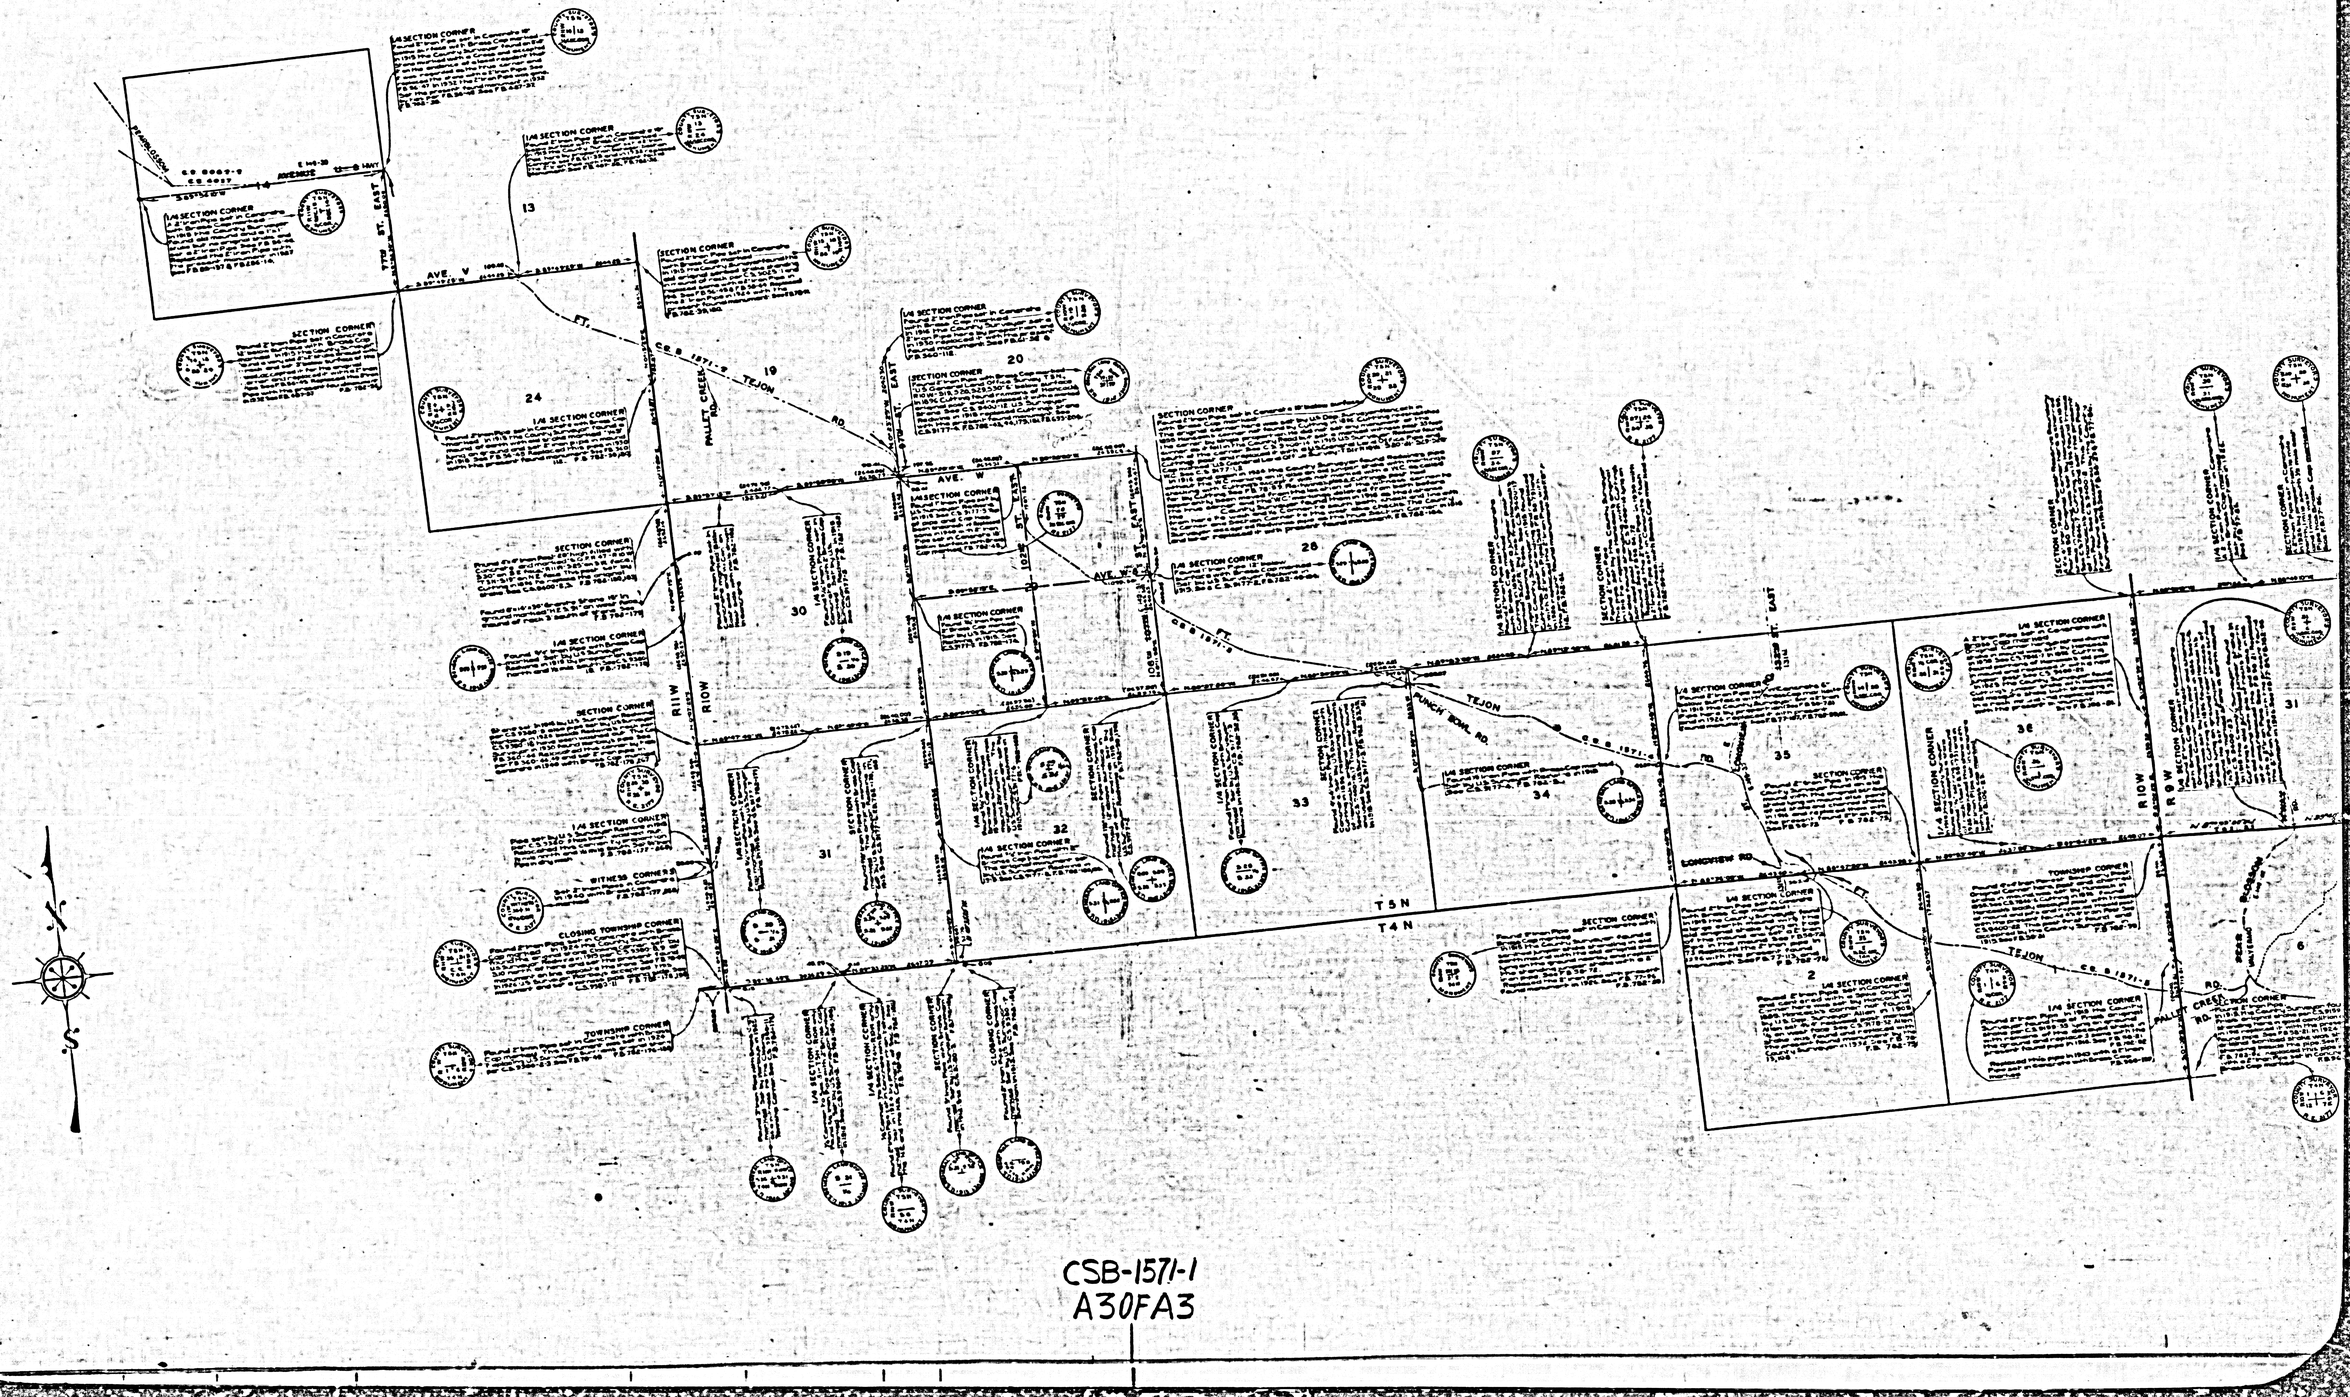

CSB-1571-1
A30FA3