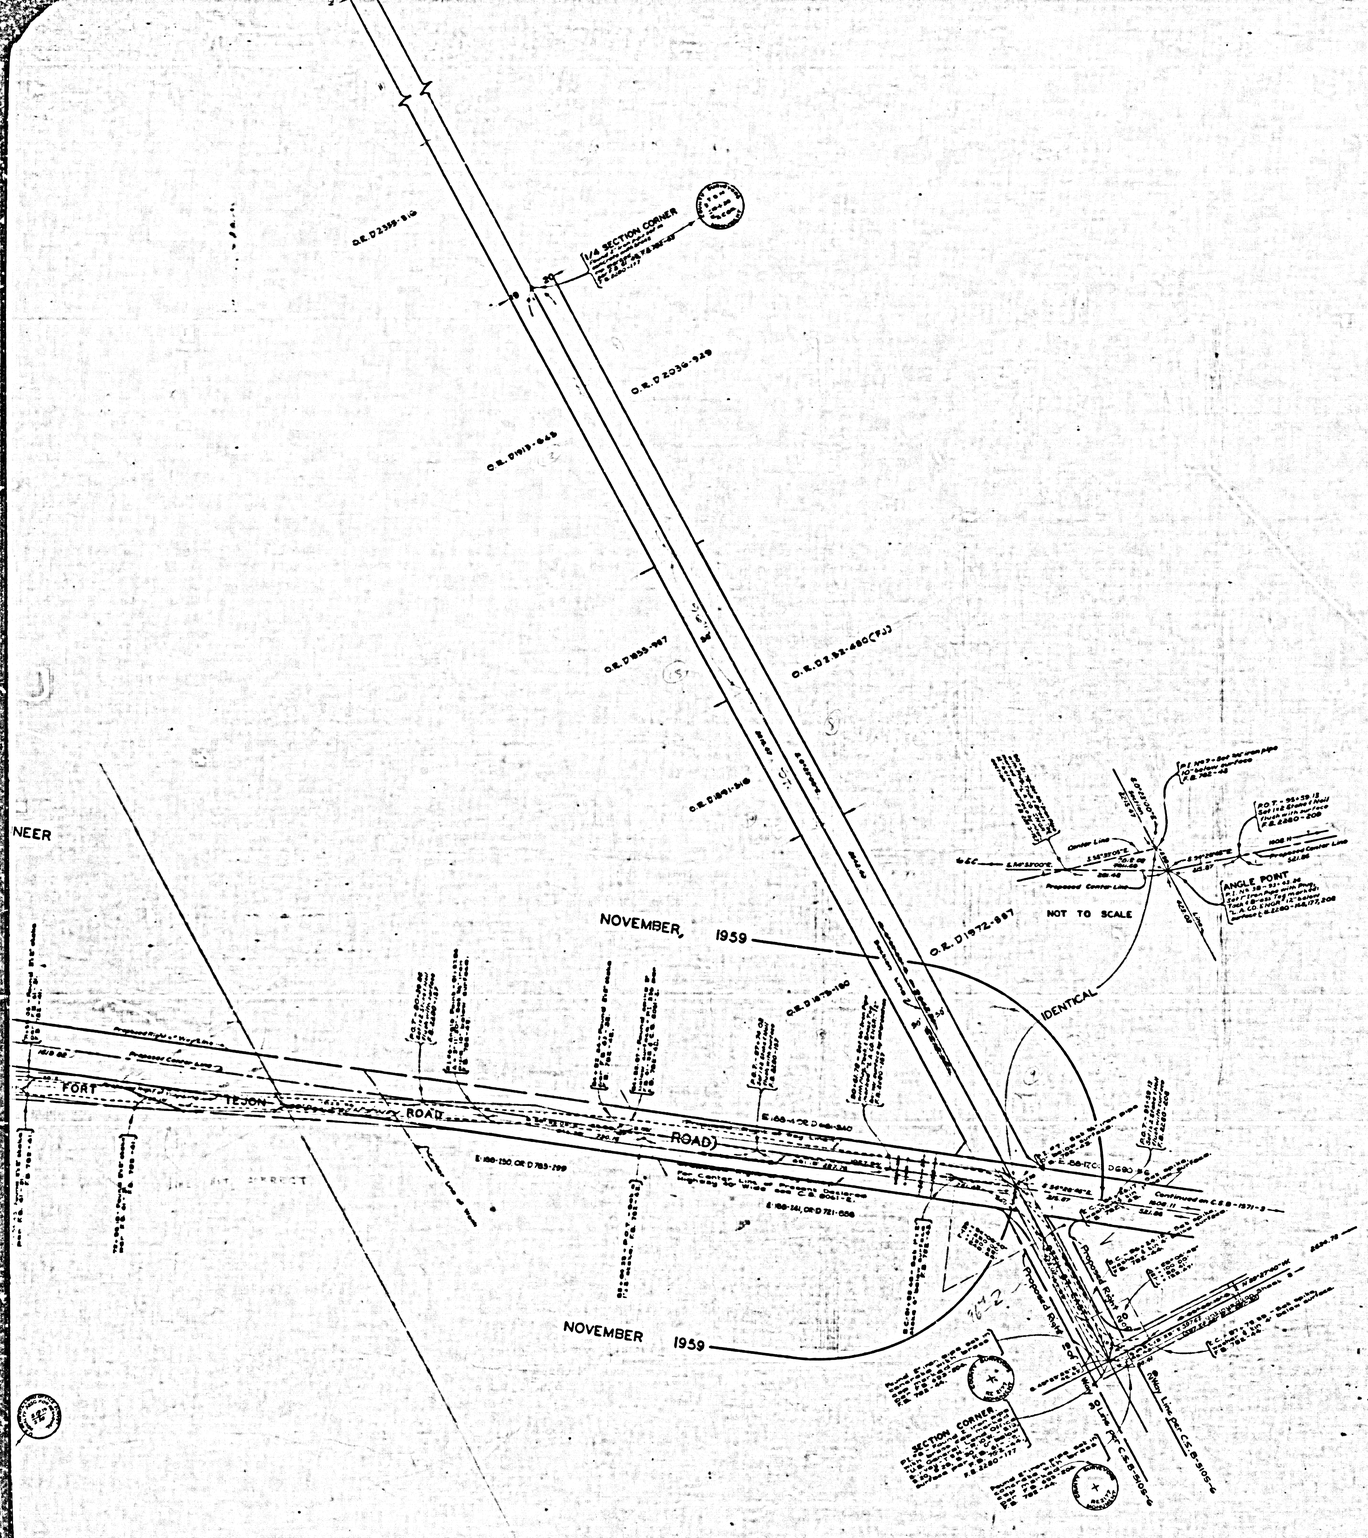

COUNTY OF LOS ANGELES
MAP OF
FORT TEJON ROAD
FROM
1/4 CORNER, SECTIONS 13 & 14
T. 5 N., R. 11 W., S.B.M.
TO
EASTERLY BOUNDARY, LOS ANGELES COUNTY

COUNTY SURVEYORS MAP Nº B-1571
SHEET Nº 2 OF 9 SHEETS
SCALE: 1 INCH = 100 FT.

JOB NUMBER 8255

C. E. ARNOLD ~ COUNTY SURVEYOR
SURVEYED ~ NOV. 1938 ~ SEPT. 1940

SURVEYED ON REQUEST OF THE COUNTY ROAD COMMISSIONER UNDER RULE 21, ORD. 929

BEARINGS ARE BASED ON THE BEARING OF WEST LINE SEC. 9, T. 4 N., R. 9 W. AS SHOWN ON C.S.B.1249

F. B. 782 - 29 - 268

FIELD WORK BY . . . . E.A. ROSECRANS

OFFICE WORK BY . . . . . K.R. McPHERSON, R.L. RATZ, C.W. COX

CHECKED BY . . . . . K.R. McPHERSON

THIS MAP FILED DECEMBER 1951
WILLIAM J. FOX ~ COUNTY SURVEYOR
Revised November 1959 by A.S.

NOTE: THIS SURVEY NOT MADE FOR MASTER PLAN PURPOSES.
(SEE NOTE UNDER TITLE ON SHEET NO. 1)

INDEX 65
Sheet 2

CSB-1571-2
A1 OF A4

ADOPTED

BY

COUNTY

ENGINEER

ABANDONED

BY

COUNTY

ENGINEER

CSB-1571-2
A2 OF A4

THIS ALIGNMENT

ADOPTED

ALIGNMENT

ABANDONED

CSB-1571-2
A30FA4

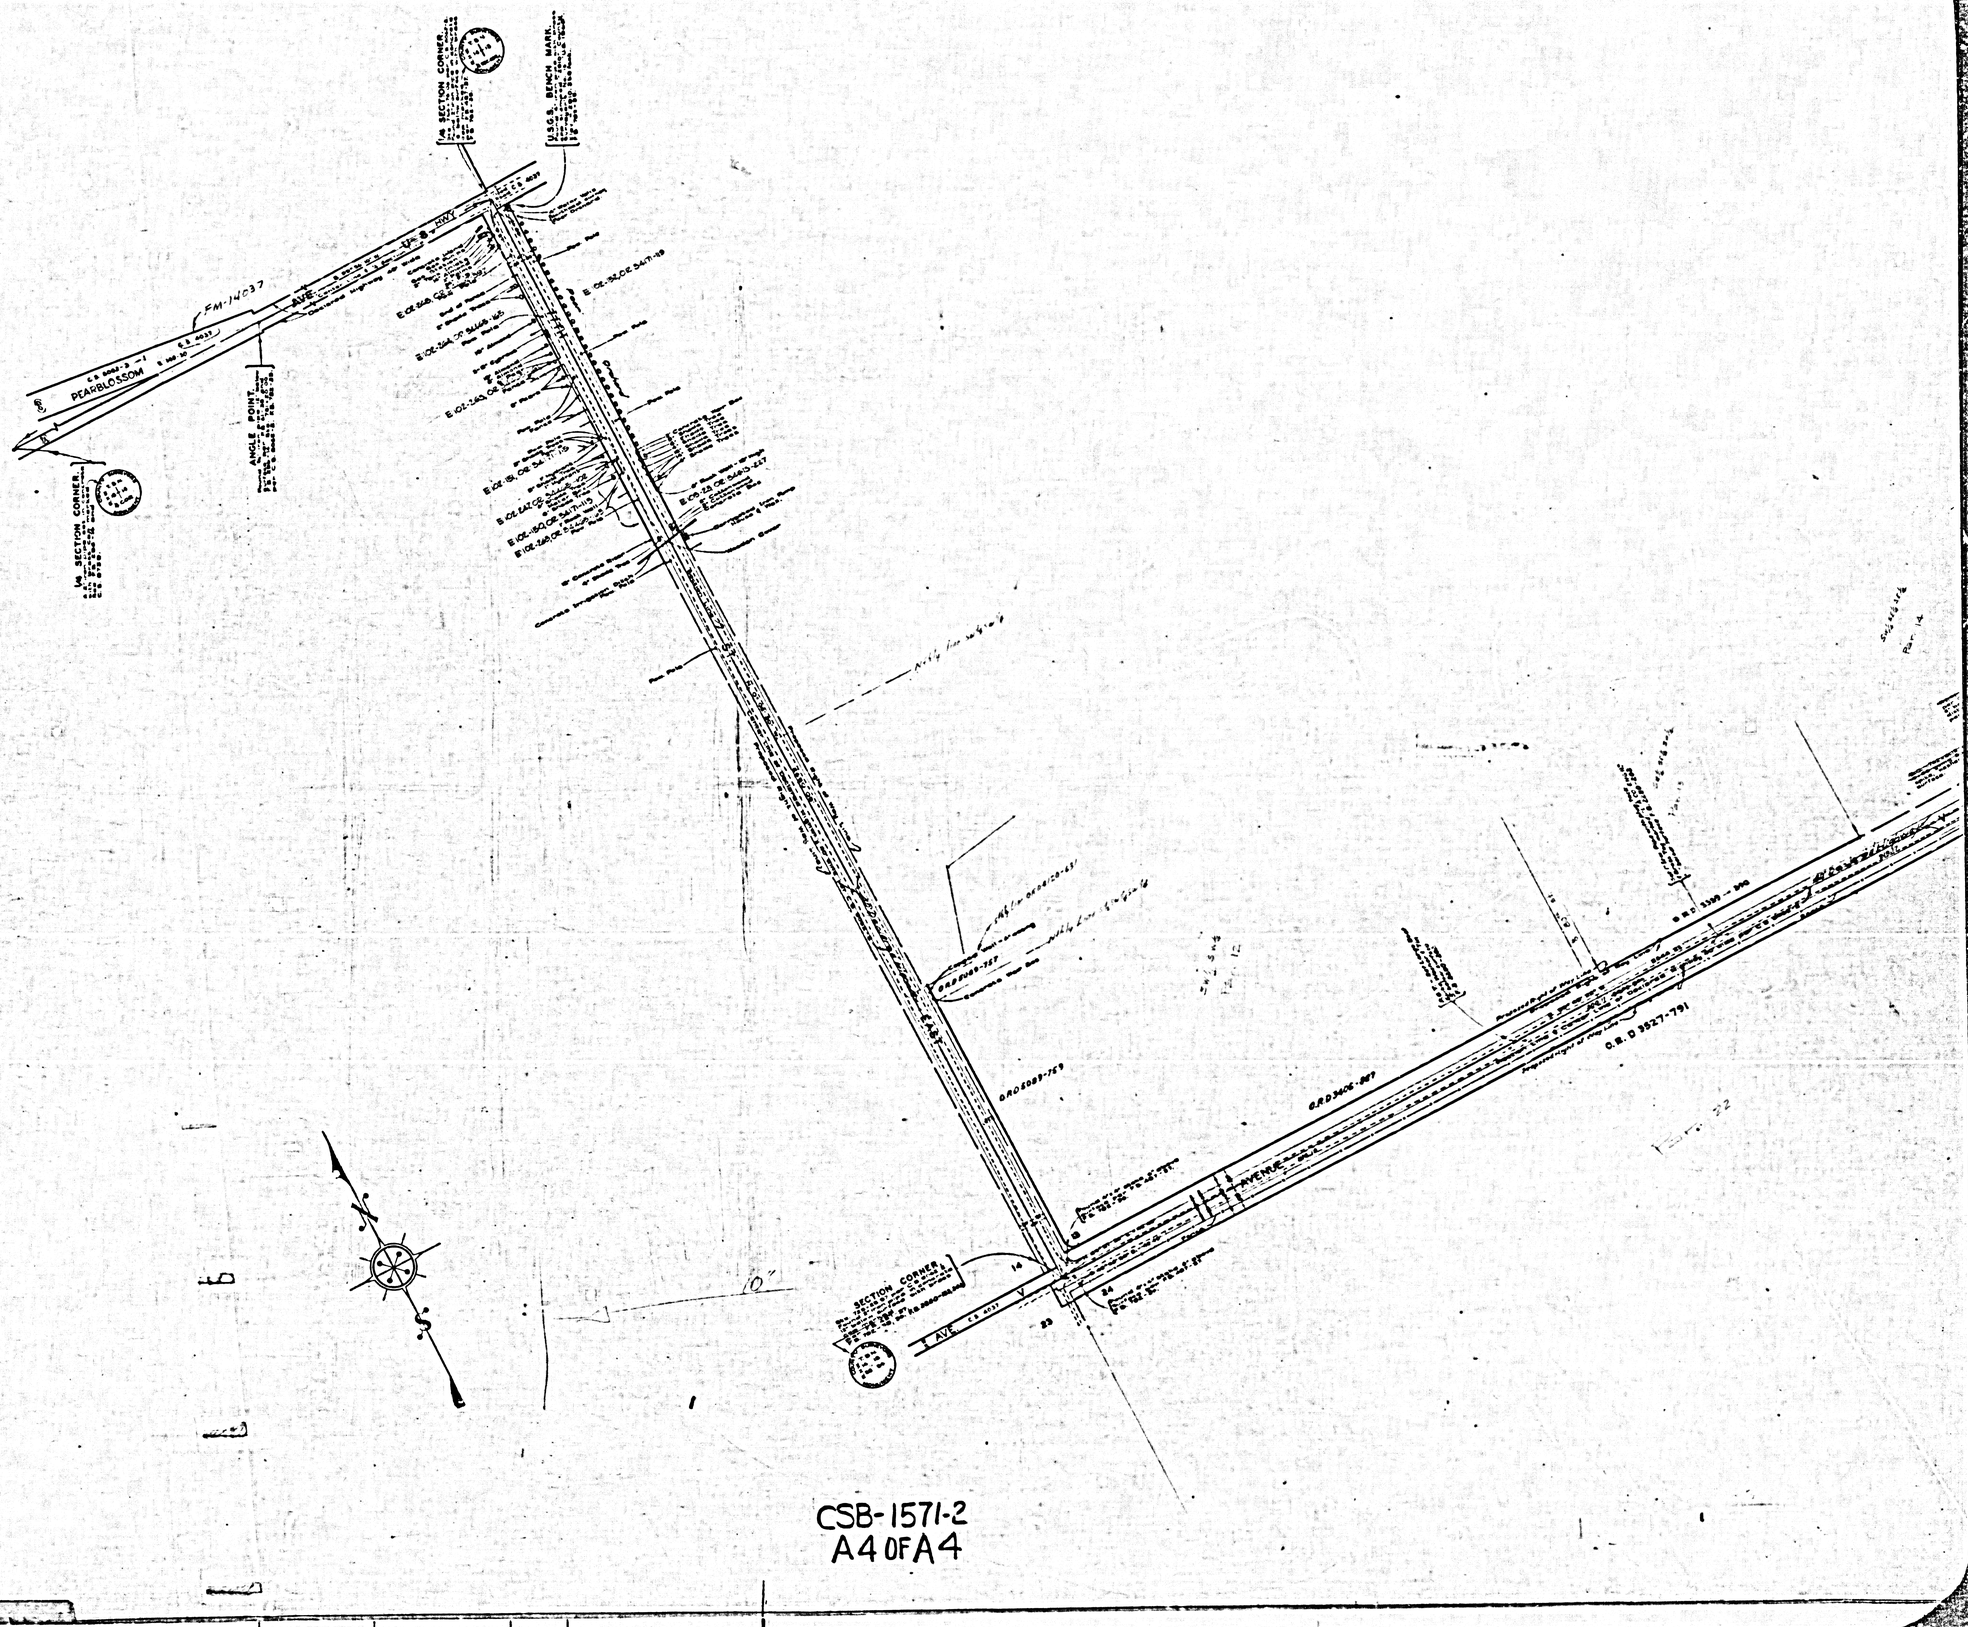

CSB-1571-2
A4 OF A4