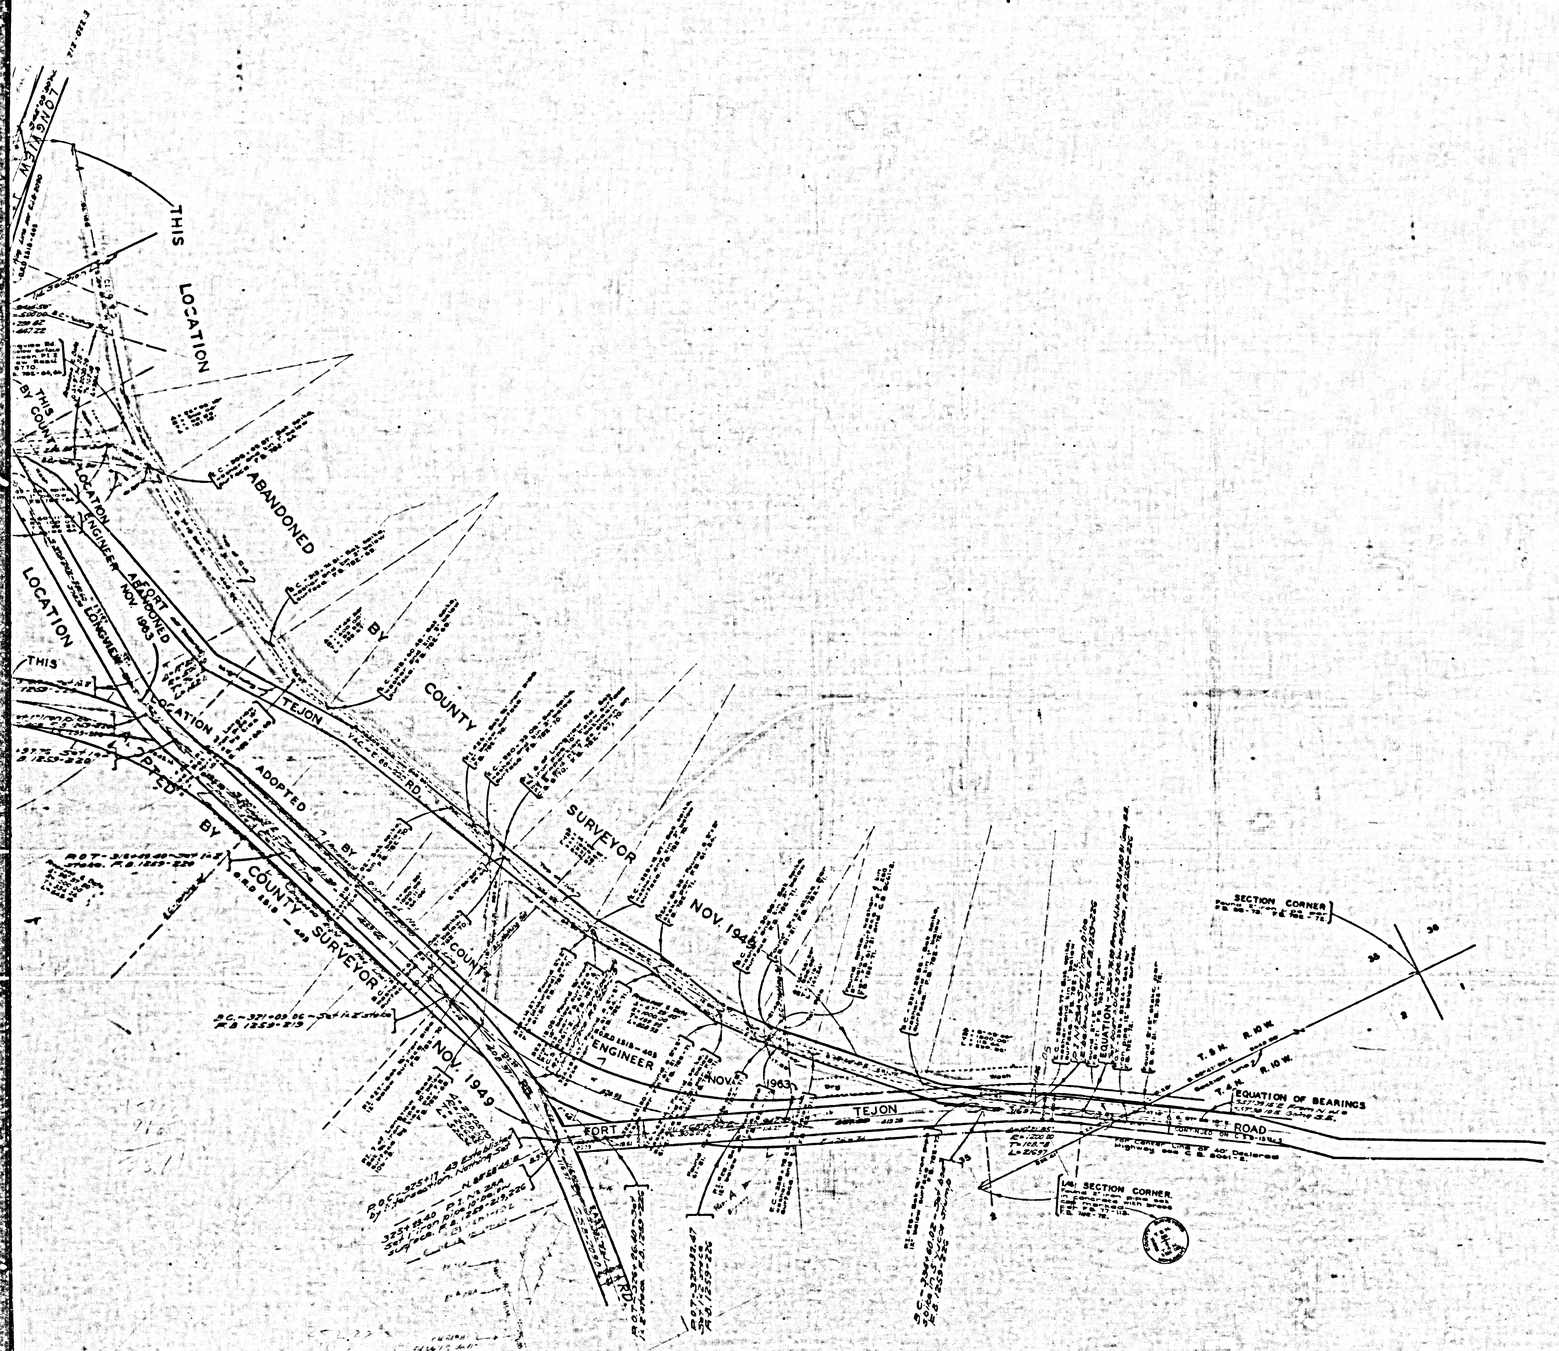

COUNTY OF LOS ANGELES
MAP OF
FORT TEJON ROAD
FROM
1/4 CORNER, SECTIONS 13&14
T. 5 N., R. 11 W., S.B.M.
TO
EASTERLY BOUNDARY, LOS ANGELES COUNTY

COUNTY SURVEYORS MAP Nº B-1571
SHEET Nº 4 OF 9 SHEETS
SCALE: 1 INCH = 100 FT.

JOB NUMBER 8255

C. E. ARNOLD ~ COUNTY SURVEYOR
SURVEYED - NOV. 1938 - SEPT. 1940

SURVEYED ON REQUEST OF THE COUNTY ROAD COMMISSIONER UNDER RULE 21, ORD. 929

BEARINGS ARE BASED ON THE BEARING OF WEST LINE SEC. 9, T. 4 N., R. 9 W. AS SHOWN ON C.S.B.-1249

F.B. 782 - 29 - 268

FIELD WORK BY . . . . E.A. ROSECRANS
K.R. McPHERSON
OFFICE WORK BY . . . . . R.L. RATZ
C.W. COX
CHECKED BY . . . . . K.R. McPHERSON

THIS MAP FILED DECEMBER 1951.
WILLIAM J. FOX ~ COUNTY SURVEYOR

NOTE: THIS SURVEY NOT MADE FOR MASTER PLAN PURPOSES
(SEE NOTE UNDER TITLE ON SHEET NO. 1)

Revised Jan. 1956 C.E.A.
Index 66
Alignment change at Longview Rd. added Nov. 1963 F.B.

CSB-1571-4
A1 OF A3

THIS LOCATION ABANDONED BY COUNTY SURVEYOR DEC. 1953

THIS LOCATION ADOPTED BY COUNTY SURVEYOR DEC. 1953

THIS LOCATION ADOPTED COUNTY ENGINEER NOV. 1949

ABANDONED BY COUNTY ENGINEER NOV. 1949

ADOPTED BY COUNTY SURVEYOR NOV. 1949

SECTION CORNER

1/4 SECTION CORNER

IDENTICAL

FORT TEJON (PRIVATE) RD.

TEJON RD.

NO SCALE

CSB-1571-4
A2 OF A3

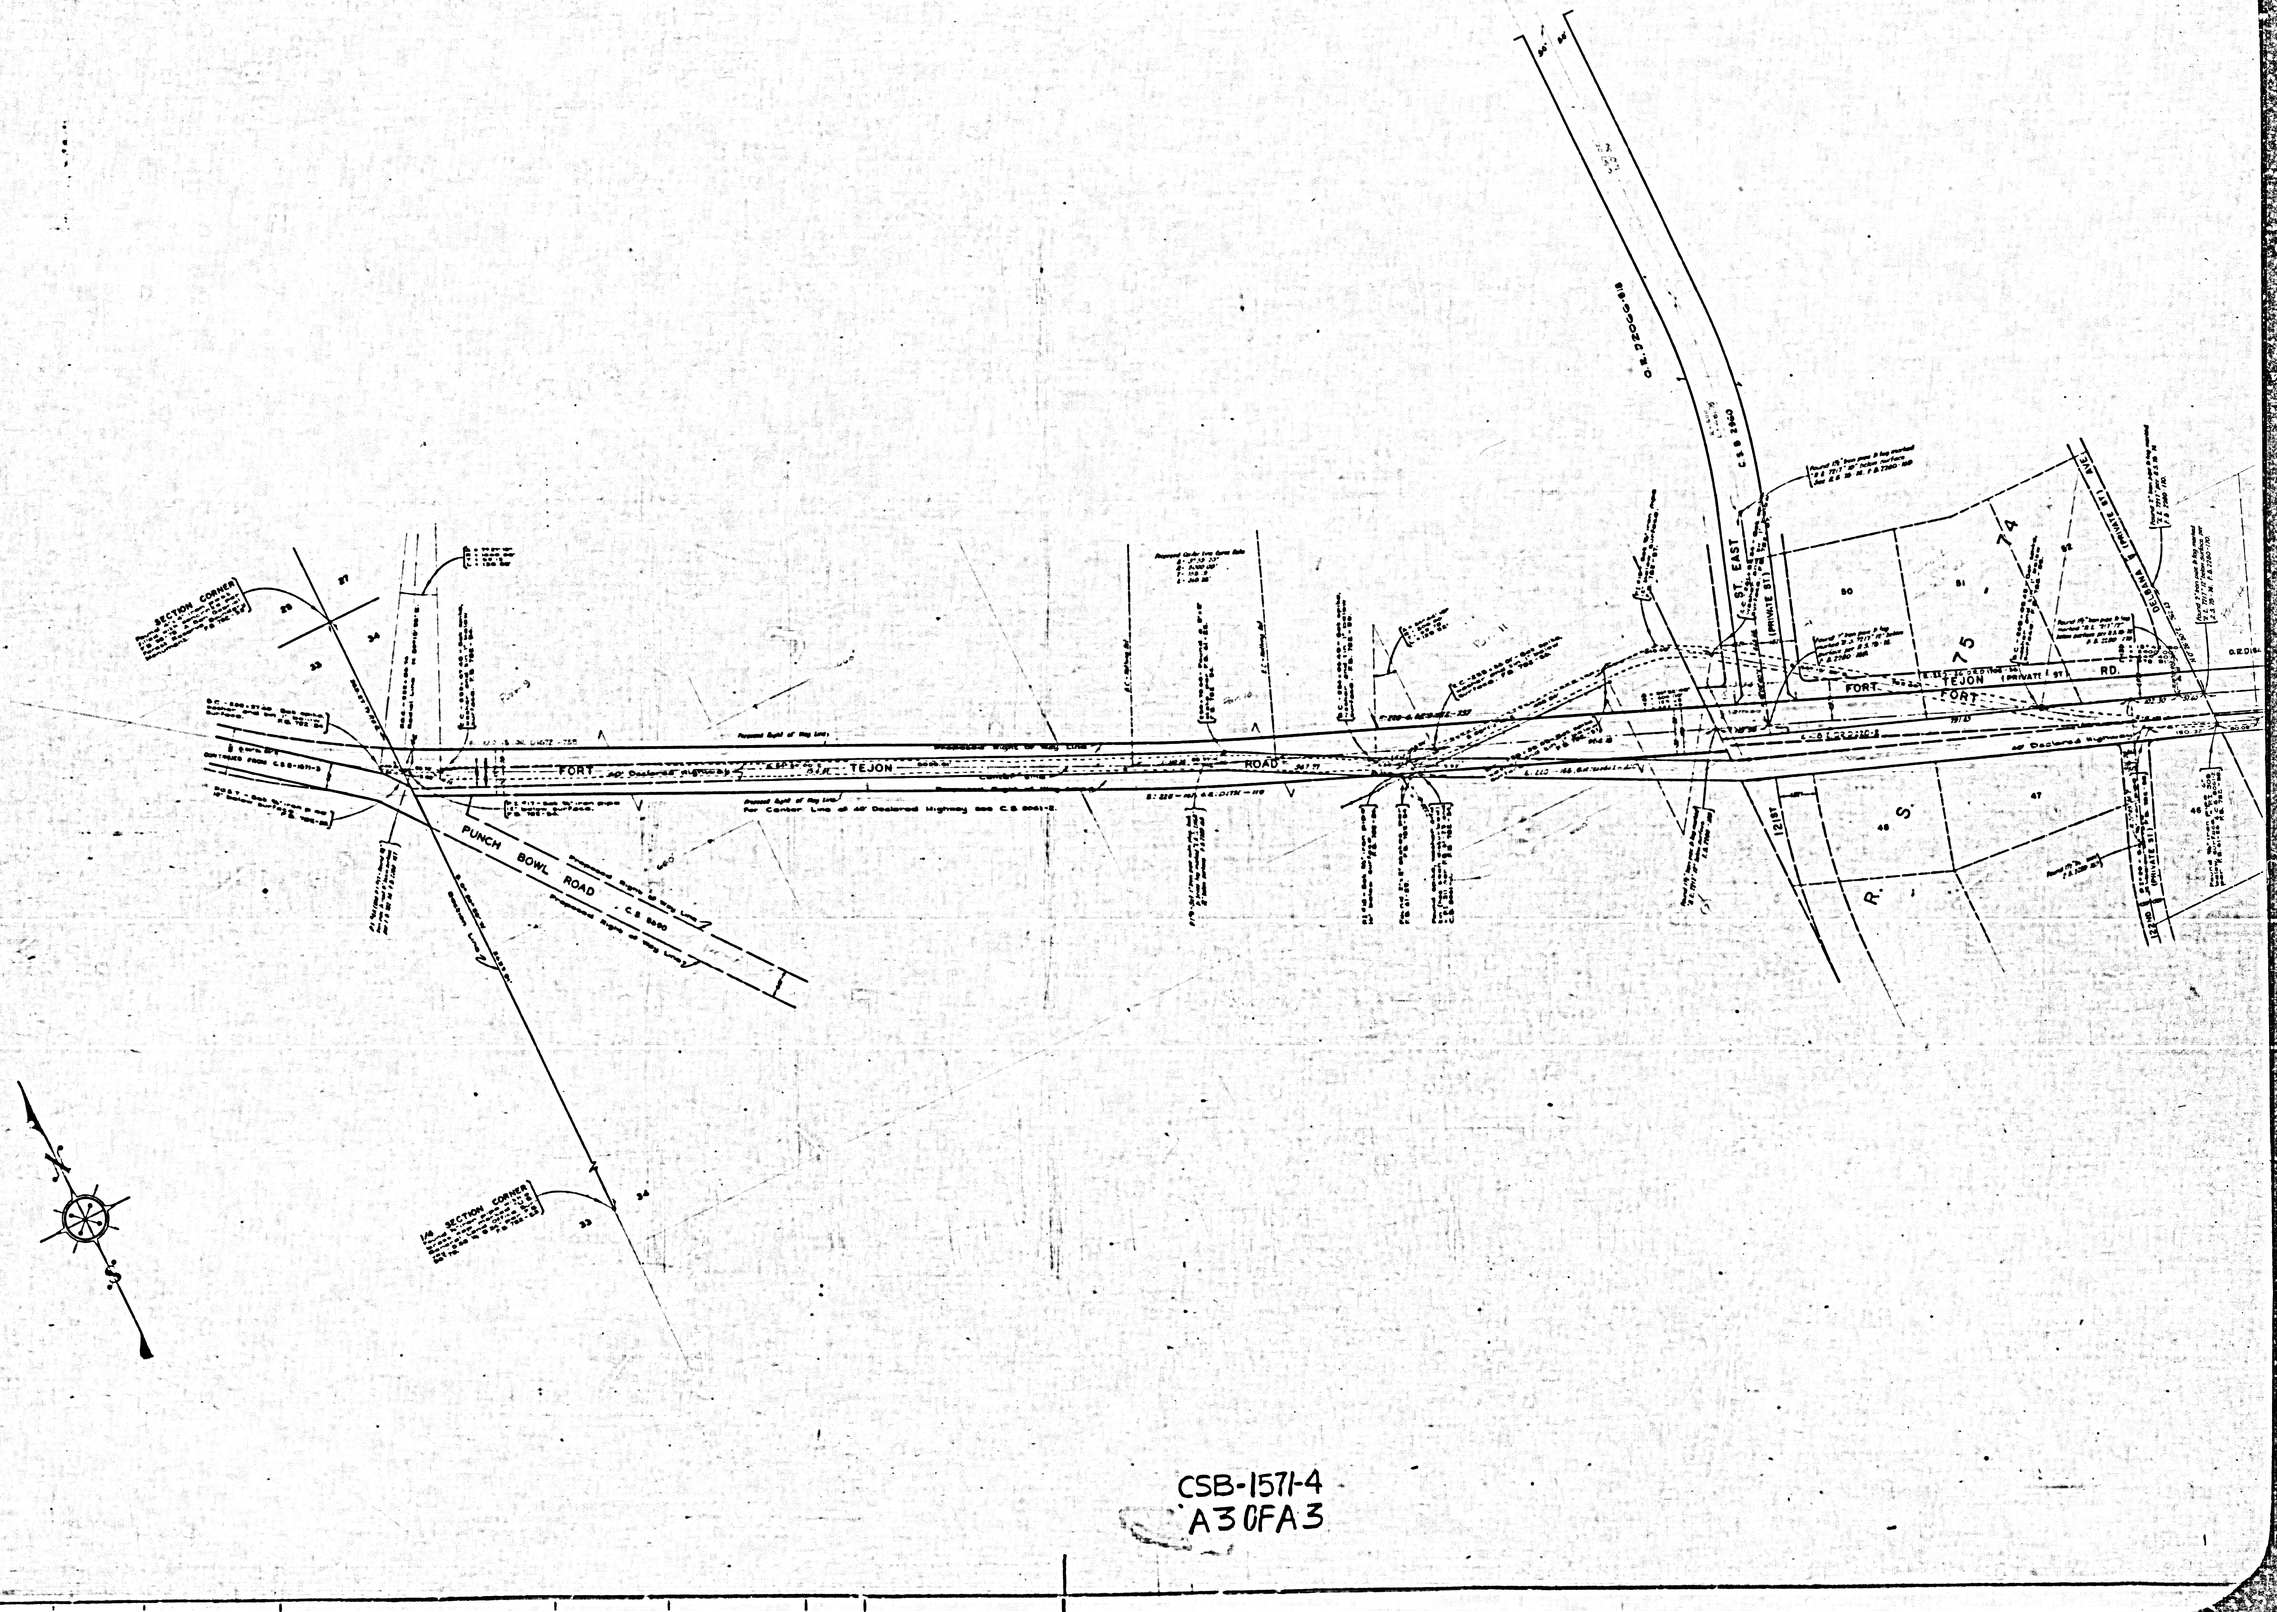

CSB-1571-4
A3 OF A3