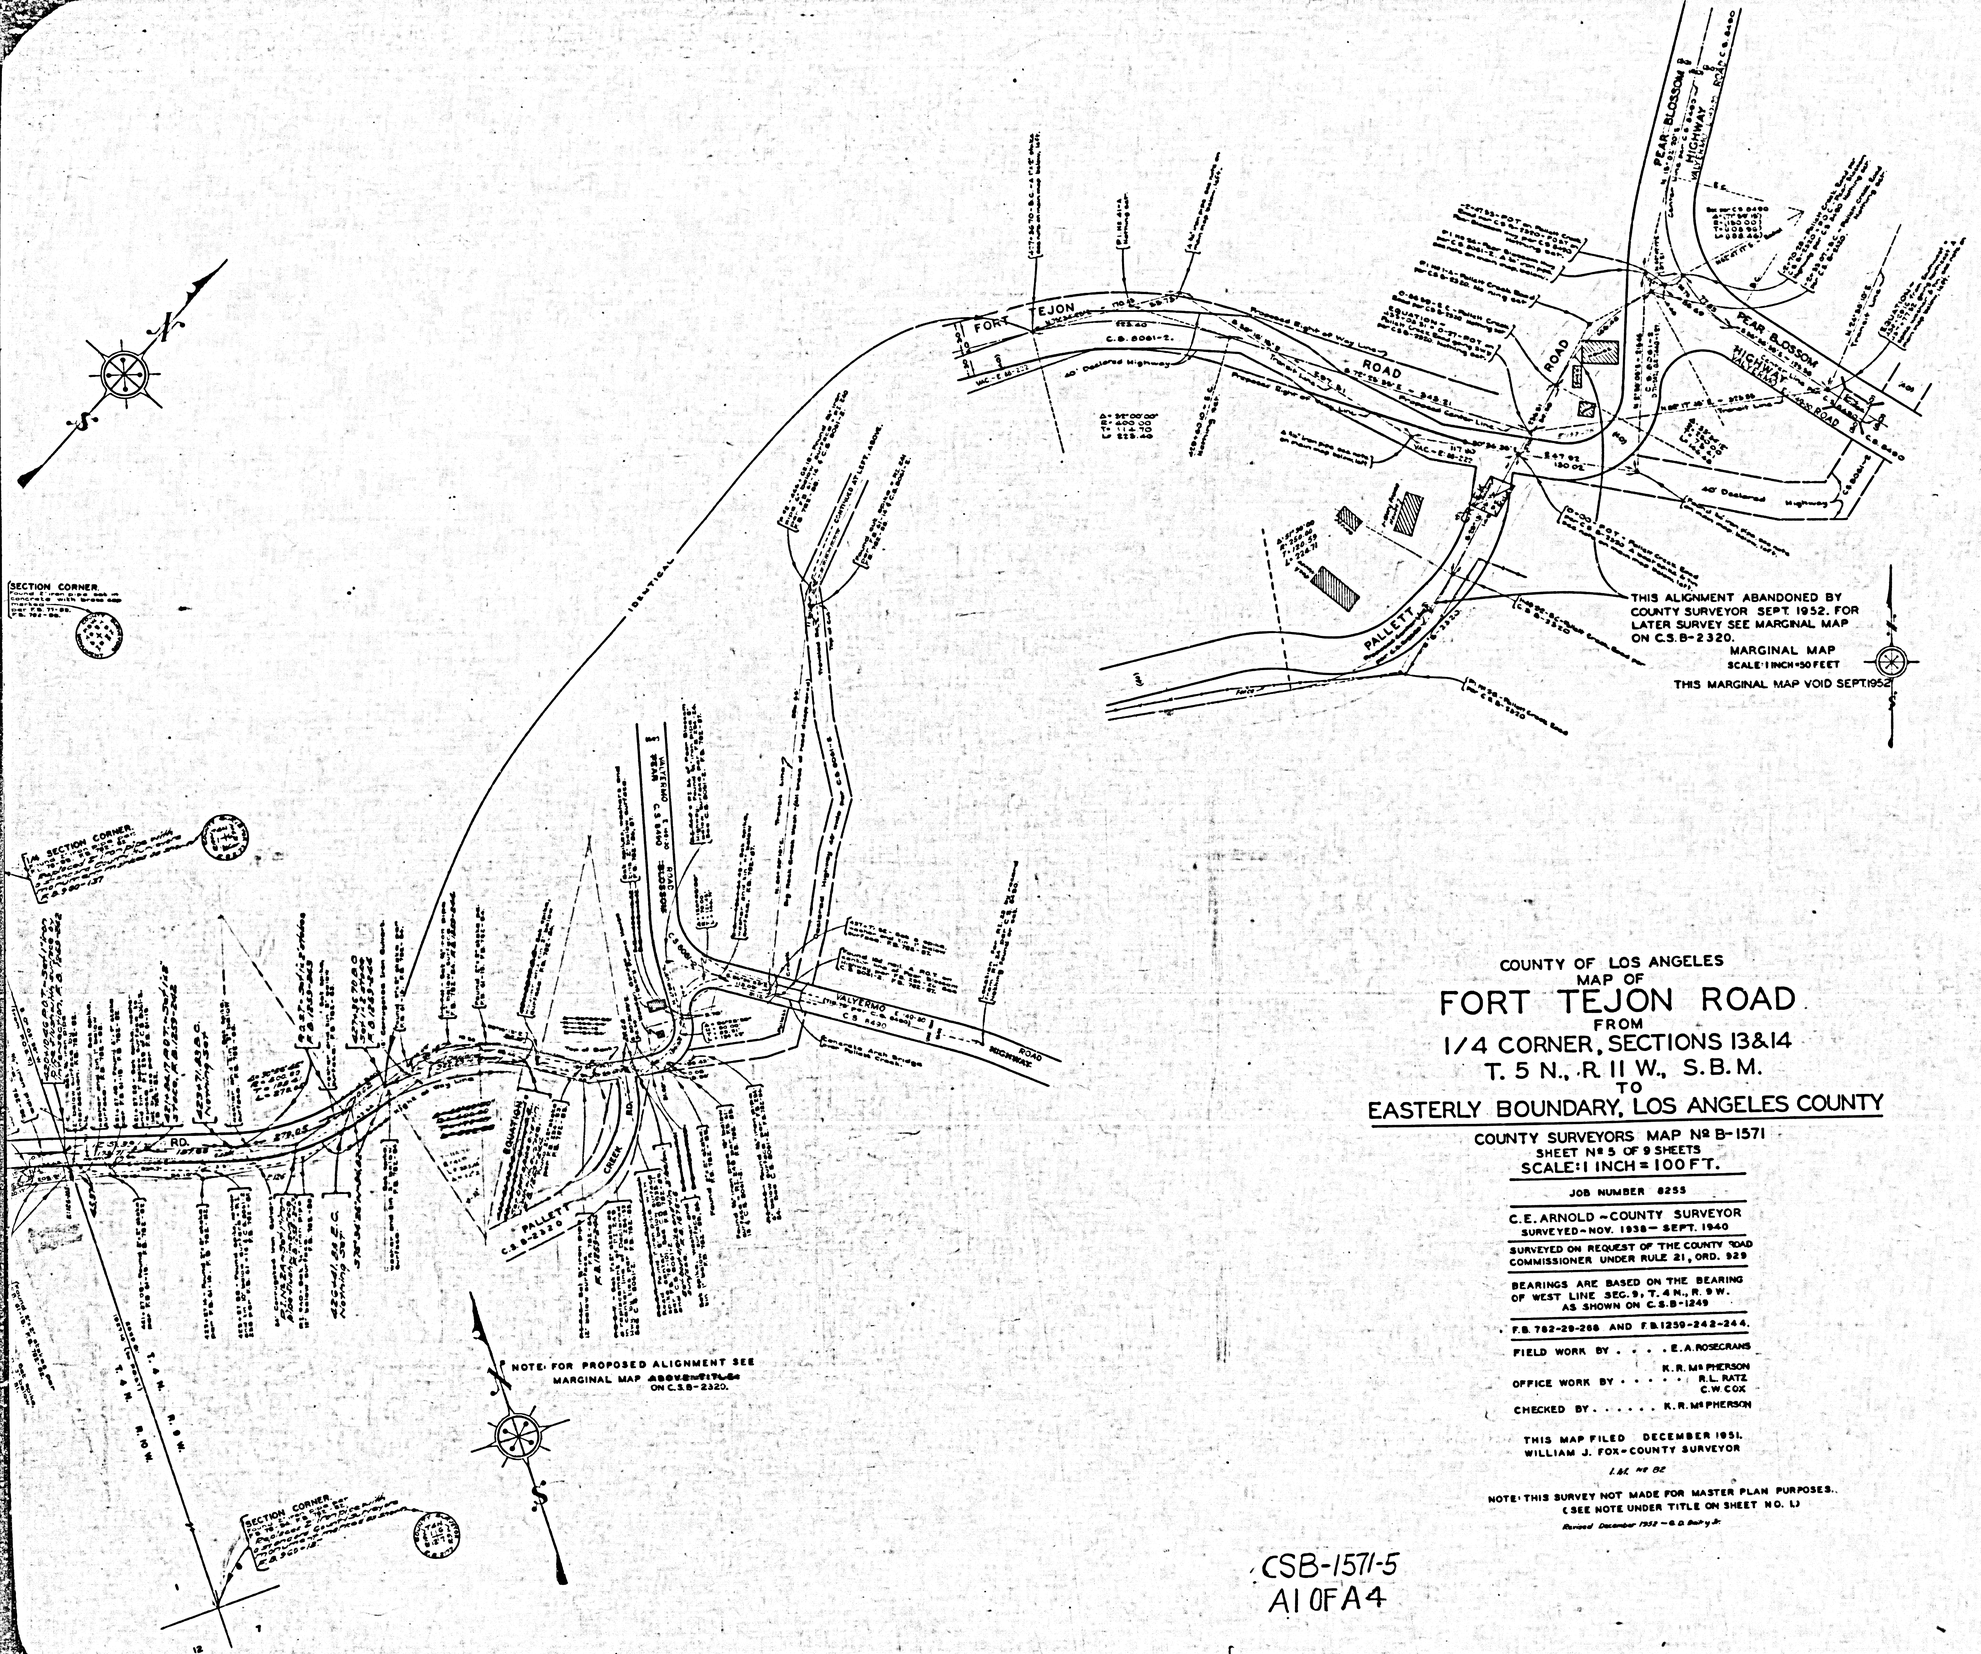


COUNTY OF LOS ANGELES

MAP OF

FORT TEJON ROAD

FROM

1/4 CORNER, SECTIONS 13&14

T. 5 N., R. 11 W., S.B.M.

TO

EASTERLY BOUNDARY, LOS ANGELES COUNTY

COUNTY SURVEYORS MAP Nº B-1571

SHEET Nº 5 OF 9 SHEETS

SCALE: 1 INCH = 100 FT.

JOB NUMBER 8255

C.E. ARNOLD ~ COUNTY SURVEYOR

SURVEYED ~ NOV. 1938 — SEPT. 1940

SURVEYED ON REQUEST OF THE COUNTY ROAD COMMISSIONER UNDER RULE 21, ORD. 929

BEARINGS ARE BASED ON THE BEARING OF WEST LINE SEC. 9, T. 4 N., R. 9 W. AS SHOWN ON C.S.B-1249

F.B. 782-29-266 AND F.B. 1259-242-244.

FIELD WORK BY . . . . E.A. ROSECRANS
K.R. McPHERSON

OFFICE WORK BY . . . . . R.L. RATZ
C.W. COX

CHECKED BY . . . . . K.R. McPHERSON

THIS MAP FILED DECEMBER 1951.
WILLIAM J. FOX ~ COUNTY SURVEYOR

L.A.C. Nº 82

NOTE: THIS SURVEY NOT MADE FOR MASTER PLAN PURPOSES. (SEE NOTE UNDER TITLE ON SHEET NO. 1)

Revised December 1952 ~ C.O. Bailey Jr.

CSB-1571-5
A1 OF A4

COUNTY SURVEYOR'S MAP NO B-1571
SHEET NO 5 OF 9 SHEETS

NO PROPOSED LOCATION AS OF NOVEMBER 1951

LINE CHANGE BETWEEN LONGVIEW ROAD AND PEAR BLOSSOM HIGHWAY ADDED NOVEMBER 1951 - JOB NUMBER R-128

NOTE: FOR PROPOSED ALIGNMENT SEE MARGINAL MAP ABOVE TITLE ON C.S.B-2320.

CSB-1571-5
A 20 F A 4

NO PROPOSED LOCATION AS OF NOVEMBER 1951

CONTINUED FROM LOWER RIGHT

TEJON


RD.

FORT

LINE CHANGE BETWEEN LONGVIEW ROAD AND PEAR BLOSSOM
HIGHWAY ADDED NOVEMBER 1951 - JOB NUMBER R-128

CSB-1571-5
A30FA4

COUNTY SURVEYORS MAP NO. 8-1571
SHEET NO. 8 OF 9 SHEETS

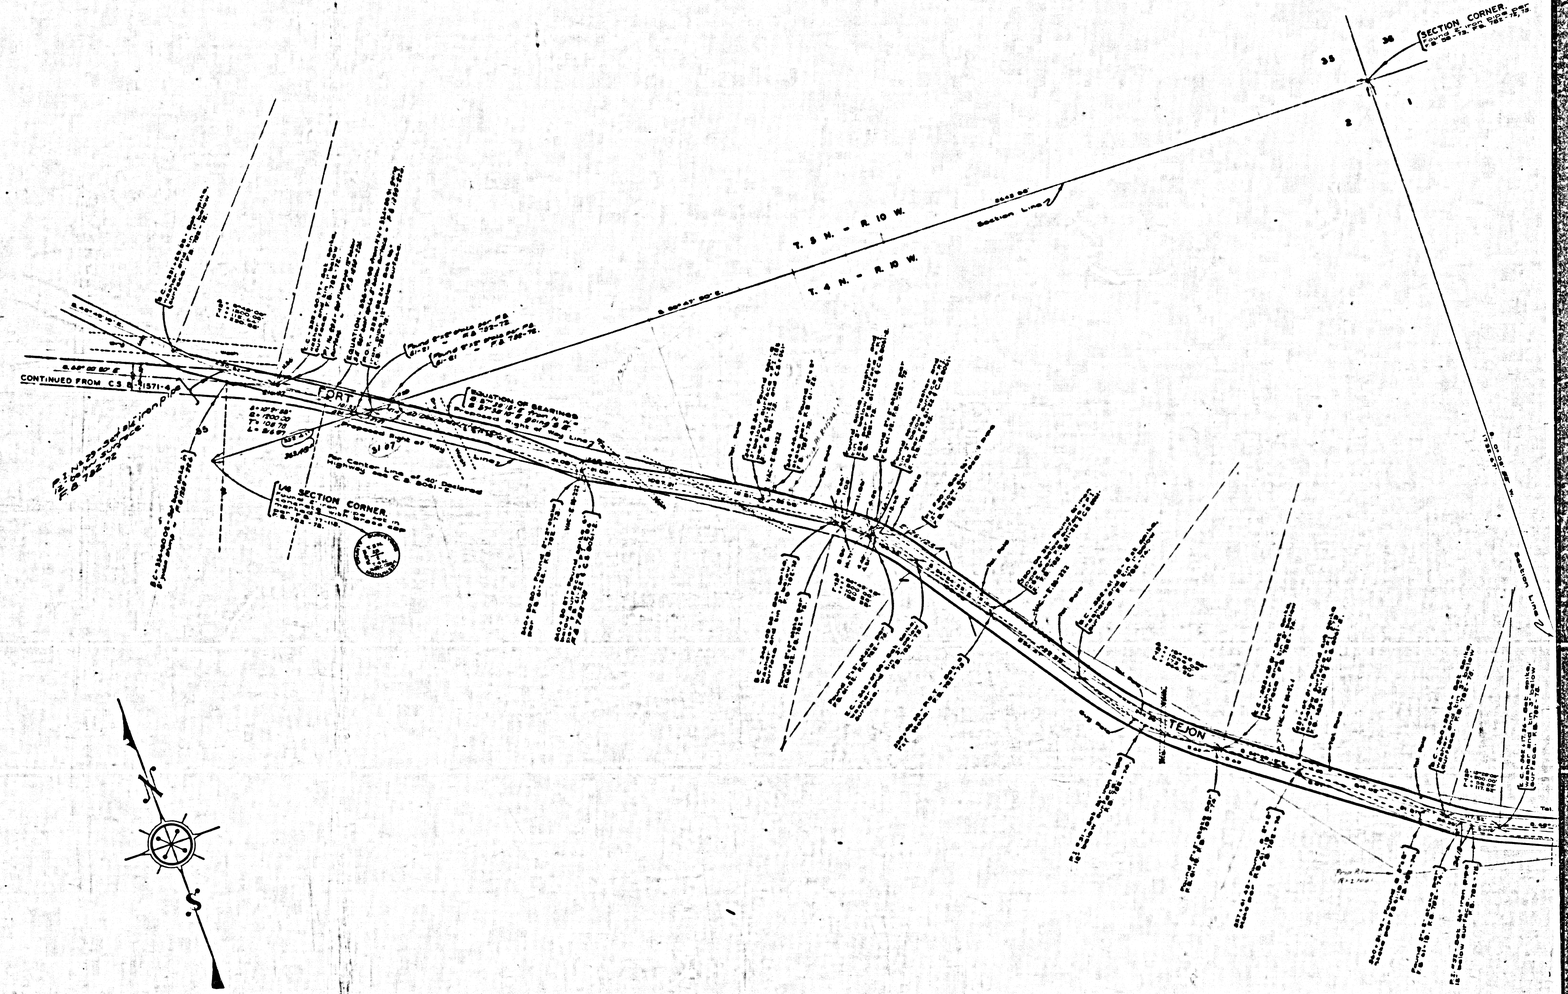

COUNTY SURVEYORS MAP NO. 8-1571
SHEET NO. 9 OF 9 SHEETS

CSB-1571-5
A4 OF A4