
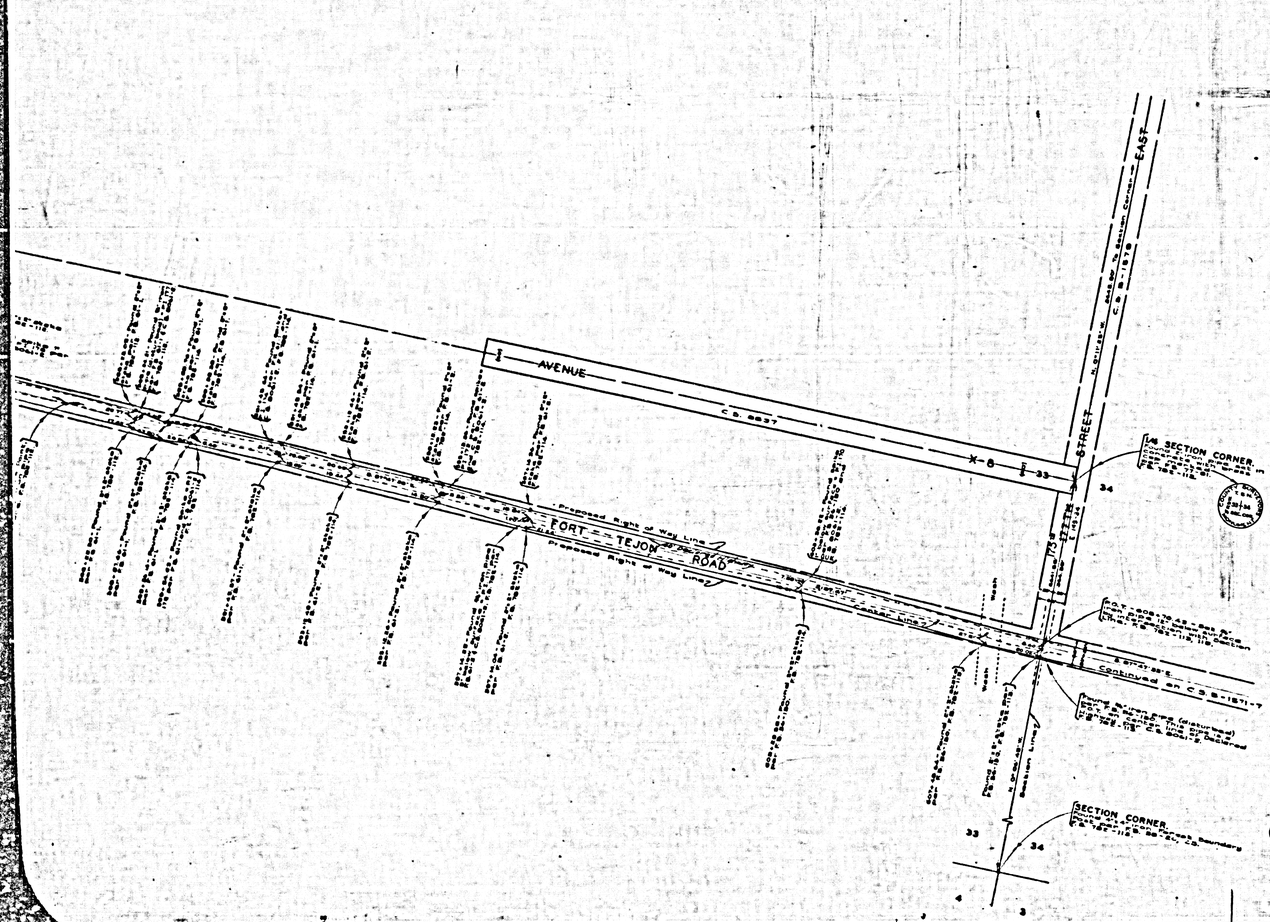


CSB-1571-6
A1 OF A4

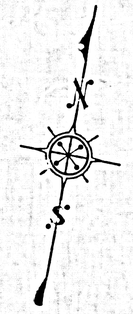

COUNTY OF LOS ANGELES
MAP OF

FORT TEJON ROAD

FROM
1/4 CORNER, SECTIONS 13&14
T. 5 N., R. 11 W., S. B. M.
TO
EASTERLY BOUNDARY, LOS ANGELES COUNTY

COUNTY SURVEYORS MAP Nº B-1571
SHEET Nº 6 OF 9 SHEETS
SCALE: 1 INCH = 100 FT.

JOB NUMBER 8255

C. E. ARNOLD - COUNTY SURVEYOR
SURVEYED - NOV. 1938 - SEPT. 1940

SURVEYED ON REQUEST OF THE COUNTY ROAD COMMISSIONER UNDER RULE 21, ORD. 529

BEARINGS ARE BASED ON THE BEARING OF WEST LINE SEC. 9, T. 4 N., R. 9 W. AS SHOWN ON C.S.B.-1249

F. B. 782 - 29 - 266

FIELD WORK BY . . . . E. A. ROSECRANS


OFFICE WORK BY . . . . . R. R. McPHERSON
R. L. RATZ
C. W. COX

CHECKED BY . . . . . R. R. McPHERSON


THIS MAP FILED DECEMBER 1951.
WILLIAM J. FOX - COUNTY SURVEYOR

NOTE: THIS SURVEY NOT MADE FOR MASTER PLAN PURPOSES
(SEE NOTE UNDER TITLE ON SHEET NO. 1)


Index 15, 67

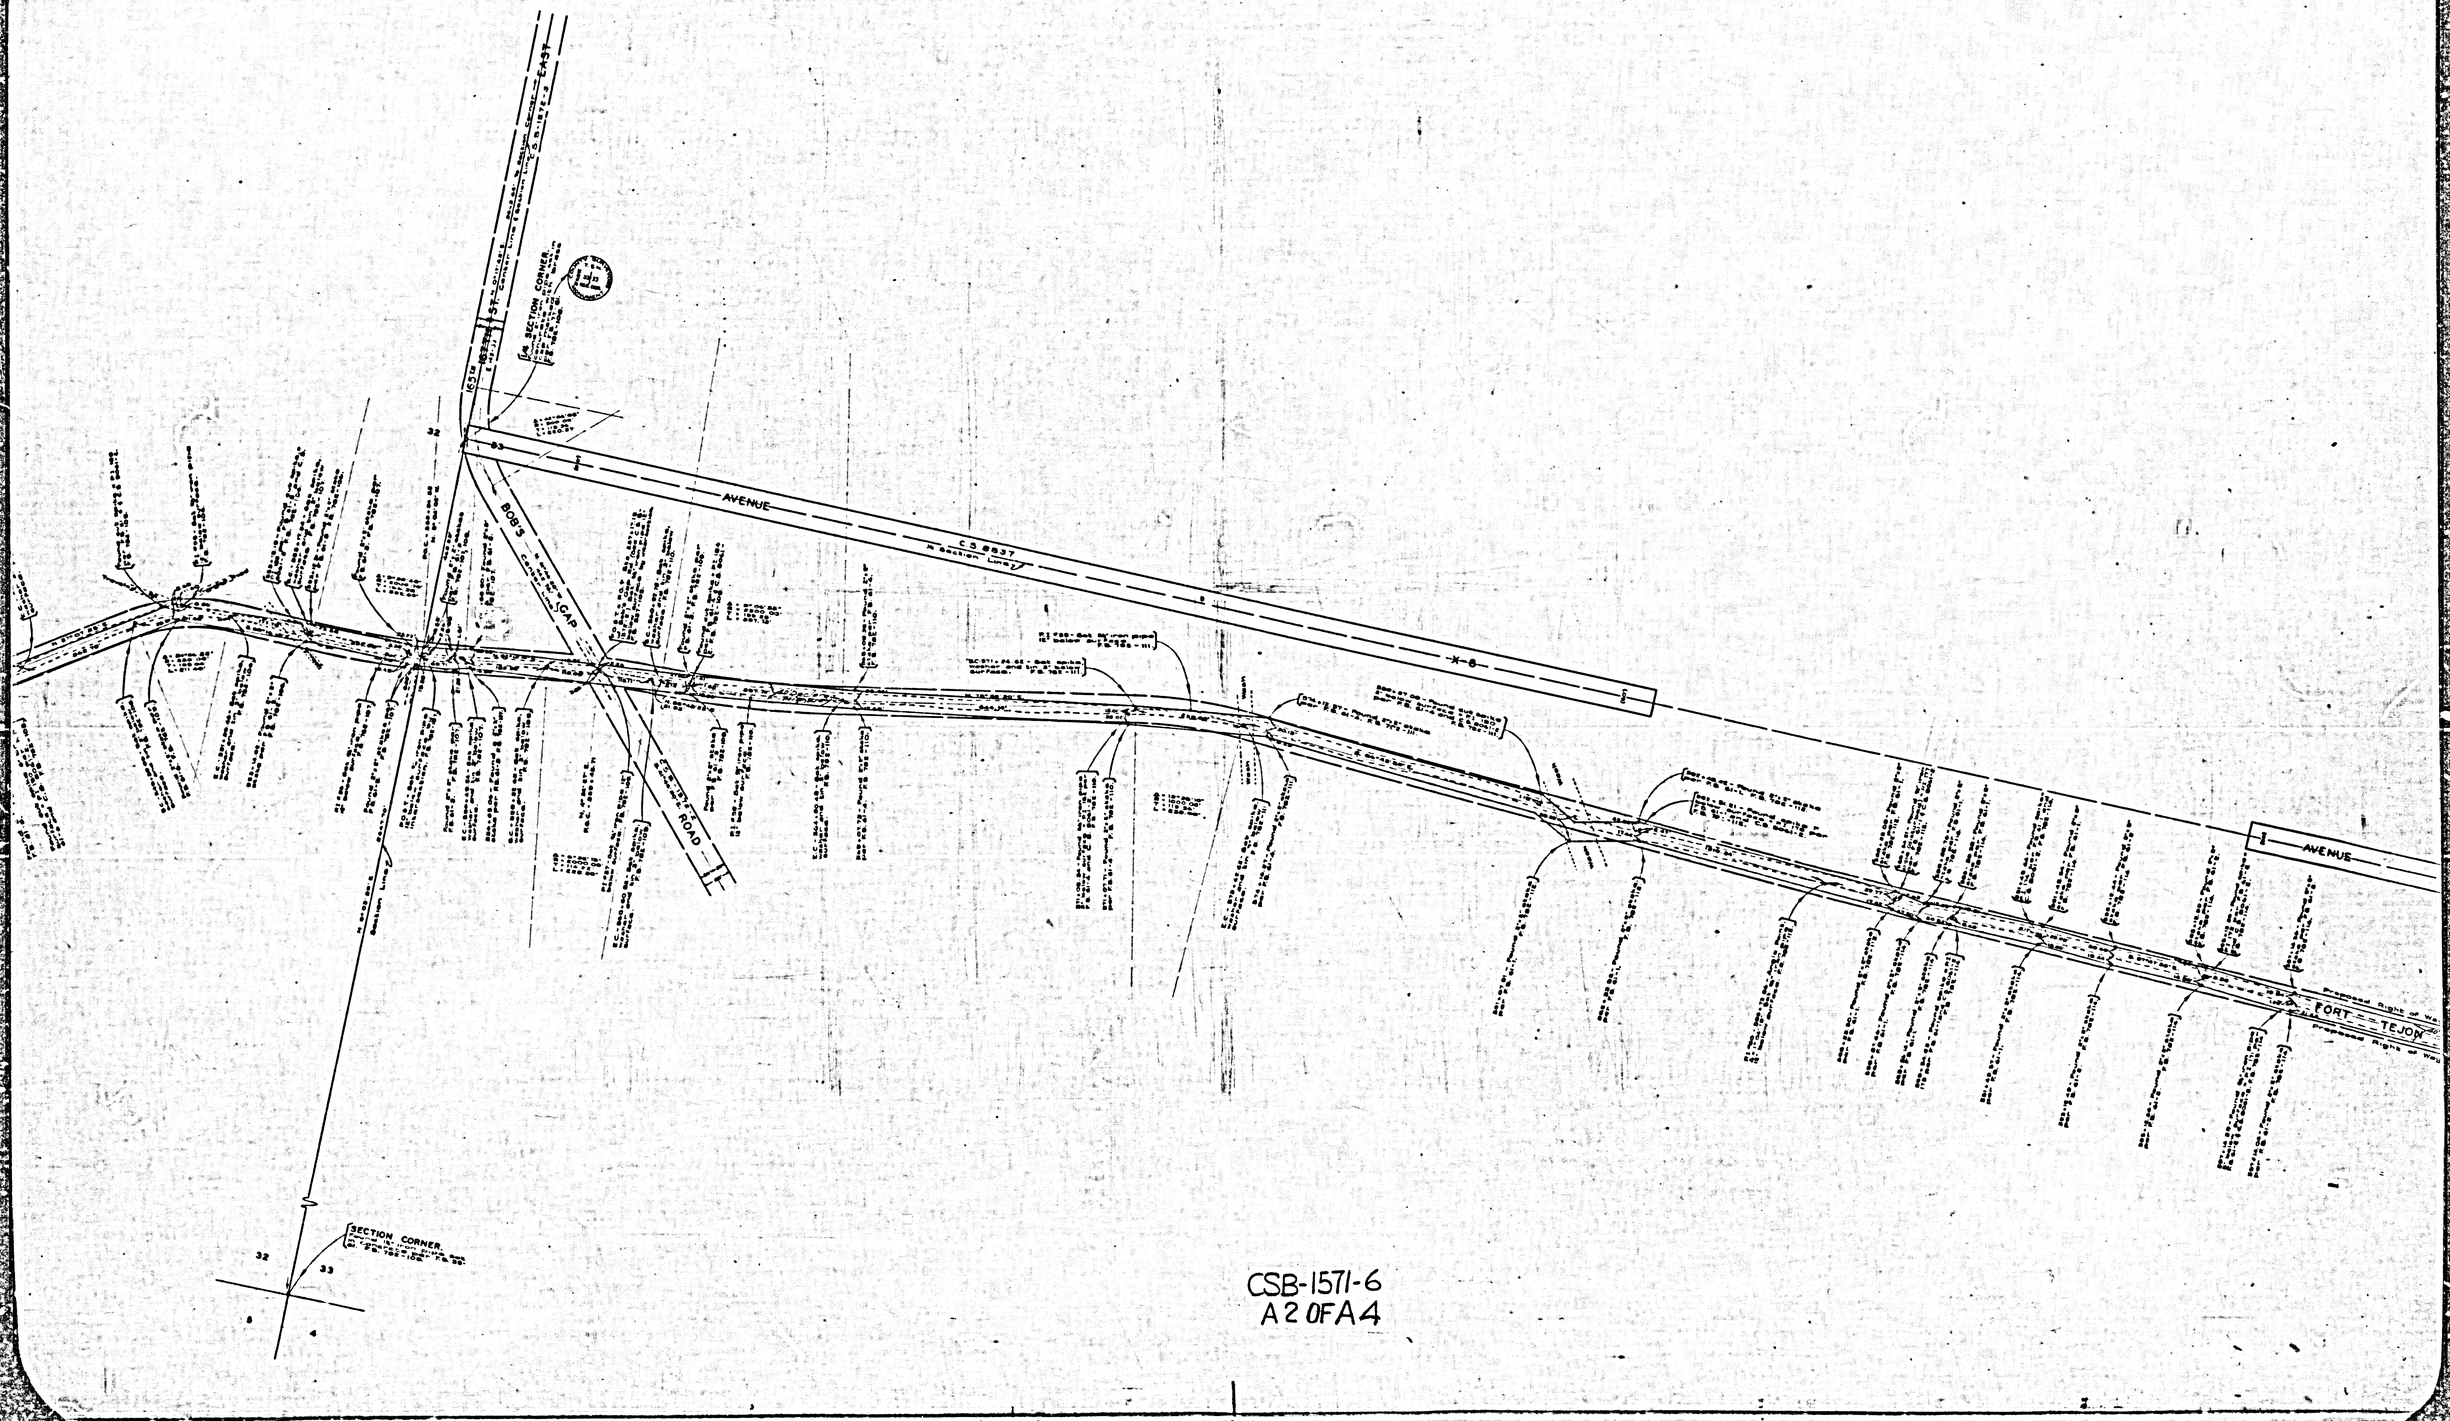

CSB-1571-6
A 2 OF A 4

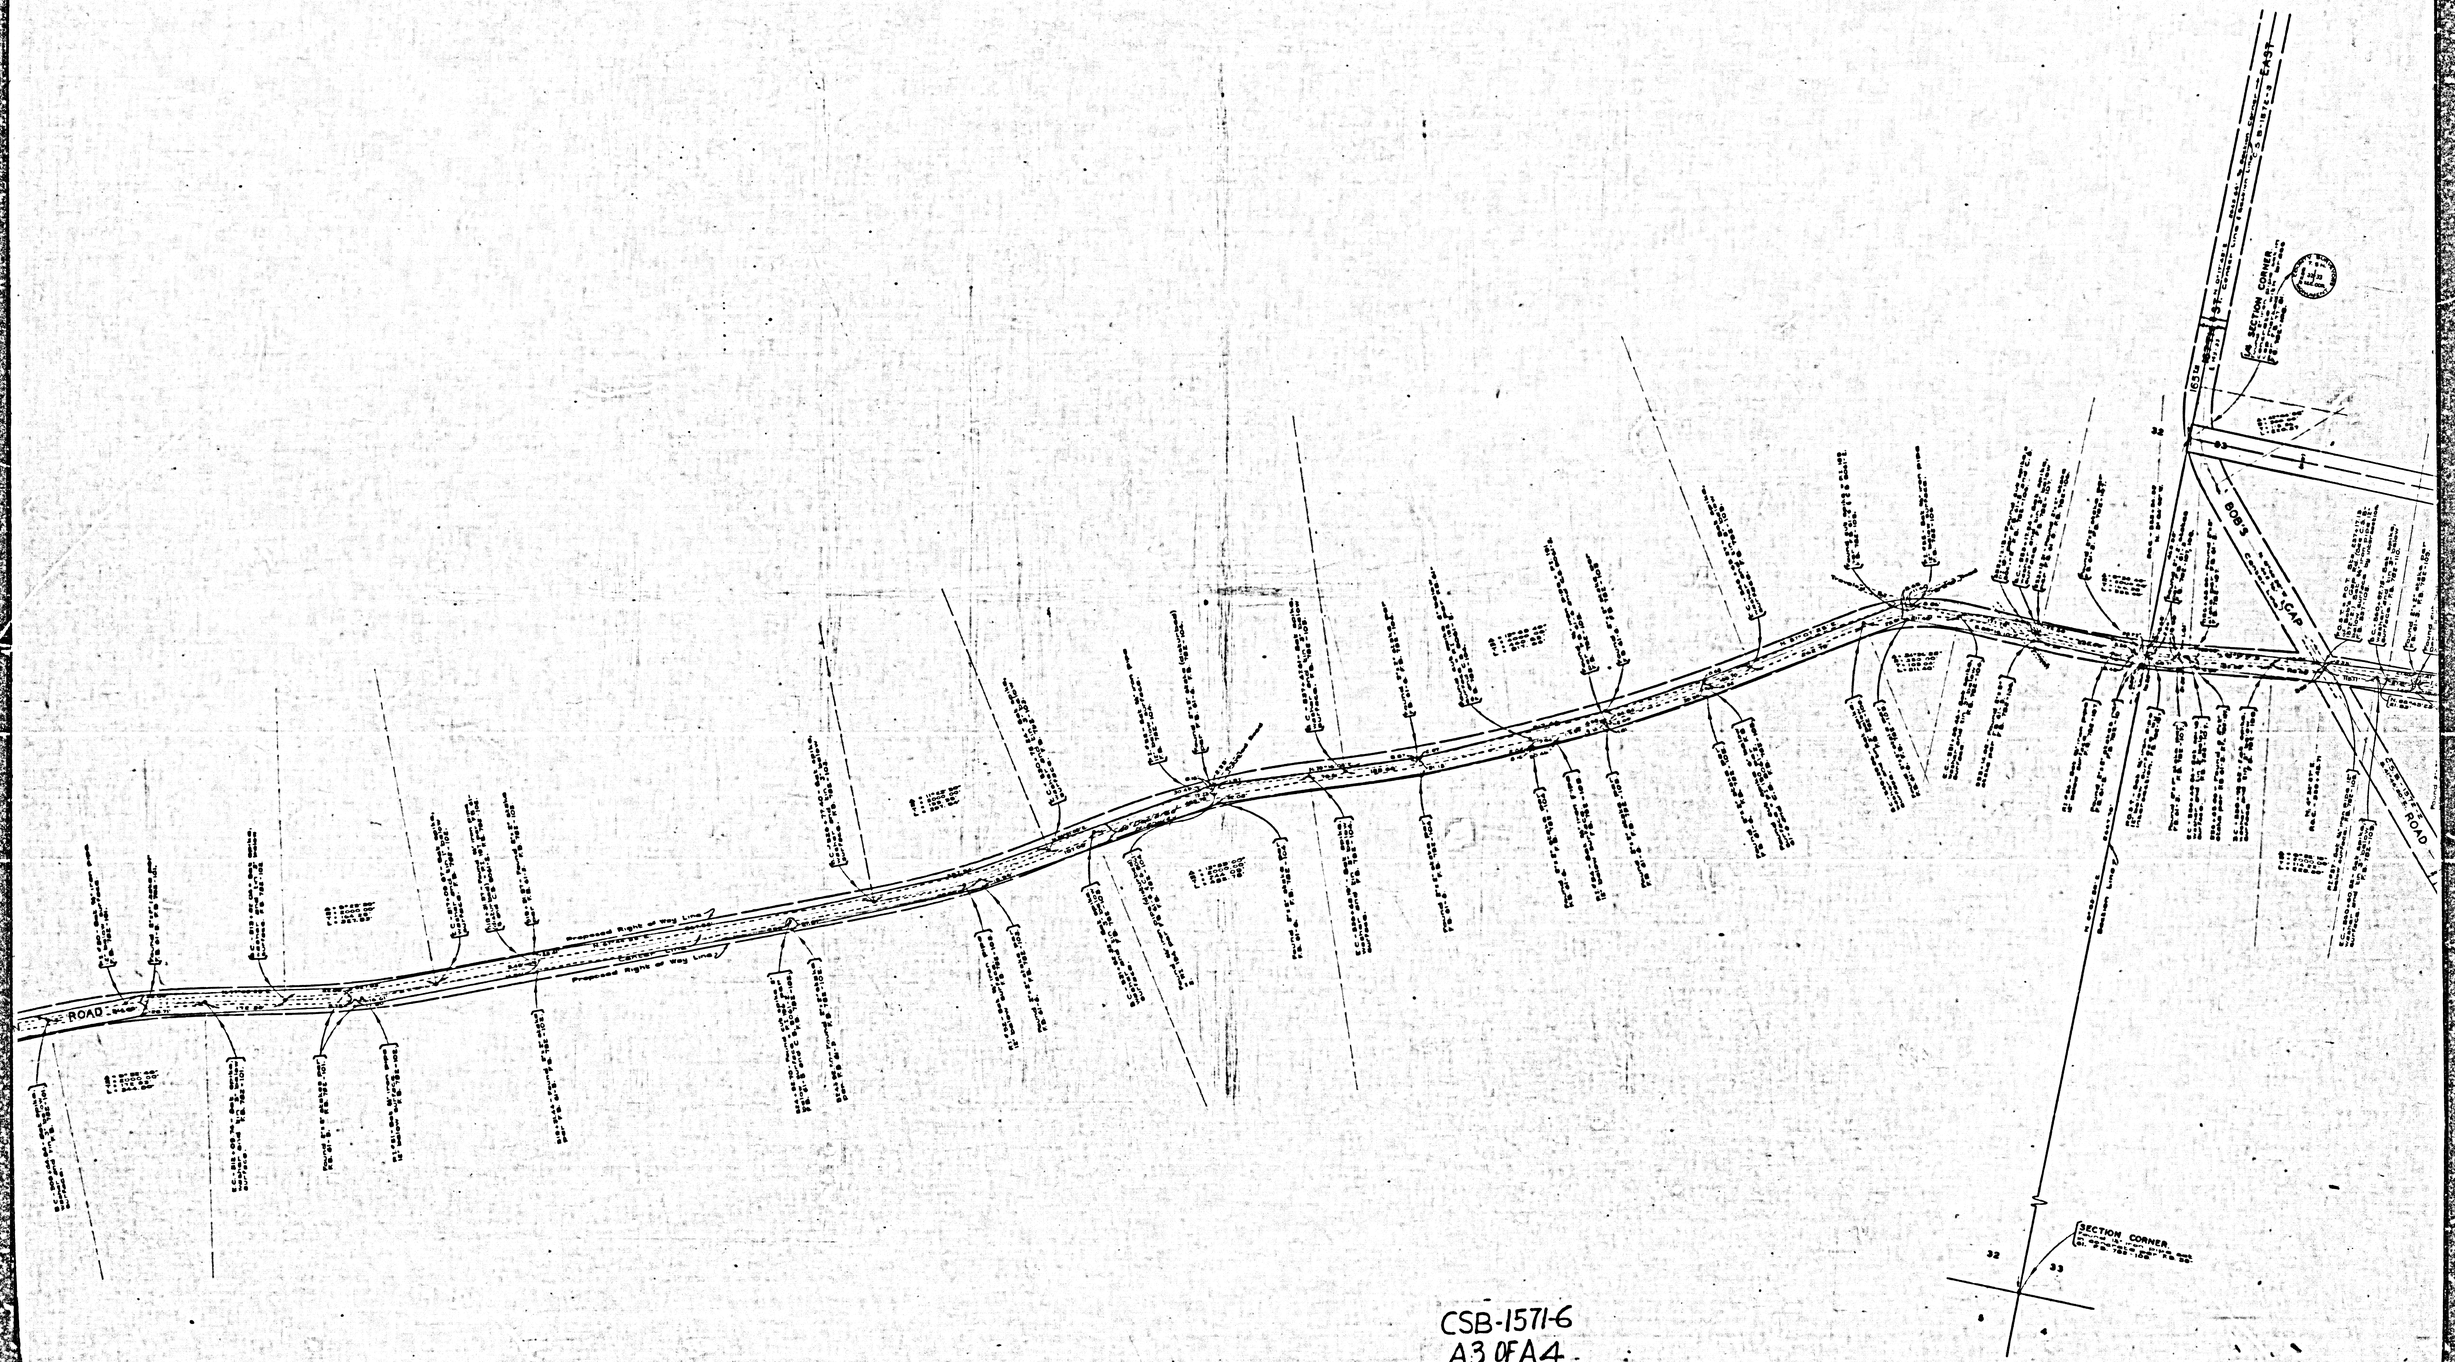

CSB-1571-6
A3 OF A4

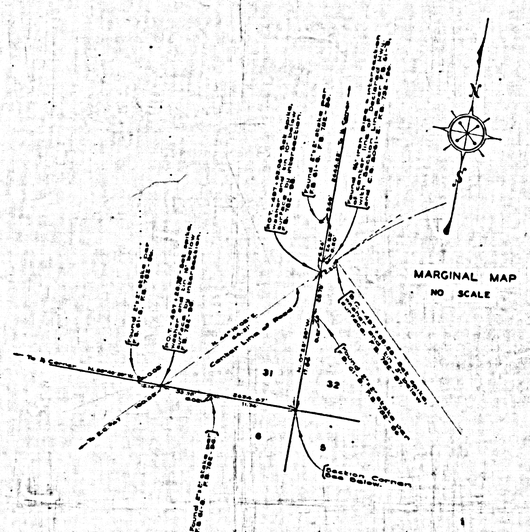



CSB-1571-6
A4 OF A4

SHEET 8 OF 8 SHEETS