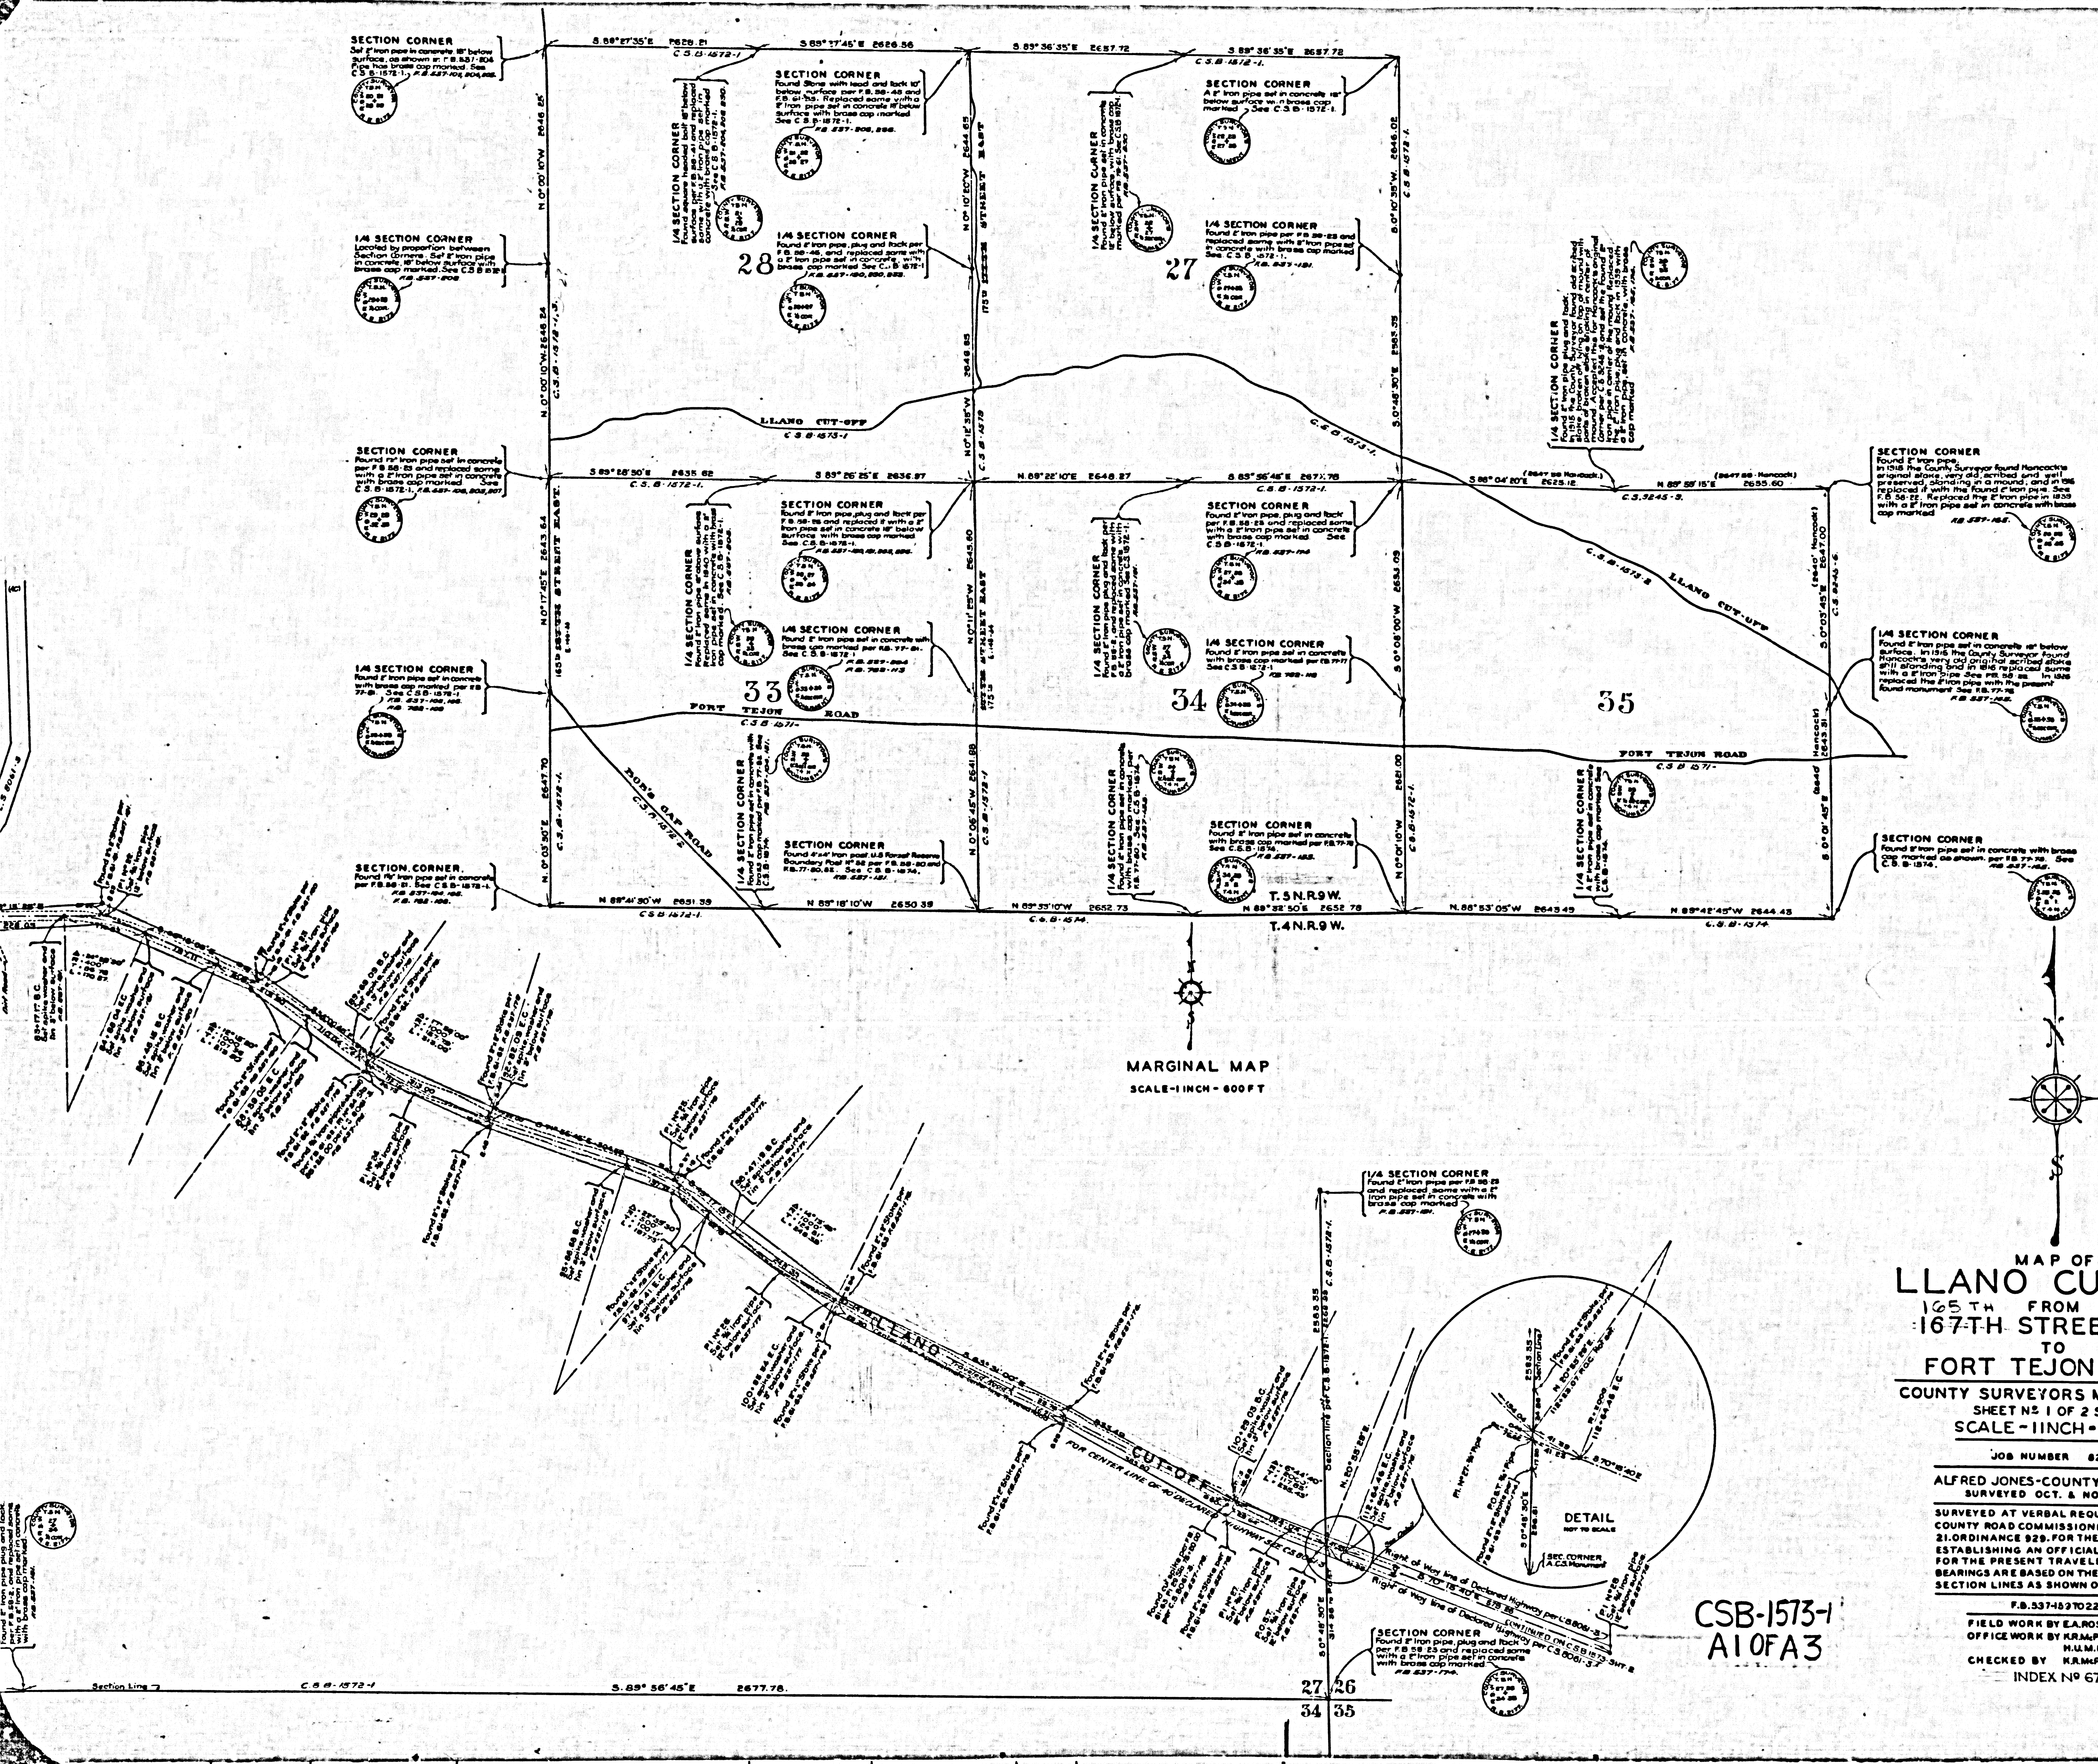
MARGINAL MAP
SCALE-1 INCH - 600 FT
28
27
33
34
35
LLANO CUT-OFF
FORT TEJON ROAD
T.5N.R.9W.
T.4N.R.9W.
SECTION CORNER
1/4 SECTION CORNER
DETAIL
NOT TO SCALE
27
26
34
35
Section Line
S.89° 56' 45"E 2677.78
N 88° 32' 50"E 2652.78
CUT-OFF
LLANO

MAP OF
# LLANO CUT-OFF
165TH FROM
~~167TH~~ STREET EAST
TO
## FORT TEJON ROAD

COUNTY SURVEYORS MAP NO B-1573
SHEET NO 1 OF 2 SHEETS
SCALE - 1 INCH = 100 FT

JOB NUMBER 8278.

ALFRED JONES - COUNTY SURVEYOR
SURVEYED OCT. & NOV. 1939

SURVEYED AT VERBAL REQUEST OF THE COUNTY ROAD COMMISSIONER PER RULE 21. ORDINANCE 929. FOR THE PURPOSE OF ESTABLISHING AN OFFICIAL CENTER LINE FOR THE PRESENT TRAVELED ROAD BEARINGS ARE BASED ON THE BEARINGS OF SECTION LINES AS SHOWN ON C.S.B-1572-1.

F.B. 537-159 TO 222.

FIELD WORK BY E.A. ROSECRANS.
OFFICE WORK BY K.R. McPHERSON.
H.U.M. HIGGINS.
CHECKED BY K.R. McPHERSON.
INDEX NO 67

CSB-1573-1
A1 OF A3

SECTION CORNER
Set 2" Iron pipe in concrete, 18" below surface, as shown in F.B. 537-204 Pipe has brass cap marked. See C.S.B-1572-1. F.B. 537-107, 204, 205.
1/4 SECTION CORNER
Located by proportion between Section Corners. Set 2" Iron pipe in concrete, 18" below surface with brass cap marked. See C.S.B-1572-1 F.B. 537-208.
SECTION CORNER
Found 1½" Iron pipe set in concrete per F.B. 58-25 and replaced same with a 2" Iron pipe set in concrete with brass cap marked. See C.S.B-1572-1. F.B. 537-106, 203, 207.
1/4 SECTION CORNER
Found 2" iron pipe set in concrete with brass cap marked per F.B. 77-61. See C.S.B-1572-1. F.B. 537-105, 106. F.B. 788-108.
SECTION CORNER.
Found 1½" Iron pipe set in concrete per F.B. 58-25. See C.S.B-1572-1. F.B. 537-104, 105. F.B. 788-108.
1/4 SECTION CORNER
Found 2" Iron pipe plug and tack per F.B. 58-45, and replaced same with a 2" Iron pipe set in concrete with brass cap marked F.B. 537-190
Section line per C.S.B-1572-1.
C.S.B-1572-1
177TH STREET EAST
SECTION CORNER
Found 2" Iron pipe plug and tack per F.B. 58-25 and replaced same with a 2" Iron pipe set in concrete with brass cap marked F.B. 537-490
175th
28 27
33 34
C.S.B-1572-1.
Section line per C.S.B-1572-1
N 89° 22' 10" E
2646.27
Section Line
C.S.B-1572-1
1/4 SECTION CORNER
Center Line Traveled Road

CSB-1573-1
A2OFA3

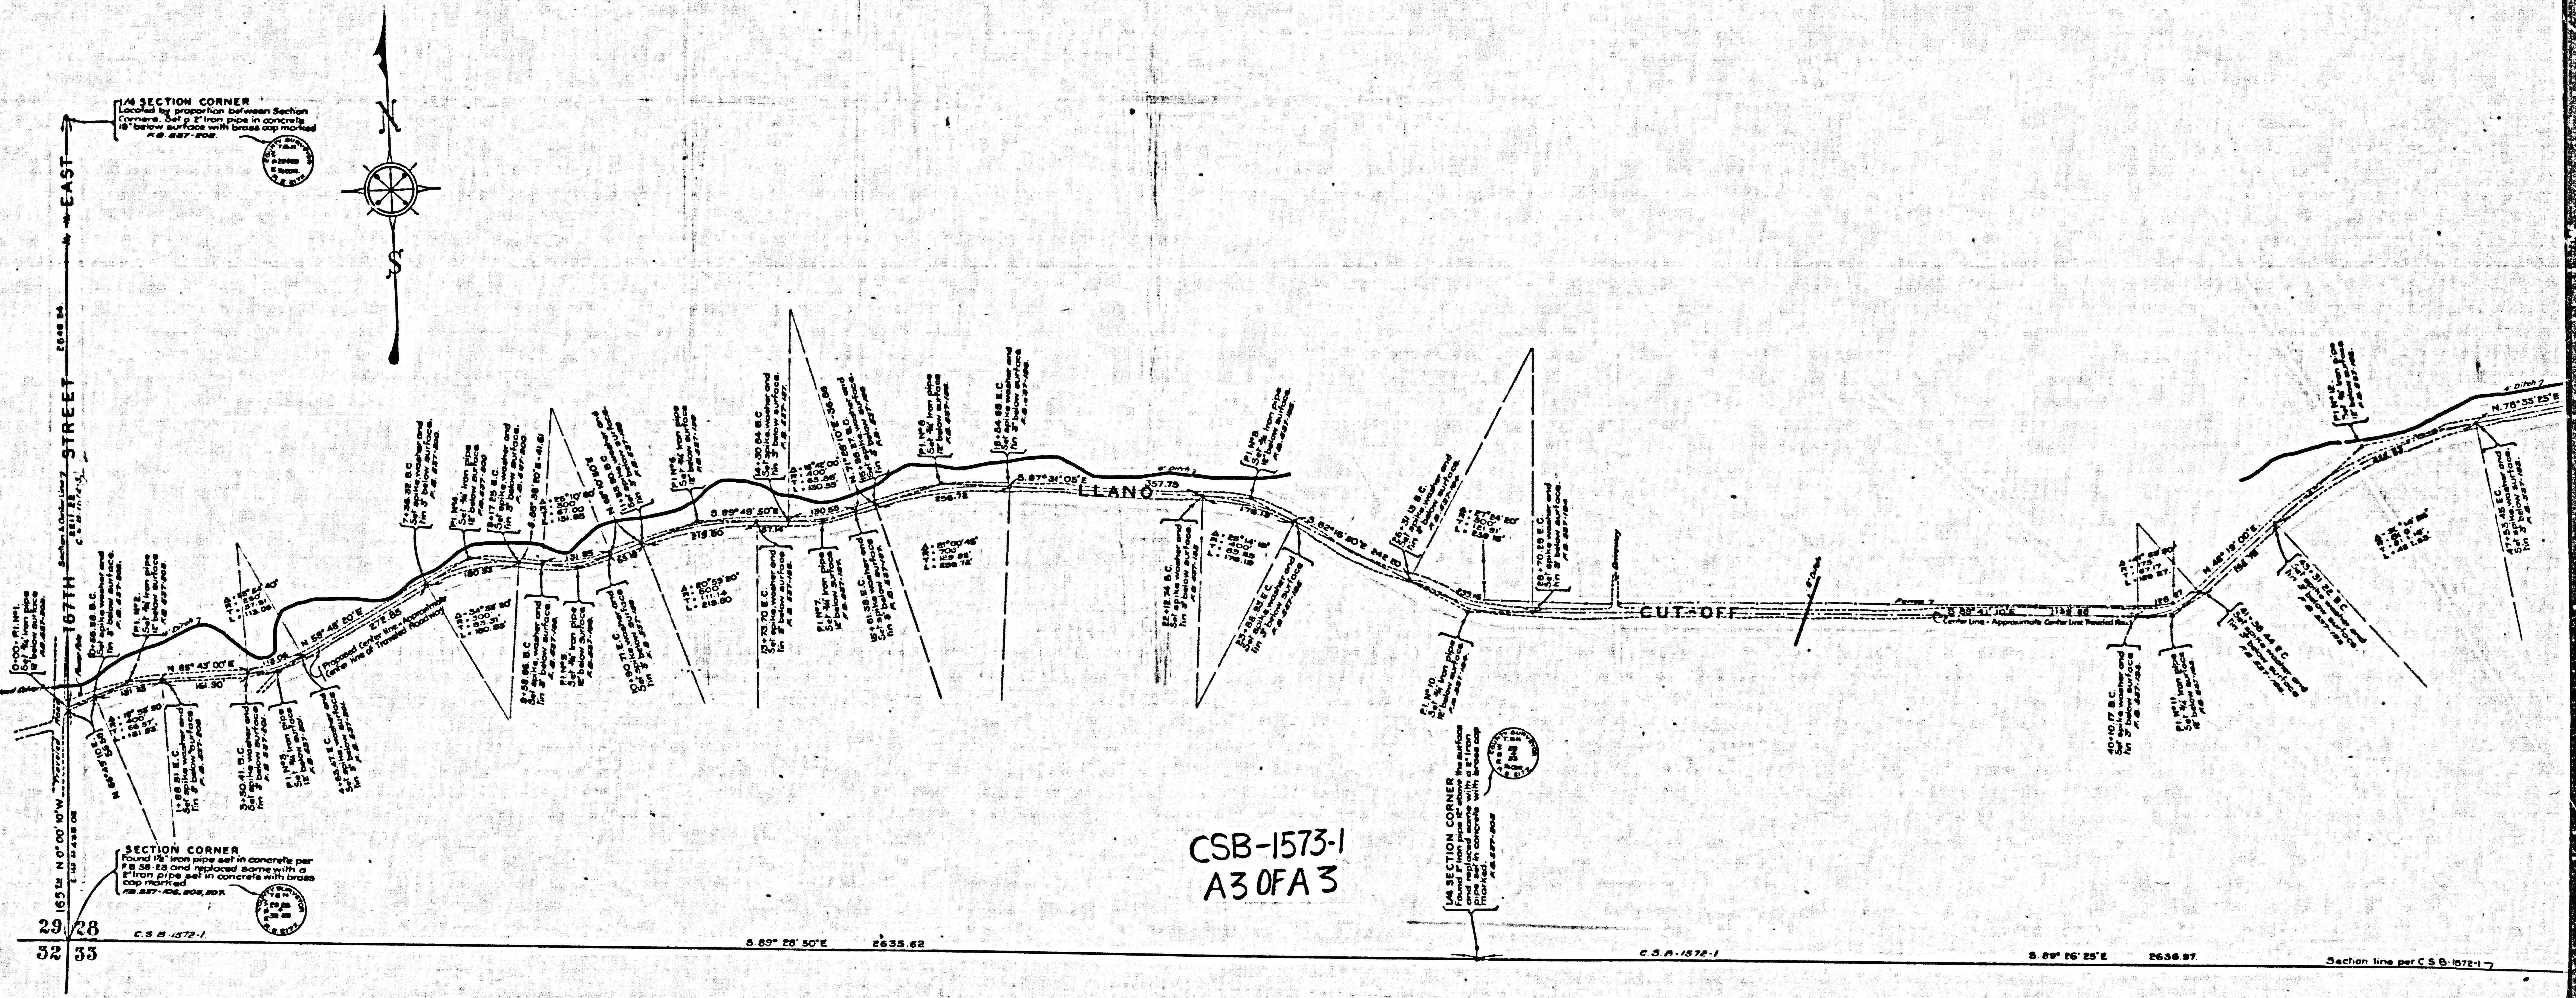
1/4 SECTION CORNER
Located by proportion between Section Corners. Set a 2" Iron pipe in concrete 18" below surface with brass cap marked
F.B. 537-208
167TH STREET EAST
N
S
LLANO
CUT-OFF
SECTION CORNER
Found 1½" Iron pipe set in concrete per F.B. 58-23 and replaced same with a 2" Iron pipe set in concrete with brass cap marked
F.B. 537-106, 203, 207.
1/4 SECTION CORNER
Found 2" Iron pipe 12" above the surface and replaced same with a 2" Iron pipe set in concrete with brass cap marked.
F.B. 537-209
P.I. No 10.
Set ¾" Iron pipe 12" below surface
N 0° 00' 10" W
29
28
32
33
C.S.B.-1572-1.
S. 89° 28' 50" E
2635.62
C.S.B.-1572-1
S. 89° 26' 25" E
2636.87
Section line per C.S.B.-1572-1

CSB-1573-1
A3 OF A3