
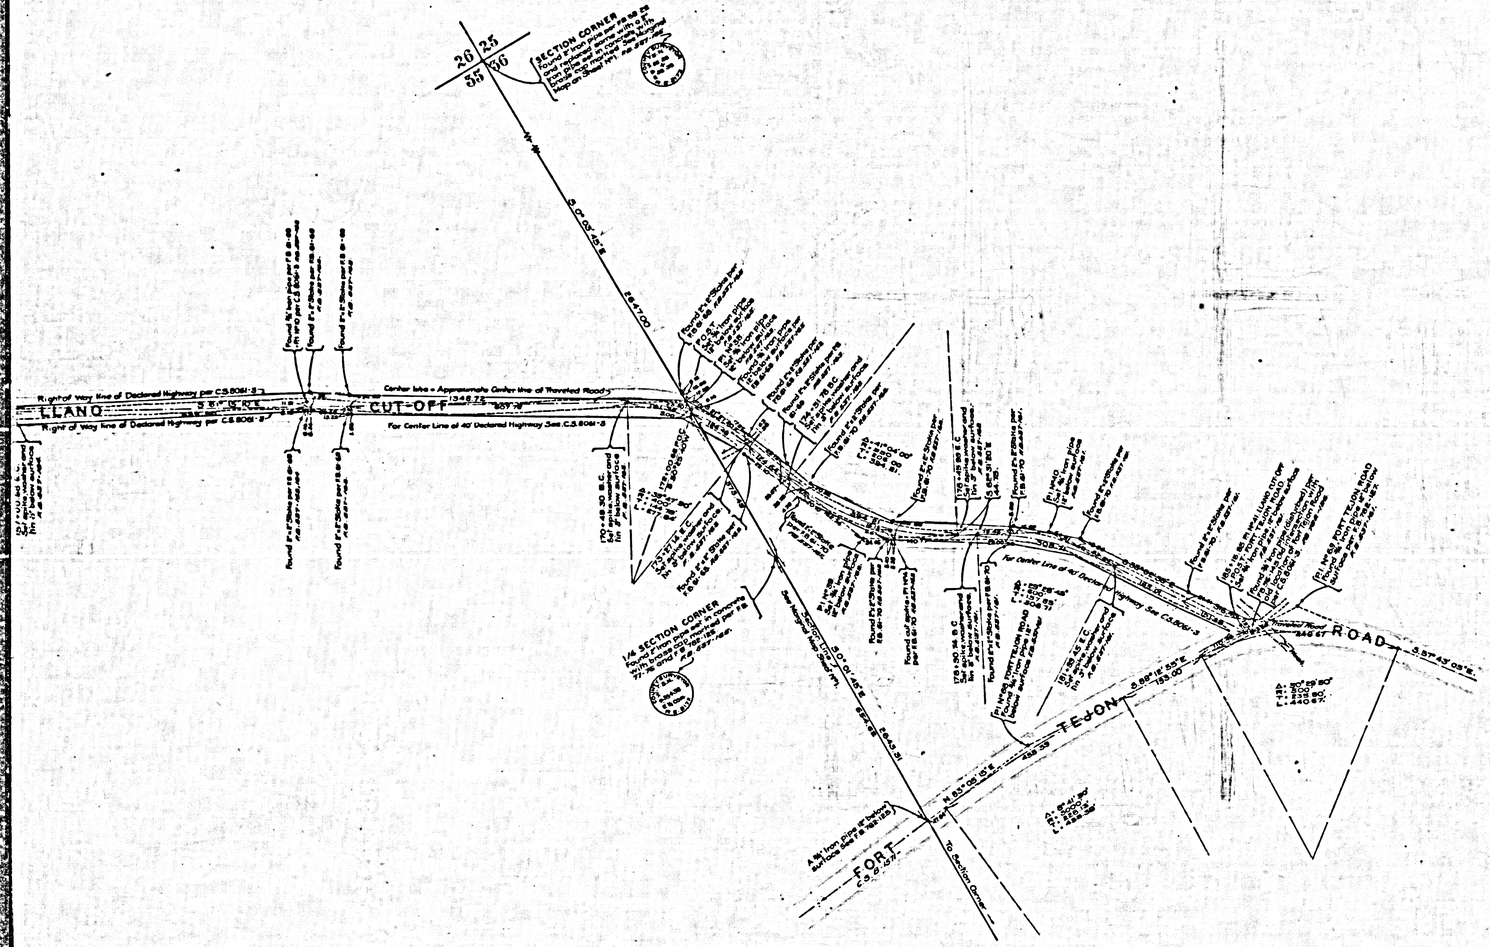


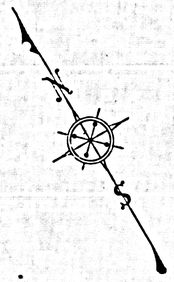

MAP OF LLANO CUT-OFF 165TH FROM 167TH STREET EAST TO FORT TEJON ROAD

COUNTY SURVEYORS MAP Nº B-1573
SHEET Nº 2 OF 2 SHEETS
SCALE - 1 INCH = 100 FT

JOB NUMBER 8276.

ALFRED JONES • COUNTY SURVEYOR
SURVEYED OCT. & NOV. 1939


SURVEYED AT VERBAL REQUEST OF THE COUNTY ROAD COMMISSIONER PER RULE 21, ORDINANCE 929. FOR THE PURPOSE OF ESTABLISHING AN OFFICIAL CENTER LINE FOR THE PRESENT TRAVELED ROAD. BEARINGS ARE BASED ON THE BEARINGS OF SECTION LINES AS SHOWN ON C.S.B. 1572-1.

FB 537-159 TO 222


FIELD WORK BY L.A. ROSECRANS.
OFFICEWORK BY K.R.McPHERSON.
H.U.M. HIGGINS.
CHECKED BY K.R.McPHERSON.

INDEX Nº 67

CSB-1573-2
A1 OF A3

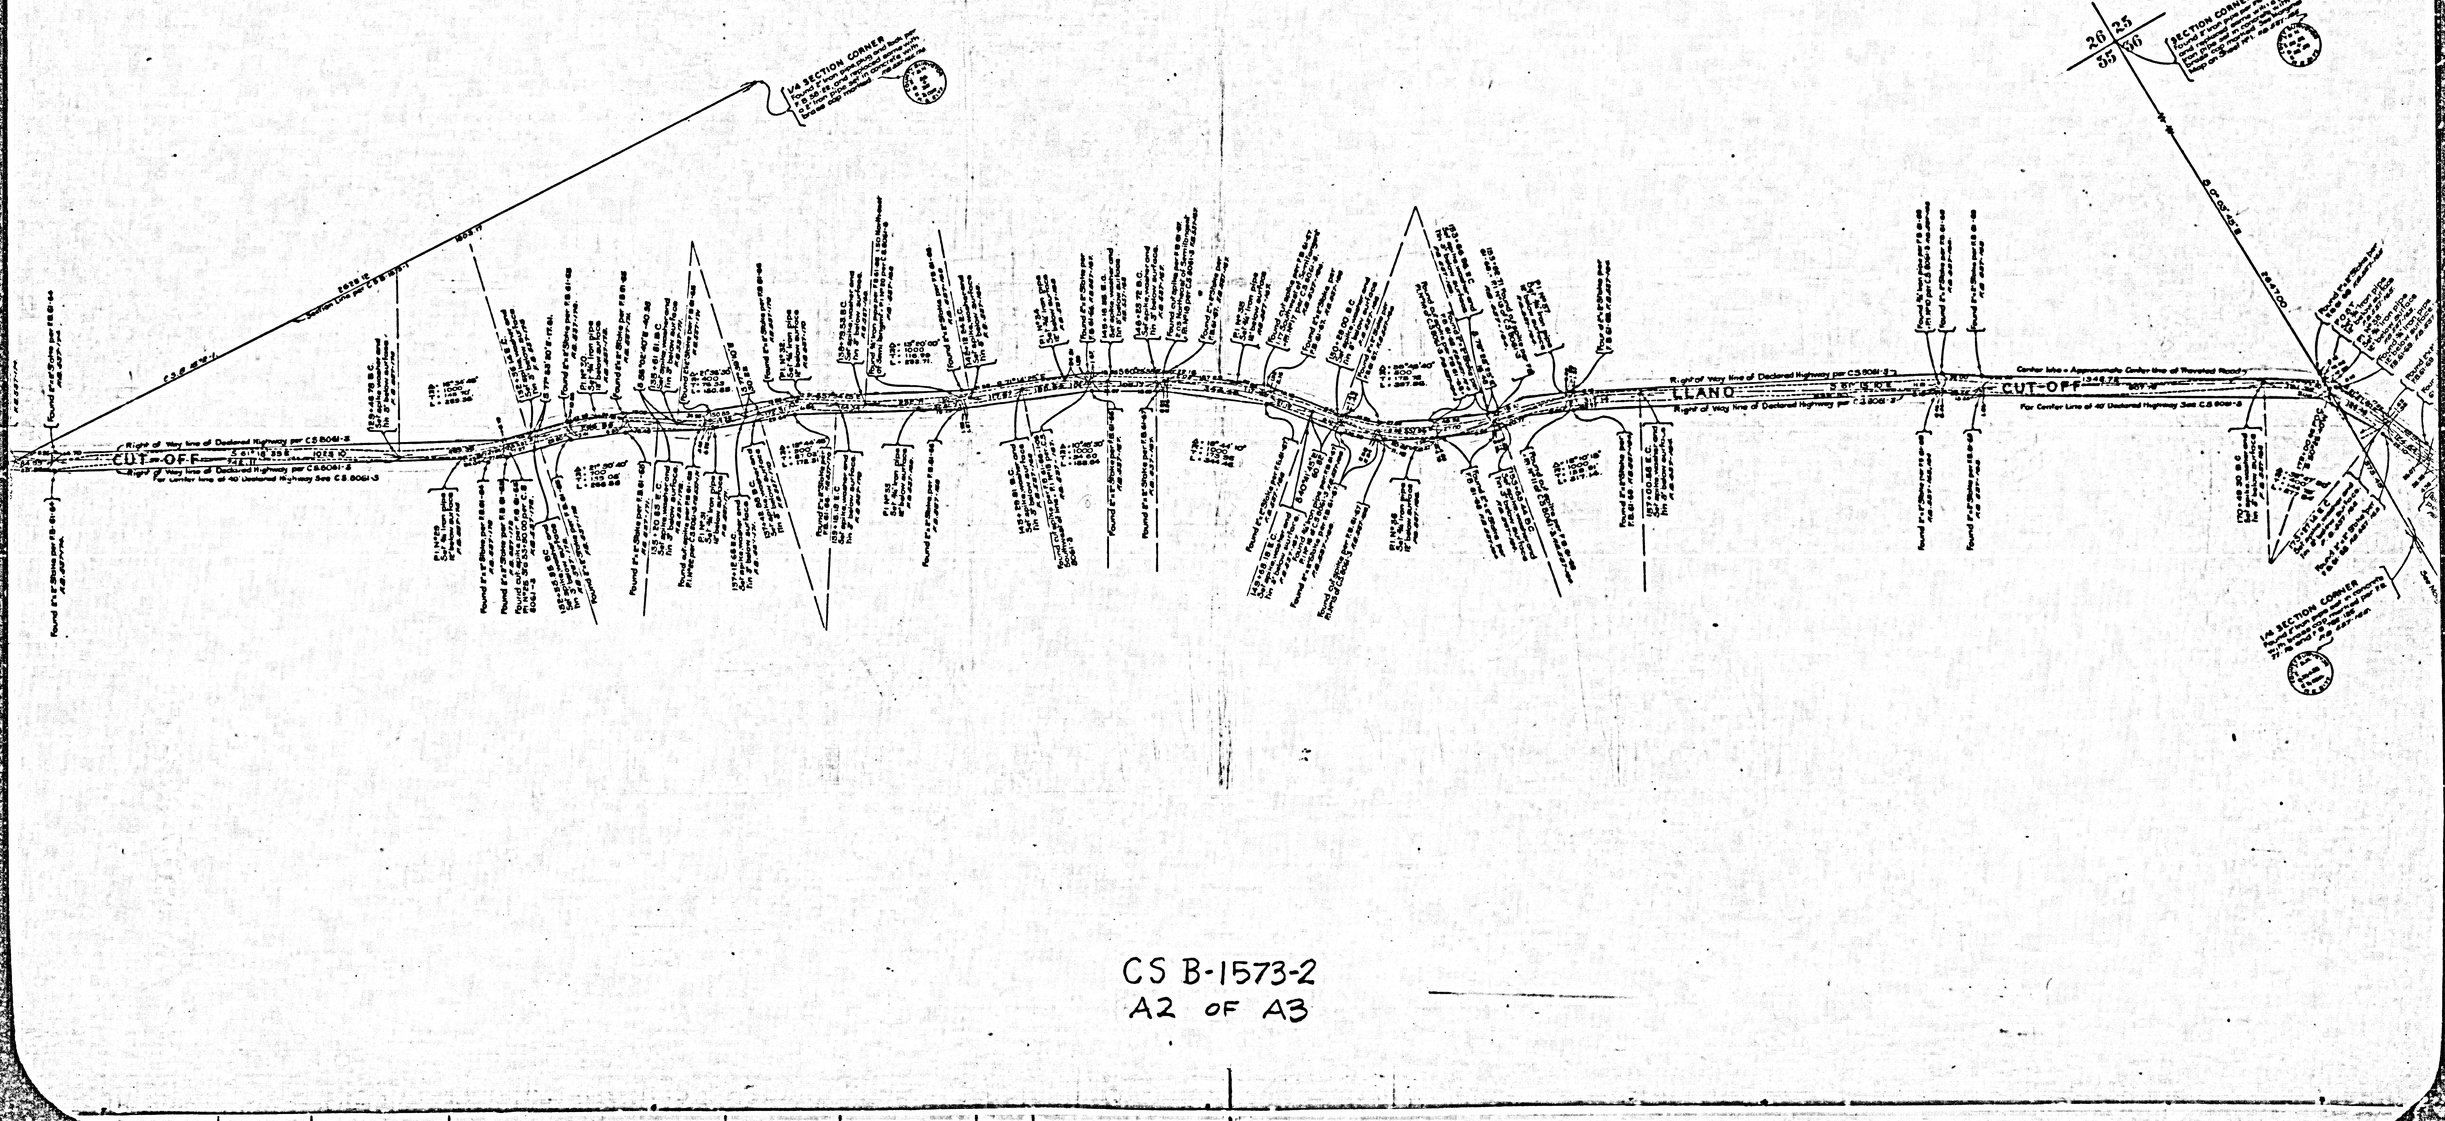

CS B-1573-2
A2 OF A3

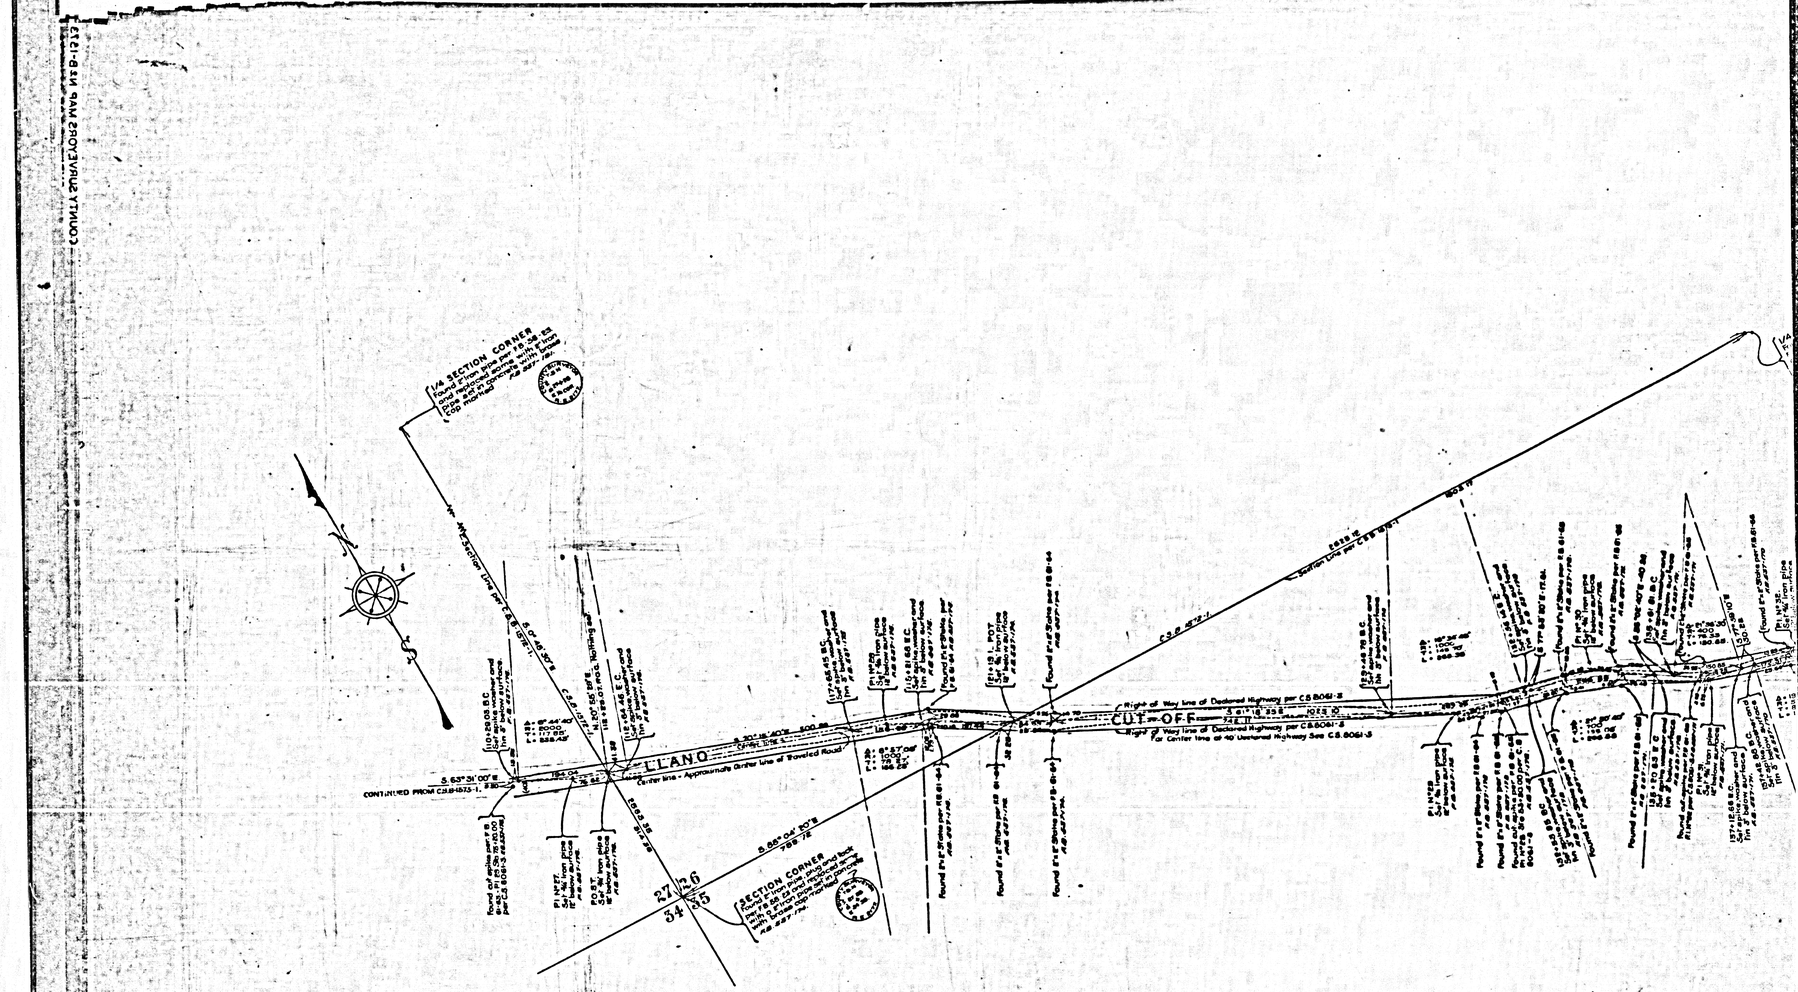

CSB-1573-2.
A 3 OF A 3

COUNTY SURVEYOR'S MAP NO. 1573

SHEETS OF SHEETS