

BERNARDINO COUNTY

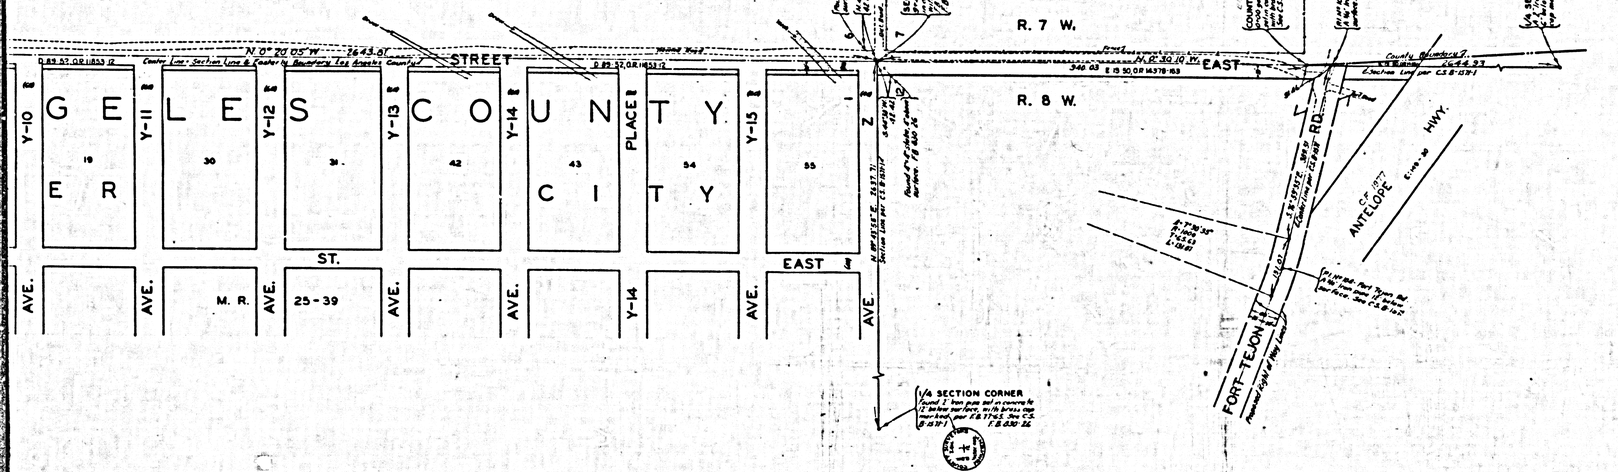

BERNARDINO COUNTY

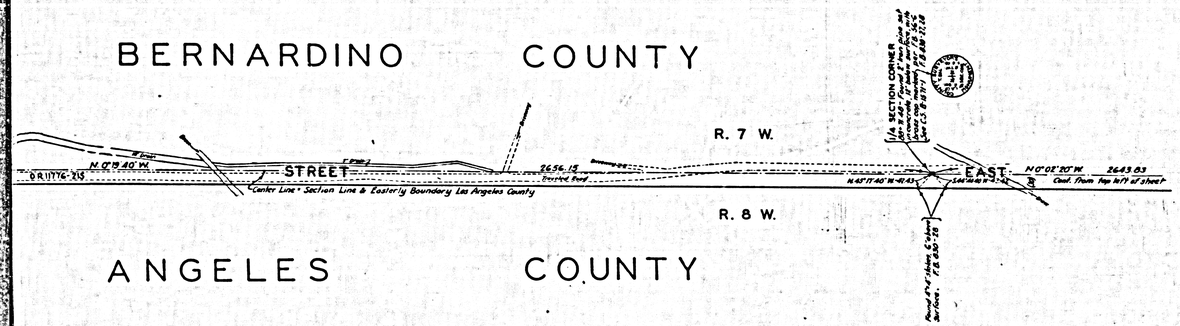

ANGELES COUNTY

263rd ~~267 TH.~~ MAP OF STREET EAST
FROM
FORT TEJON ROAD
PEARBLOSSOM TO HWY
AVENUE W

COUNTY SURVEYORS MAP No B-1580.
SCALE - 1 INCH = 100 FT.

JOB NUMBER 8289

ALFRED JONES - COUNTY SURVEYOR
SURVEYED - JANUARY 1940.

BEARINGS ARE BASED ON THE BEARING OF SECTION LINES AS SHOWN ON C.S.B-1571-1

F.B. 830-25-26.

FIELD WORK BY... E.A. ROSECRANS.
OFFICE WORK BY.. R.R. McPHERSON
F.A. WOOD.
CHECKED BY... R.R. McPHERSON.

INDEX 15-67

CSB-1580
A1 OF A3

SAN BERNARDINO COUNT

R. 7 W.

EAST N.0°21'16"W. 2645.81' D 89-52, OR 11853-12

263RD 267TH

R. 8 W.

T. 5 N.

T. 4 N.

31

36

6

1/4 SECTION CORNER

TOWNSHIP CORNER

1/4 SECTION CORNER

Y-8 Y-9 Y-10 Y-11 Y-12 Y-13 Y-14

LOS ANGELES COUNTY BOARDER

PLACE

266 TH.

ST.

AVE.

Y-9 Y-14

M. R.

25-39

STREET

N.0°20'05"W. 2644.91' D 89-52 OR 11853-12

Center Line • Section Line & Easterly Boundary Los Angeles County

SAN BERNARDINO COUNTY

R. 7 W.

EAST N.0°24'20"W. 2655.86 D 89-166 O.R. 11950-107

263 RD 267 TH.

R. 8 W.

30 31 25 36

N.0°19'40"W. D 89-55 OR 11776-215

STREET

2656.15

Center Line • Section Line & Easterly Boundary Los Angeles County

LOS ANGELES COUNTY

CSB-1580
A20FA3

SAN BERNARDINO COUNTY

R. 7 W.

267 TH. 263 RD.

STREET

R. 8 W.

LOS ANGELES COUNTY

T. 5 N.

T. 4 N.

SAN BERNARDINO COUNTY

R. 7 W.

263 RD. 267 TH.

STREET

R. 8 W.

LOS ANGELES COUNTY

PEARBLOSSOM

CSB-1580
A30FA3