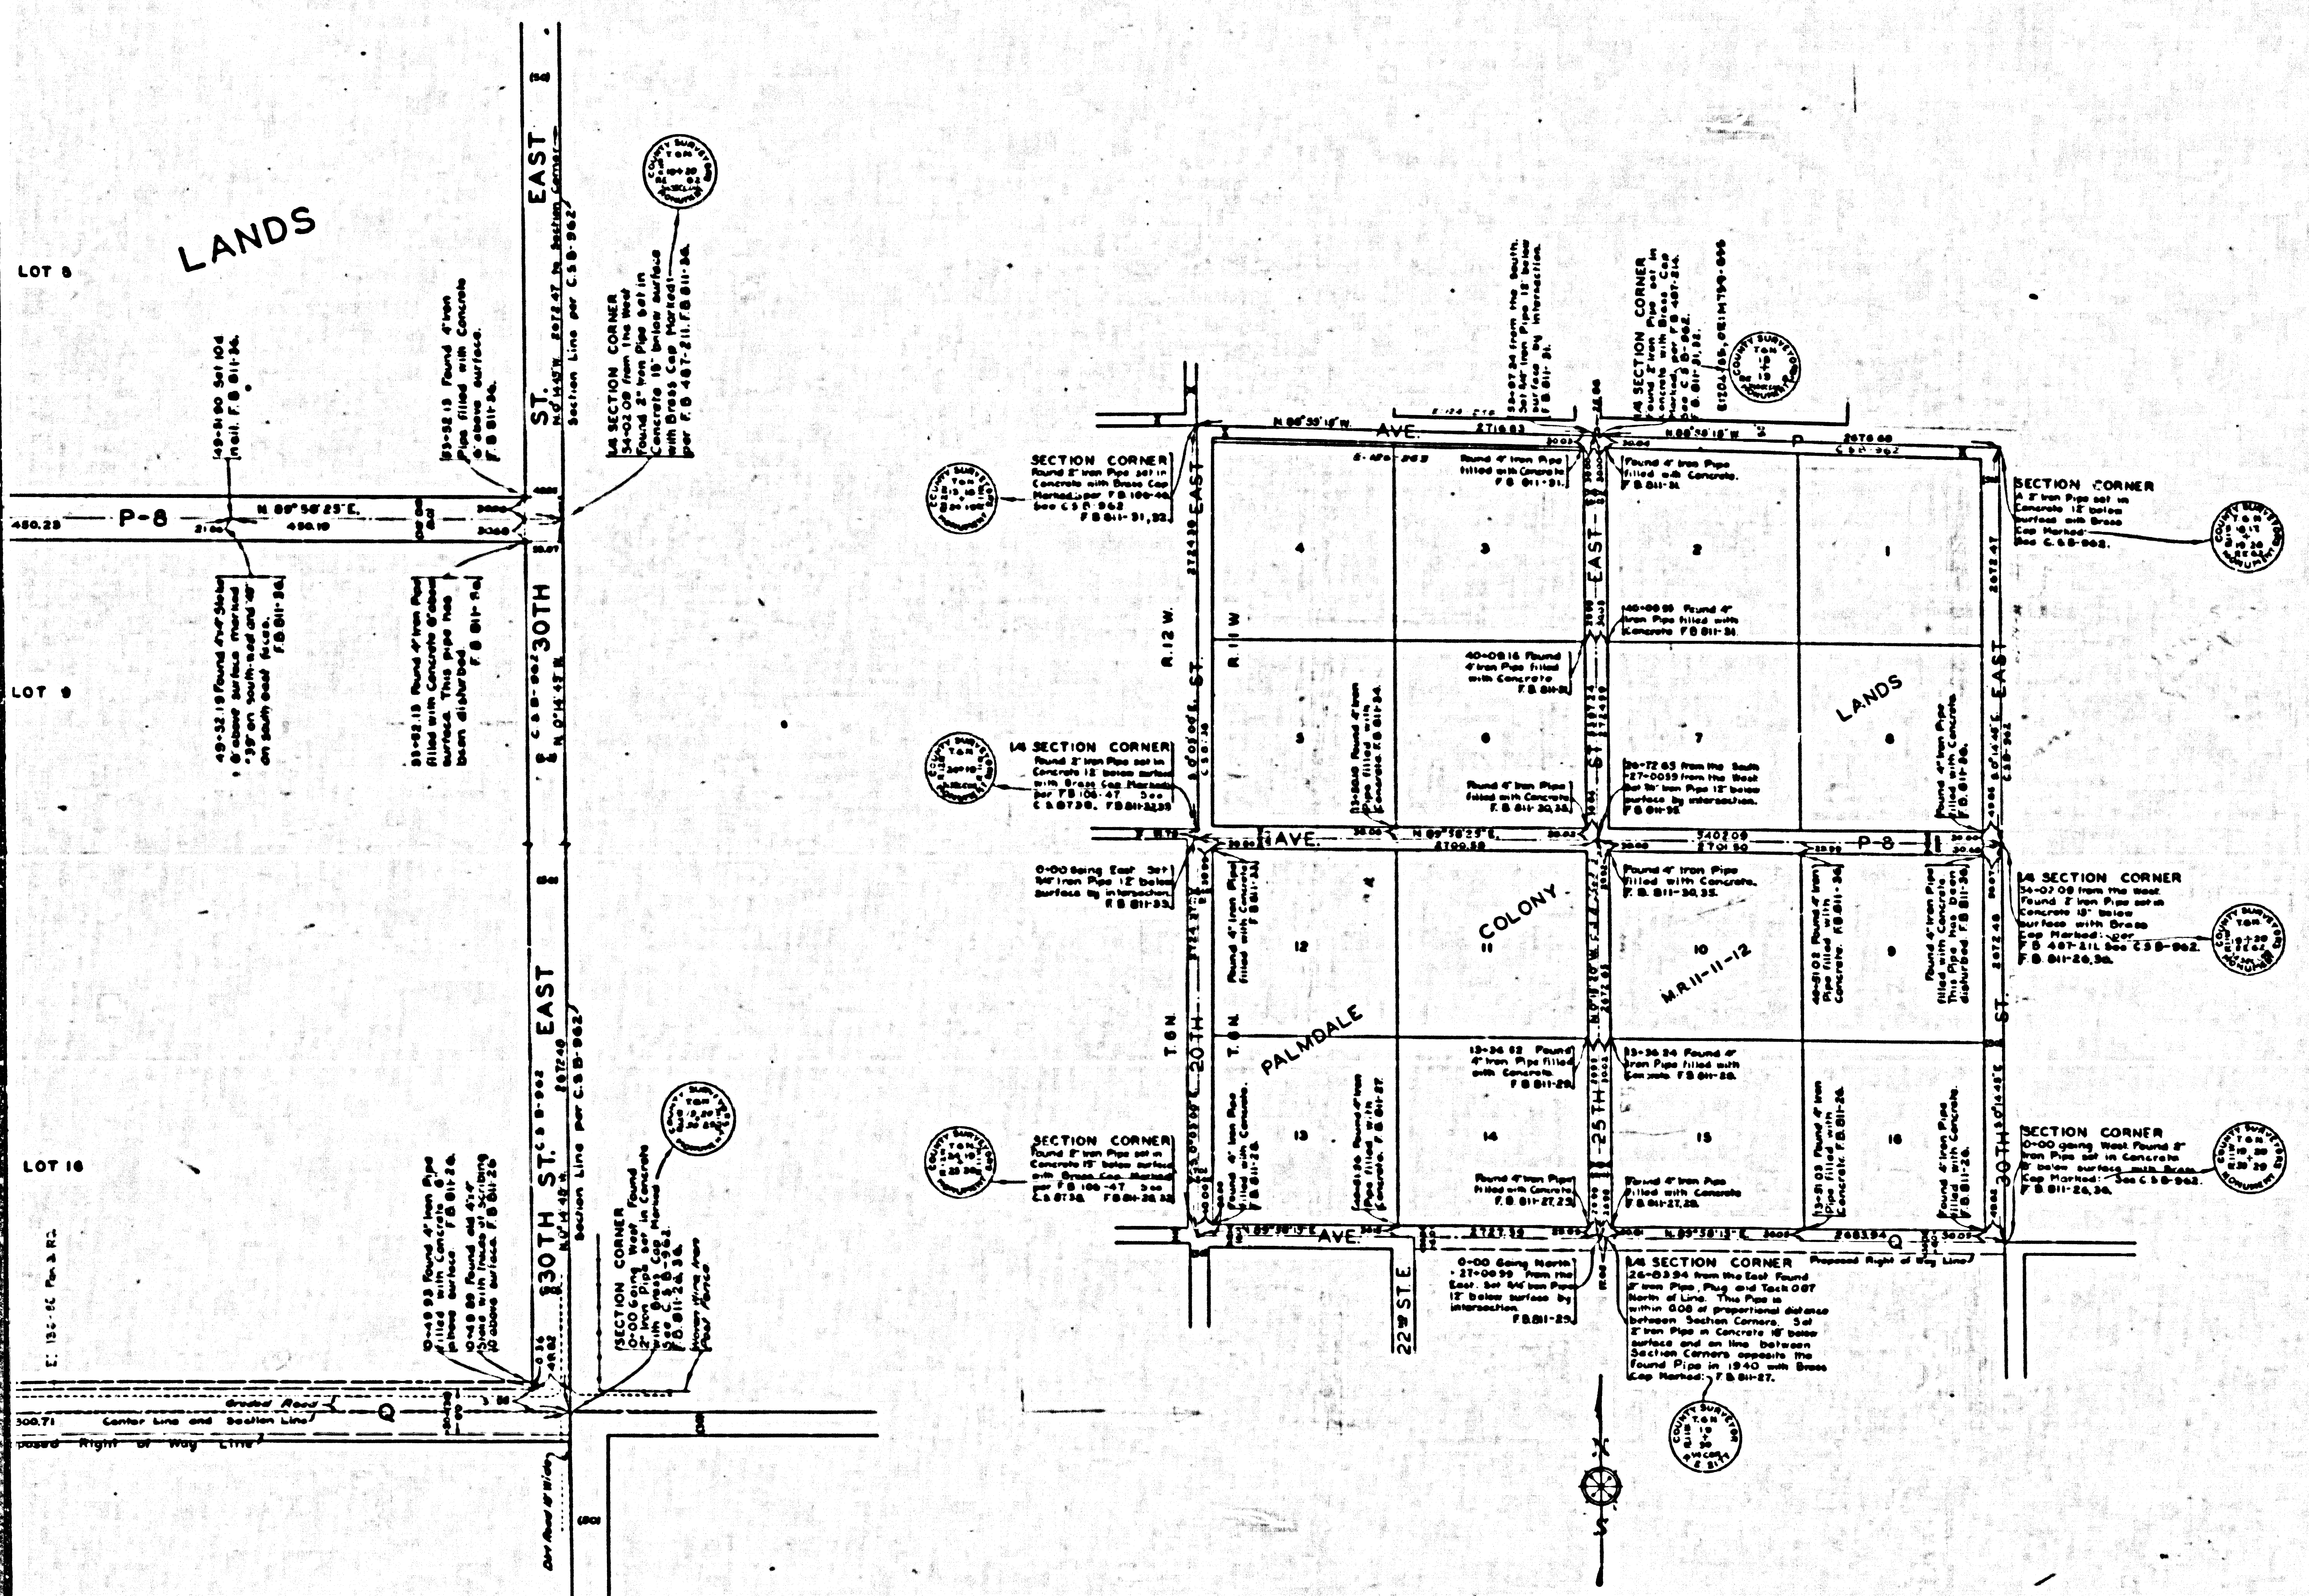
LANDS
LOT 8
LOT 9
LOT 16
P-8
30TH ST. EAST
Q
SECTION CORNER
1/4 SECTION CORNER
AVE.
P
P-8
20TH ST. EAST
25TH ST. EAST
30TH ST. EAST
22ND ST. E.
R.12 W.
R.11 W.
T.6 N.
PALMDALE
COLONY
LANDS
M.R. 11-11-12
1
2
3
4
5
6
7
8
9
10
11
12
13
14
15
16
Found 4" Iron Pipe filled with Concrete.
F.B. 811-31.
Found 2" Iron Pipe set in Concrete with Brass Cap Marked per F.B. 106-46. See C.S.B-962. F.B. 811-31, 32.
1/4 SECTION CORNER Found 2" Iron Pipe set in Concrete 12" below surface with Brass Cap Marked per F.B. 106-47. See C.S.B-738. F.B. 811-32, 33.
0-00 Being East Set 3/4" Iron Pipe 12" below surface by intersection. F.B. 811-33.
SECTION CORNER A 2" Iron Pipe set in Concrete 12" below surface with Brass Cap Marked: See C.S.B-962.
1/4 SECTION CORNER 54-07.00 from the West. Found 2" Iron Pipe set in Concrete 13" below surface with Brass Cap Marked: per F.B. 407-211. See C.S.B-962. F.B. 811-26, 30.
N 89°38'25" E.
2701.50
5402.09
C.S.B-962
COUNTY SURVEYOR

MARGINAL MAP OF
SECTION 19 T.6N.-R.11W.
SCALE:-1 INCH=500 FT.
STREET WIDTHS SHOWN EXAGGERATED

MAP OF
AVENUE P-8
FROM 20TH ST. EAST TO 30TH ST. EAST.
AND
25TH STREET EAST
FROM AVENUE Q TO AVENUE P

COUNTY SURVEYORS MAP Nº B-1595
SCALE:-1 INCH =100 FT.

JOB NUMBER 8294

ALFRED JONES-COUNTY SURVEYOR
SURVEYED MARCH, 1940.

INDEX 65
1 M 324-257

SURVEYED UPON REQUEST OF LOS
ANGELES COUNTY ROAD COMMISSIONER
PER RULE 21, ORDINANCE 928
PER LETTER DATED FEBRUARY 23, 1940.
BEARINGS ARE BASED ON THE BEARINGS
OF SECTION LINES AS SHOWN ON C.S.B-962.

F.B. 811 - 25 - 36.

FIELD WORK BY E.A. ROSECRANS.
OFFICE WORK BY H. M. HALL.
CHECKED BY K.R. McPHERSON.

CSB-1595
A1 OF A3

PALMDALE
COLONY
LANDS
M.R. 11-11-12
LOT 5
LOT 6
LOT 7
LOT 8
LOT 9
LOT 10
LOT 11
LOT 12
LOT 13
LOT 14
LOT 15
LOT 16
AVENUE
P-8
AVENUE
P-8
AVENUE
Q
AVENUE
Q
25TH ST. EAST
25TH ST. EAST
30TH ST. EAST
30TH ST. EAST
22ND ST. EAST
ALE
COLONY
COMPANY
M.R. 52-71
LOT 8
N. 89°56'25" E.
Center Line fixed by means of Pipes found on Right of Way Lines
Center Line and Section Line
Proposed Right of Way Line
Graded Road
1/4 SECTION CORNER
SECTION CORNER
5402.02
2411.33
1303.23
1349.98
1306.71

CSB-1595
A20FA3

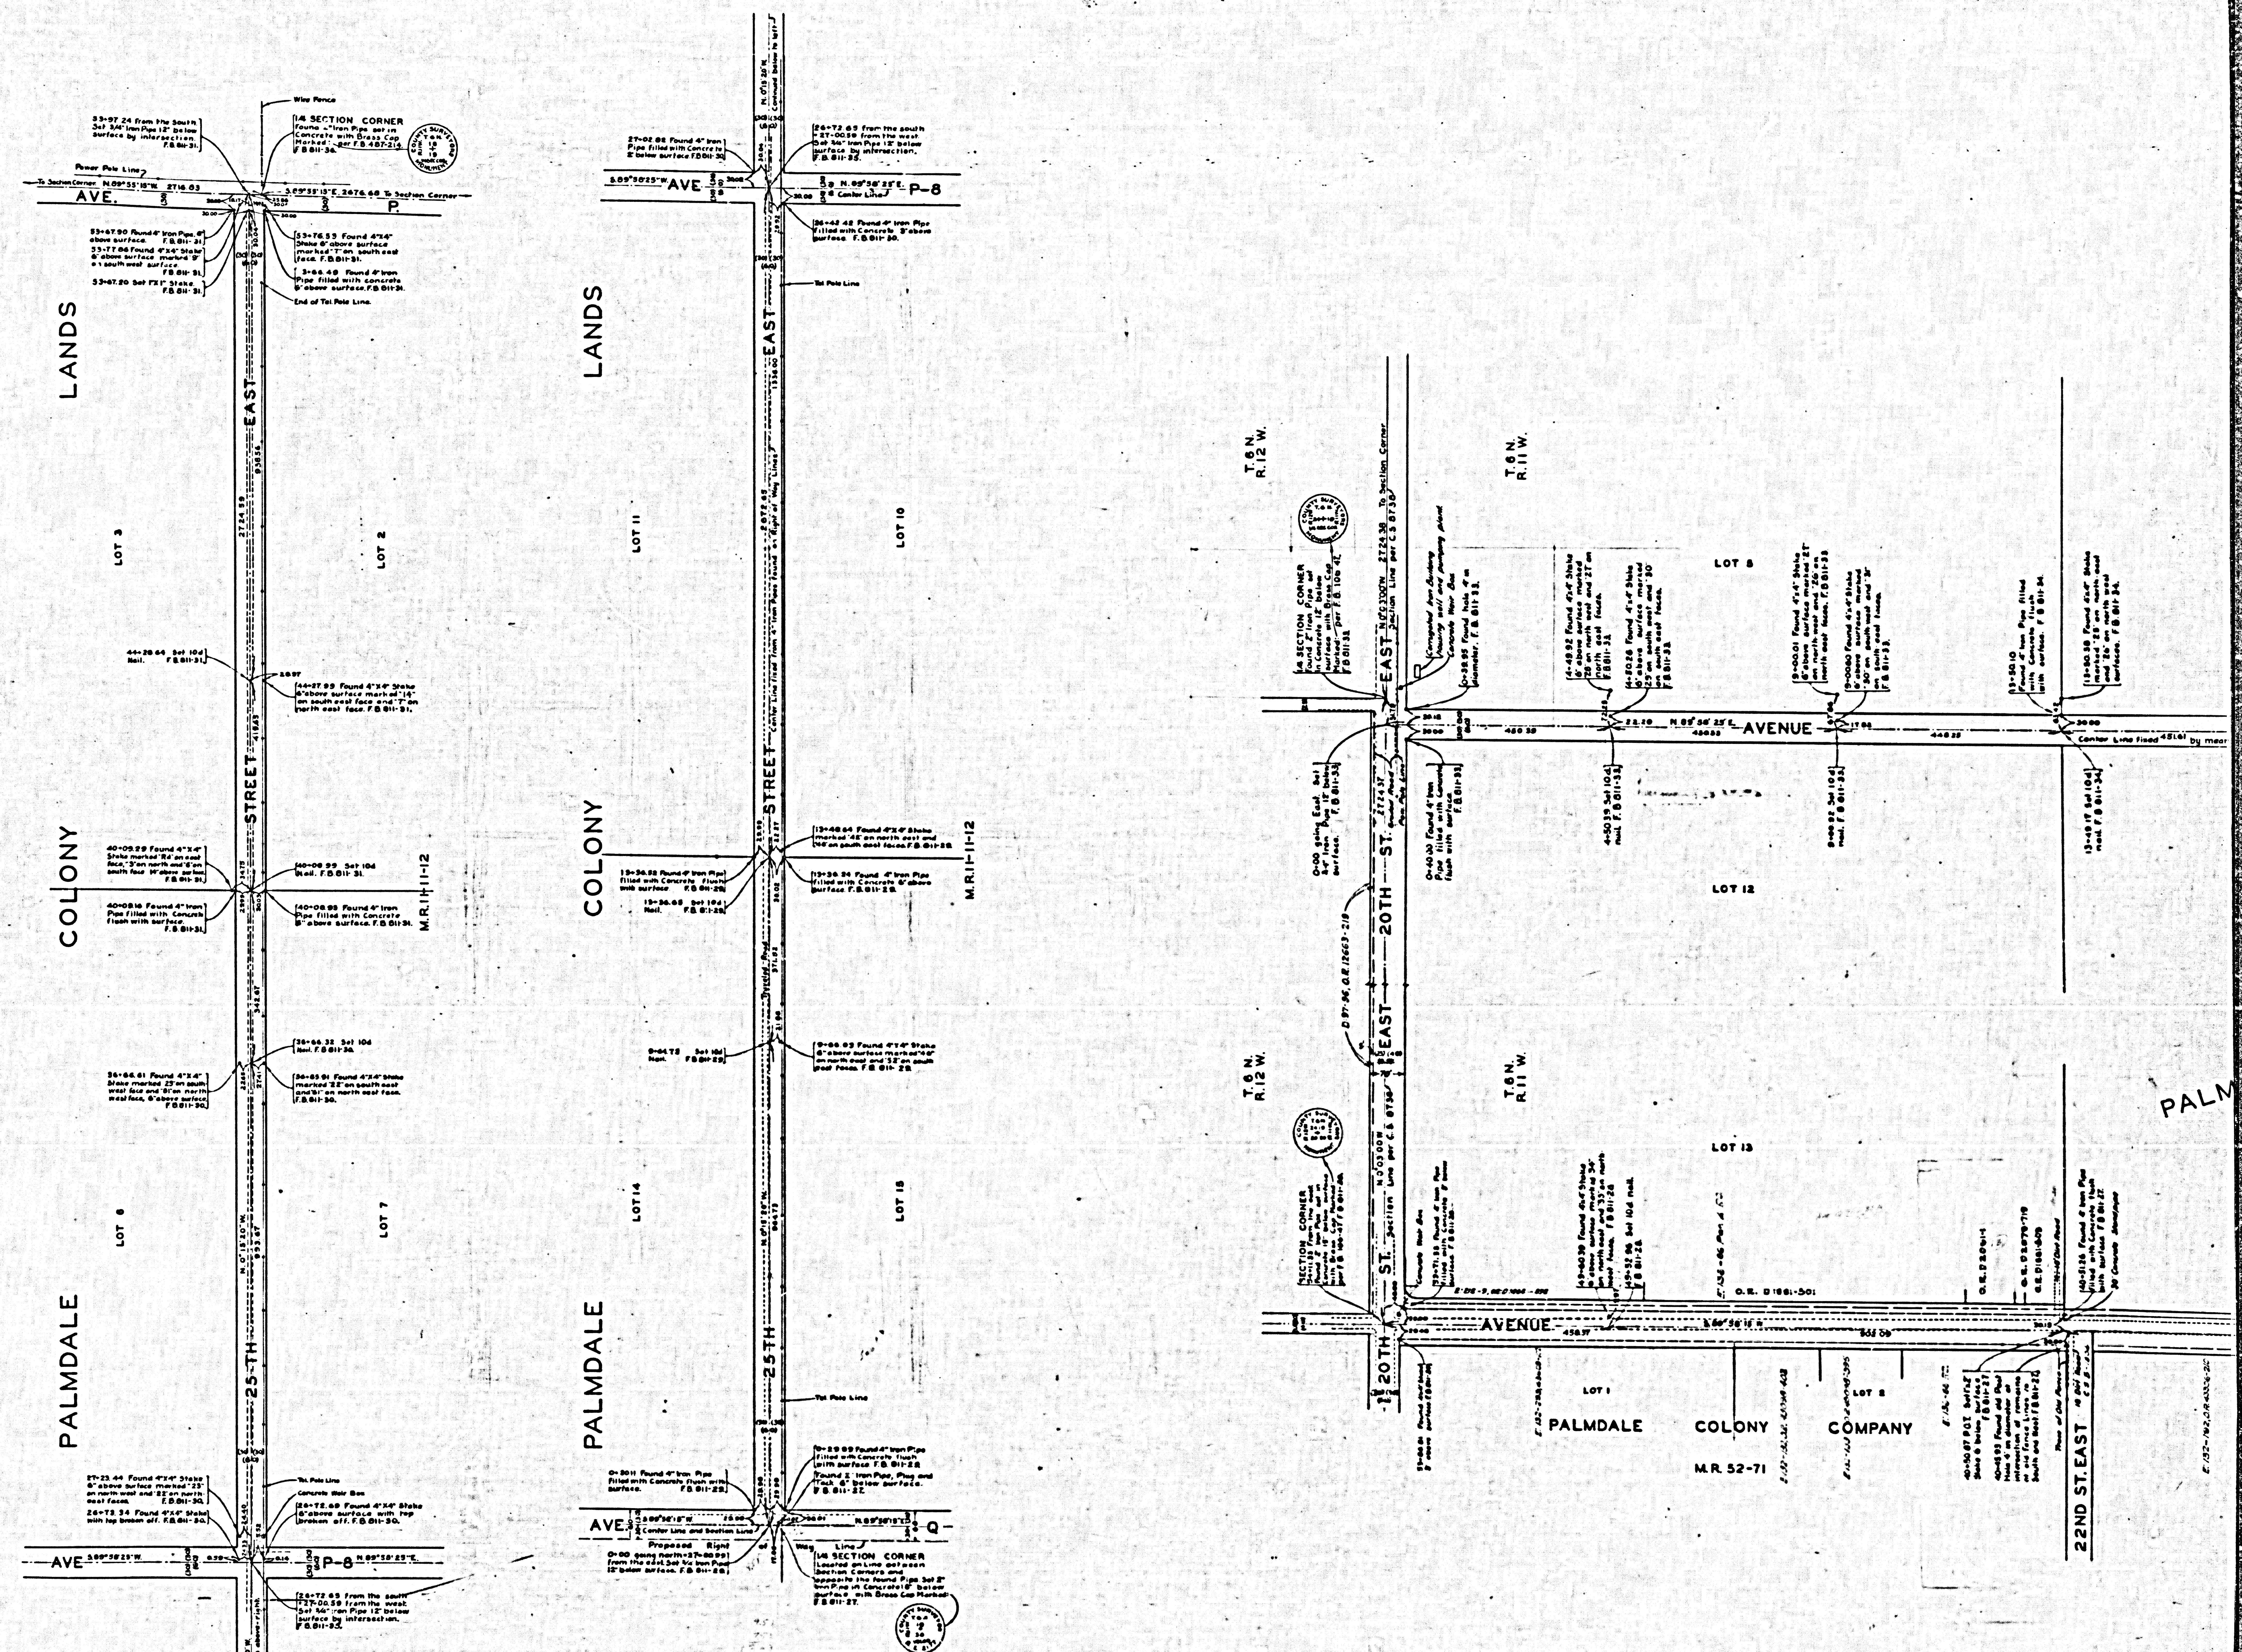
LANDS
COLONY
PALMDALE
LOT 3
LOT 2
LOT 6
LOT 7
LOT 11
LOT 10
LOT 14
LOT 15
25TH STREET EAST
AVE. P
AVE. P-8
AVE. Q
M.R. 11-11-12
1/4 SECTION CORNER
T.6 N. R.12 W.
T.6 N. R.11 W.
LOT 8
LOT 12
LOT 13
LOT 1
LOT 2
20TH ST. EAST
AVENUE
22ND ST. EAST
PALMDALE COLONY COMPANY
M.R. 52-71
PALM

CSB-1595
A3OFA3