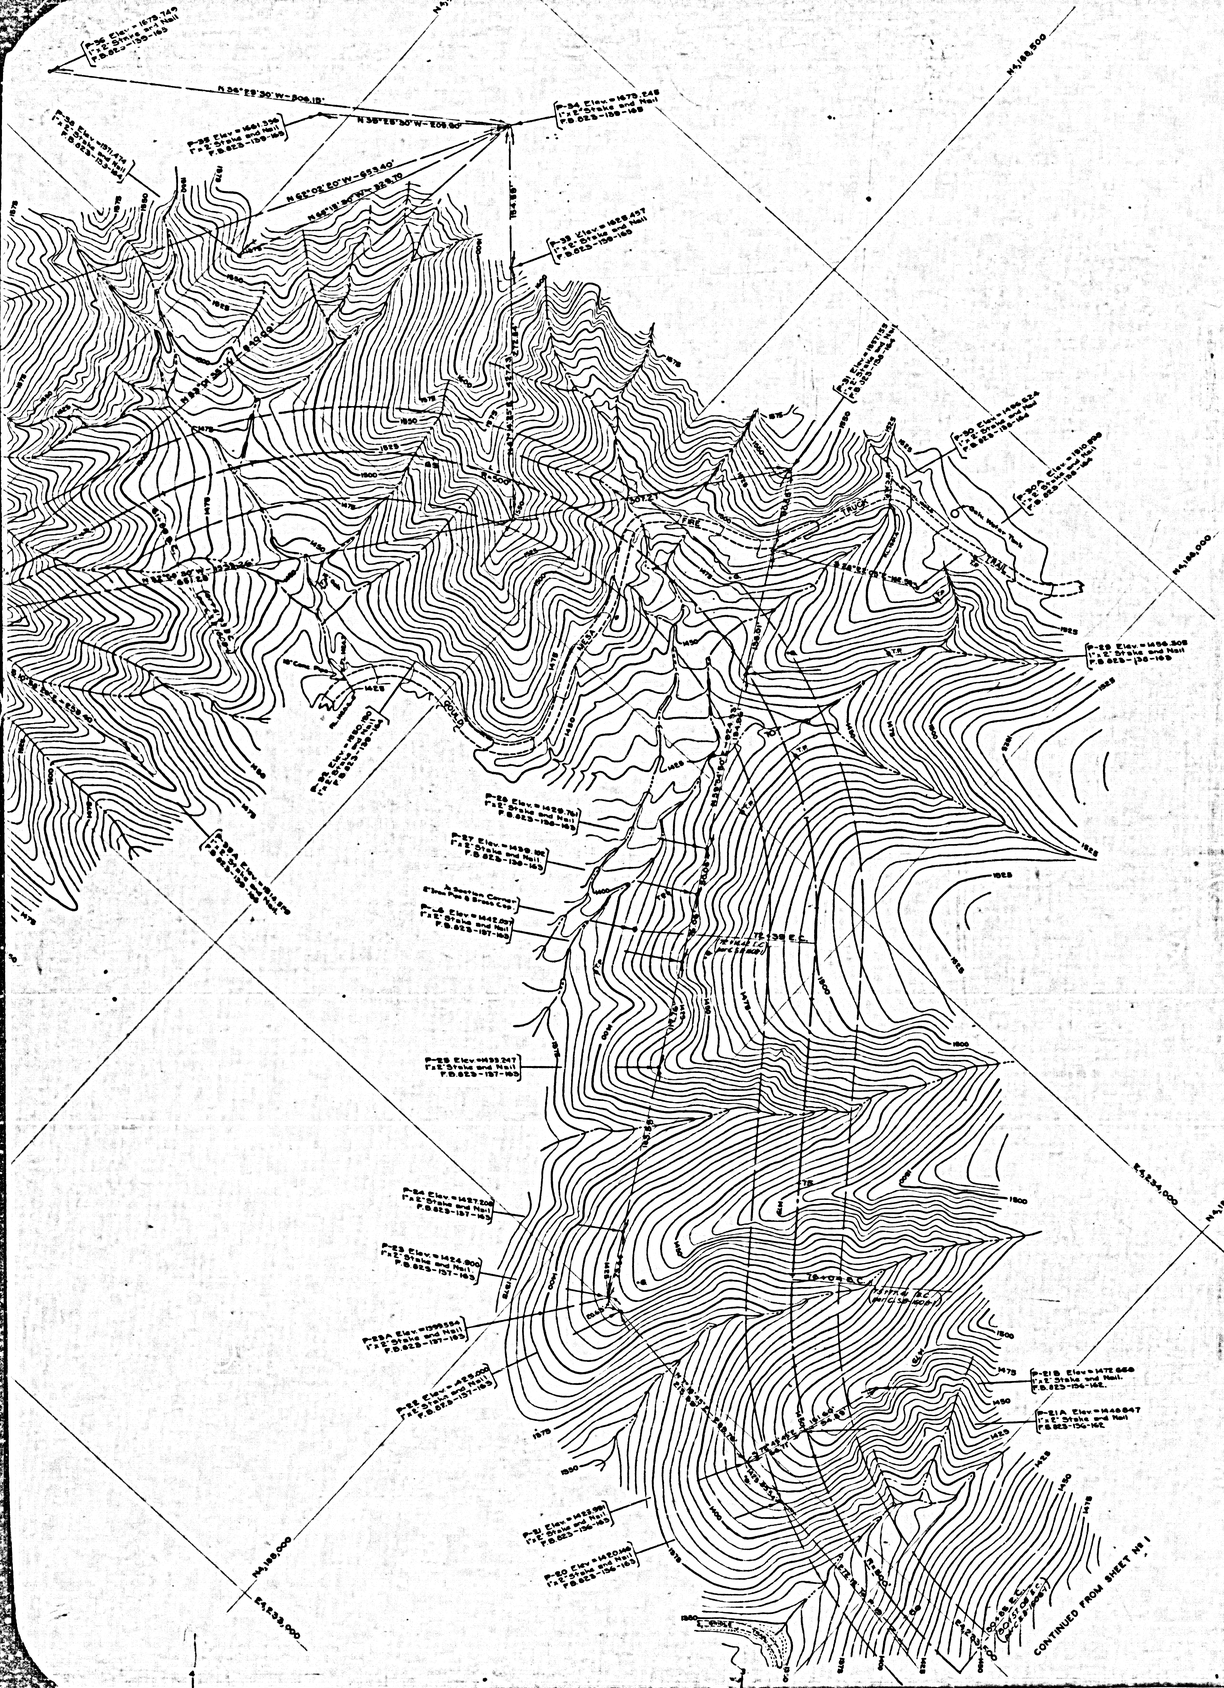
N.28°28'30"W.-909.18'
N.38°28'30"W.-609.00'
N.68°08'30"W.-959.40'
N.88°18'30"W.-1258.78'
T.S. 38 E.C.

CSB-1637-2
A2 OF A4

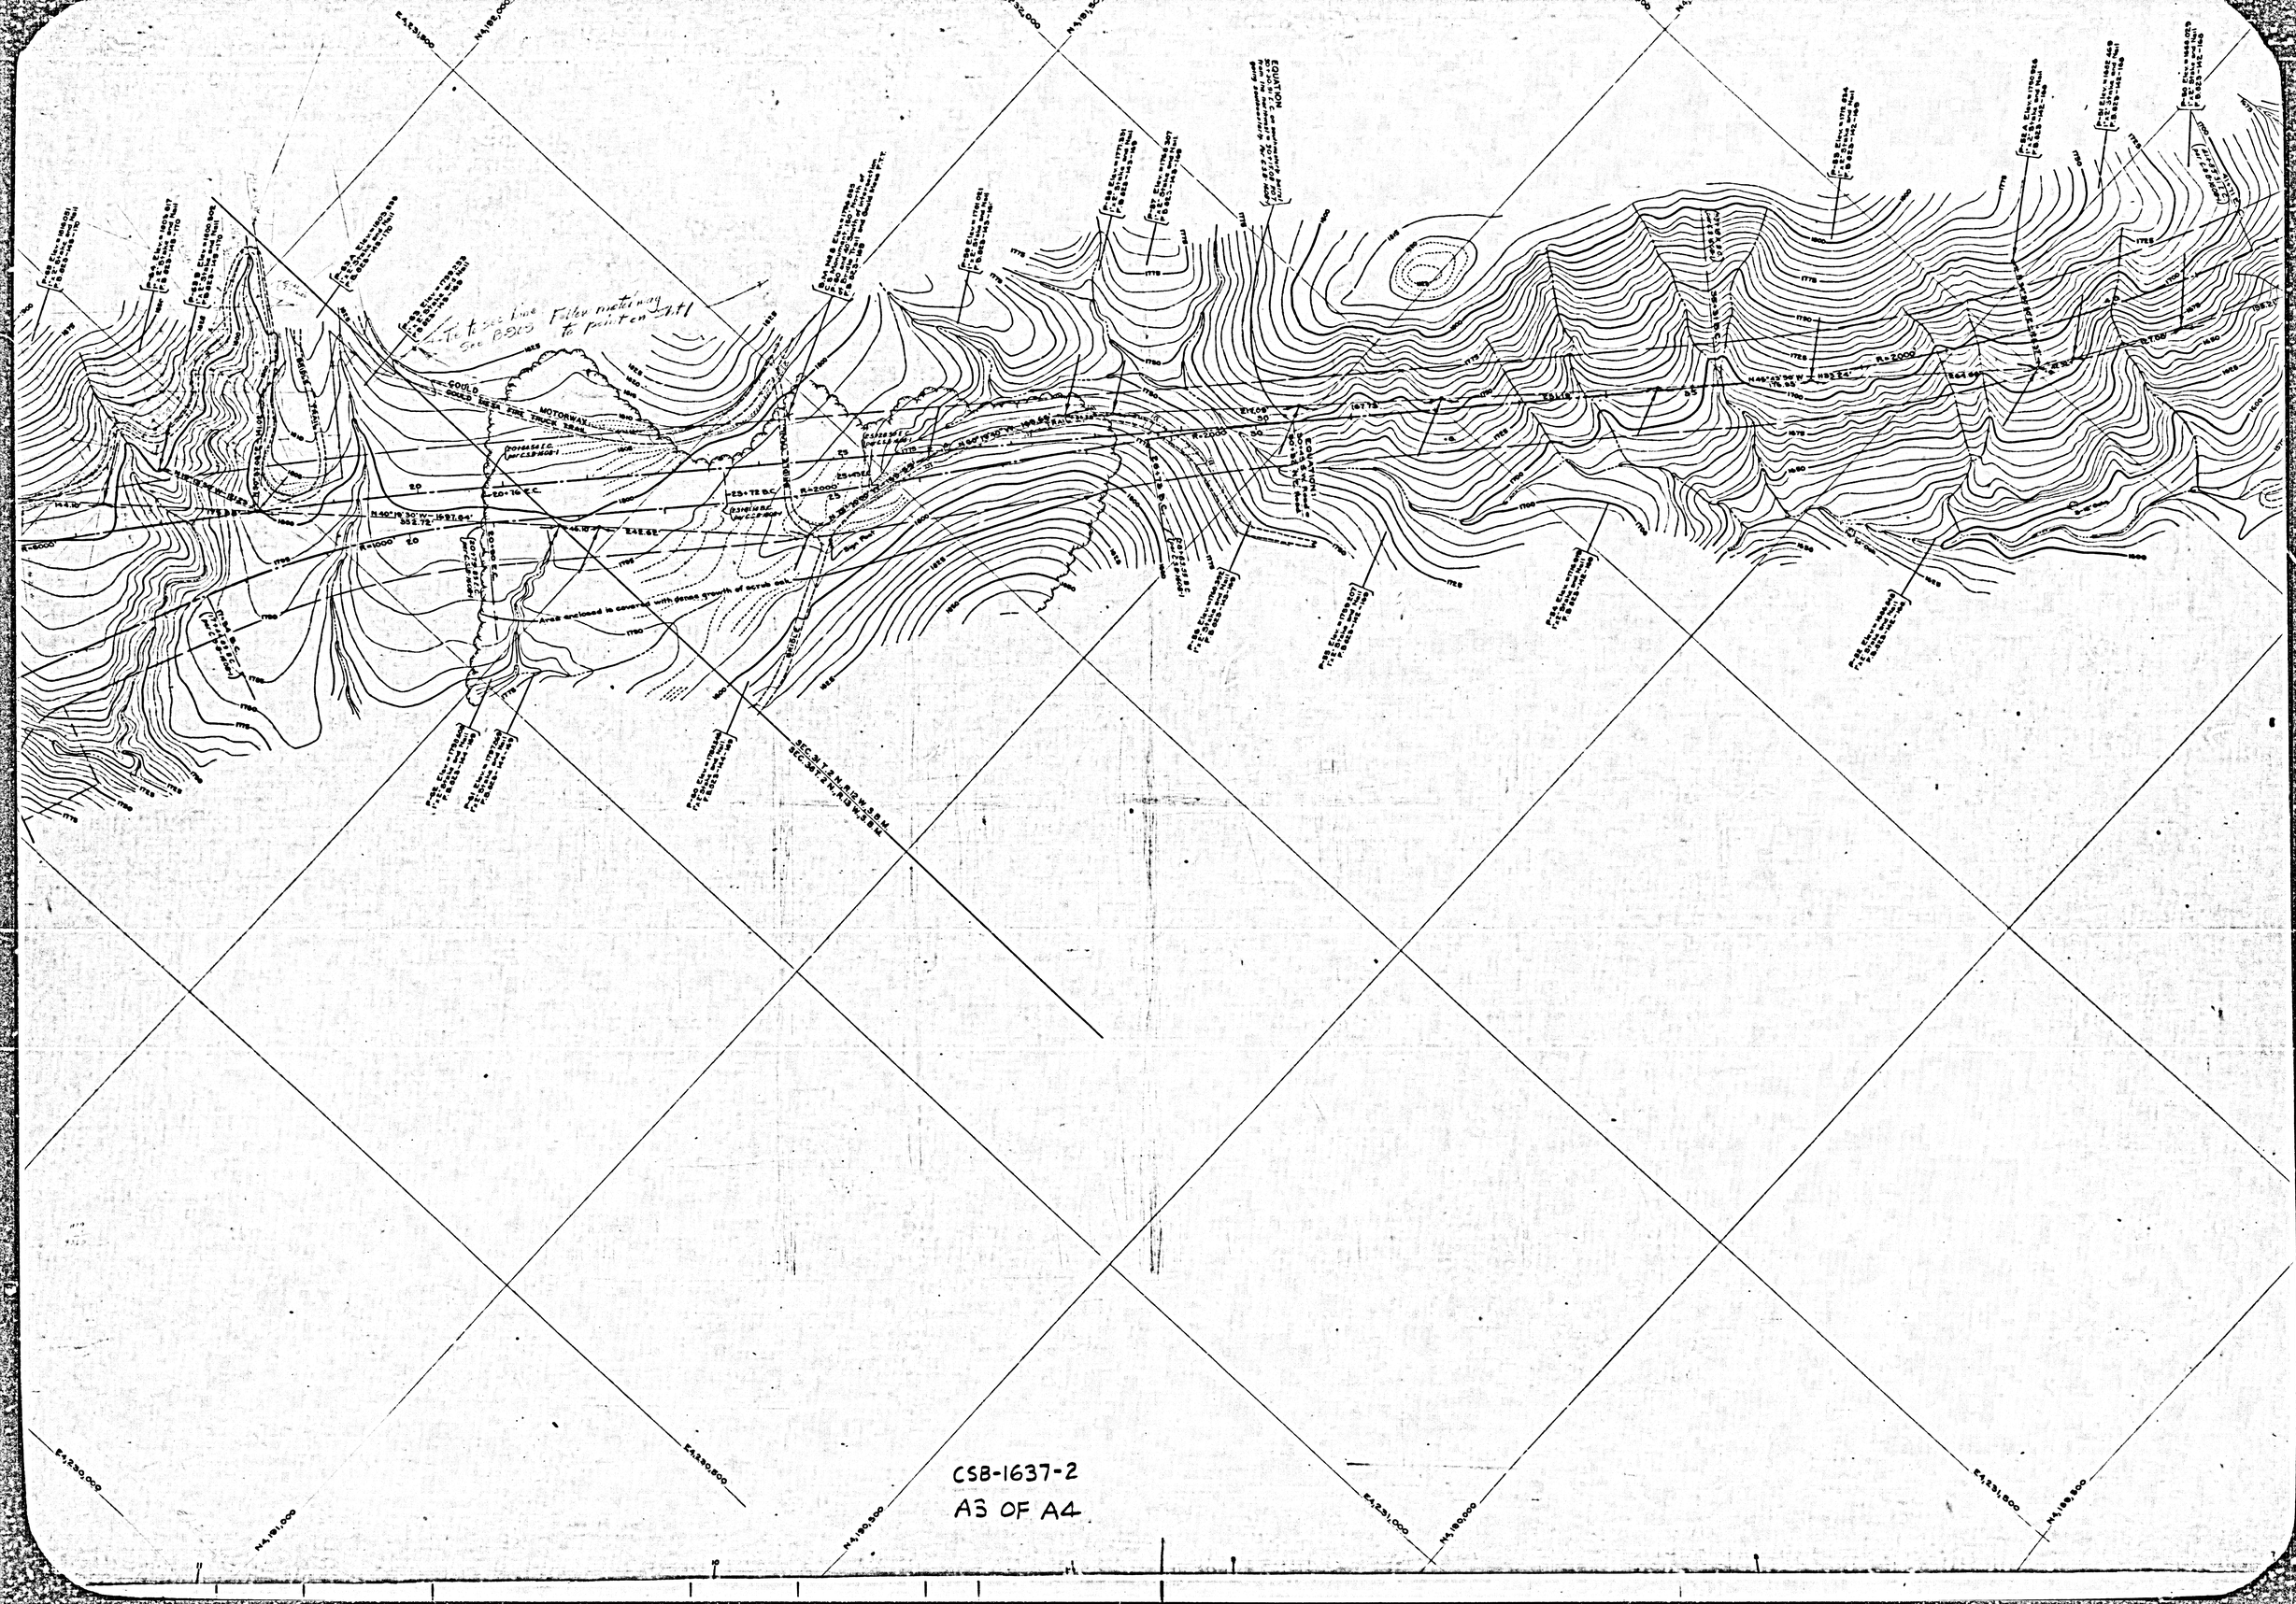

CSB-1637-2
A3 OF A4

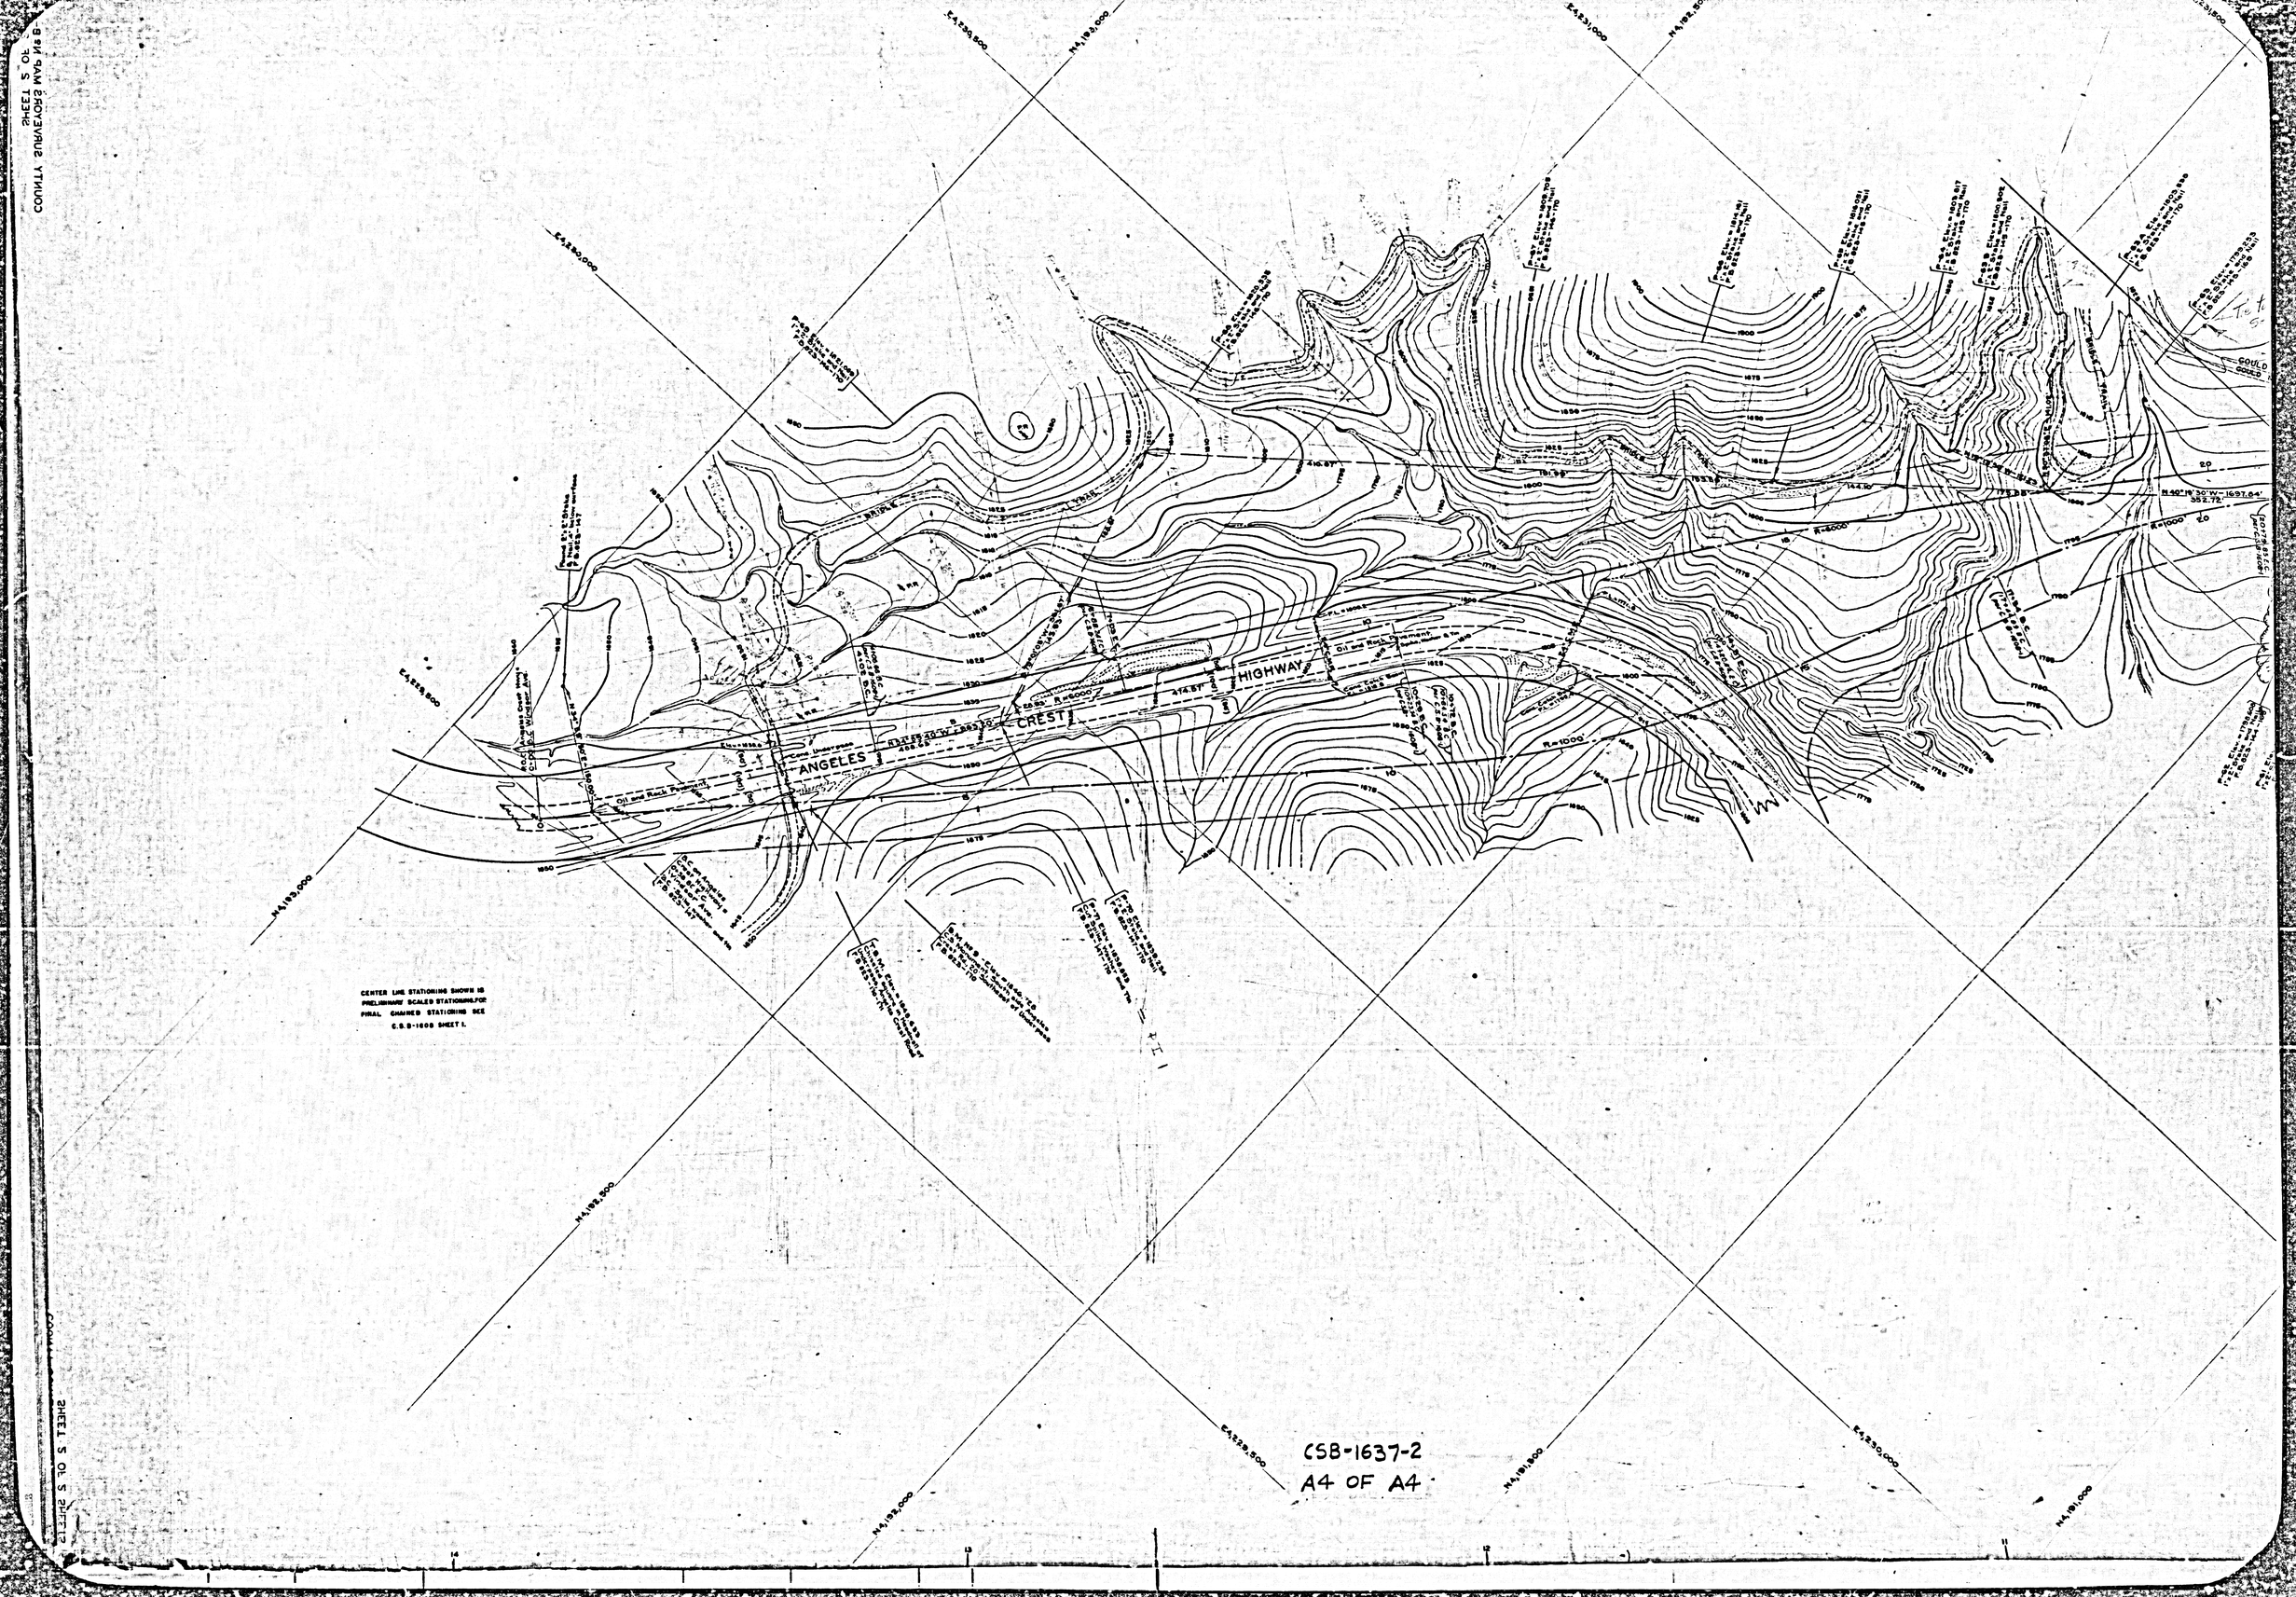

ANGELES
CREST
HIGHWAY
Oil and Rock Pavement
Cone Underpass
BRIDGE
GOULD
CENTER LINE STATIONING SHOWN IS PRELIMINARY SCALED STATIONING FOR FINAL CHAINED STATIONING SEE C.S.B-1608 SHEET 1.
CSB-1637-2
A4 OF A4