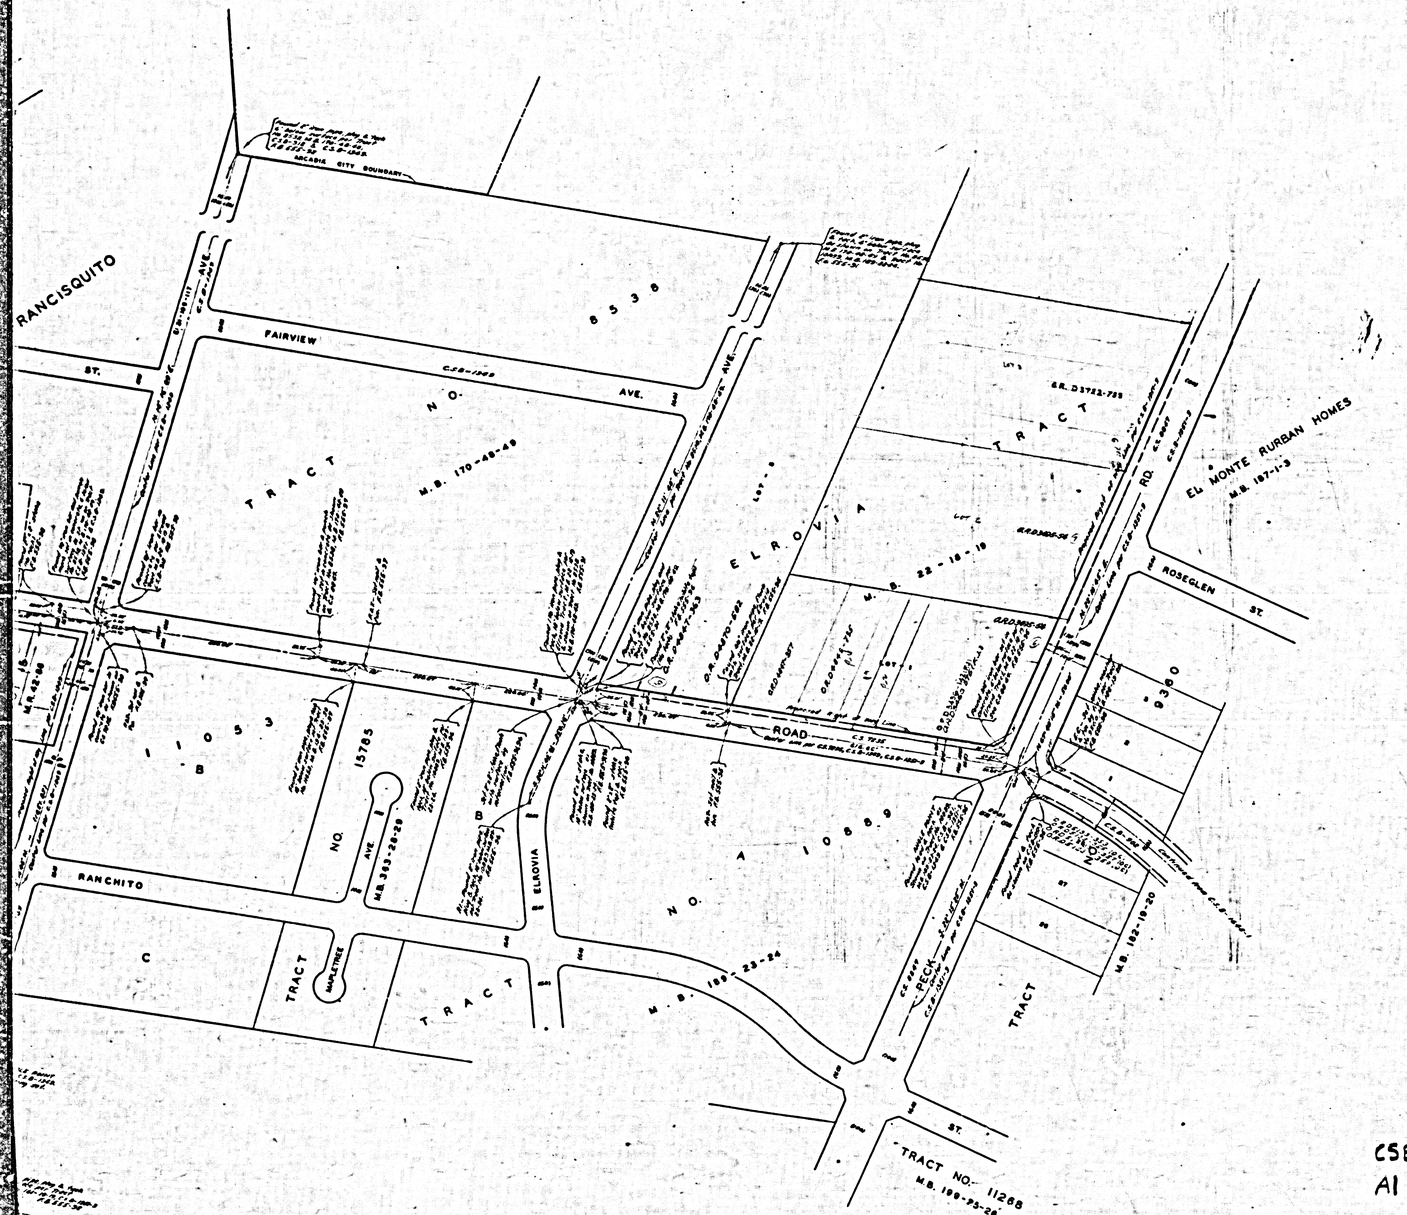


COUNTY OF LOS ANGELES
MAP OF
LOWER AZUSA ROAD
FROM
MAINE AVENUE
TO
MISSION DRIVE

COUNTY SURVEYORS MAP Nº B-1648
SHEET Nº 2 OF 3 SHEETS
SCALE:-1 INCH = 100 FT.

JOB NUMBER 0074.53

WILLIAM J. FOX - COUNTY SURVEYOR
SURVEYED MARCH, 1938 TO JULY, 1939

SURVEYED UNDER INSTRUCTIONS OF THE BOARD OF SUPERVISORS PER ORDER DATED MARCH 21, 1932

BEARINGS ARE BASED ON THE BEARING OF MAINE AVE. AS SHOWN ON C.S.B-826-1

FIELD BOOK 558-90-114; 128-161.

FIELD WORK BY.....W.A. MILLER

OFFICE WORK BY.....G.D. BAILEY
CHECKED BY.....D.M. FINLEY


THIS MAP FILED MAY 1939
JOHN A. LAMBIE - COUNTY ENGINEER
Issues 44 46

CSB-1648-2
A1 OF A4

COUNTY SURVEYORS MAP NO. B-1648
SHEET NO. 2 OF 3 SHEETS


39" x 19"

CSB-1648-2
A2 OF A4

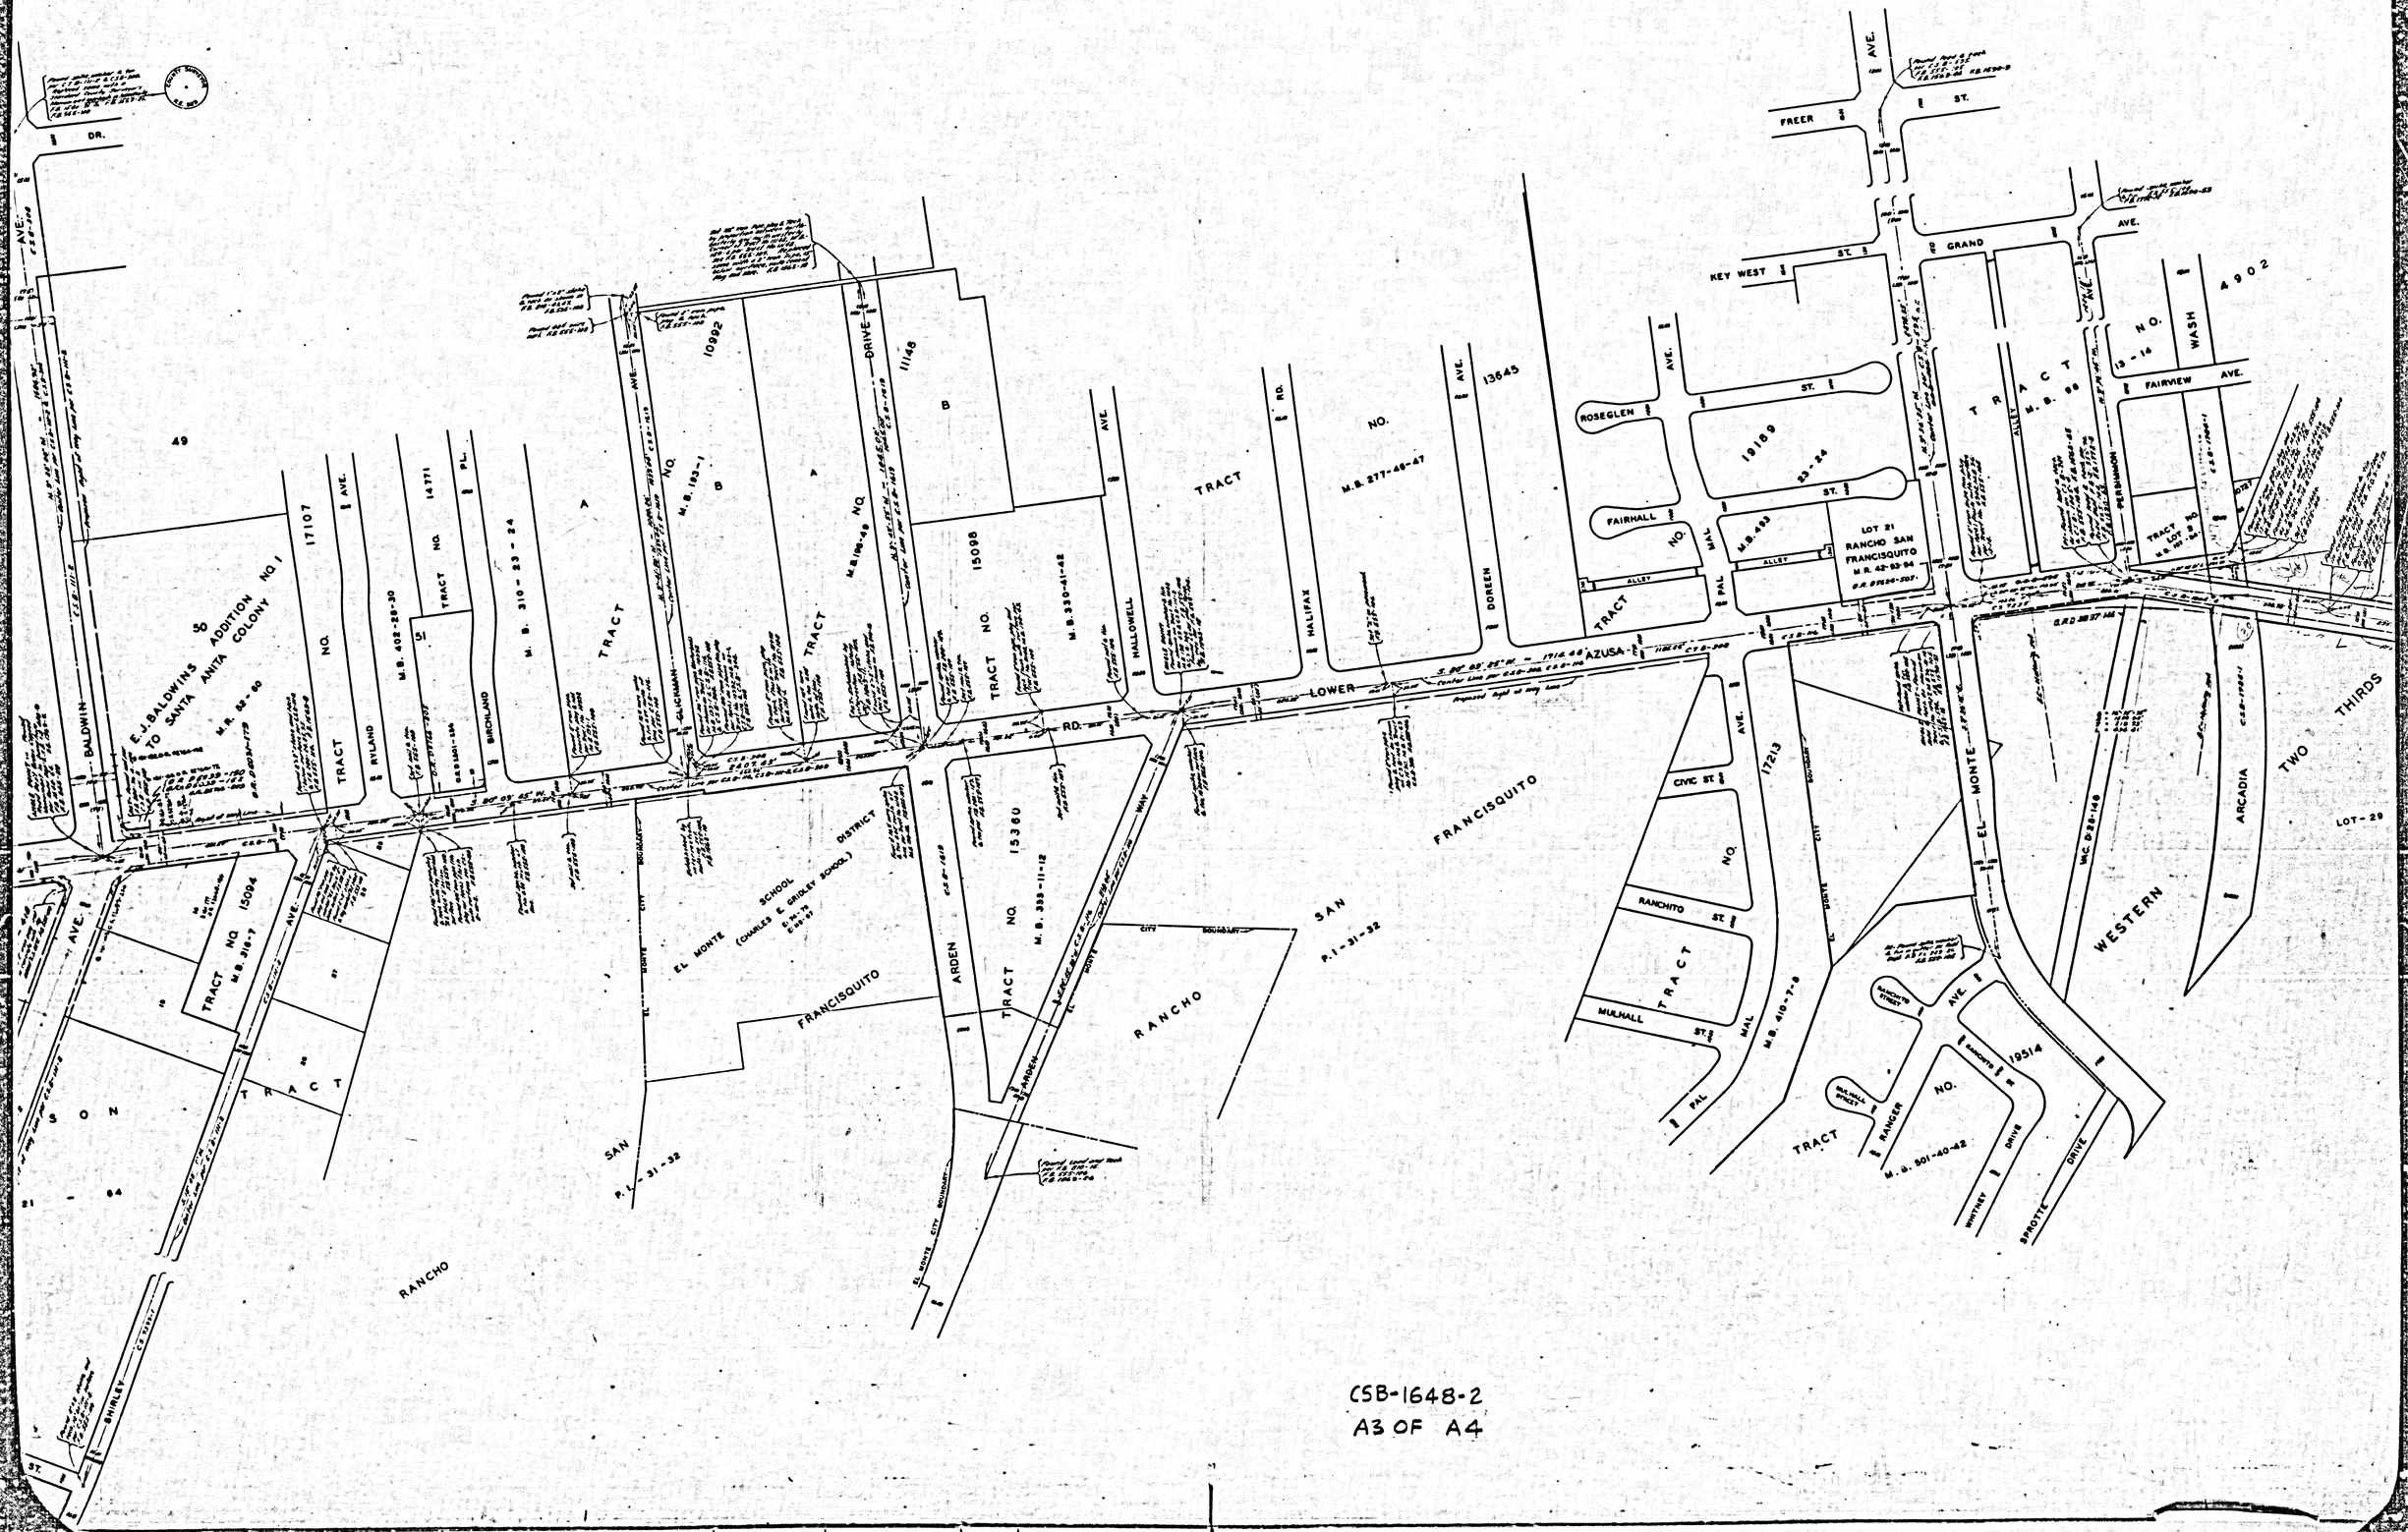

CSB-1648-2
A3 OF A4

COUNTY SURVEYOR'S MAP NO. B-1648
SHEET 2 OF 3 SHEETS

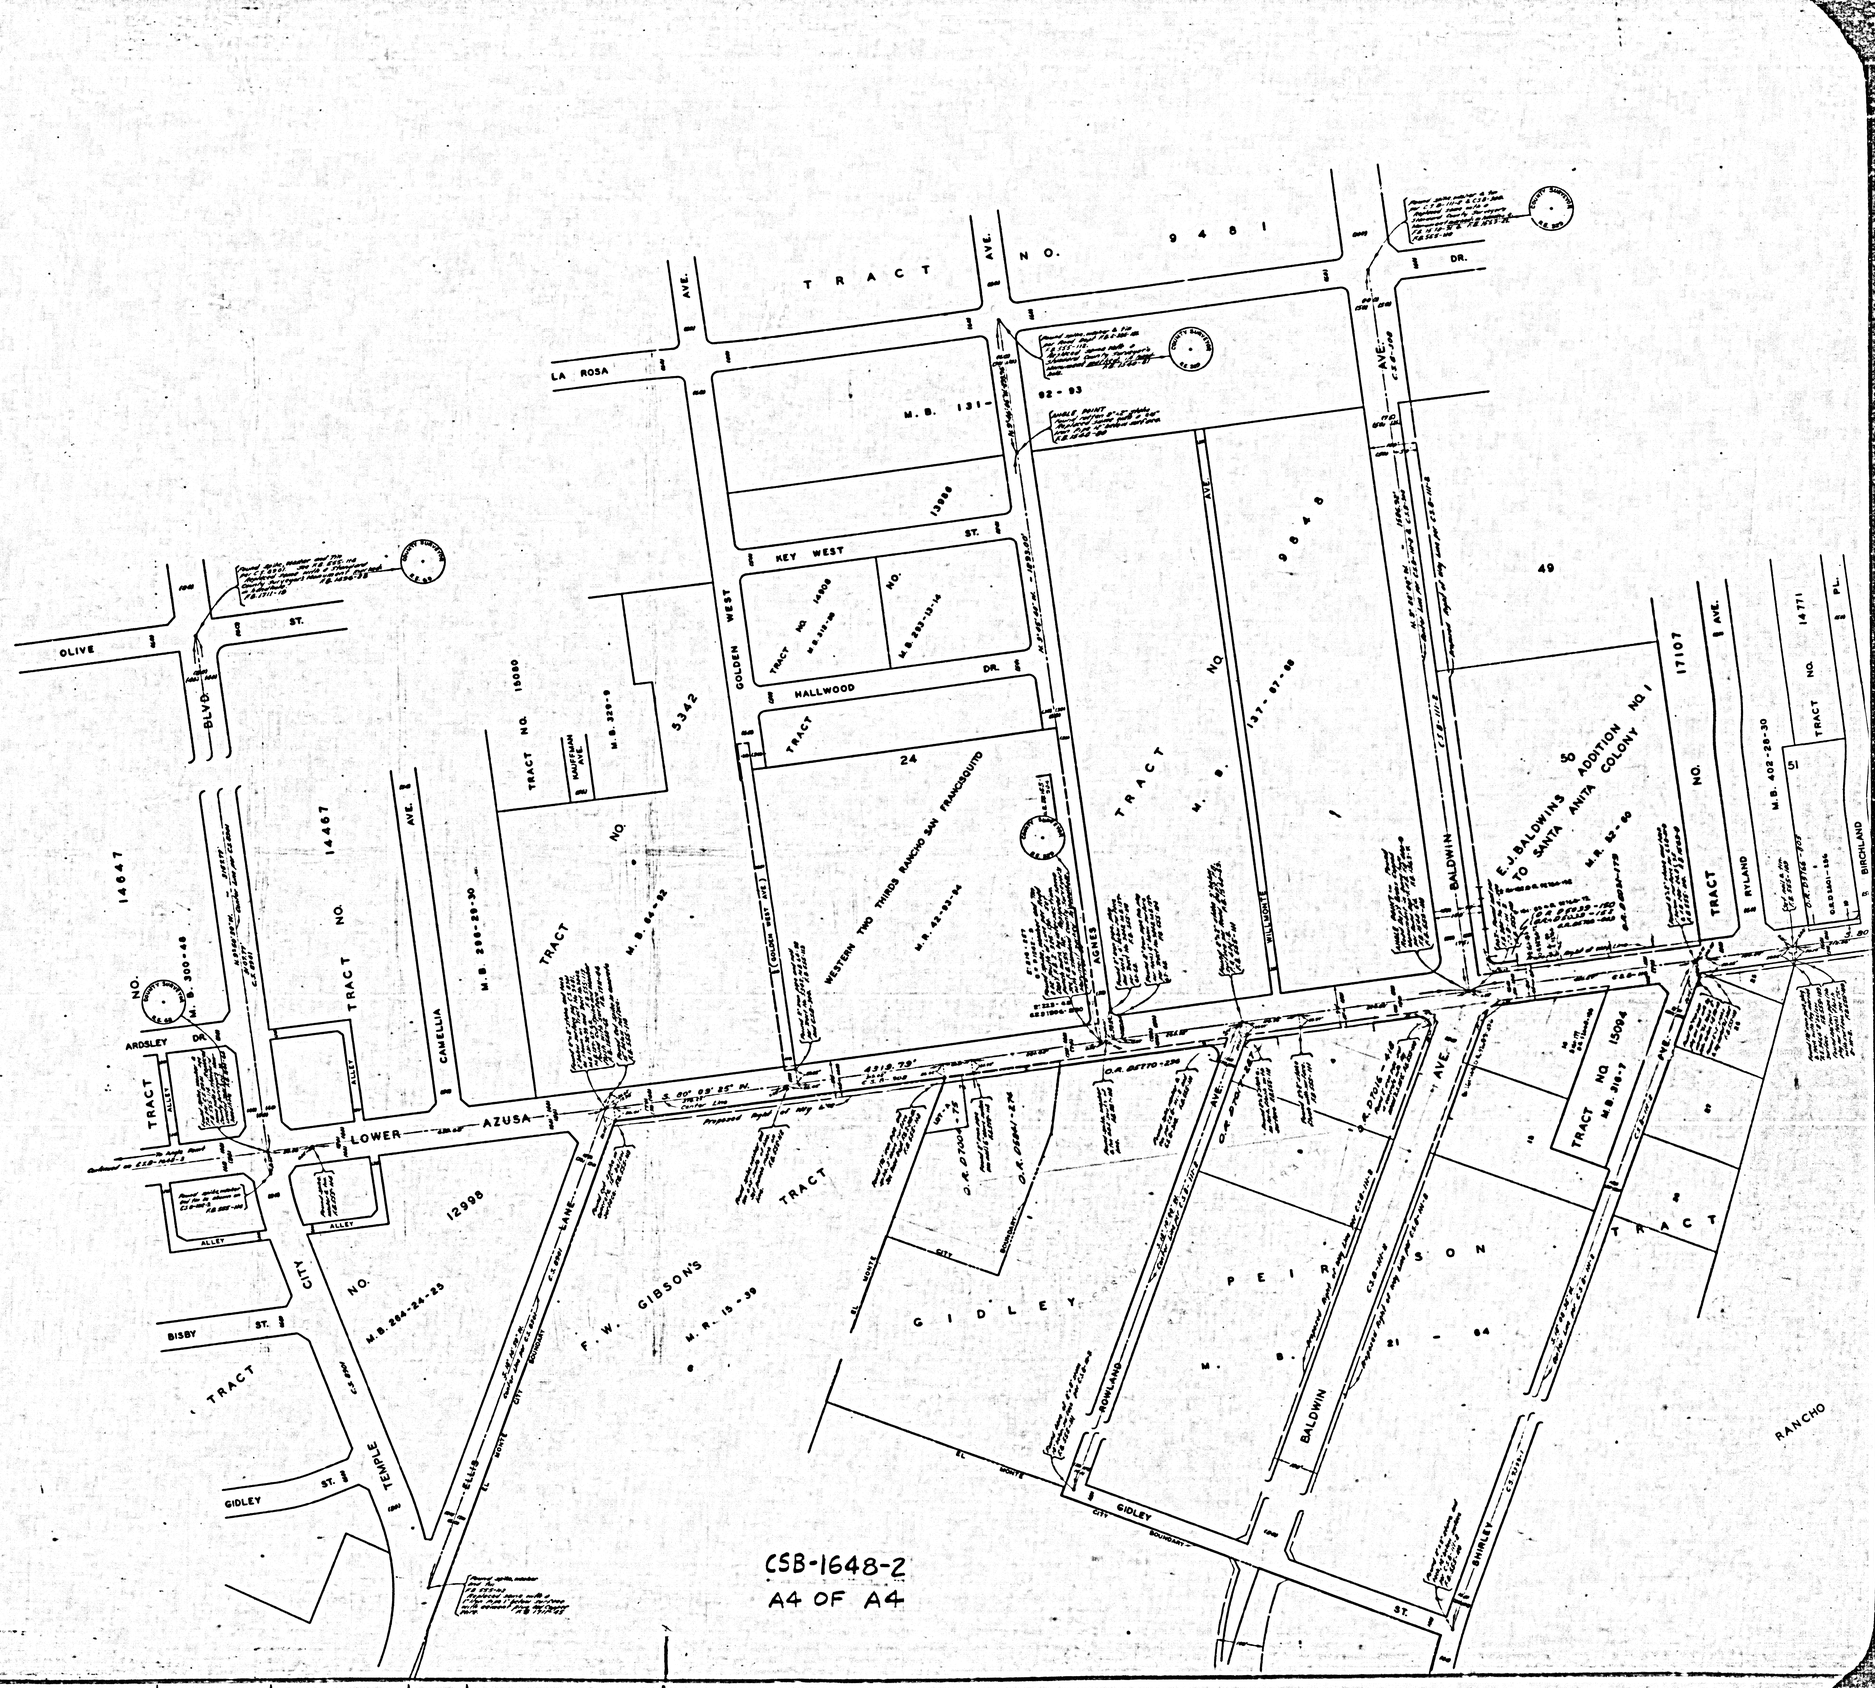

CSB-1648-2
A4 OF A4