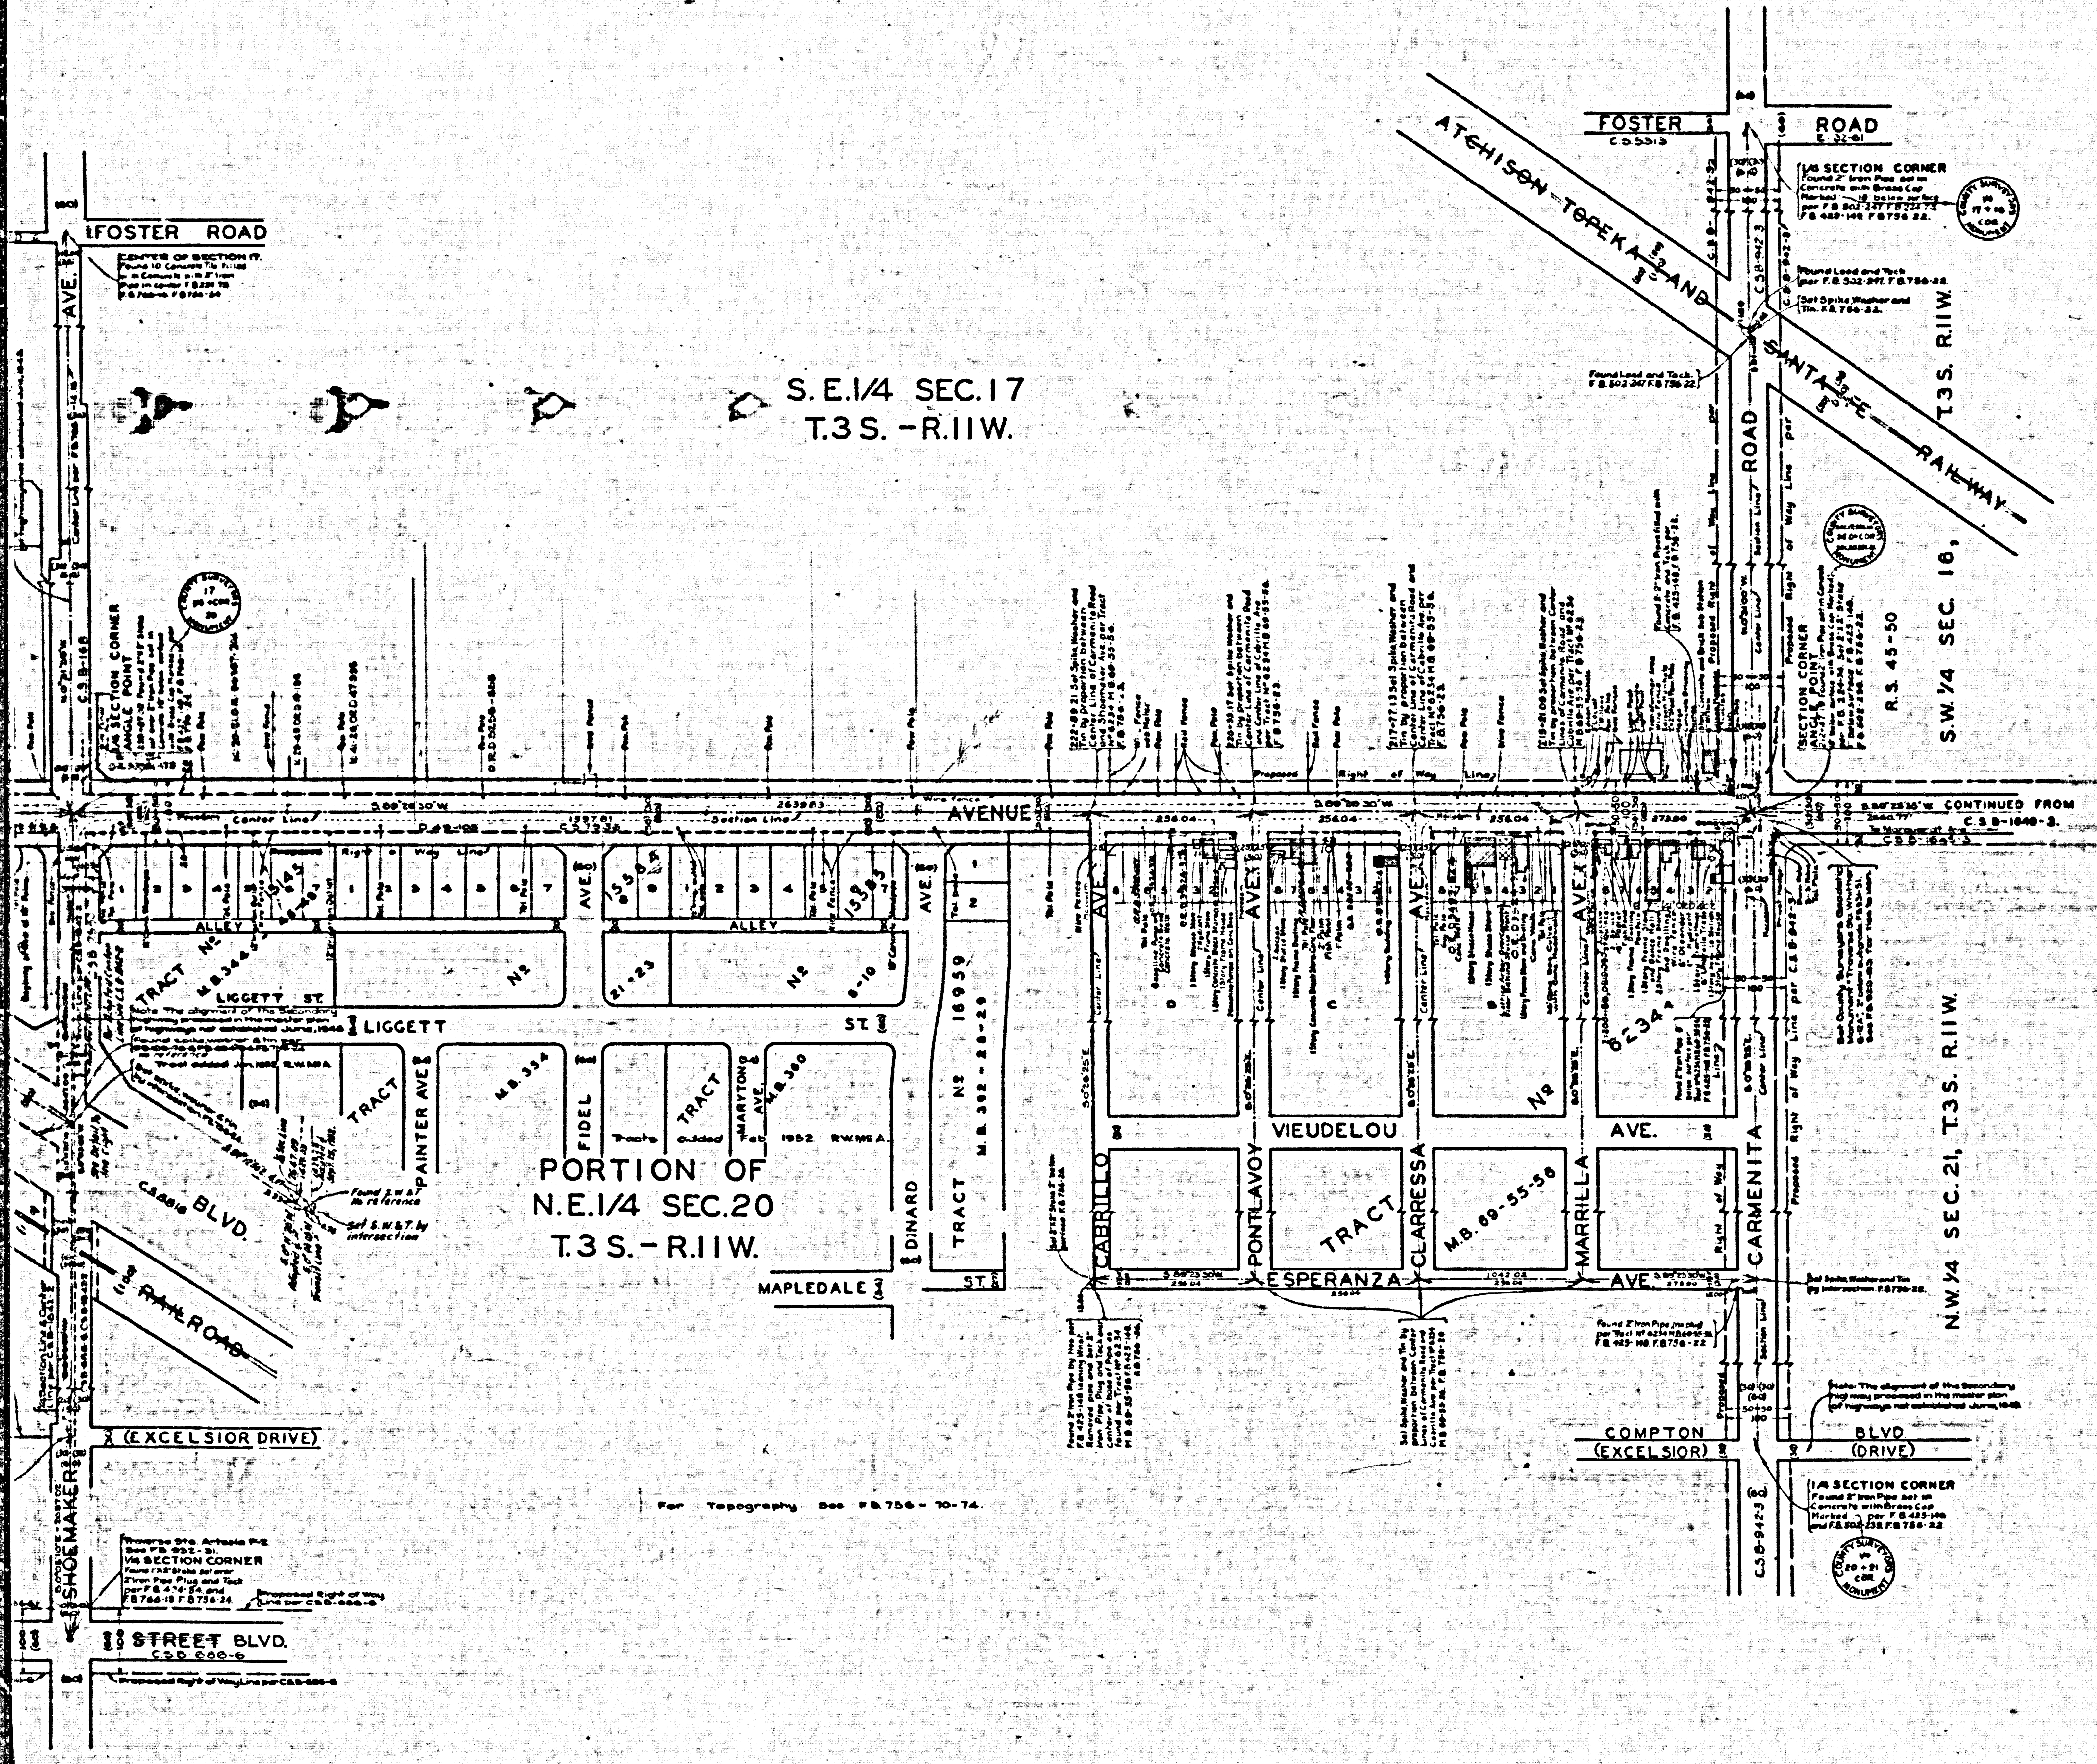
FOSTER ROAD
CENTER OF SECTION 17
S.E.1/4 SEC.17
T.3S.-R.11W.
FOSTER ROAD
ATCHISON TOPEKA AND SANTA FE RAILWAY
1/4 SECTION CORNER
ROAD
T.3S. R.11W.
S.W.1/4 SEC.16
R.S. 45-50
SECTION CORNER ANGLE POINT
AVENUE
Center Line
Right of Way Line
Proposed Right of Way Line
CONTINUED FROM C.S.B.-1649-3
ALLEY
TRACT No
LIGGETT ST.
LIGGETT ST.
TRACT
PAINTER AVE
M.B.334
FIDEL
TRACT
Tracts added Feb. 1952 R.W.McA.
MARITON AVE
M.B.380
PORTION OF N.E.1/4 SEC.20 T.3S.-R.11W.
CARMENITA BLVD.
RAILROAD
DINARD
MAPLEDALE
TRACT No 16959 M.B. 392-28-29
ST.
CABRILLO AVE.
PONTLAVOY AVE.
CLARRESSA AVE.
MARRILLA AVE.
VIEUDELOU AVE.
TRACT No 8234 M.B. 89-55-56
ESPERANZA AVE.
CARMENITA
N.W.1/4 SEC.21, T.3S. R.11W.
COMPTON (EXCELSIOR) BLVD (DRIVE)
1/4 SECTION CORNER
(EXCELSIOR DRIVE)
SHOEMAKER
1/4 SECTION CORNER
STREET BLVD.
For Topography See F.B. 756-70-74.

COUNTY OF LOS ANGELES
MAP OF

ROSECRANS AVENUE

FROM
EASTERLY BOUNDARY LINE, LOS ANGELES COUNTY
TO
FIGUEROA STREET

COUNTY SURVEYORS MAP No B-1649.
SHEET No 4 OF 9 SHEETS
SCALE:-1 INCH = 100 FT.

JOB NUMBER 8202

ALFRED JONES-COUNTY SURVEYOR
SURVEYED JUNE, 1938-DEC., 1940.

SURVEYED UNDER INSTRUCTIONS OF THE
BOARD OF SUPERVISORS PER ORDER DATED
OCTOBER 8, 1937.

BEARINGS ARE BASED ON THE CALIFORNIA COORDINATE
SYSTEM, ZONE 7, PER CHAPTER 1307, STATUTES 1947 SEE C.S. 9423

F.B. 756 & 856

FIELD WORK BY L.D.MOORE
L.S.HAMMOND
OFFICE WORK BY H.M.HALL
CHECKED A.H.DREW

THIS MAP FILED - JULY, 1948
C.E.ARNOLD-COUNTY SURVEYOR

Revised as indicated April [illegible]
Revised February, 1952. R.W.McAllister

INDEX-34-33

CSB-1649-4
A1 OF A3

NORWALK
FRONT
NORWALK
BLVD.
FIRESTONE
M.R. 3-423
SANTA ANA
TRACT NO. 15206
M.B. 333 - 15-17
ALLEY
COYOTES
SOUTHERN PACIFIC RAILROAD
STREET
FREEWAY
AVE.
FOSTER ROAD
BLOOMFIELD
SECTION CORNER
S.W.1/4 SEC.17
T.3S.-R.11W.
BELFAIR
STREET
MAYPORT
GREENSTONE
NEVIS
TRACT
ROSECRANS
Center Line
BOULEVARD
CF. 1881
C.S.B.-108
TRACT NO. 16037
M.B. 360-18-24
LOS
PORTION OF
NO. 15000
MADRIS
CAMEO
FALCO
SEAFORTH
WHEATSTONE
DARTMOOR AVE.
N.E.1/4 SEC.19
T.3S. R.11W.
N.W.1/4 SEC.20
T.3S.-R.11W.
LOT 1
LOT 2
LOT 3
TRACT NO. 1811
M.B. 15-133
FIRESTONE
SOUTHERN PACIFIC RAILROAD
BLVD.
LIGGETT ST.
LIGGETT
TRACT
PAINTER AVE.
COMPTON BLVD.
(EXCELSIOR DRIVE)
SHOEMAKER
CENTER ALONDRA
STREET BLVD.
For Topography See F.B. 756-60-67
For Topography See F.B. 756-74-80

CSB-1649-4
A2 OF A3

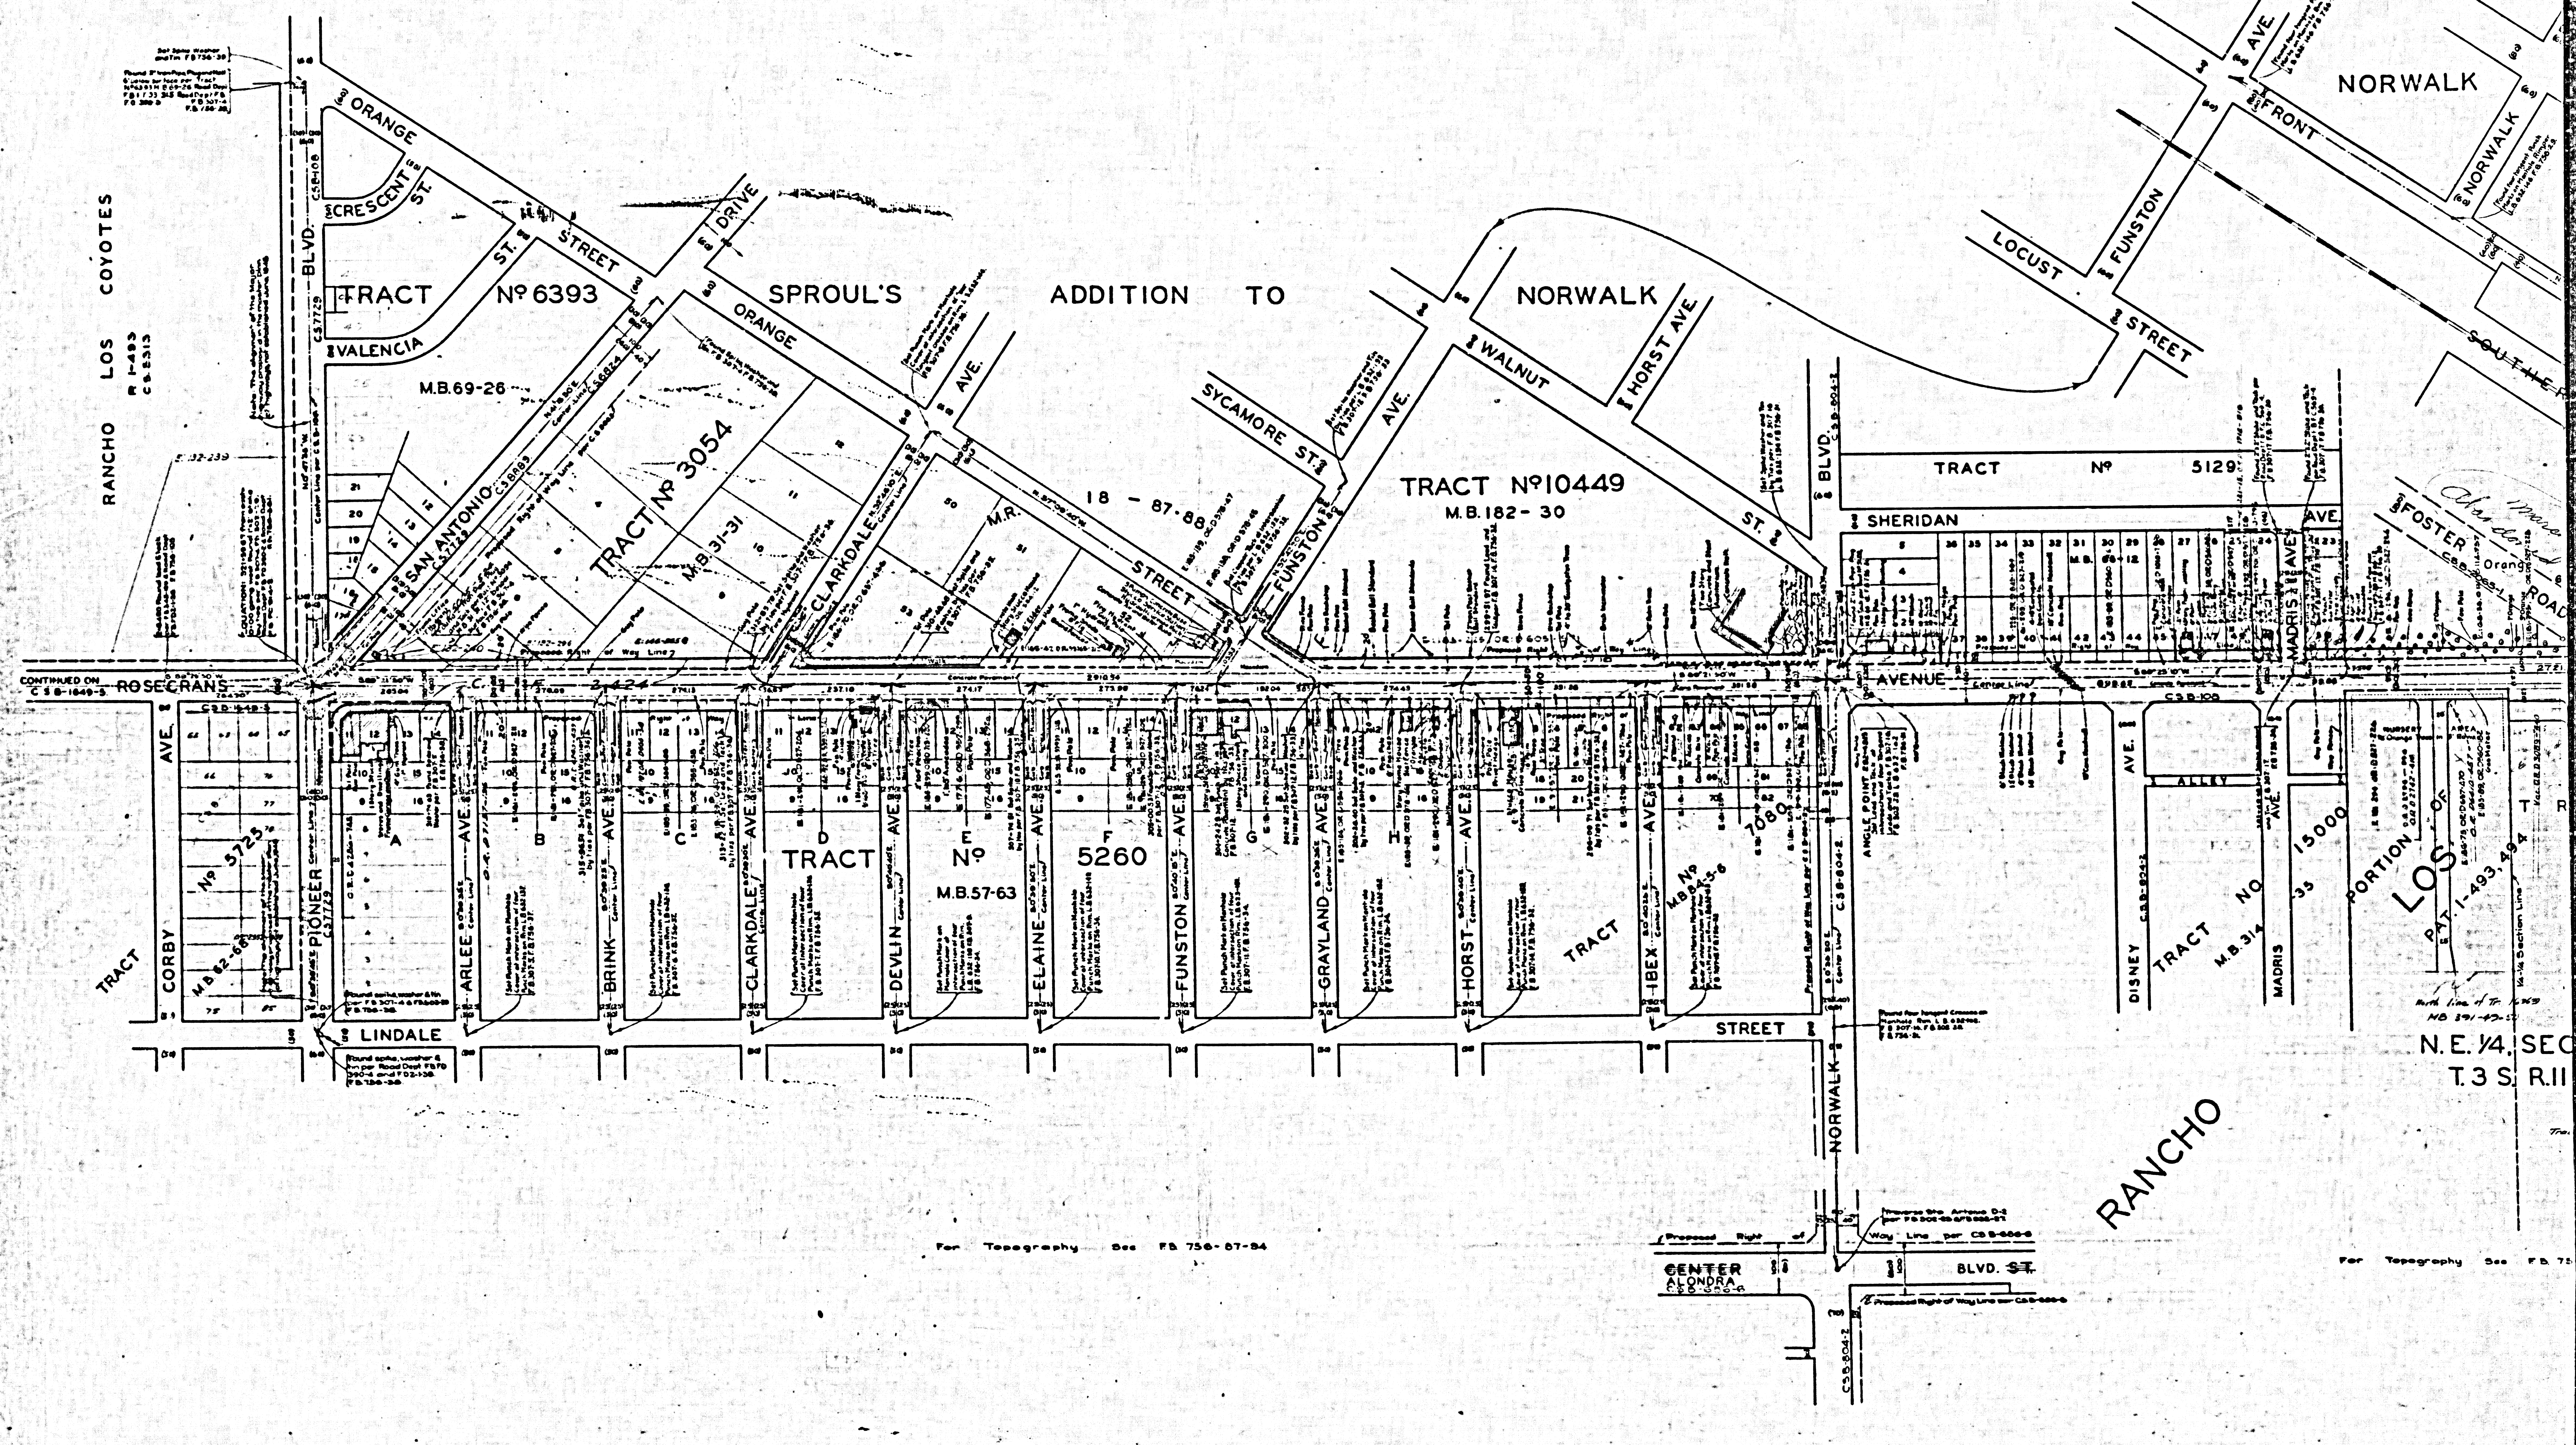
RANCHO LOS COYOTES
R 1-483
C.S. 8313
TRACT No 6393
M.B. 69-26
ORANGE
CRESCENT ST.
VALENCIA
BLVD.
SAN ANTONIO
DRIVE
ORANGE STREET
SPROUL'S ADDITION TO NORWALK
TRACT No 3054
M.B. 31-31
CLARKDALE
AVE.
18-87-88
M.R.
STREET
SYCAMORE ST.
AVE.
FUNSTON
TRACT No 10449
M.B. 182-30
NORWALK
WALNUT
HORST AVE.
ST.
LOCUST STREET
FUNSTON
NORWALK
FRONT
NORWALK
SOUTHERN
TRACT No 5129
SHERIDAN
AVE.
FOSTER
ROAD
CONTINUED ON C.S.B.-1649-3
ROSECRANS
AVENUE
CORBY AVE.
TRACT No 5725
M.B. 82-68
PIONEER
A
ARLEE AVE.
B
BRINK AVE.
C
CLARKDALE AVE.
D
TRACT
DEVLIN AVE.
E
No
M.B. 57-63
ELAINE AVE.
F
5260
FUNSTON AVE.
G
GRAYLAND AVE.
H
HORST AVE.
TRACT
IBEX AVE.
No 7080
M.B. 85-5-6
LINDALE
STREET
ANGLE POINT
ALLEY
AVE.
DISNEY
TRACT No 15000
M.B. 314-33
MADRIS AVE.
PORTION OF LOS
PAT. 1-493, 494
N.E. 1/4, SEC
T.3 S. R.11
RANCHO
NORWALK
CENTER
ALONDRA
BLVD. ST.
For Topography See F.B. 756-87-94
For Topography See F.B. 75

CSB-1649-4
A3 of A3

COUNTY SURVEYORS MAP No B-1649
SHEET No 4 OF 6 SHEETS