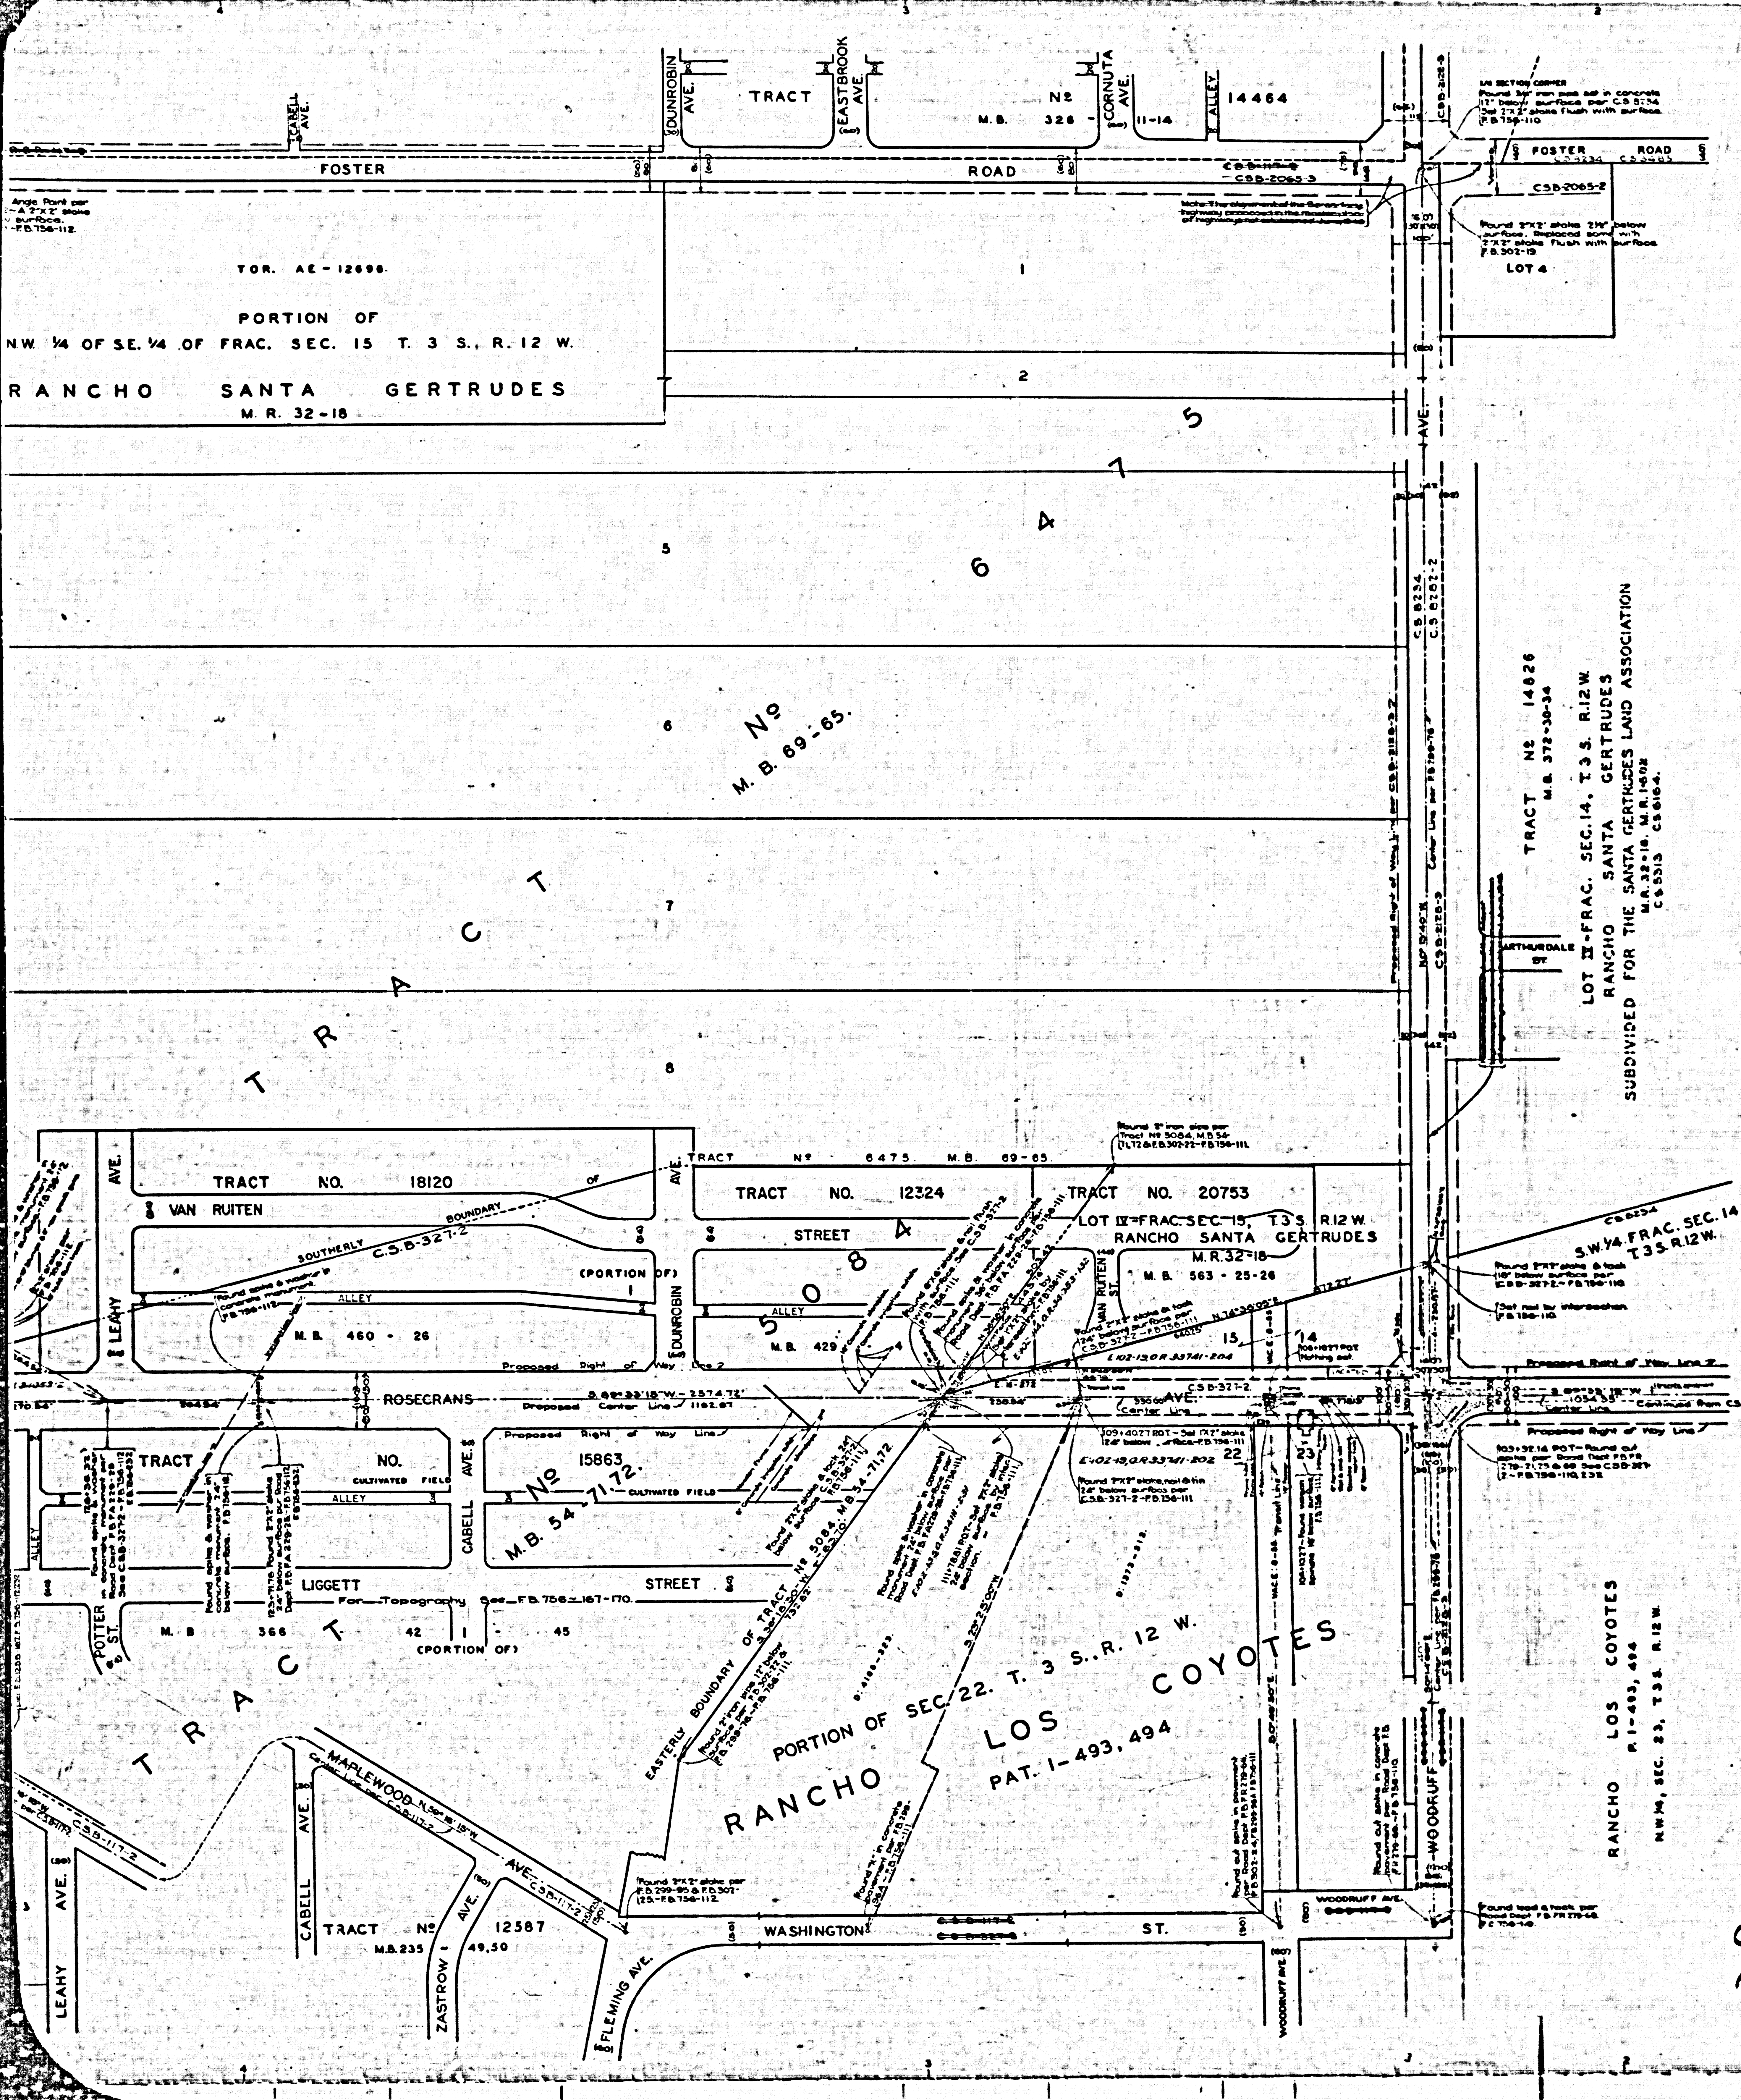

COUNTY OF LOS ANGELES
MAP OF
# ROSECRANS AVENUE
FROM
EASTERLY BOUNDARY LINE, LOS ANGELES COUNTY
TO
FIGUEROA STREET

COUNTY SURVEYORS MAP Nº B-1649.
SHEET Nº 6 OF 9 SHEETS
SCALE:-1 INCH = 100 FT.

JOB NUMBER 8202

ALFRED JONES-COUNTY SURVEYOR
SURVEYED JUNE, 1938-DEC., 1940.

SURVEYED UNDER INSTRUCTIONS OF THE
BOARD OF SUPERVISORS PER ORDER DATED
OCTOBER 6, 1937.

BEARINGS ARE BASED ON THE CALIFORNIA COORDINATE
SYSTEM, ZONE 7, PER CHAPTER 1307, STATUTES 1947. SEE C.S.9423

F.B. 756 & 856.

FIELD WORK BY.... L.D. MOORE
L.S. HAMMOND
OFFICE WORK BY....... J.D. PRICE
D.A. WHITE
CHECKED BY.......... A.H. DREW

THIS MAP FILED - JULY, 1948
C.E. ARNOLD - COUNTY SURVEYOR

INDEX-32-33

Revised Nov. 1949. ~ R.W.McA.
Revised Nov. 1950. ~ R.W.McA.
Revised Oct. 1952. ~ R.W.McA.
Revised Jan 1956 ~ C.E.D.
Tracts added Jan. 1963 ~ J.J.E.

CSB-1649-6
A1 OF A4

COUNTY SURVEYORS MAP Nº B-1649
SHEET Nº 6 OF 9 SHEETS

COUNTY SURVEYORS MAP Nº B-1649
SHEET Nº 6 OF 9 SHEETS

CSB-1649-6
A2 OF A4

CSB-1649-6
A3 OF A4

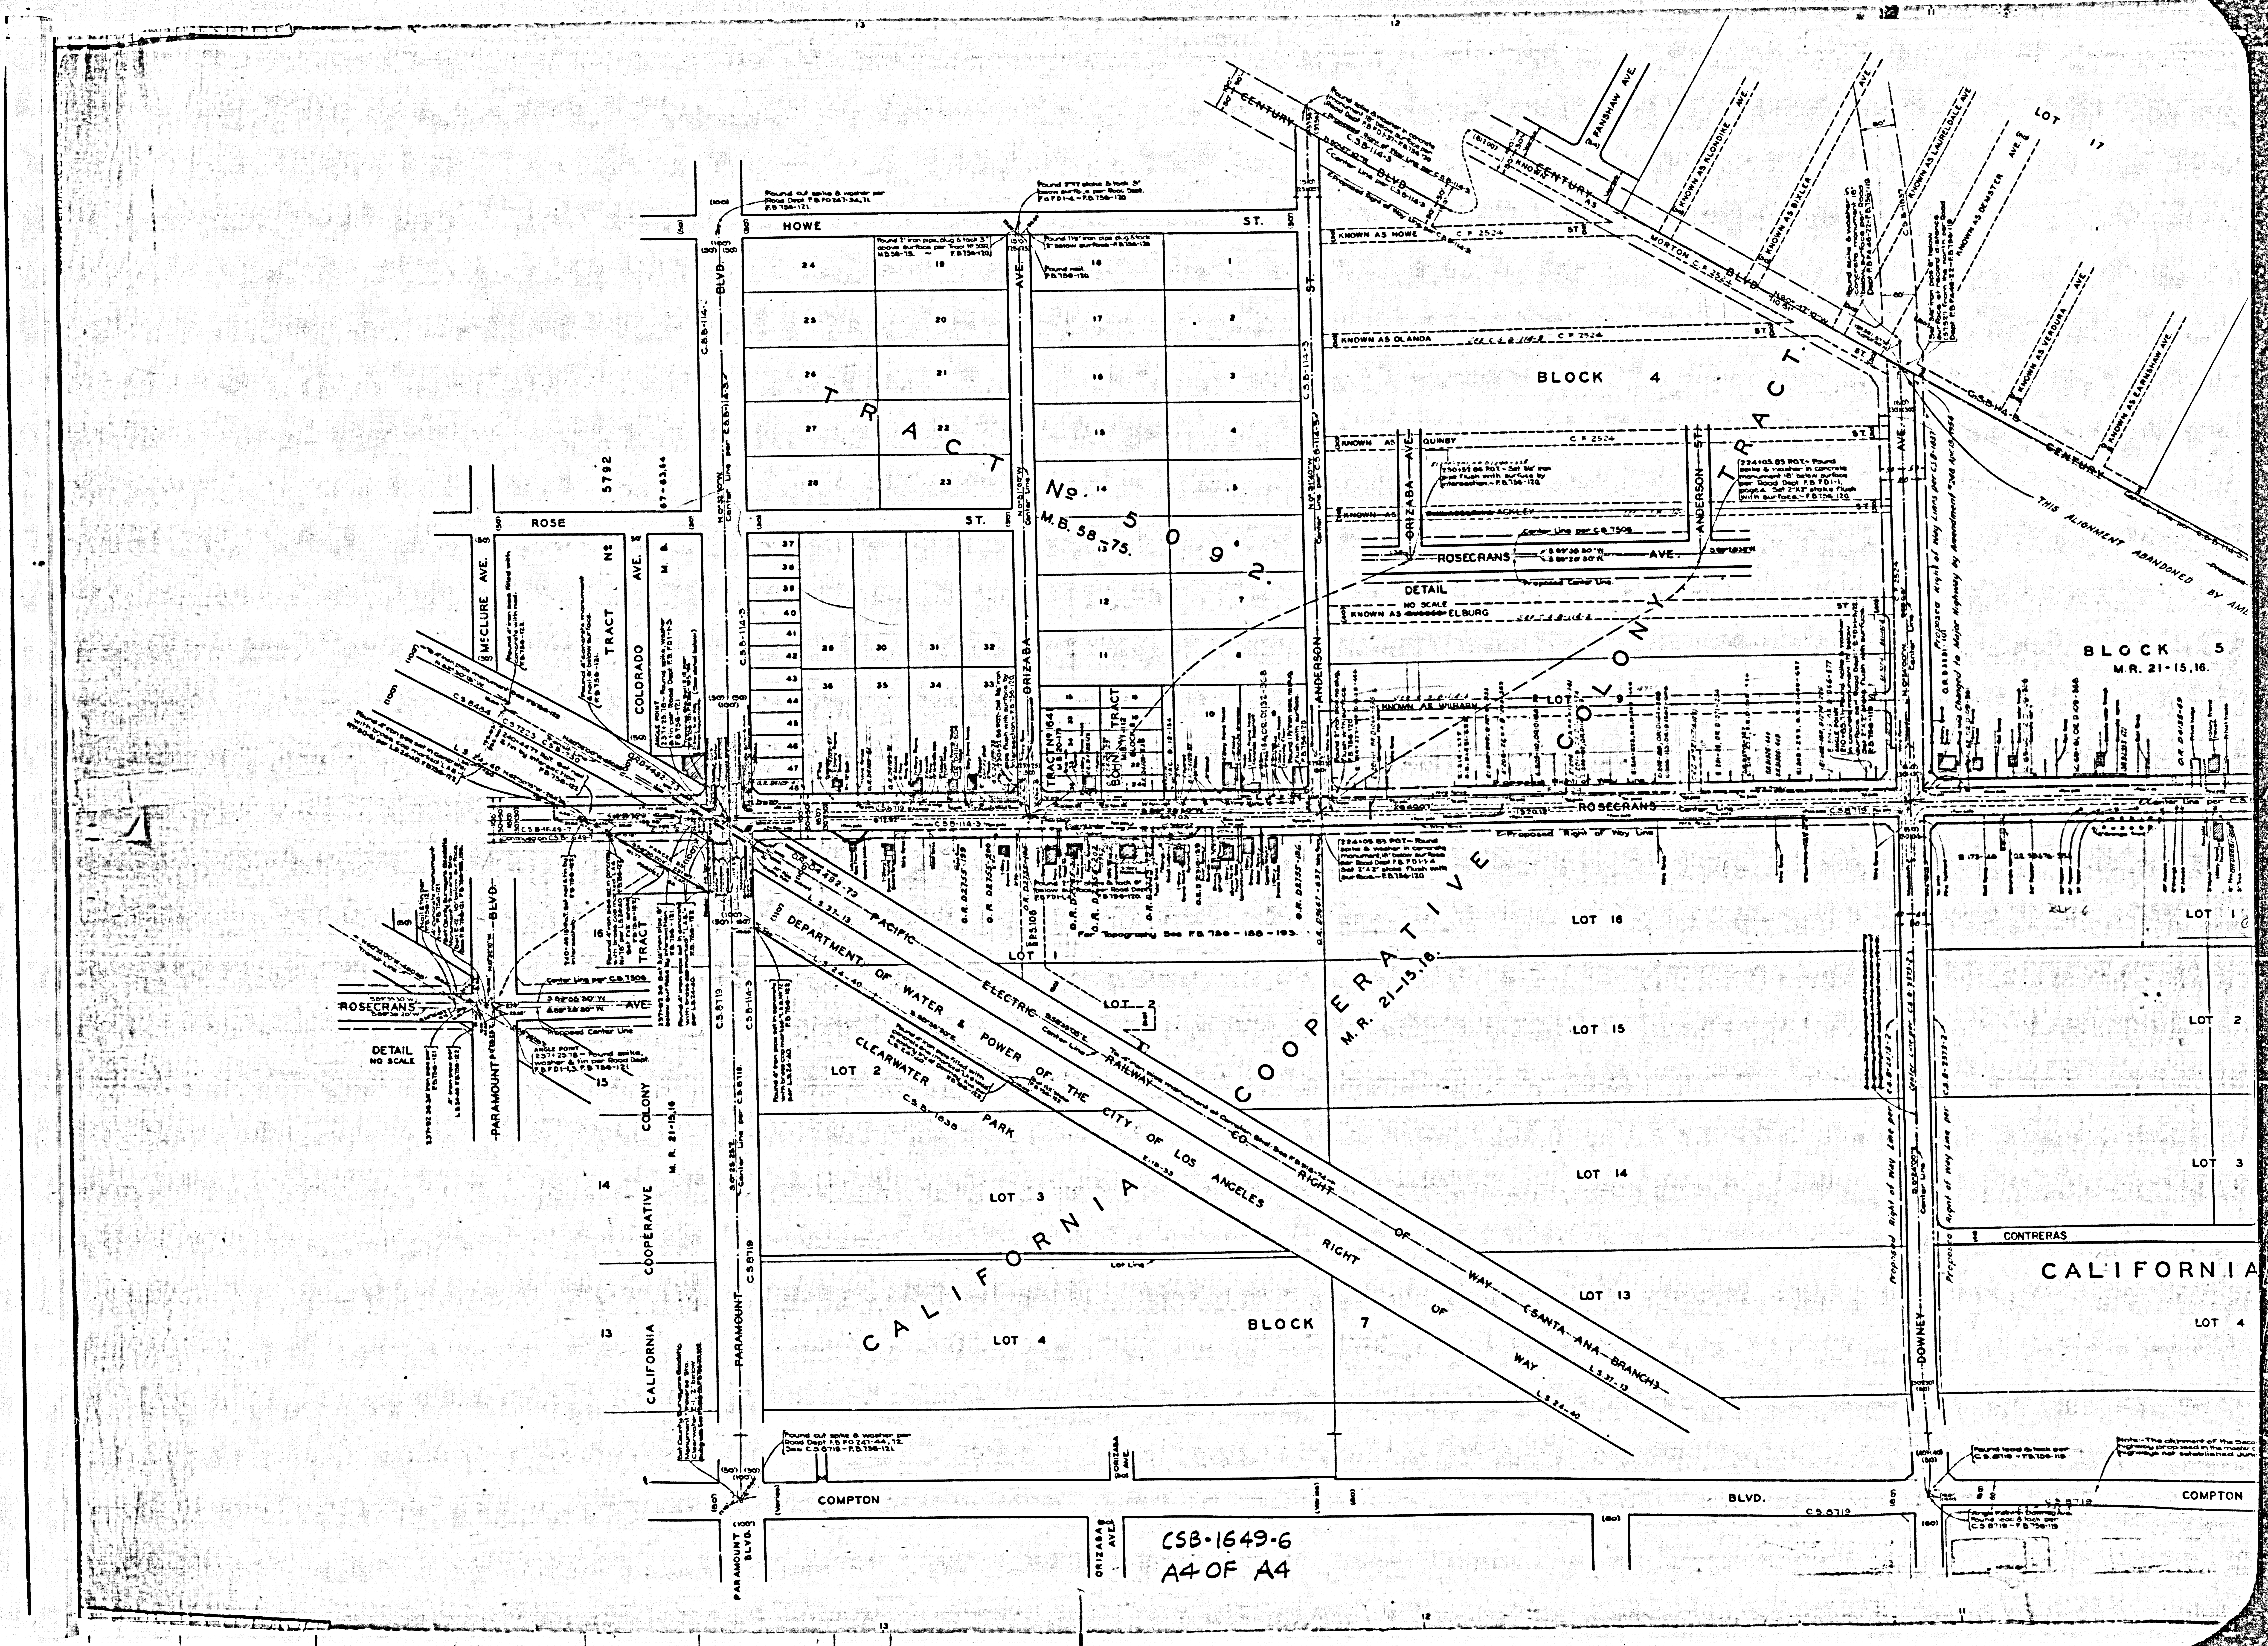

CSB-1649-6
A4 OF A4