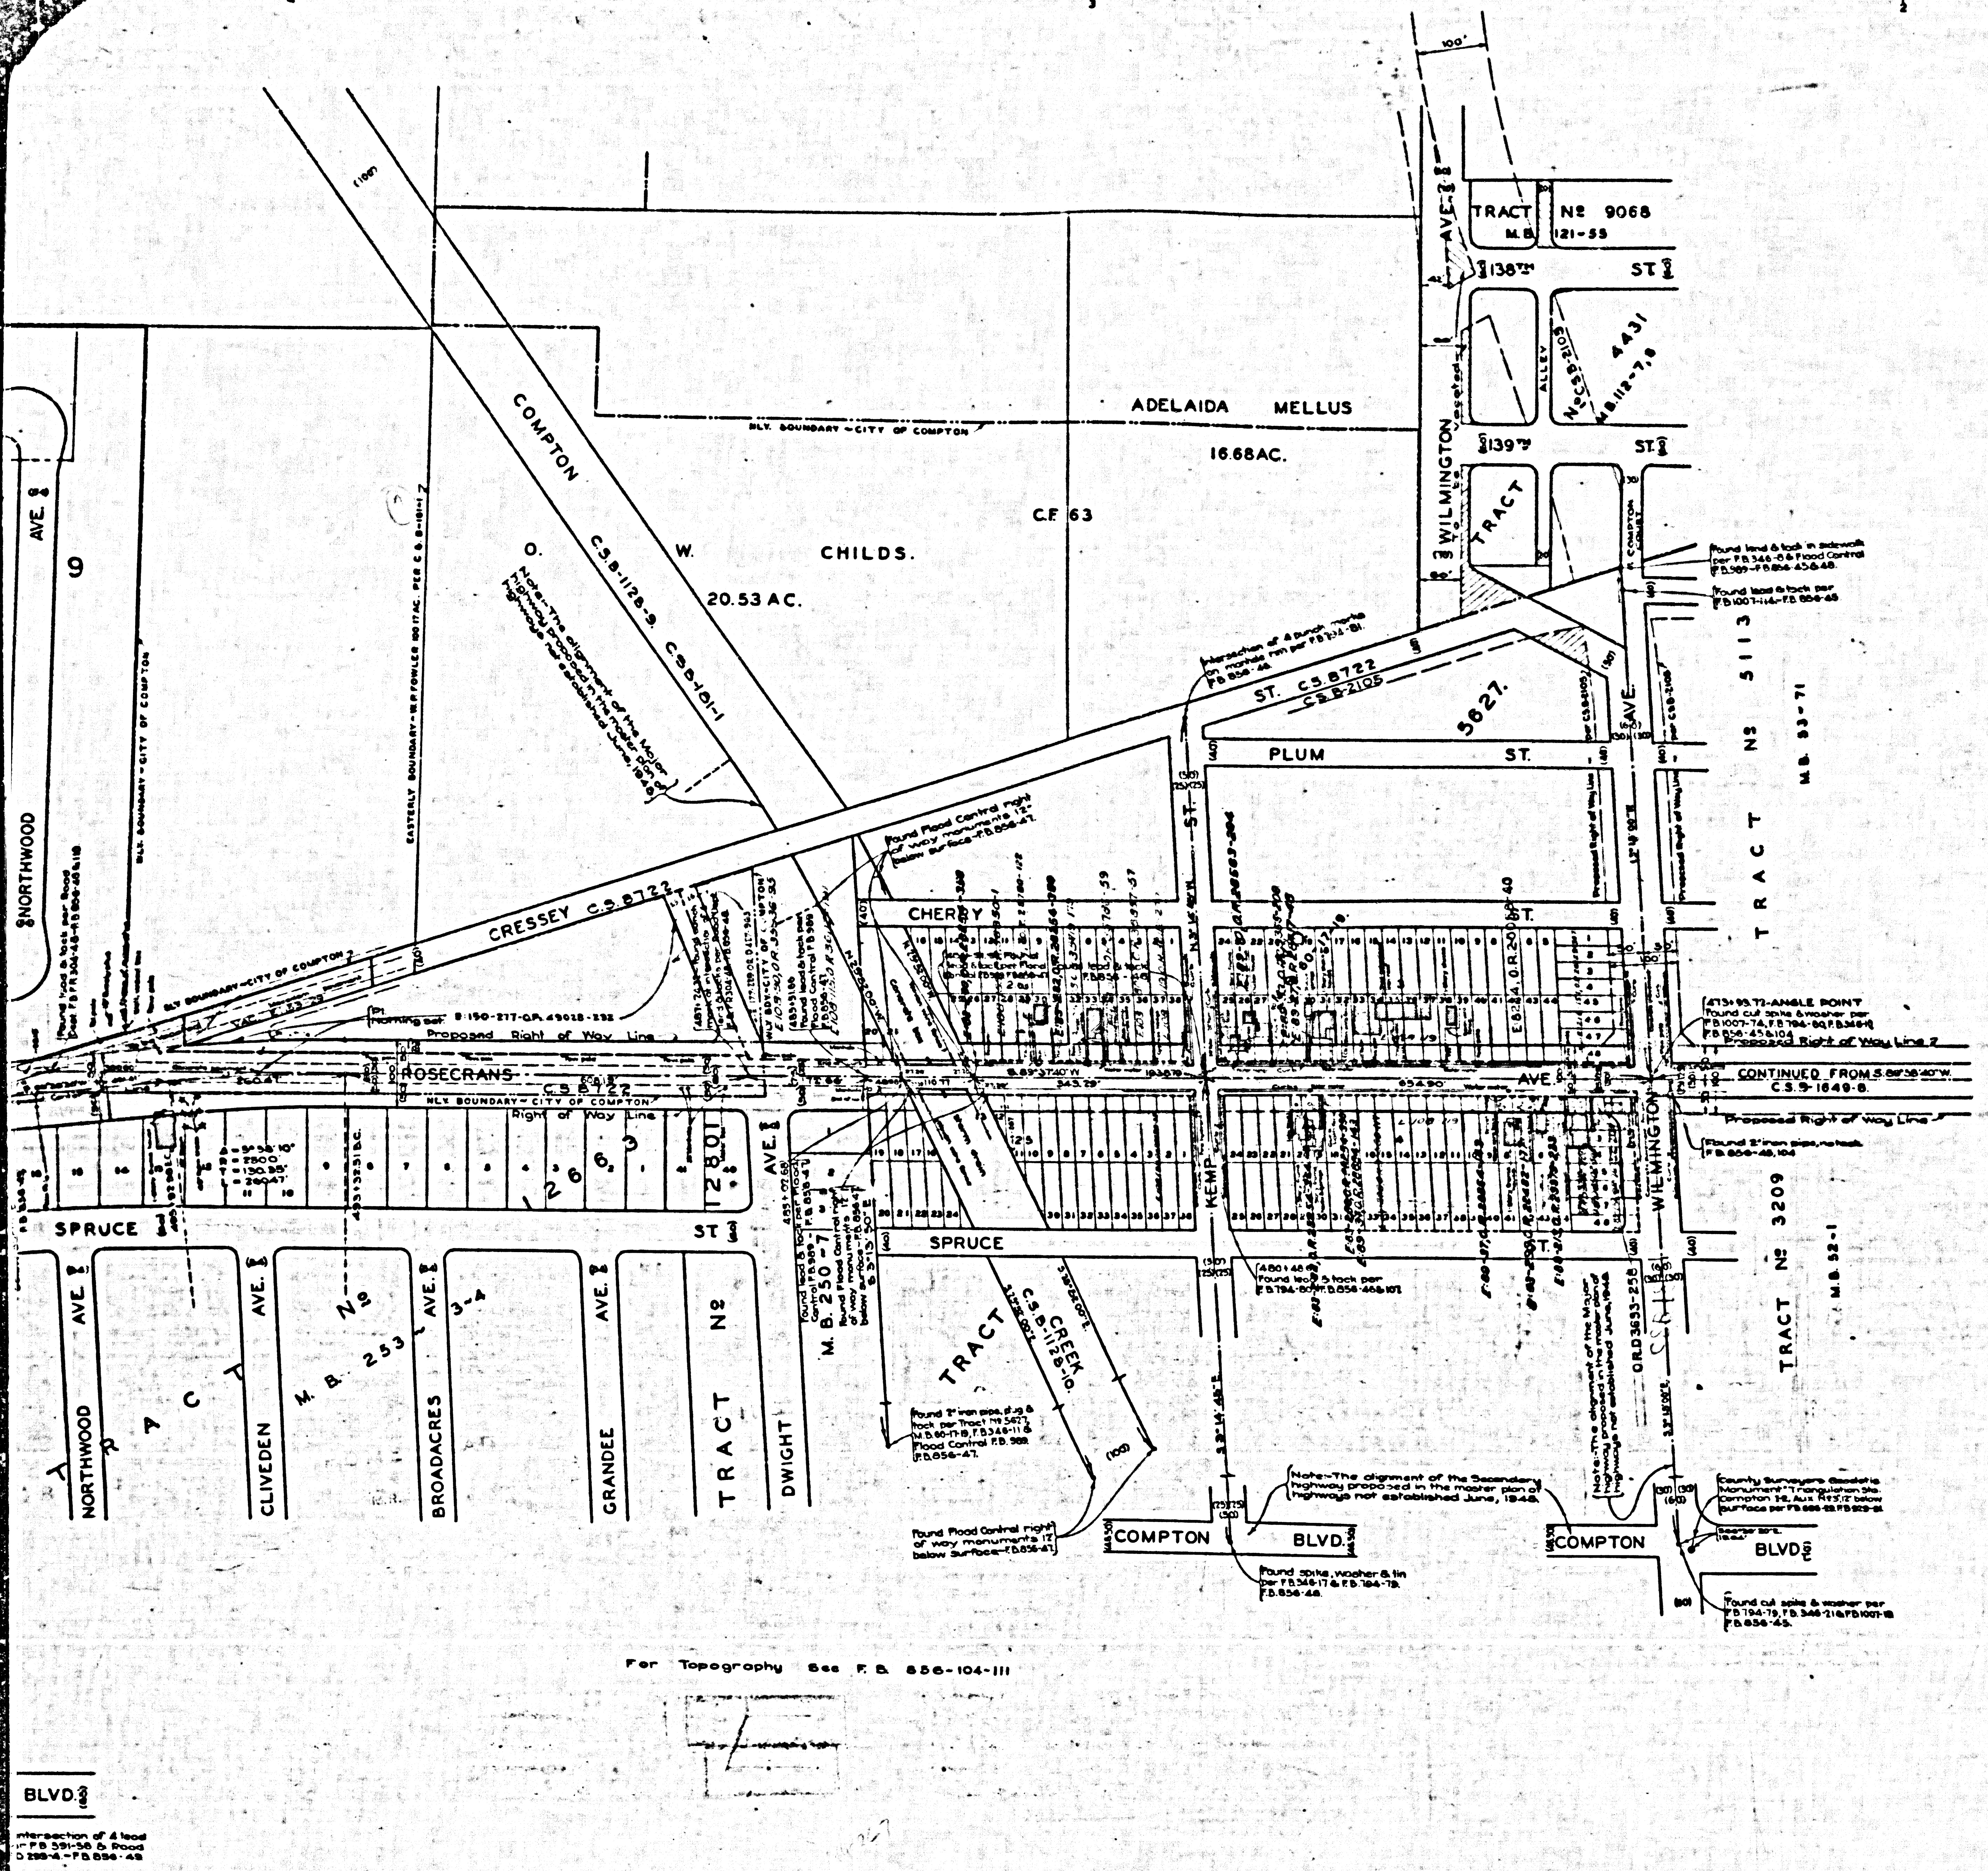

For Topography See F.B. 856-104-111

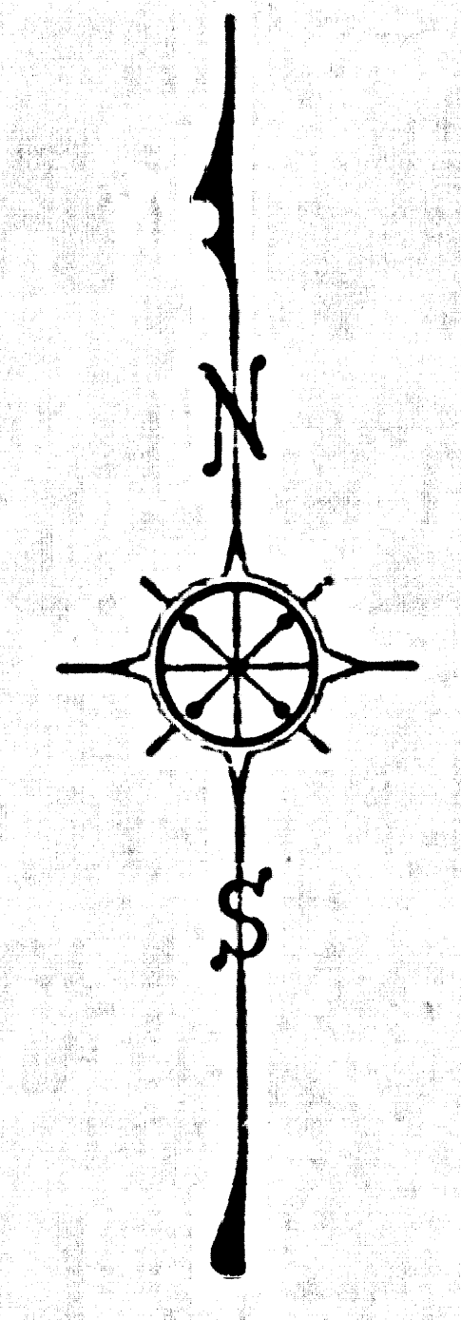

COUNTY OF LOS ANGELES
MAP OF
# ROSECRANS AVENUE
FROM
EASTERLY BOUNDARY LINE, LOS ANGELES COUNTY
TO
FIGUEROA STREET

COUNTY SURVEYORS MAP No B-1649.
SHEET No 9 OF 9 SHEETS
SCALE:-1 INCH = 100 FT.

JOB NUMBER 8202

ALFRED JONES-COUNTY SURVEYOR
SURVEYED JUNE, 1938-DEC., 1940.

SURVEYED UNDER INSTRUCTIONS OF THE
BOARD OF SUPERVISORS PER ORDER DATED
OCTOBER 6, 1937

BEARINGS ARE BASED ON THE CALIFORNIA COORDINATE
SYSTEM, ZONE 7, PER CHAPTER 1307, STATUTES 1947. SEE C.S.9423

F.B. 758 & 856.

FIELD WORK BY....L.D. MOORE
L.S. HAMMOND
OFFICE WORK BY.....H.M. HALL
D.A. WHITE
CHECKED BY........A.H. DREW

THIS MAP FILED - JULY, 1948
C.E. ARNOLD-COUNTY SURVEYOR
Alignment change between Figueroa St & Avalon Blvd. [illegible]
Tracts added January 1963 [illegible]

INDEX -26

CSB-1649-9
A1 OF A5

CSB-1649-9
A2 OF A5

DETAIL
SCALE: 1 IN.=100 FT.
135TH ST.
ALLEY
TRACT No 9295.
M.B. 132-67-69
STANFORD AVE.
ALLEY
McKINLEY AVE.
139TH ST.
L.S. 26-15.
L.R. 408-4.
138TH. ST.
139 TH.
TRACT
140TH ST.
HEIRS OF ANDR
141ST. ST.
54.43
M.B.
HILLFORD
MARKTON ST.
TRACT NO. 21508
METTLER AVE.
140TH ST.
M.B. 587-85-86
BLVD.
S.E. 1/4, FRAC. SECTION 17, T.3S., R.13W., S.B.M.
TRACT NO. 23077
FOR THIS PORTION SEE C.F. 2493
M.B. 645 77-79
L.S. 2-24.
1
3
4
PORTION OF FRAC. SEC. 16. T.3S. R.13W.
CENTRAL AVE.
17, T.3S., R.13W., S.B.M.
2
38
JUNE
TOWNE AVE.
ROSECRANS
AVE.
ABOVE
DETAIL
BOUNDARY CITY OF COMPTON
TRACT NO. 2002
CHARRON PL.
A
B
C
D
F
G
H
S.78
TRACT No 13111
M.B. 302-38,39
TRACT No 12933
ALLEY
144TH ST.
M.B. 252-34,35
LONESS AVE.
BAHAMA AVE.
KEENE
CORLETT
APRILIA
CAIRN
CAHITA
148TH ST.
PORTION LOT 1
For Topography See F.B. 856-118-123.
TRACT NO. 23578
HEIGHTS
M.B. 633-86-88
CLYMAR
145TH. ST.
McKINLEY - STANFORD
DEPARTMENT OF WATER AND POWER CITY OF LOS ANGELES
TRACT No M.B. 15-114.
32
38
GARDENA
C.S.B.-1842
21
26
22
27
16
HEIGHTS For Topography See F.B. 856-124-126.
AVALON - C.S. 8500
SAN PEDRO - C.S. 1643
C.S.B. 1441
COMPTON BLVD.
S.88°36'30"W
COMPTON
BDY. BOUNDARY CITY OF COMPTON
Note - The alignment of the Secondary highway proposed in the master plan of highways not established June, 1946.
Found lead & tack at intersection of 4 lead & tacks per Road Dept. F.B. FA 72-20 - F.B. 856-38.
Found Rd. Dept. lead & tag at intersection of 4 leads & tacks per Road Dept. F.B. PO 293-12 - F.B. 856-34.
Found cut spike in lead. F.B. 856-34.
Intersection of 4 leads & tacks per Road Dept. F.B. PO 293-9 - F.B. 856-34.
ANGLE POINT Intersection of 4 lead & tacks per Road Dept. F.B. PO 293-11. F.B. 856-34.
Found 2" iron pipe, plug & tack flush with surface. F.B. 856-34.
Set spike, washer & tin. F.B. 856-34.
Found 2" iron pipe, flush with surface, tack in iron plug. F.B. 856-34.
Found 1 1/2" iron pipe, flush with surface, no tack. F.B. 856-34.
Found cut spike & lead per Road Dept. F.B. 73-214 F.B. 856-56.
Found lead & tack per Road Dept. F.B. 73-214 F.B. 856-36.
Found lead & tack. F.B. 856-34.
Found lead & tacks at intersection of 4 lead & tacks per Road Dept. F.B. A 71-18 - F.B. 856-34 & 116.
Found 1 1/2" iron pipe 8" below surface per F.B. 1007-12. Tower 1123 - F.B. 856-34.
ANGLE POINT Intersection of 4 leads & tacks per Road Dept. F.B. FC 36-35 F.B. 856-62
Intersection of 4 leads & tacks per Road Dept. F.B. FC 36-35 F.B. 856-62
Found spike, washer & tin. F.B. 856-31.
Intersection Road Dept.

CSB-1649-9
A3 OF A5

CSB-1649-9
A4 OF A5

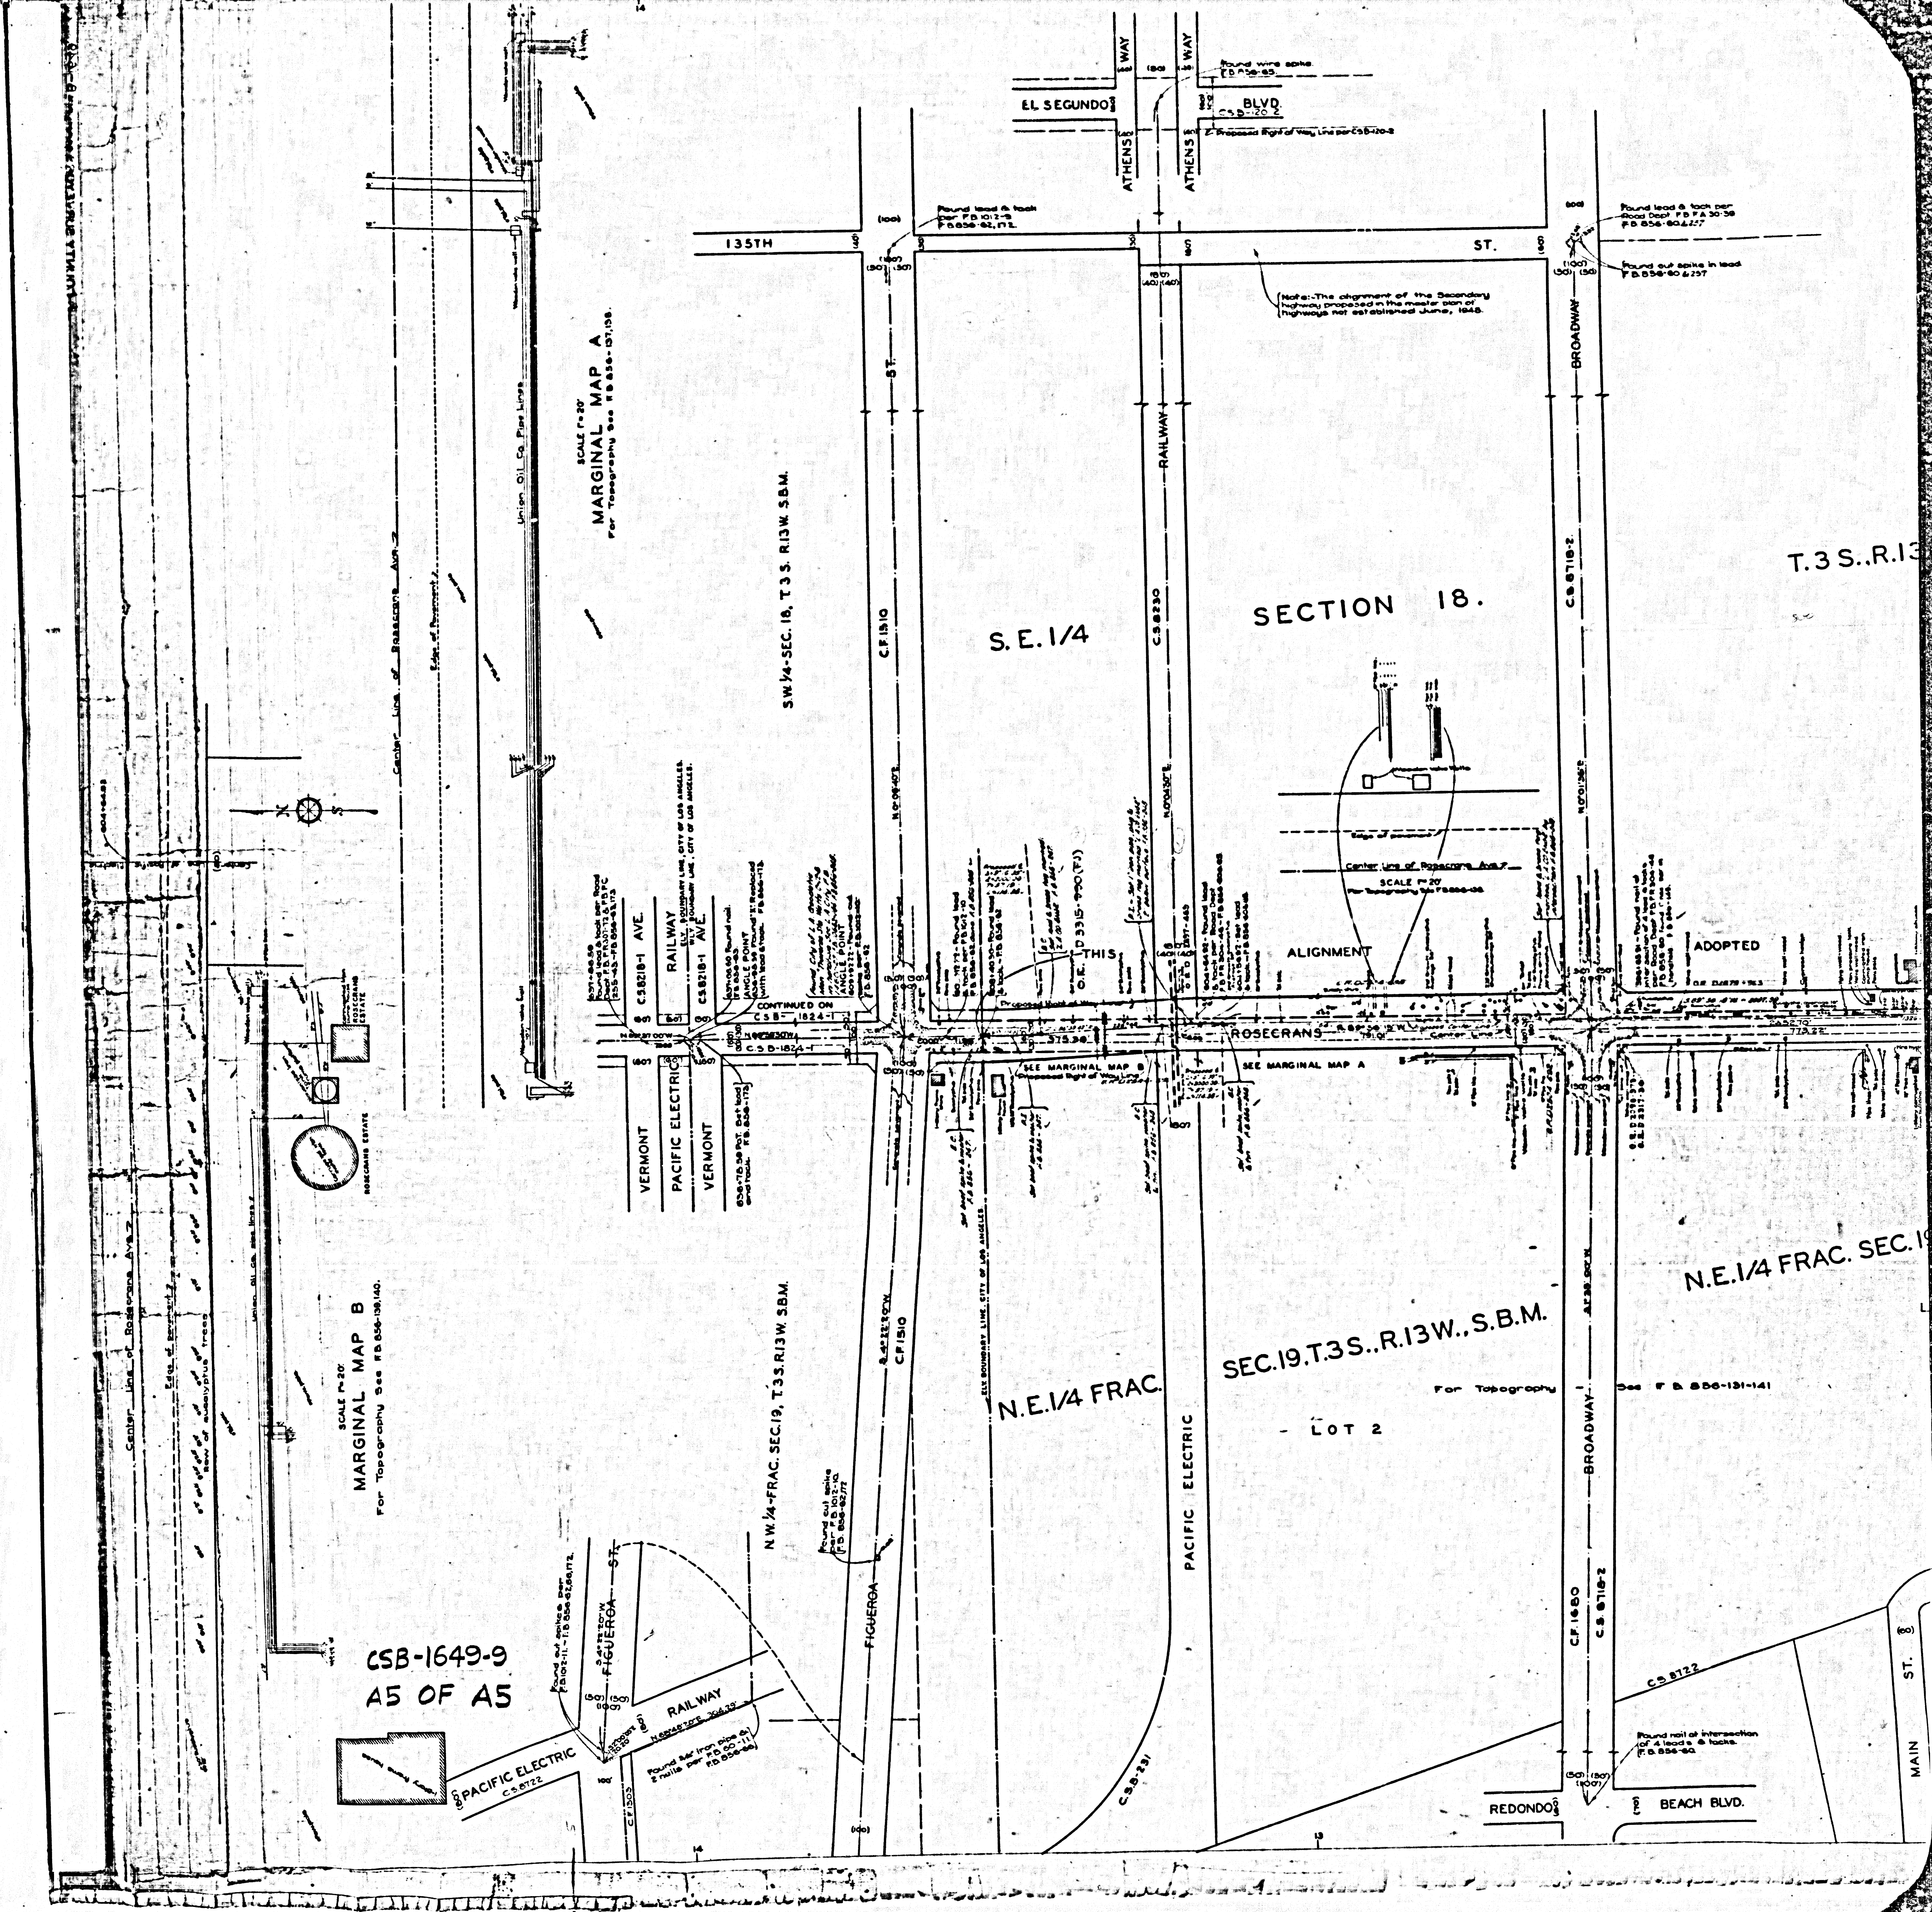
EL SEGUNDO BLVD.
C.S.B.-120-2
Proposed Right of Way Line per C.S.B-120-2
Found wire spike F.B.856-65.
ATHENS WAY
ATHENS WAY
135TH ST.
Found lead & tack per F.B.1012-9 F.B.856-62,172.
Found lead & tack per Road Dept. F.B. F.A.30-38 F.B.856-60&257
Found cut spike in lead F.B.856-60&257
Note:-The alignment of the Secondary highway proposed in the master plan of highways not established June, 1948.
SCALE 1"=20'
MARGINAL MAP A
For Topography See F.B.856-137,138.
S.W.1/4-SEC.18, T.3S. R.13W. S.B.M.
ST.
C.F.1510
S.E.1/4
RAILWAY
C.S.8230
SECTION 18.
BROADWAY
C.S.8718-2
T.3 S..R.13
Center Line of Rosecrans Ave.
Edge of Pavement
Union Oil Co. Pipe Lines
C.S.8218-1 AVE.
RAILWAY
ELY. BOUNDARY LINE, CITY OF LOS ANGELES.
WLY. BOUNDARY LINE, CITY OF LOS ANGELES.
C.S.8218-1 AVE.
ANGLE POINT
CONTINUED ON C.S.B.-1824-1
C.S.B.-1824-1
VERMONT
PACIFIC ELECTRIC
VERMONT
THIS
ALIGNMENT
ADOPTED
ROSECRANS
Center Line
SEE MARGINAL MAP B
Proposed Right of Way Line
SEE MARGINAL MAP A
Edge of pavement
Center Line of Rosecrans Ave.
SCALE 1"=20'
D3315-990(FJ)
N.E.1/4 FRAC. SEC.19
SCALE 1"=20'
MARGINAL MAP B
For Topography See F.B.856-139,140.
N.W.1/4-FRAC. SEC.19, T.3S. R.13W. S.B.M.
Found cut spike per F.B.1017-10 F.B.856-62,172
FIGUEROA
C.F.1510
ELY. BOUNDARY LINE, CITY OF LOS ANGELES.
N.E.1/4 FRAC.
SEC.19.T.3S..R.13W..S.B.M.
For Topography See F.B.856-131-141
LOT 2
PACIFIC ELECTRIC
BROADWAY
C.F.1680
C.S.8718-2
C.S.8722
MAIN ST.
Found nail at intersection of 4 leads & tacks F.B.856-60.
REDONDO BEACH BLVD.
C.S.B-231
Found cut spikes per F.B.1012-11, F.B.856-62,66,172.
FIGUEROA ST.
RAILWAY
PACIFIC ELECTRIC
C.S.8722
C.F.1303
Found 3/4" iron pipe & 2 nails per F.B.60-11 F.B.856-66
14
13

CSB-1649-9
A5 OF A5