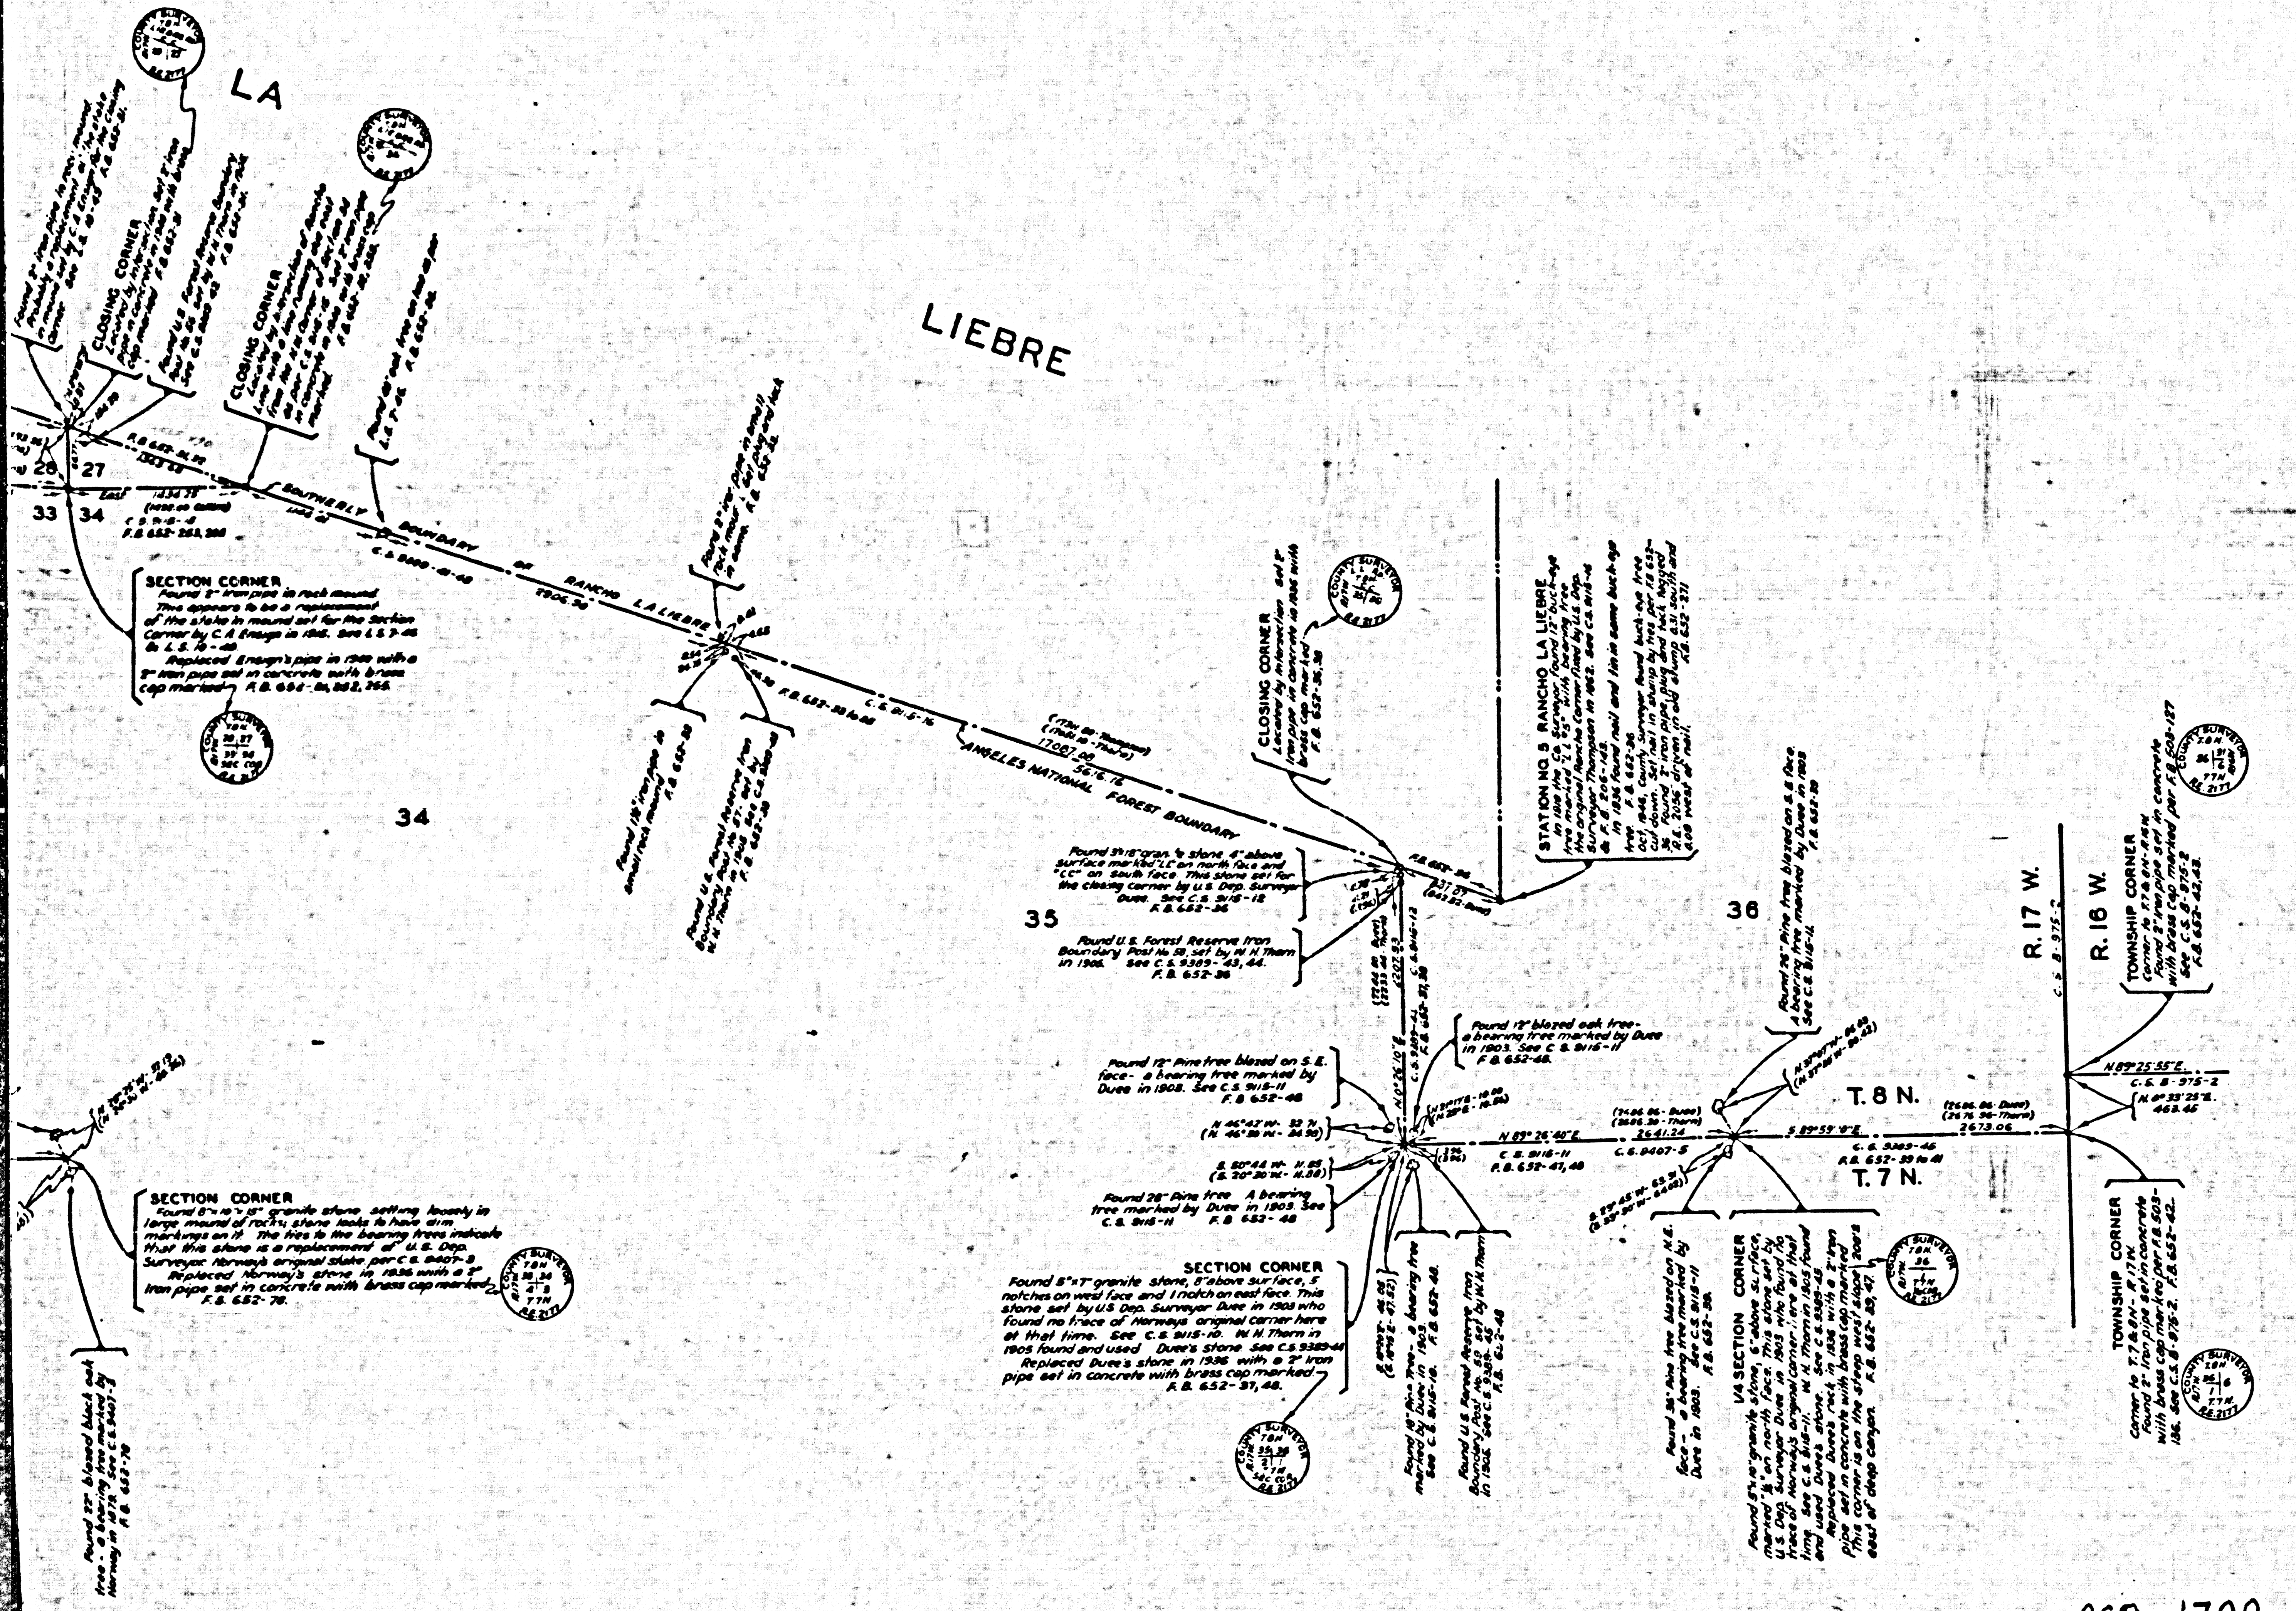
LA
LIEBRE
27
28
33
34
34
35
36
SECTION CORNER
CLOSING CORNER
SOUTHERLY BOUNDARY OF RANCHO LA LIEBRE
ANGELES NATIONAL FOREST BOUNDARY
STATION NO. 5 RANCHO LA LIEBRE
1/4 SECTION CORNER
TOWNSHIP CORNER
T. 8 N.
T. 7 N.
R. 17 W.
R. 16 W.

COUNTY OF LOS ANGELES
MAP OF

SECTION LINES AND CORNERS
ESTABLISHED BY THE COUNTY SURVEYOR
IN
T.8 N. R.17 & 18 W. S.B.M.

COUNTY SURVEYORS MAP NO. B-1708

SCALE: 1 INCH = 600 FT.

JOB NUMBER 4999

C.E. ARNOLD COUNTY SURVEYOR
SURVEYED IN 1936, 1937, 1940, 1941 & 1943.

BEARINGS ARE BASED ON TRUE BEARINGS FOR A MERIDIAN THRU THE CORNER OF T.7 & 8 N. R.17 & 18 W. AS DETERMINED BY TIES TO U.S.G.S. TRIANGULATION SYSTEM.

F. B. 652 AND 736

FIELD WORK	BY	F. C. HOWARD
OFFICE WORK	BY	K. R. McPHERSON C. E. DROWN
CHECKED	BY	K. R. McPHERSON

INDEX. 17

COUNTY SURVEYORS MAP NO. B-1708

CSB-1708
A1 of A3

RANCHO
LA
LI
TRACT NO. 7220
M. B. 136 - 73, 74
T. 8 N.
T. 7 N.
R. 18 W.
R. 17 W.
STATION NO. 3 RANCHO LA LIEBRE
STATION NO. 4 RANCHO LA LIEBRE
U.S.G.S. TRIANGULATION STATION "BEACON"
U.S.G.S. TRIANGULATION STATION "SANDBERG"
ANGELES NATIONAL FOREST BDRY.
Southerly Boundary of Rancho La Liebre
SOUTHERLY BOUNDARY OF RANCHO LA LIEBRE
Intersection with Approximate Rancho Line. Nothing set.
1/4 SECTION CORNER
SECTION CORNER
CENTER OF SECTION
WITNESS CORNER
TOWNSHIP CORNER
CLOSING CORNER
23
24
19
20
26
25
30
29
28
27
35
36
31
32
33
34
2
1
6
5
Fence Practically on Section Line
COUNTY SURVEYOR

CSB-1708
A2 OF A3

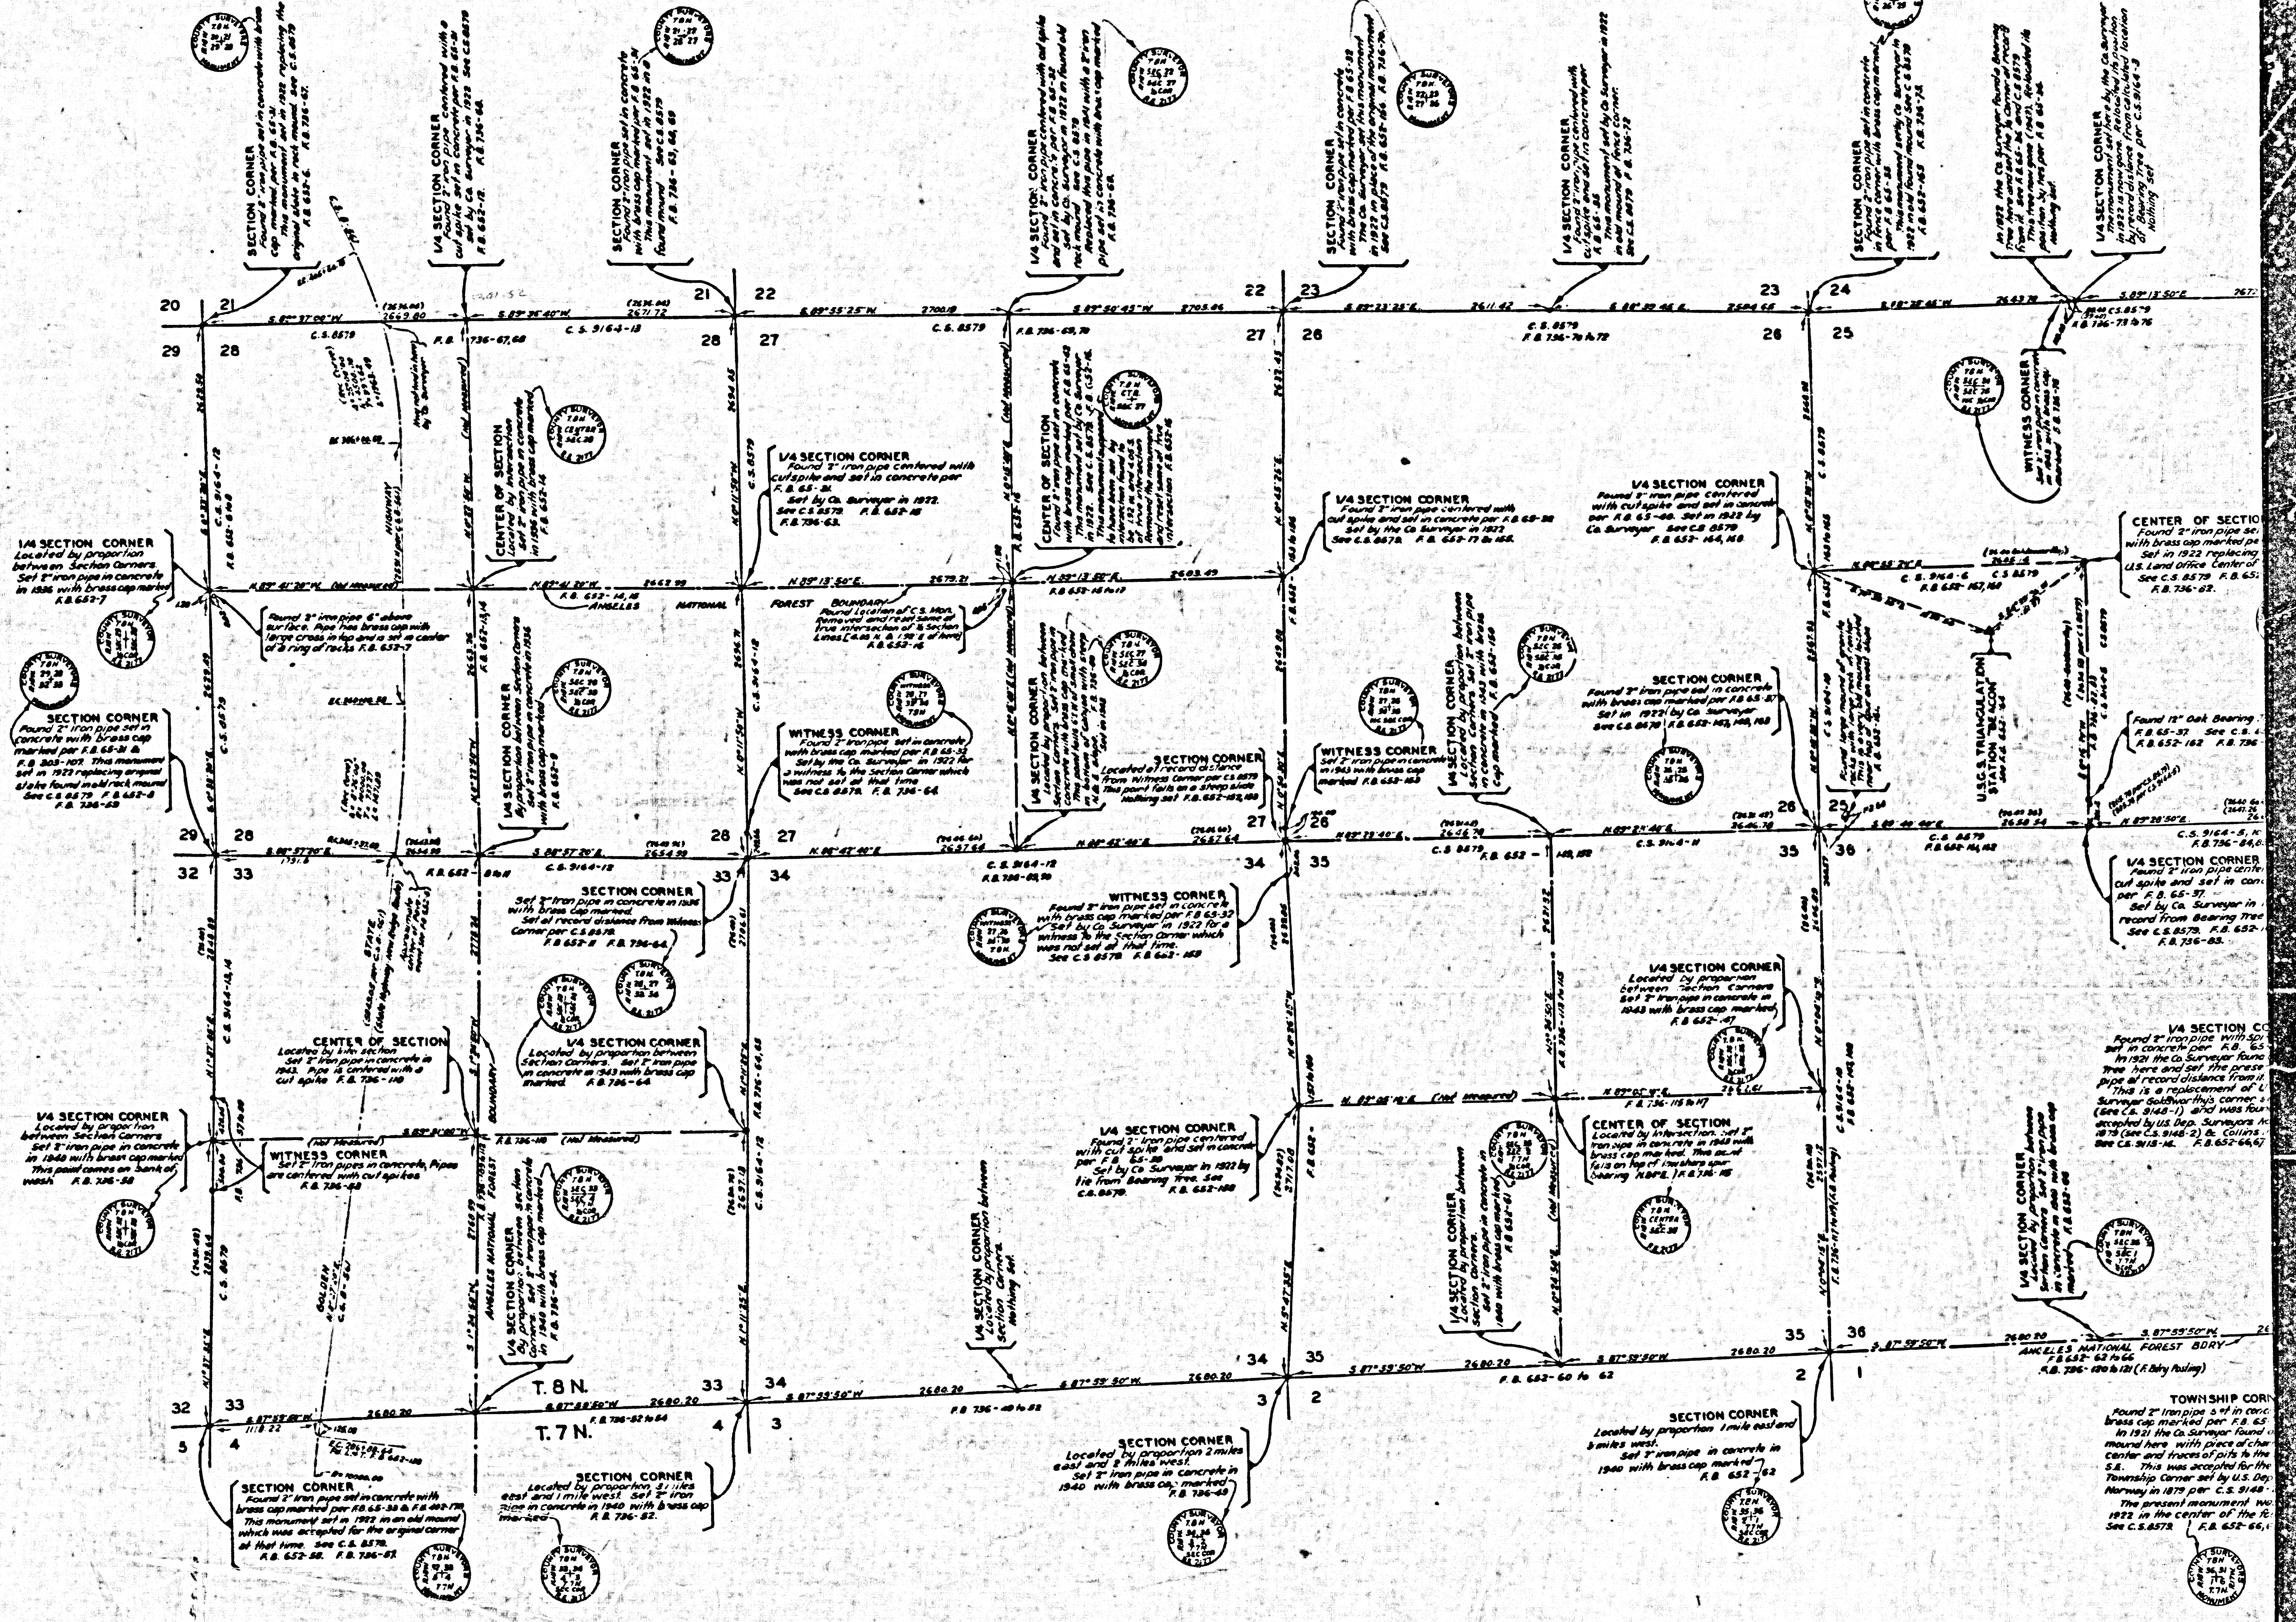
T. 8 N.
T. 7 N.
SECTION CORNER
1/4 SECTION CORNER
CENTER OF SECTION
WITNESS CORNER
TOWNSHIP CORNER
ANGELES NATIONAL FOREST
NATIONAL FOREST BOUNDARY
U.S.G.S. TRIANGULATION STATION
20
21
22
23
24
25
26
27
28
29
32
33
34
35
36
1
2
3
4
5

CSB-1708
A3 OF A3