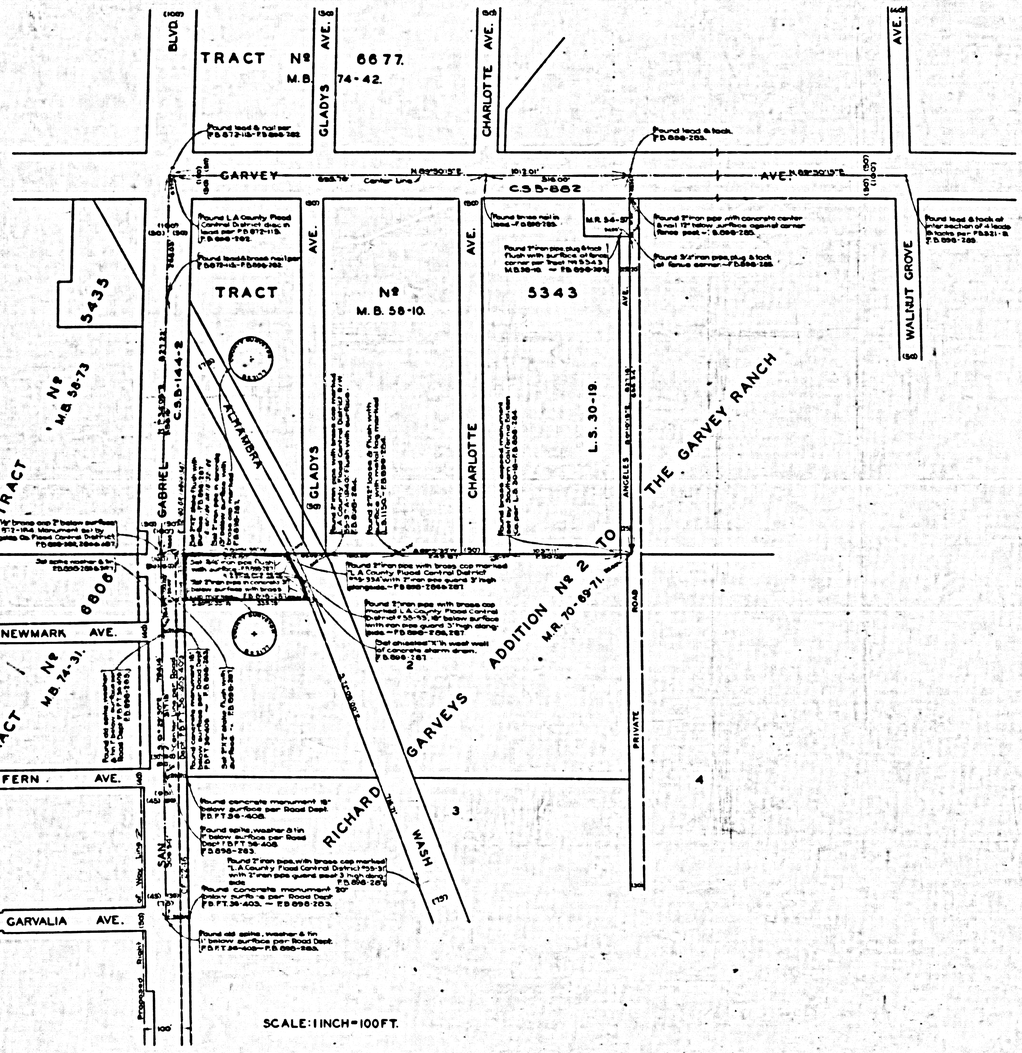


MAP OF

LOS ANGELES COUNTY FIRE STATION SITE Nº 4

IN THE

MAP OF

SAN GABRIEL VALLEY FIRE PROTECTION DISTRICT LOT CONSOLIDATED

ENGINE CO Nº 4.

A PORTION OF LOT 2 OF RICHARD GARVEYS ADDITION Nº 2 TO THE GARVEY RANCH. M.R. 70-69-71.

COUNTY SURVEYORS MAP Nº B-1722.

SCALES AS SHOWN

JOB NUMBER 8328

INDEX 36

ALFRED JONES - COUNTY SURVEYOR

SURVEYED ..... AUGUST, 1941.

SURVEYED ON REQUEST OF THE COUNTY FORESTER & FIRE WARDEN UNDER RULE 21 ORD. 829, BY LETTER DATED JULY 31, 1941 & AS AUTHORIZED BY THE BOARD OF SUPERVISORS IN THEIR ORDER OF JANUARY 13, 1930. BEARINGS ARE BASED ON THE BEARING OF SAN GABRIEL BLVD. AS SHOWN ON C.S.B-1442

F.B. 898-281-294.

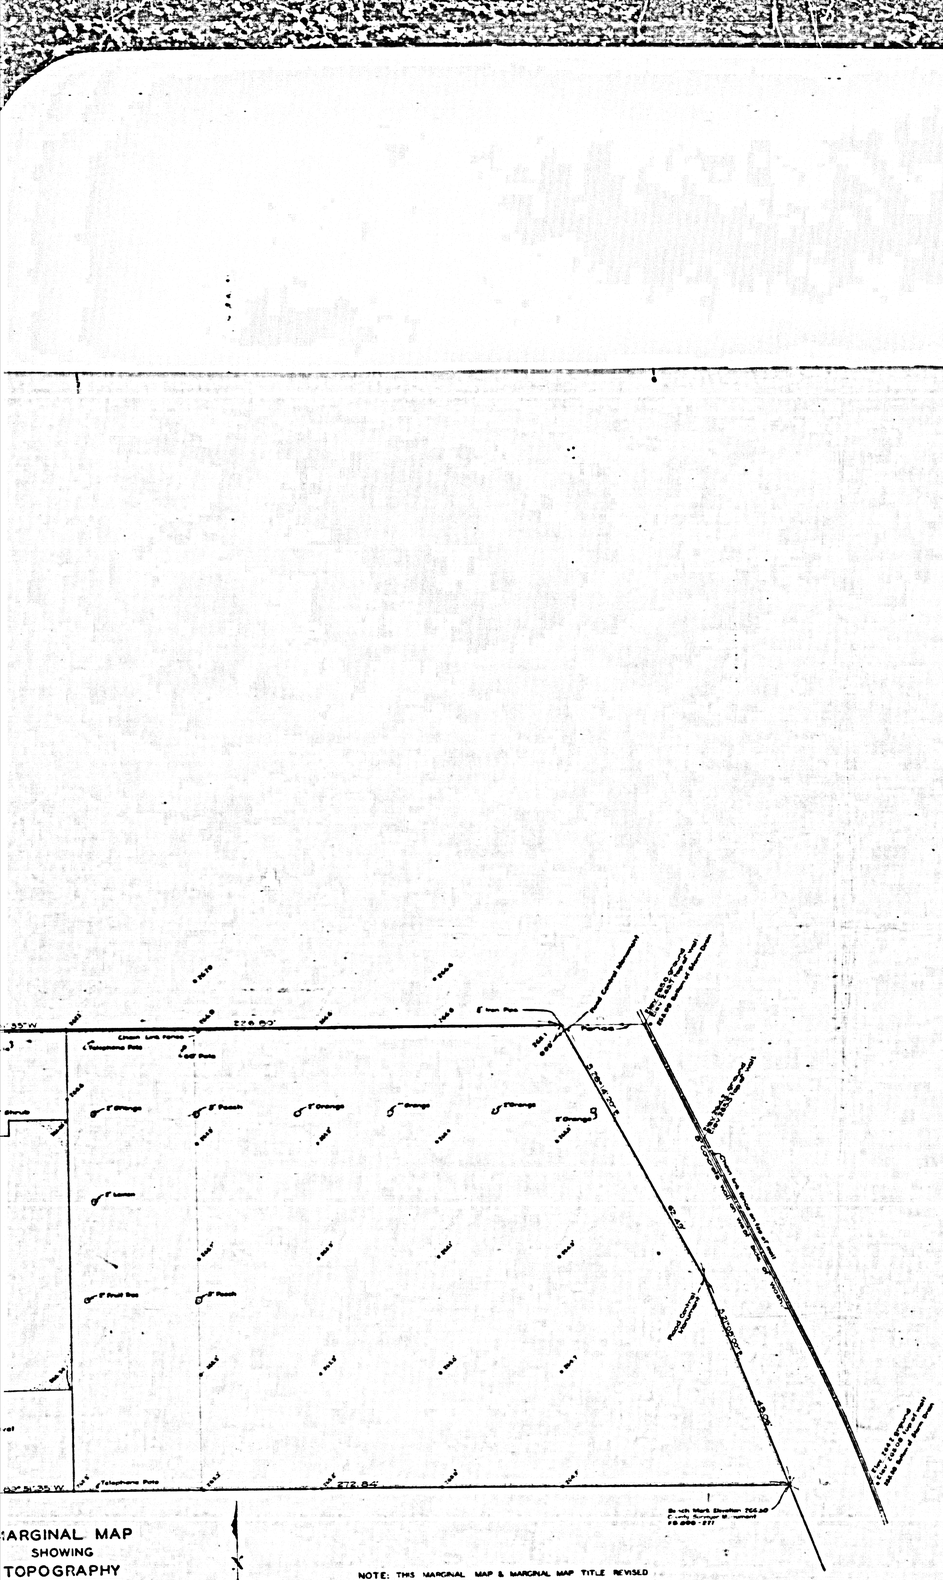
FIELD WORK BY.... A.N. HELLSTROM

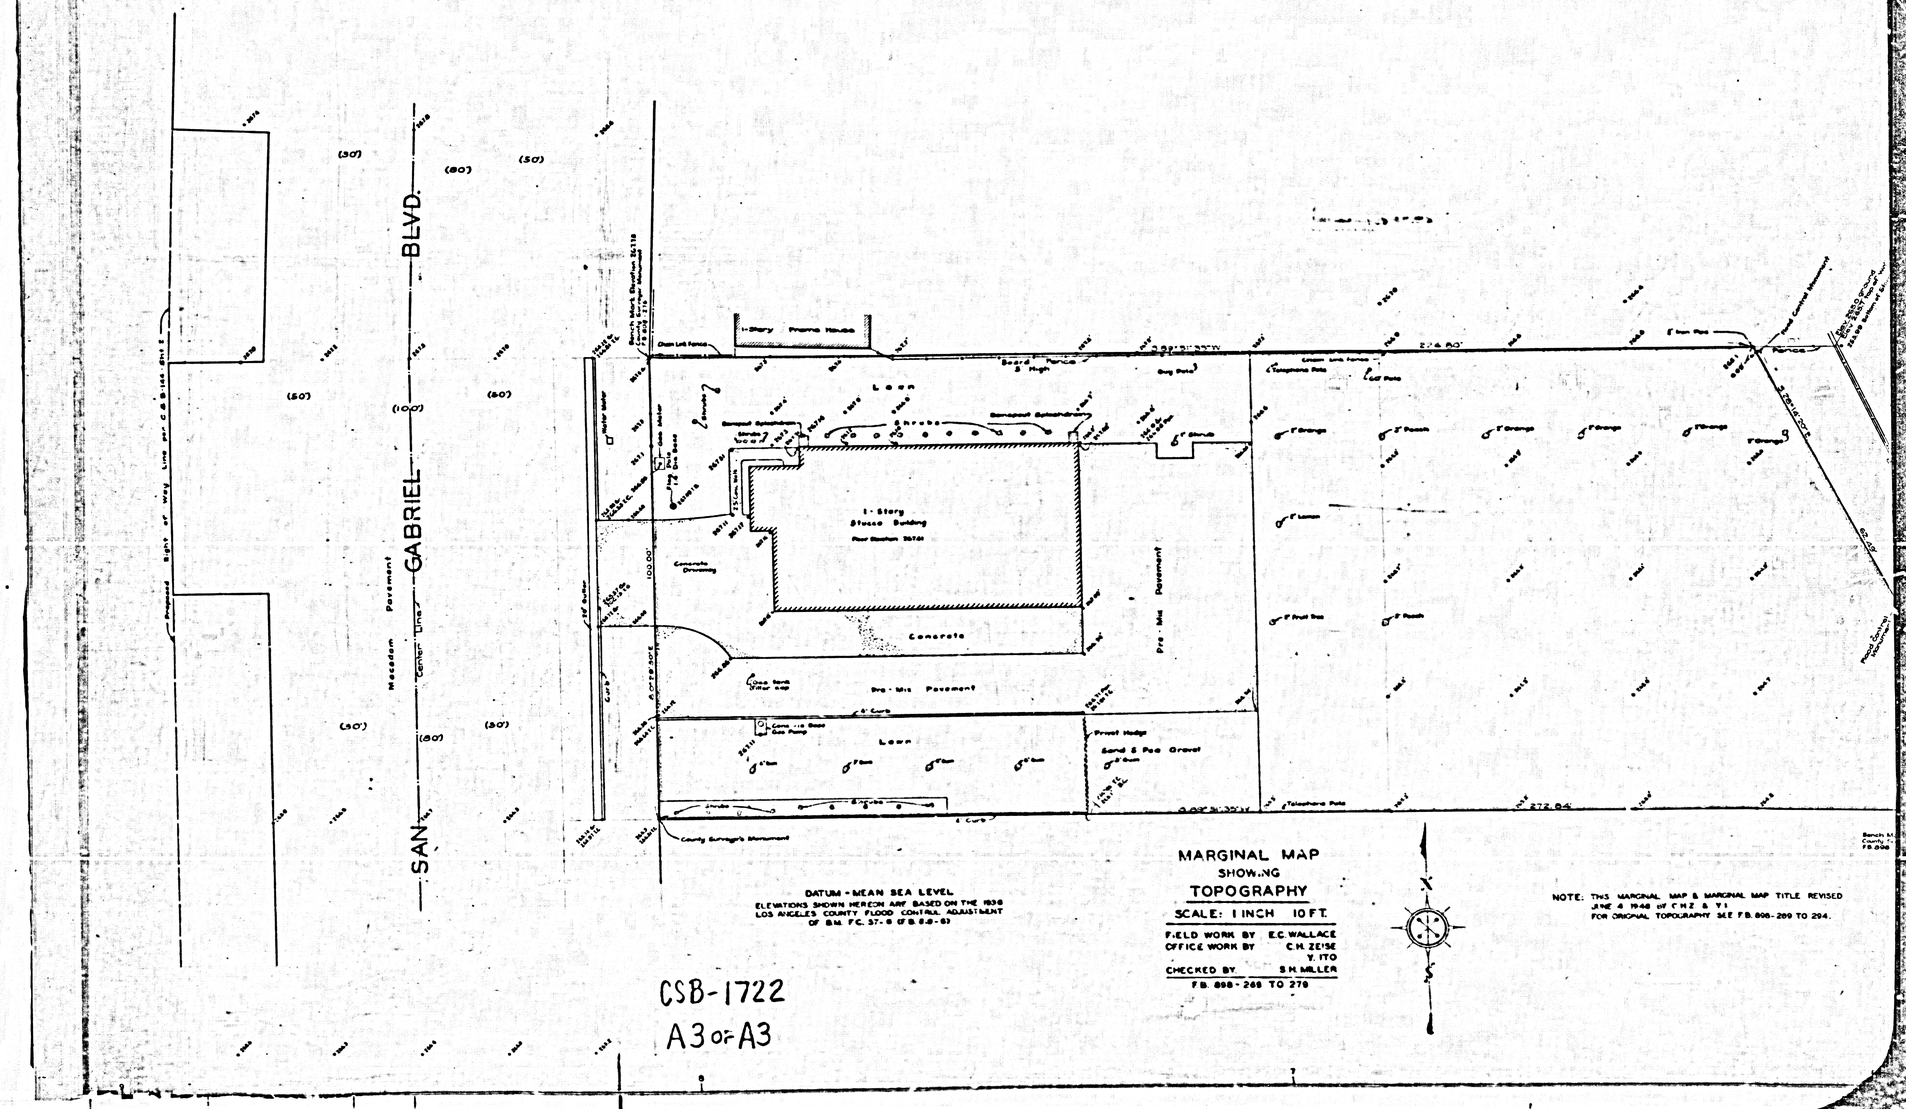
OFFICE WORK BY... K.R. MCPHERSON
D.A. WHITE

CHECKED BY..... K.R. MCPHERSON

GARVEY FIRE STATION

CSB-1722
A1 OF A3


N 89°59'35" W 272.84'
S 39°44' 30" E
49.09'
Set Mag. Nail & Tag
Found Concrete Monument
Set Mag. Nail & Tag
Set Mag. Nail & Tag
Set Mag. Nail & Tag


SAN GABRIEL BLVD.
Meadow Pavement
Center Line
Proposed Right of Way Line per C.S.B.-1722 Sht. 2
(50')
(100')
(80')
(50')
Bench Mark Brother Sta 1.18 Feet Above Pavement
Chain Link Fence
1-Story Frame House
Board & Batten
Asphalt Roof
Lawn
Ornamental Bushes
Shrubs
Cement Walk
Gate
Hedge
Concrete Curbing
1-Story Stucco Building
Floor Elevation 357.60
Concrete
Pre-Mix Pavement
4" Curb
Cement Walk
Lawn
Privet Hedge
Sand & Pea Gravel
Shrubs
Eucalyptus
County Surveyor's Monument
Telephone Pole
Power Pole
Fence
Chain Link Fence
Concrete Curb
Cement Walk
Gate
Concrete Driveway
Asphalt Roof
Board & Batten
Shrubs
Lawn
Ornamental Bushes
Hedge
Sand & Pea Gravel
Eucalyptus