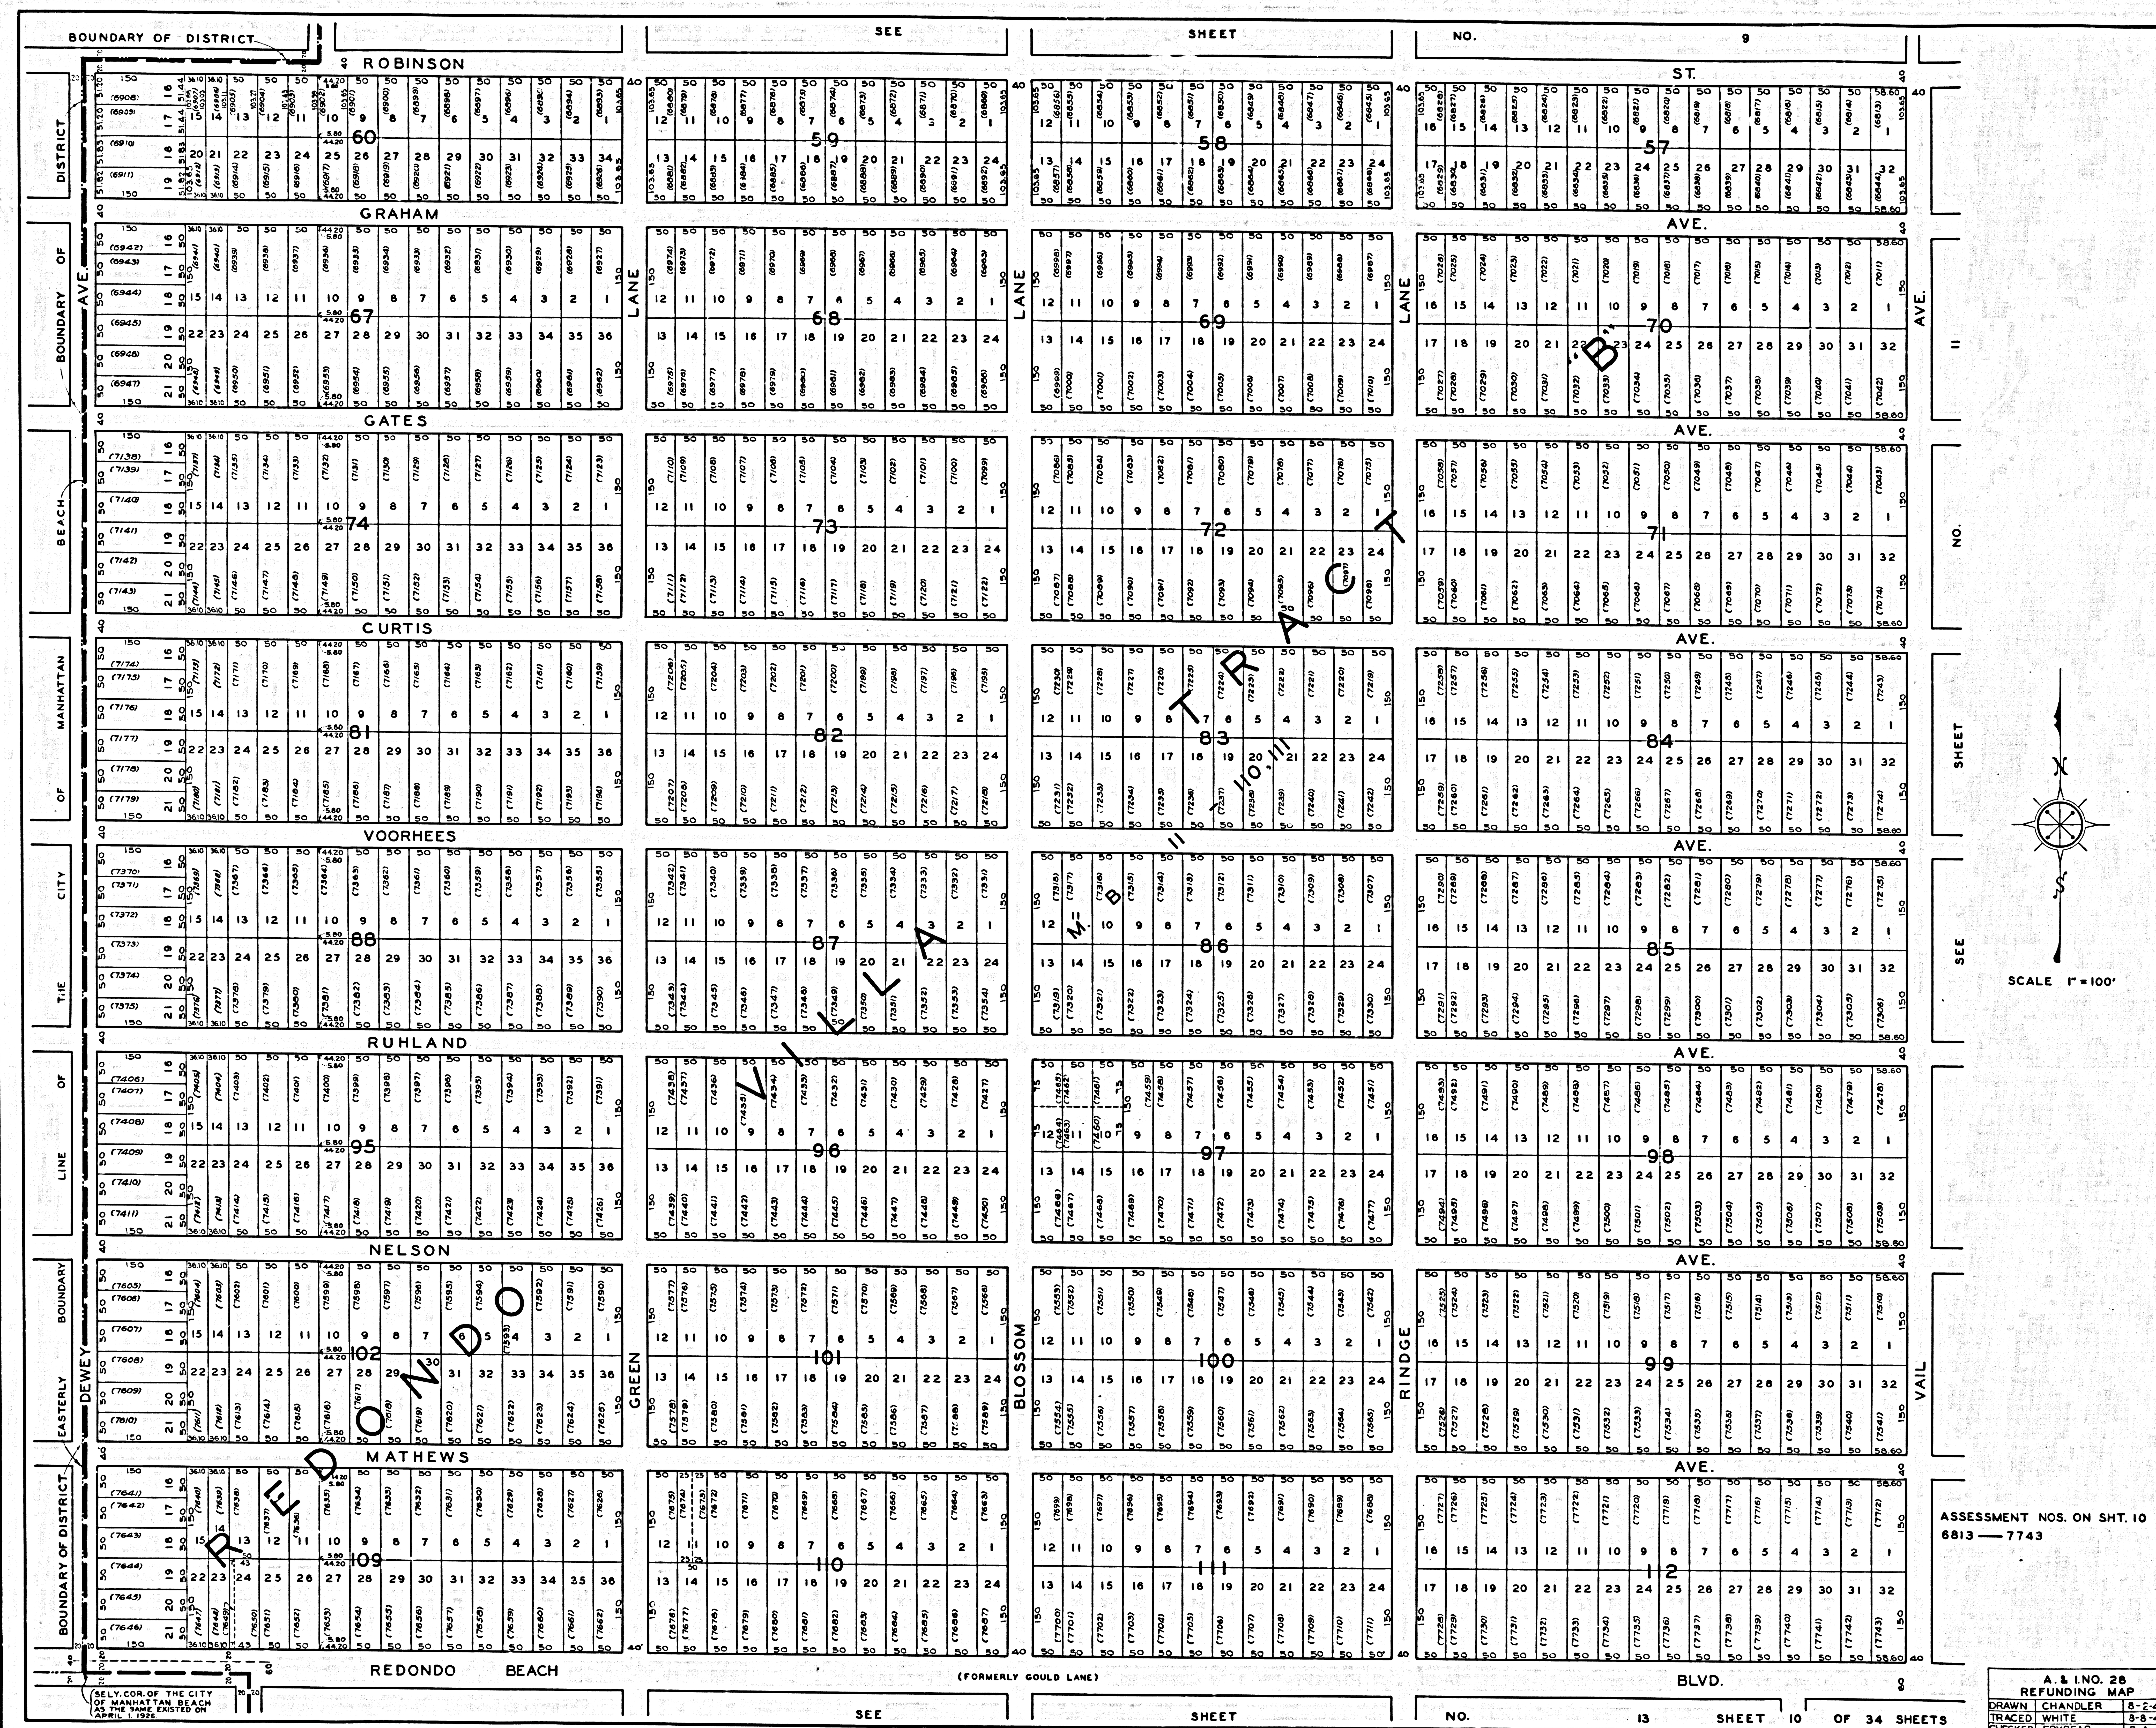
BOUNDARY OF DISTRICT
SEE SHEET NO. 9
ROBINSON ST.
GRAHAM AVE.
GATES AVE.
CURTIS AVE.
VOORHEES AVE.
RUHLAND AVE.
NELSON AVE.
MATHEWS AVE.
REDONDO BEACH BLVD.
(FORMERLY GOULD LANE)
DEWEY AVE.
LANE
GREEN
BLOSSOM
RINDGE
VAIL AVE.
BOUNDARY OF DISTRICT
EASTERLY BOUNDARY OF DISTRICT
TIE LINE OF CITY OF MANHATTAN BEACH
BOUNDARY OF DISTRICT
REDONDO VILLA TRACT "B"
M. B. 110, 111
SELY. COR. OF THE CITY OF MANHATTAN BEACH AS THE SAME EXISTED ON APRIL 1, 1926
SEE SHEET NO. 11
SEE SHEET NO. 13
SCALE 1" = 100'
N
S
ASSESSMENT NOS. ON SHT. 10
6813 — 7743
A. & I. NO. 28
REFUNDING MAP
DRAWN CHANDLER 8-2-40
TRACED WHITE 8-8-40
CHECKED FRYREAR 2-4-41
SHEET 10 OF 34 SHEETS

CSB 1725-10