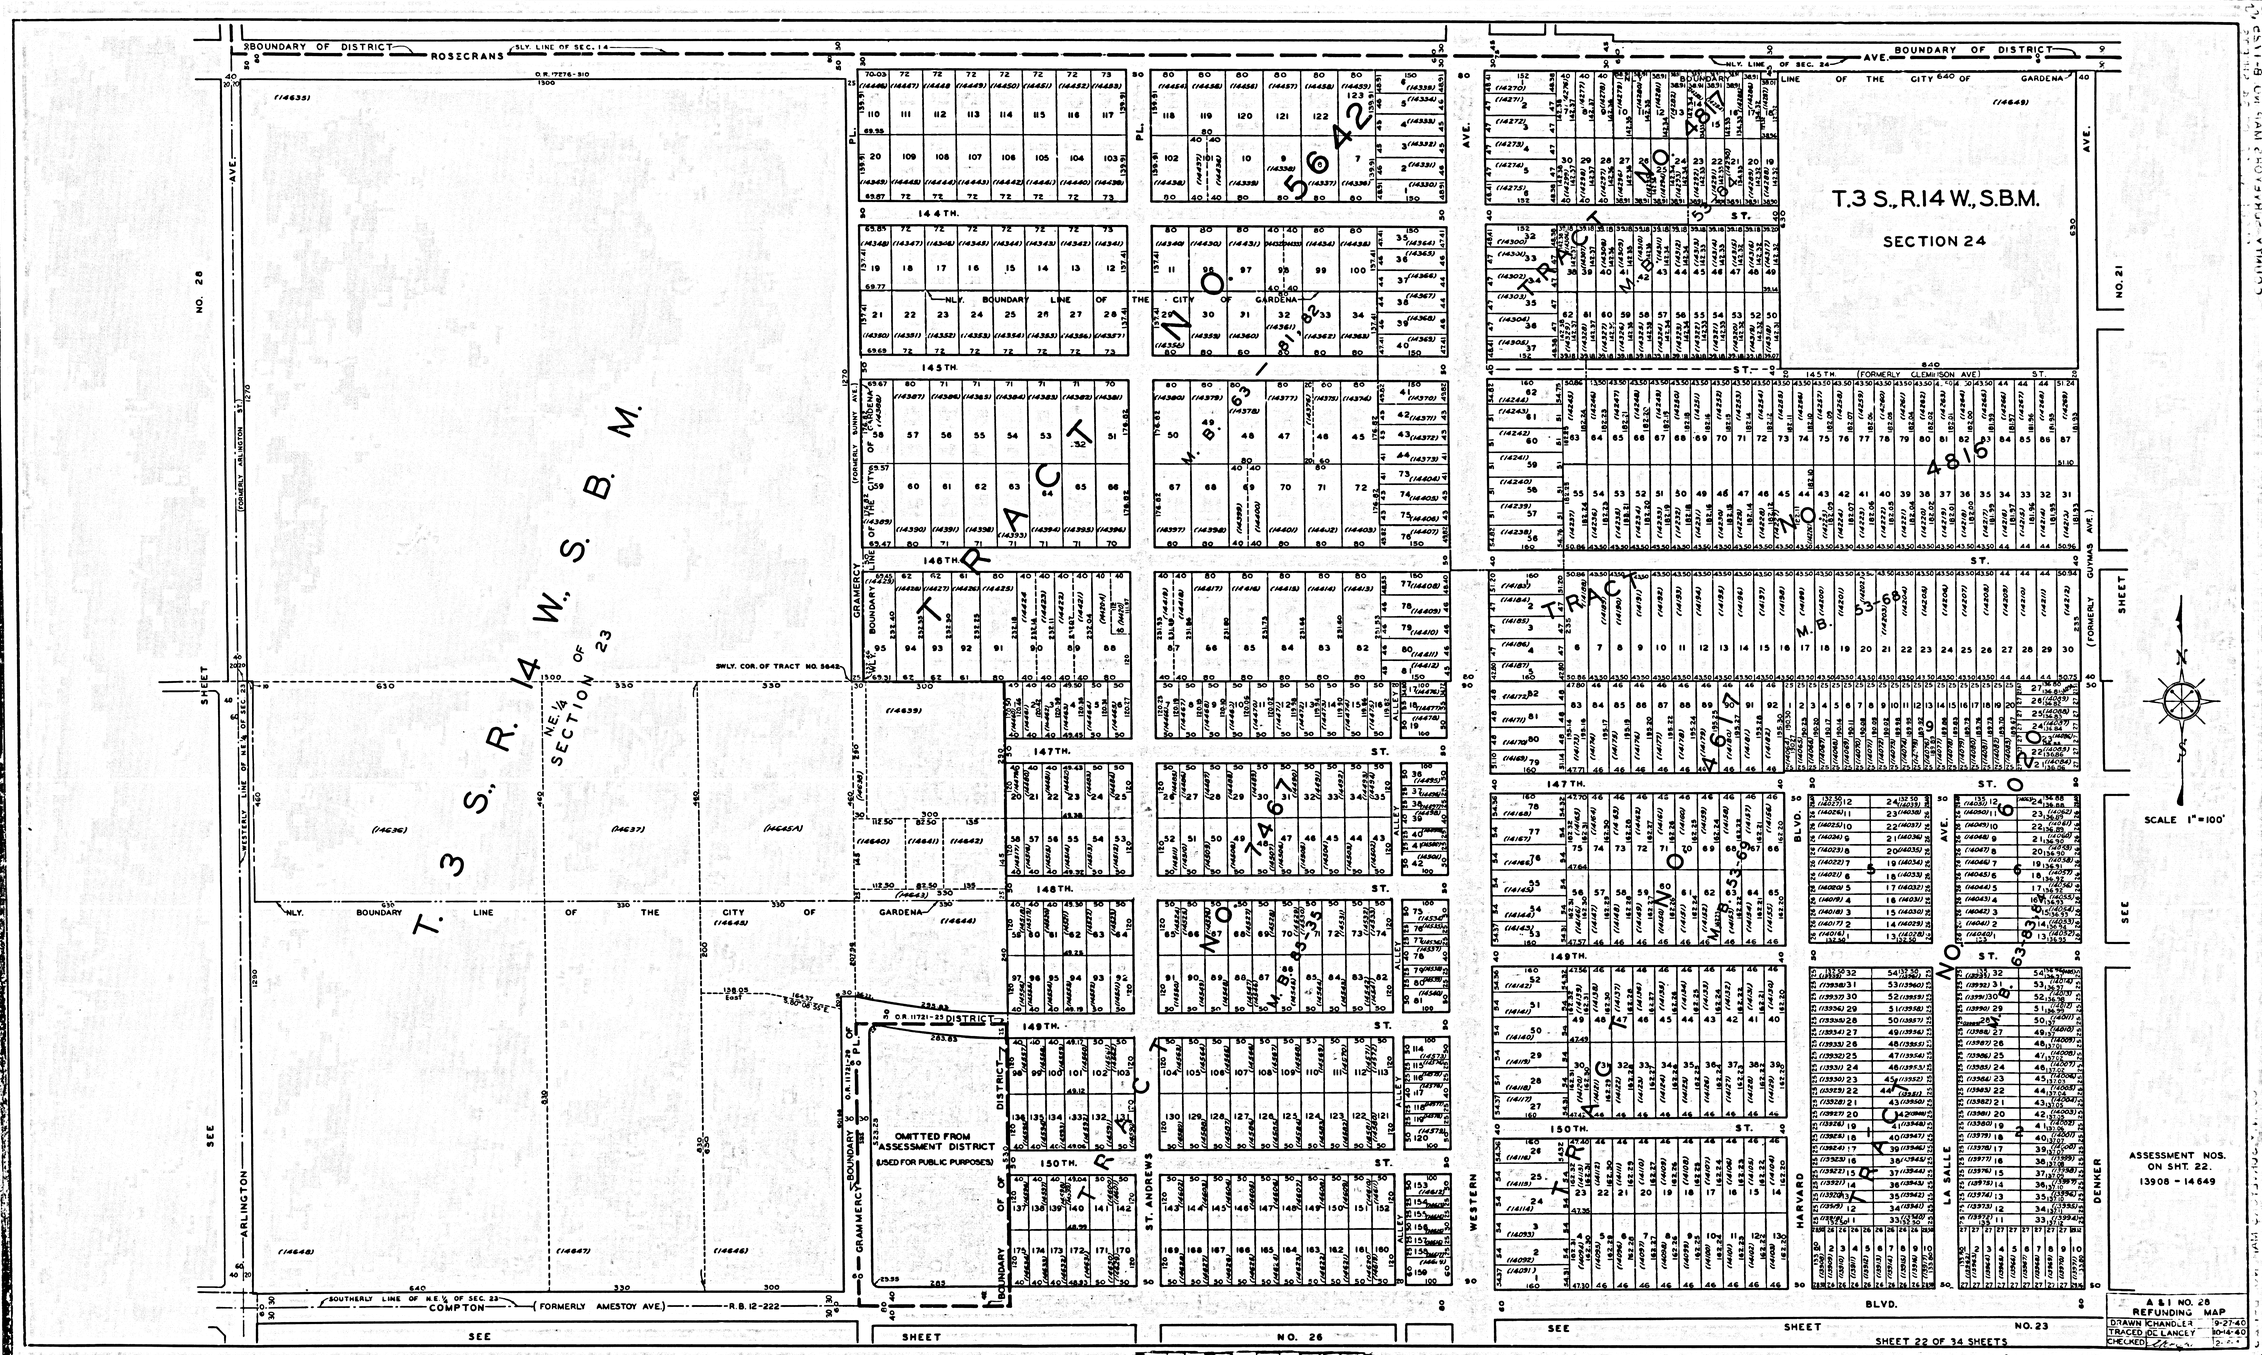
T. 3 S., R. 14 W., S. B. M.
SECTION 24
T. 3 S., R. 14 W., S. B. M.
SECTION 23
N.E. 1/4 OF
BOUNDARY OF DISTRICT
ROSECRANS
AVE.
NO. 28
NO. 21
NO. 26
NO. 23
SHEET
SEE
ARLINGTON
(FORMERLY ARLINGTON ST.)
COMPTON
(FORMERLY AMESTOY AVE.)
R.B. 12-222
SOUTHERLY LINE OF N.E. 1/4 OF SEC. 23
WESTERLY LINE OF N.E. 1/4 OF SEC. 23
SWLY. COR. OF TRACT NO. 5642
NLY. BOUNDARY LINE OF THE CITY OF GARDENA
LINE OF THE CITY 640 OF GARDENA
NLY. LINE OF SEC. 24
144TH.
145TH.
146TH.
147TH.
148TH.
149TH.
150TH.
ST.
BLVD.
(FORMERLY CLEMISON AVE)
(FORMERLY GUYMAS AVE.)
(FORMERLY SUNNY AVE.)
GRAMERCY
ST. ANDREWS
WESTERN
HARVARD
LA SALLE
DENKER
ALLEY
TRACT NO. 5642
TRACT NO. 4815
TRACT NO. 4667
TRACT NO. 5300
TRACT NO. 4635
TRACT NO. 4634
M.B. 63/81-82
M.B. 53/35
M.B. 53/9
M.B. 63/83
OMITTED FROM ASSESSMENT DISTRICT
(USED FOR PUBLIC PURPOSES)
DISTRICT
OF
BOUNDARY
SCALE 1"=100'
ASSESSMENT NOS.
ON SHT. 22.
13908 - 14649
A & I NO. 28
REFUNDING MAP
DRAWN KHANDLER 9-27-40
TRACED DC LANGLY 10-14-40
CHECKED
SHEET 22 OF 34 SHEETS
CSB 11725-22