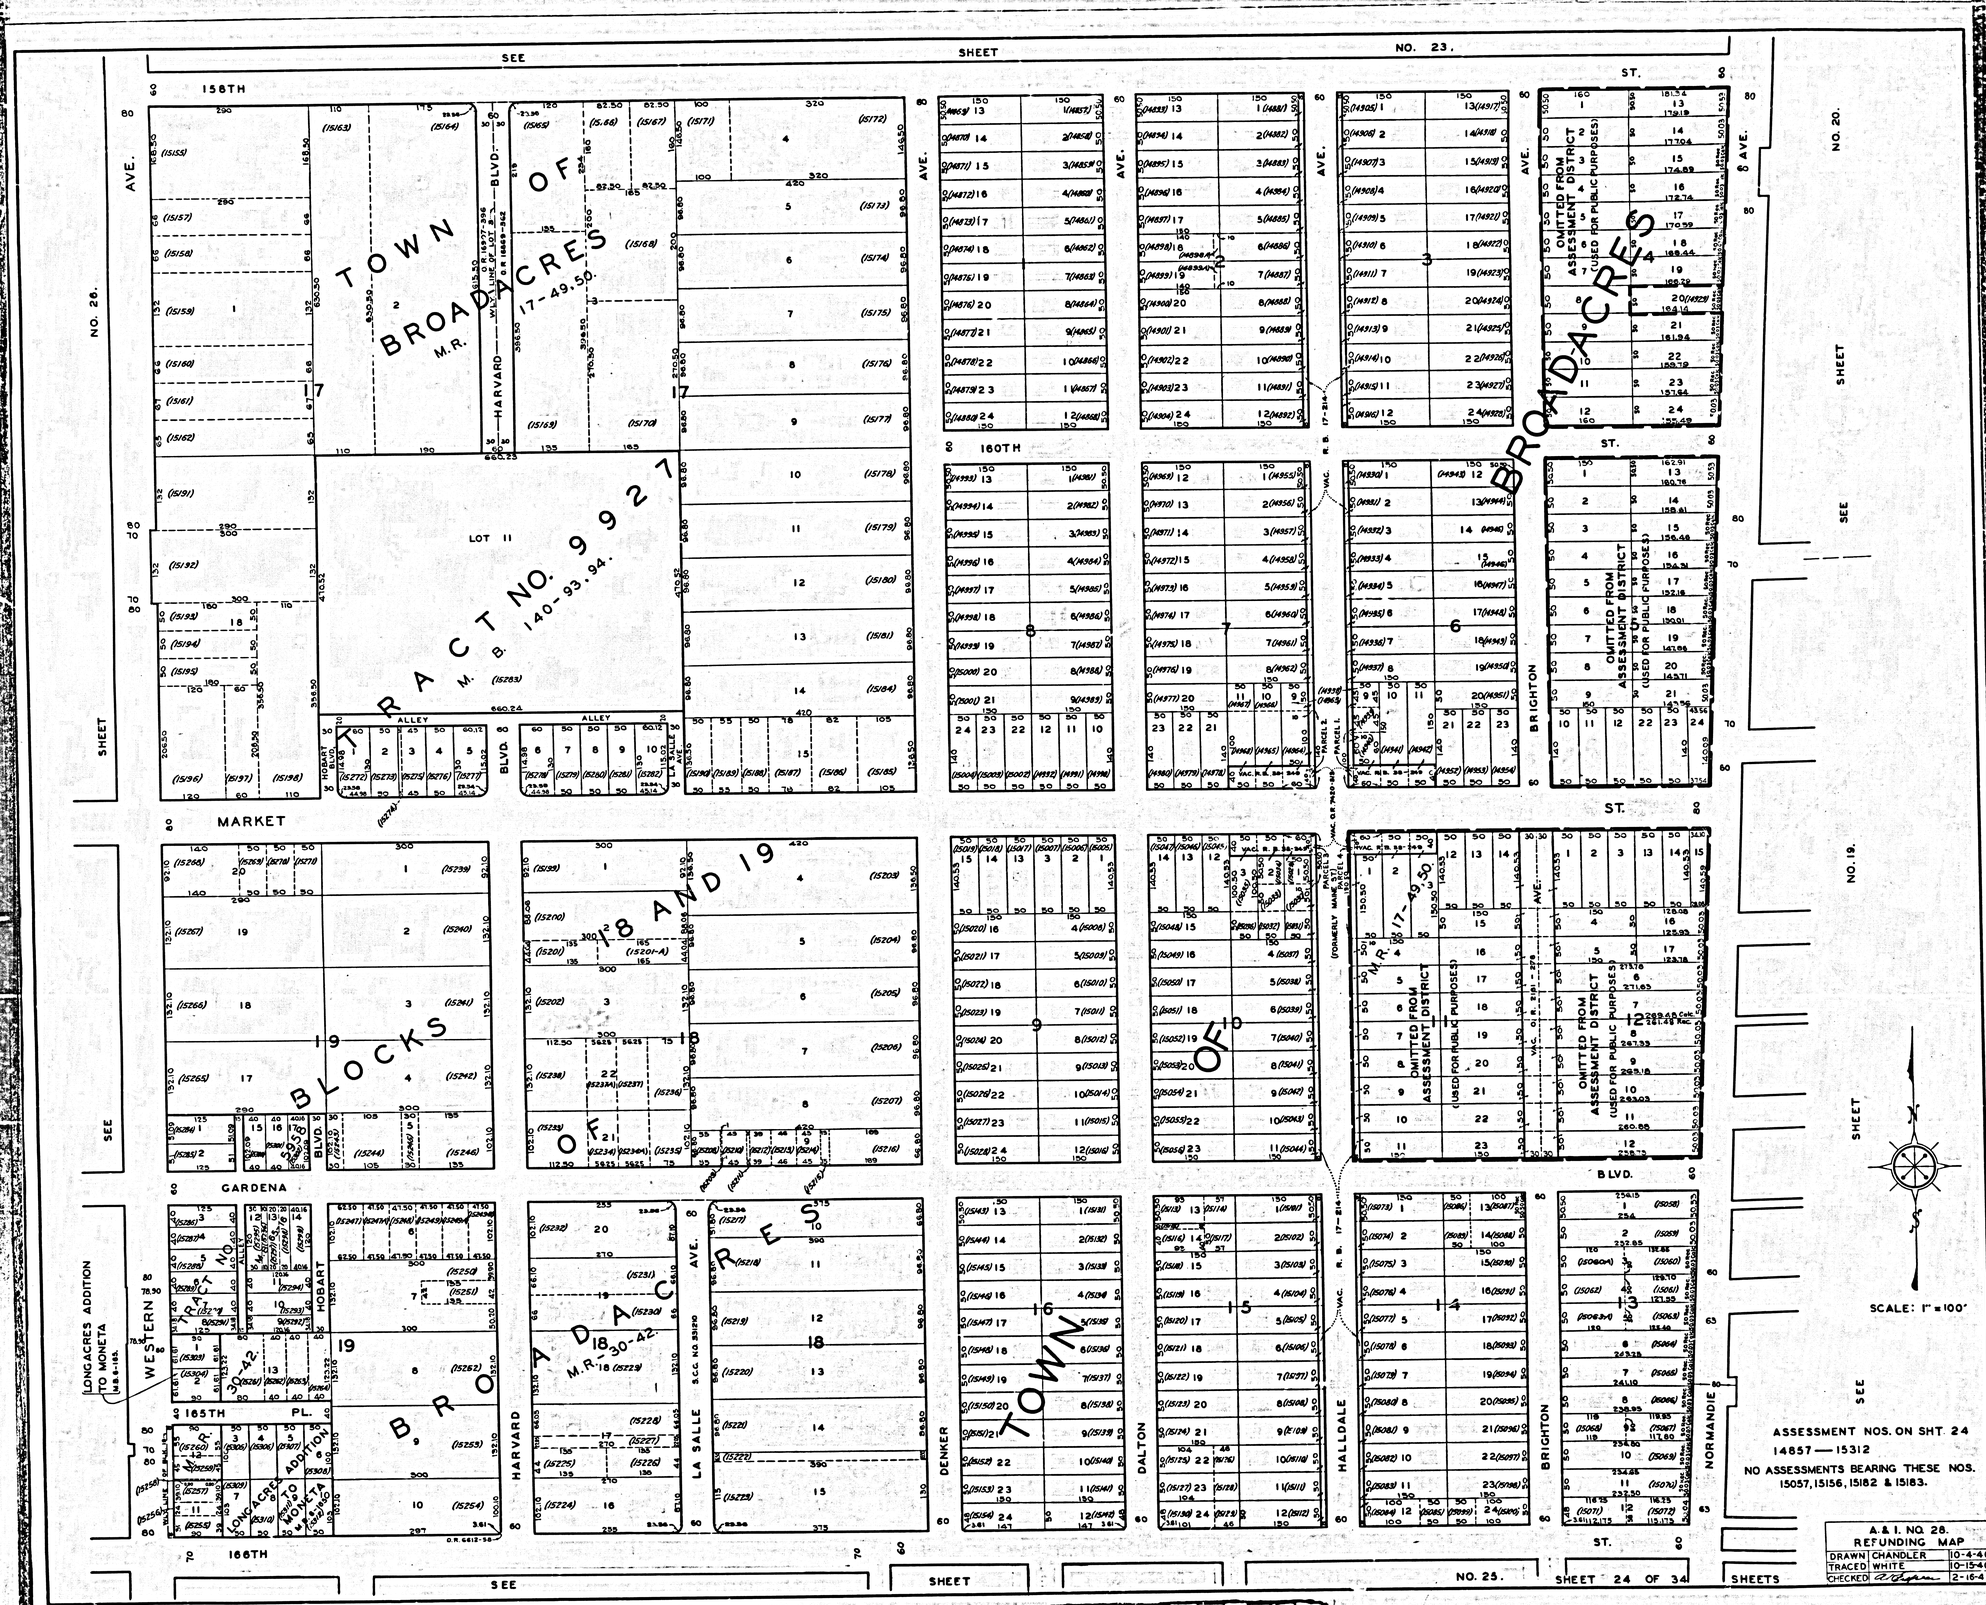
SEE SHEET NO. 23.
158TH
160TH
MARKET
GARDENA
165TH PL.
166TH
ST.
AVE.
BLVD.
HARVARD
LA SALLE
DENKER
DALTON
HALLDALE
BRIGHTON
NORMANDIE
WESTERN
HOBART
ALLEY
TOWN OF BROADACRES
M.R. 17-49.50.
TRACT NO. 9927
M. B. 140-93.94.
LOT 11
BLOCKS 18 AND 19 OF BROADACRES
M.R. 30-42.
TOWN OF BROADACRES
M.R. 17-49.50.
OMITTED FROM ASSESSMENT DISTRICT (USED FOR PUBLIC PURPOSES)
LONGACRES ADDITION TO MONETA
NO. 26.
NO. 20.
NO. 19.
SEE SHEET NO. 25.
SHEET 24 OF 34 SHEETS
SCALE: 1" = 100'
ASSESSMENT NOS. ON SHT. 24
14857 — 15312
NO ASSESSMENTS BEARING THESE NOS.
15057, 15156, 15182 & 15183.
A. & I. NO. 28.
REFUNDING MAP
DRAWN CHANDLER 10-4-40
TRACED WHITE 10-15-40
CHECKED 2-16-41

CSB 1725-24