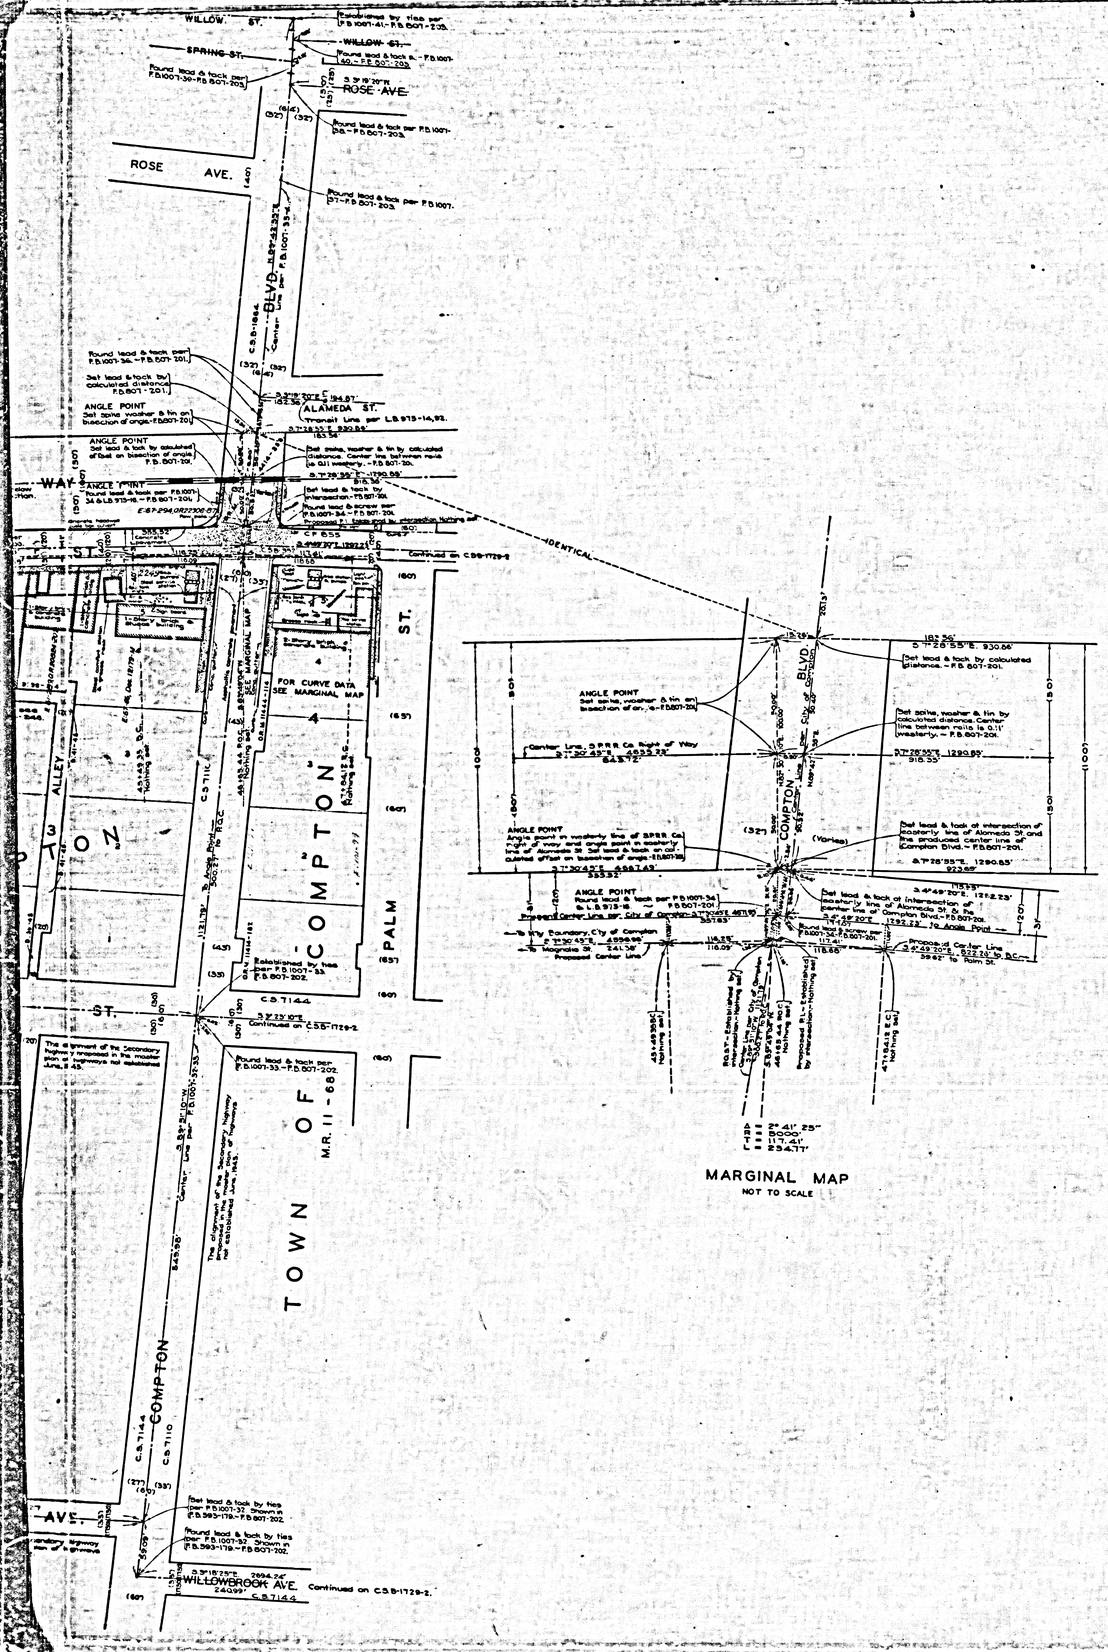

WILLOW ST.
SPRING ST.
ROSE AVE.
ALAMEDA ST.
WAY
ALLEY
COMPTON
PALM ST.
TOWN OF COMPTON
M.R. 11-68
ST.
AVE.
WILLOWBROOK AVE.
Continued on C.S.B-1729-2.
IDENTICAL
FOR CURVE DATA SEE MARGINAL MAP
ANGLE POINT
Set spike, washer & tin by calculated distance. Center line between ⊕ bms is 0.11' westerly. – F.B. 807-201.
Set lead & tack by calculated distance. – F.B. 807-201.
Set lead & tack at intersection of easterly line of Alameda St. and the prolonged center line of Compton Blvd. – F.B. 807-201.
Proposed Center Line
Proposed R/W Line
Proposed Curb Line
Existing Curb Line
Existing Center Line
Boundary, City of Compton
Magnolia St.
Prolonged Center Line
Established by Intersection Nothing Set
























IDENTICAL

Found lead & tack per F.B. 1001-41- F.B. 807-203.

Found lead & tack per F.B. 1001-39- F.B. 807-203.

Found lead & tack per F.B. 1001-38 - F.B. 807-203.

Found lead & tack per F.B. 1001-37- F.B. 807-203.

Found lead & tack per F.B. 1001-36. - F.B. 807-201.

Set lead & tack by calculated distance F.B. 807-201.

Set spike, washer & tin tag at intersection of angle- F.B. 807-201.

Set lead & tack by calculated distance on line at angle point F.B. 807-200.

Set spike, washer & tin by calculated distance. Center between nails is 0.01 westerly.- F.B. 807-201.

Found lead & tack per F.B. 1001-34 & L.B. 913-16 - F.B. 807-201.

Found lead & tack per F.B. 1001-24 - F.B. 807-201.

Found lead & tack per F.B. 1001-33.- F.B. 807-202.

Found lead & tack per F.B. 1001-32 - F.B. 807-202.






















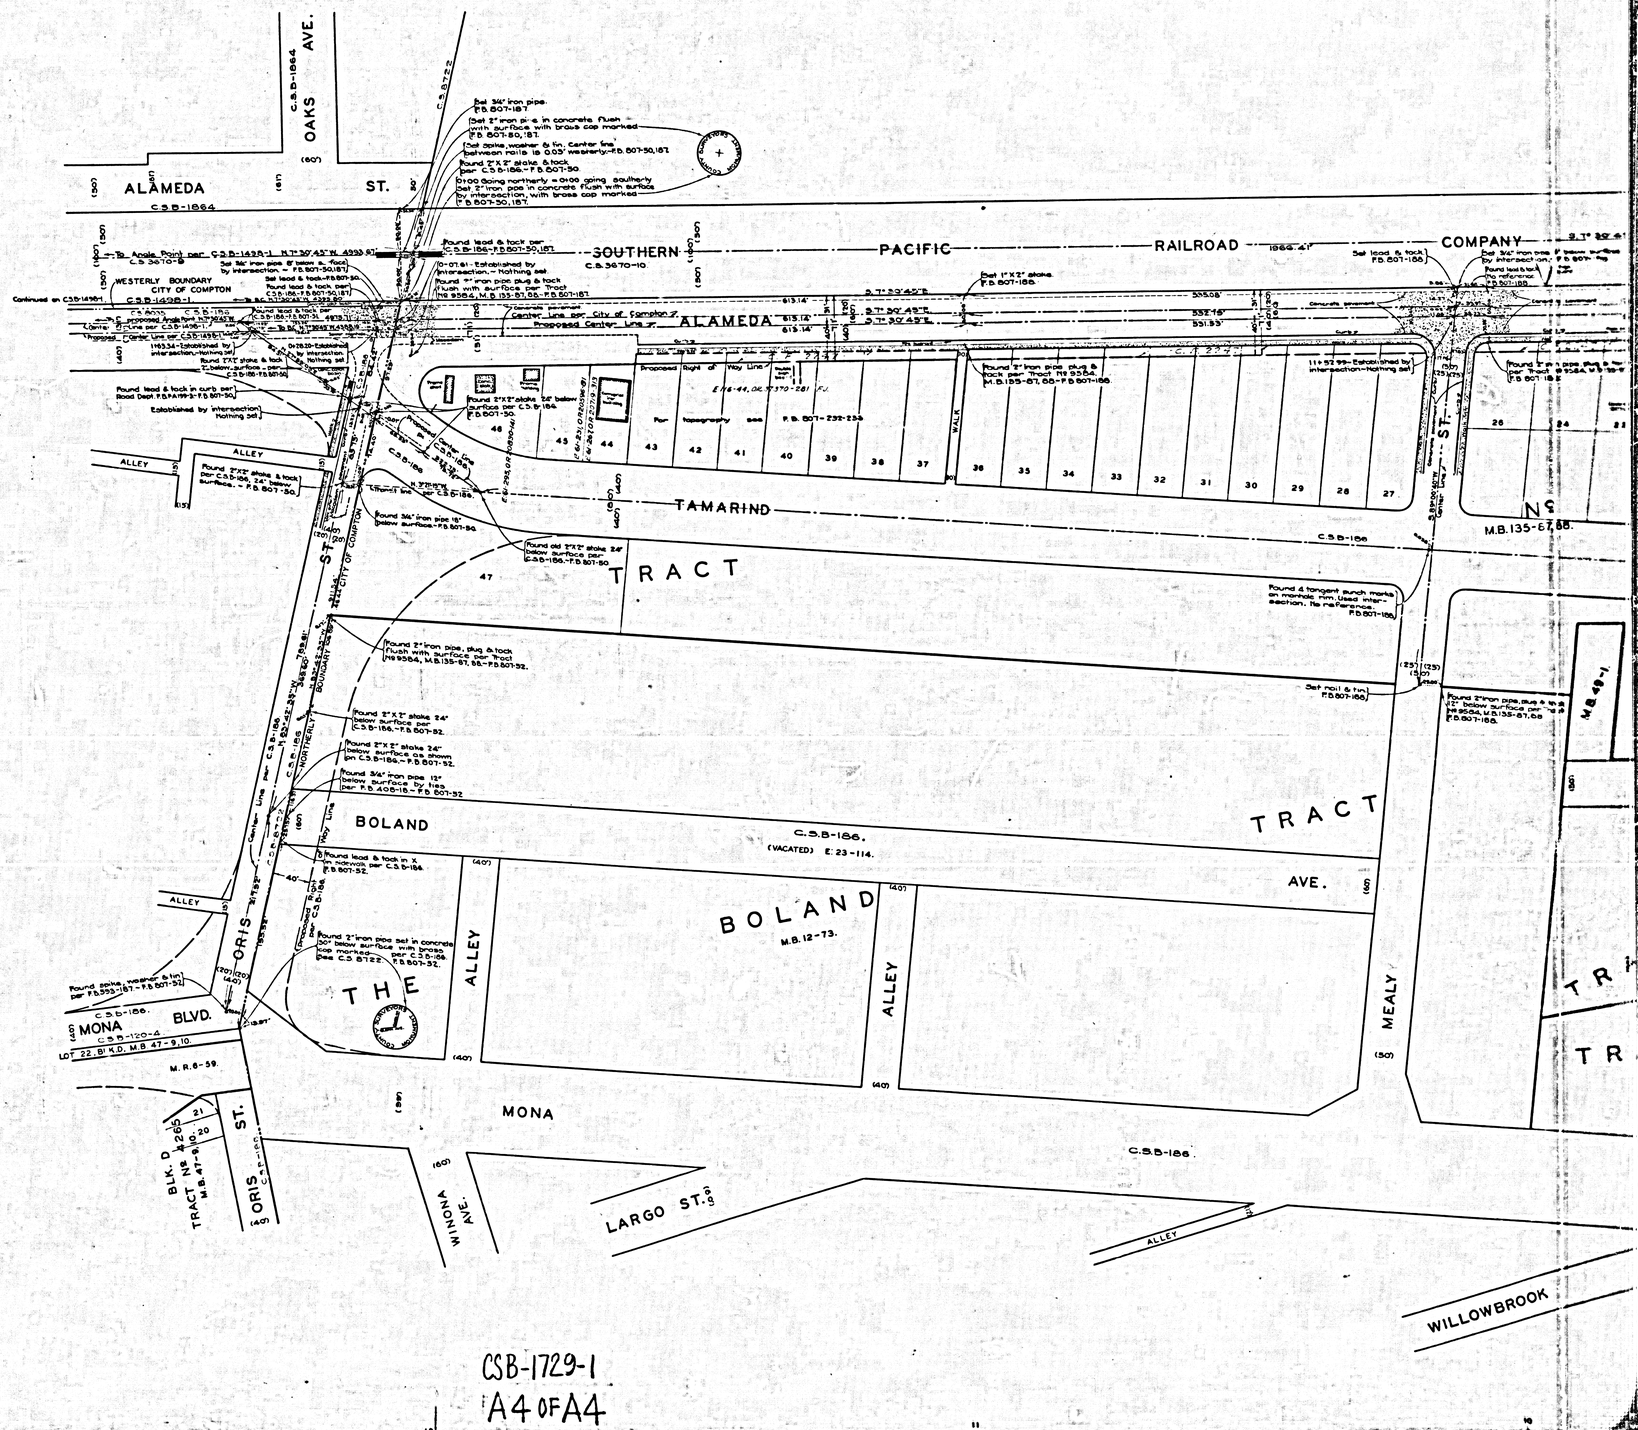
TRACT AVE.

TRACT

TRACT

TRACT

COUNTY SURVEYOR'S OFFICE
SHEET 1 OF 2 SHEETS


ALAMEDA
OAKS AVE.
C.S.B-1664
ST.
SOUTHERN PACIFIC RAILROAD COMPANY
C.S.B-3670-10
WESTERLY BOUNDARY CITY OF COMPTON
Continued on C.S.B-1458-1
ALAMEDA
TAMARIND
TRACT
BOLAND
C.S.B-186.
(VACATED) E: 23-114.
BOLAND
M.B. 12-73.
AVE.
MEALY
ALLEY
ORIS
ST.
MONA
BLVD.
C.S.B-186.
LOT 22, BLK D, M.B. 47-9, 10.
M.R. 6-59.
BLK. D
TRACT No. 1266
M.B. 47-9, 10, 20, 21
THE
WINONA AVE.
LARGO ST.
WILLOWBROOK
M.B. 135-67, 68.
M.B. 49-1
Set 3/4" iron pipe. P.B. 807-187.
Set 5" iron pipe in concrete flush with surface with brass cap marked P.B. 807-80, 187.
Set spike, washer & tin, Center line between rails is 0.03' westerly.-P.B. 807-50, 187.
Found 2"x 2" stake & tack per C.S.B-186.-P.B. 807-50.
0.00 going northerly = 0.00 going southerly. Set 3" iron pipe in concrete flush with surface by intersection, with brass cap marked P.B. 807-50, 187.
Found lead & tack per C.S.B-186.-P.B. 807-50, 187.
Set 3/4" iron pipe, P.B. 807-50, 187.
Found lead & tack, P.B. 807-50.
Found lead & tack per C.S.B-186.-P.B. 807-50, 187.
0-07.81 - Established by intersection.- Nothing set.
Found 3/4" iron pipe, plug & tack flush with surface per Tract No 9504, M.B. 135-67, 68.-P.B. 807-187.
Center Line per City of Compton
Proposed Center Line
Found 2"x 2" stake, 24" below surface per C.S.B-186.
Found 2"x 2" stake, 24" below surface as shown on C.S.B-186.-P.B. 807-92.
Found 3/4" iron pipe 12" below surface by ties per P.B. 406-16.-P.B. 807-92.
Found lead & tack in "X" sidewalk per C.S.B-186. P.B. 807-92.
Found 2" iron pipe set in concrete 0.01' below surface with brass cap marked ---- per C.S.B-186. See C.S. B1122. P.B. 807-92.
Found stake, washer & tin) per P.B. 393-187.-P.B. 807-92.
Found 2" iron pipe, plug & tack flush with surface per Tract No 9504, M.B. 135-67, 68.-P.B. 807-92.
Found 2"x 2" stake, 24" below surface per C.S.B-186.-P.B. 807-50.
Found 3/4" iron pipe 15" below surface.-P.B. 807-50.
Found lead & tack in curb per Road Dept. P.B. A 199-3-P.B. 807-50.
Established by intersection) Nothing set.
Found 2"x 2" stake, 24" below surface per C.S.B-186.-P.B. 807-50.
Found 1"x 3" stake, 24" below surface per C.S.B-186.-P.B. 807-50.
Found 2" iron pipe, plug & tack, per Tract No 9504, M.B. 135-67, 68.-P.B. 807-187.
Found 1"x 3" stake P.B. 807-188.
Set lead & tack P.B. 807-188.
Found 3/4" iron pipe, plug & tack per Tract No 9504, M.B. 135-67, 68.-P.B. 807-188.
Set nail & tin P.B. 807-188.
Found 2" iron pipe, plug & tack 12" below surface per Tract No 9504, M.B. 135-67, 68.-P.B. 807-188.
Found 4 tangent punch marks on manhole rim Used intersection. No reference. P.B. 807-188.
Set 3/4" iron pipe, P.B. 807-188.
Found 3/4" iron pipe, plug & tack per Tract No 9504, M.B. 135-67, 68.-P.B. 807-188.
Found 2" iron pipe, plug & tack 12" below surface per Tract No 9504, M.B. 135-67, 68.-P.B. 807-188.
