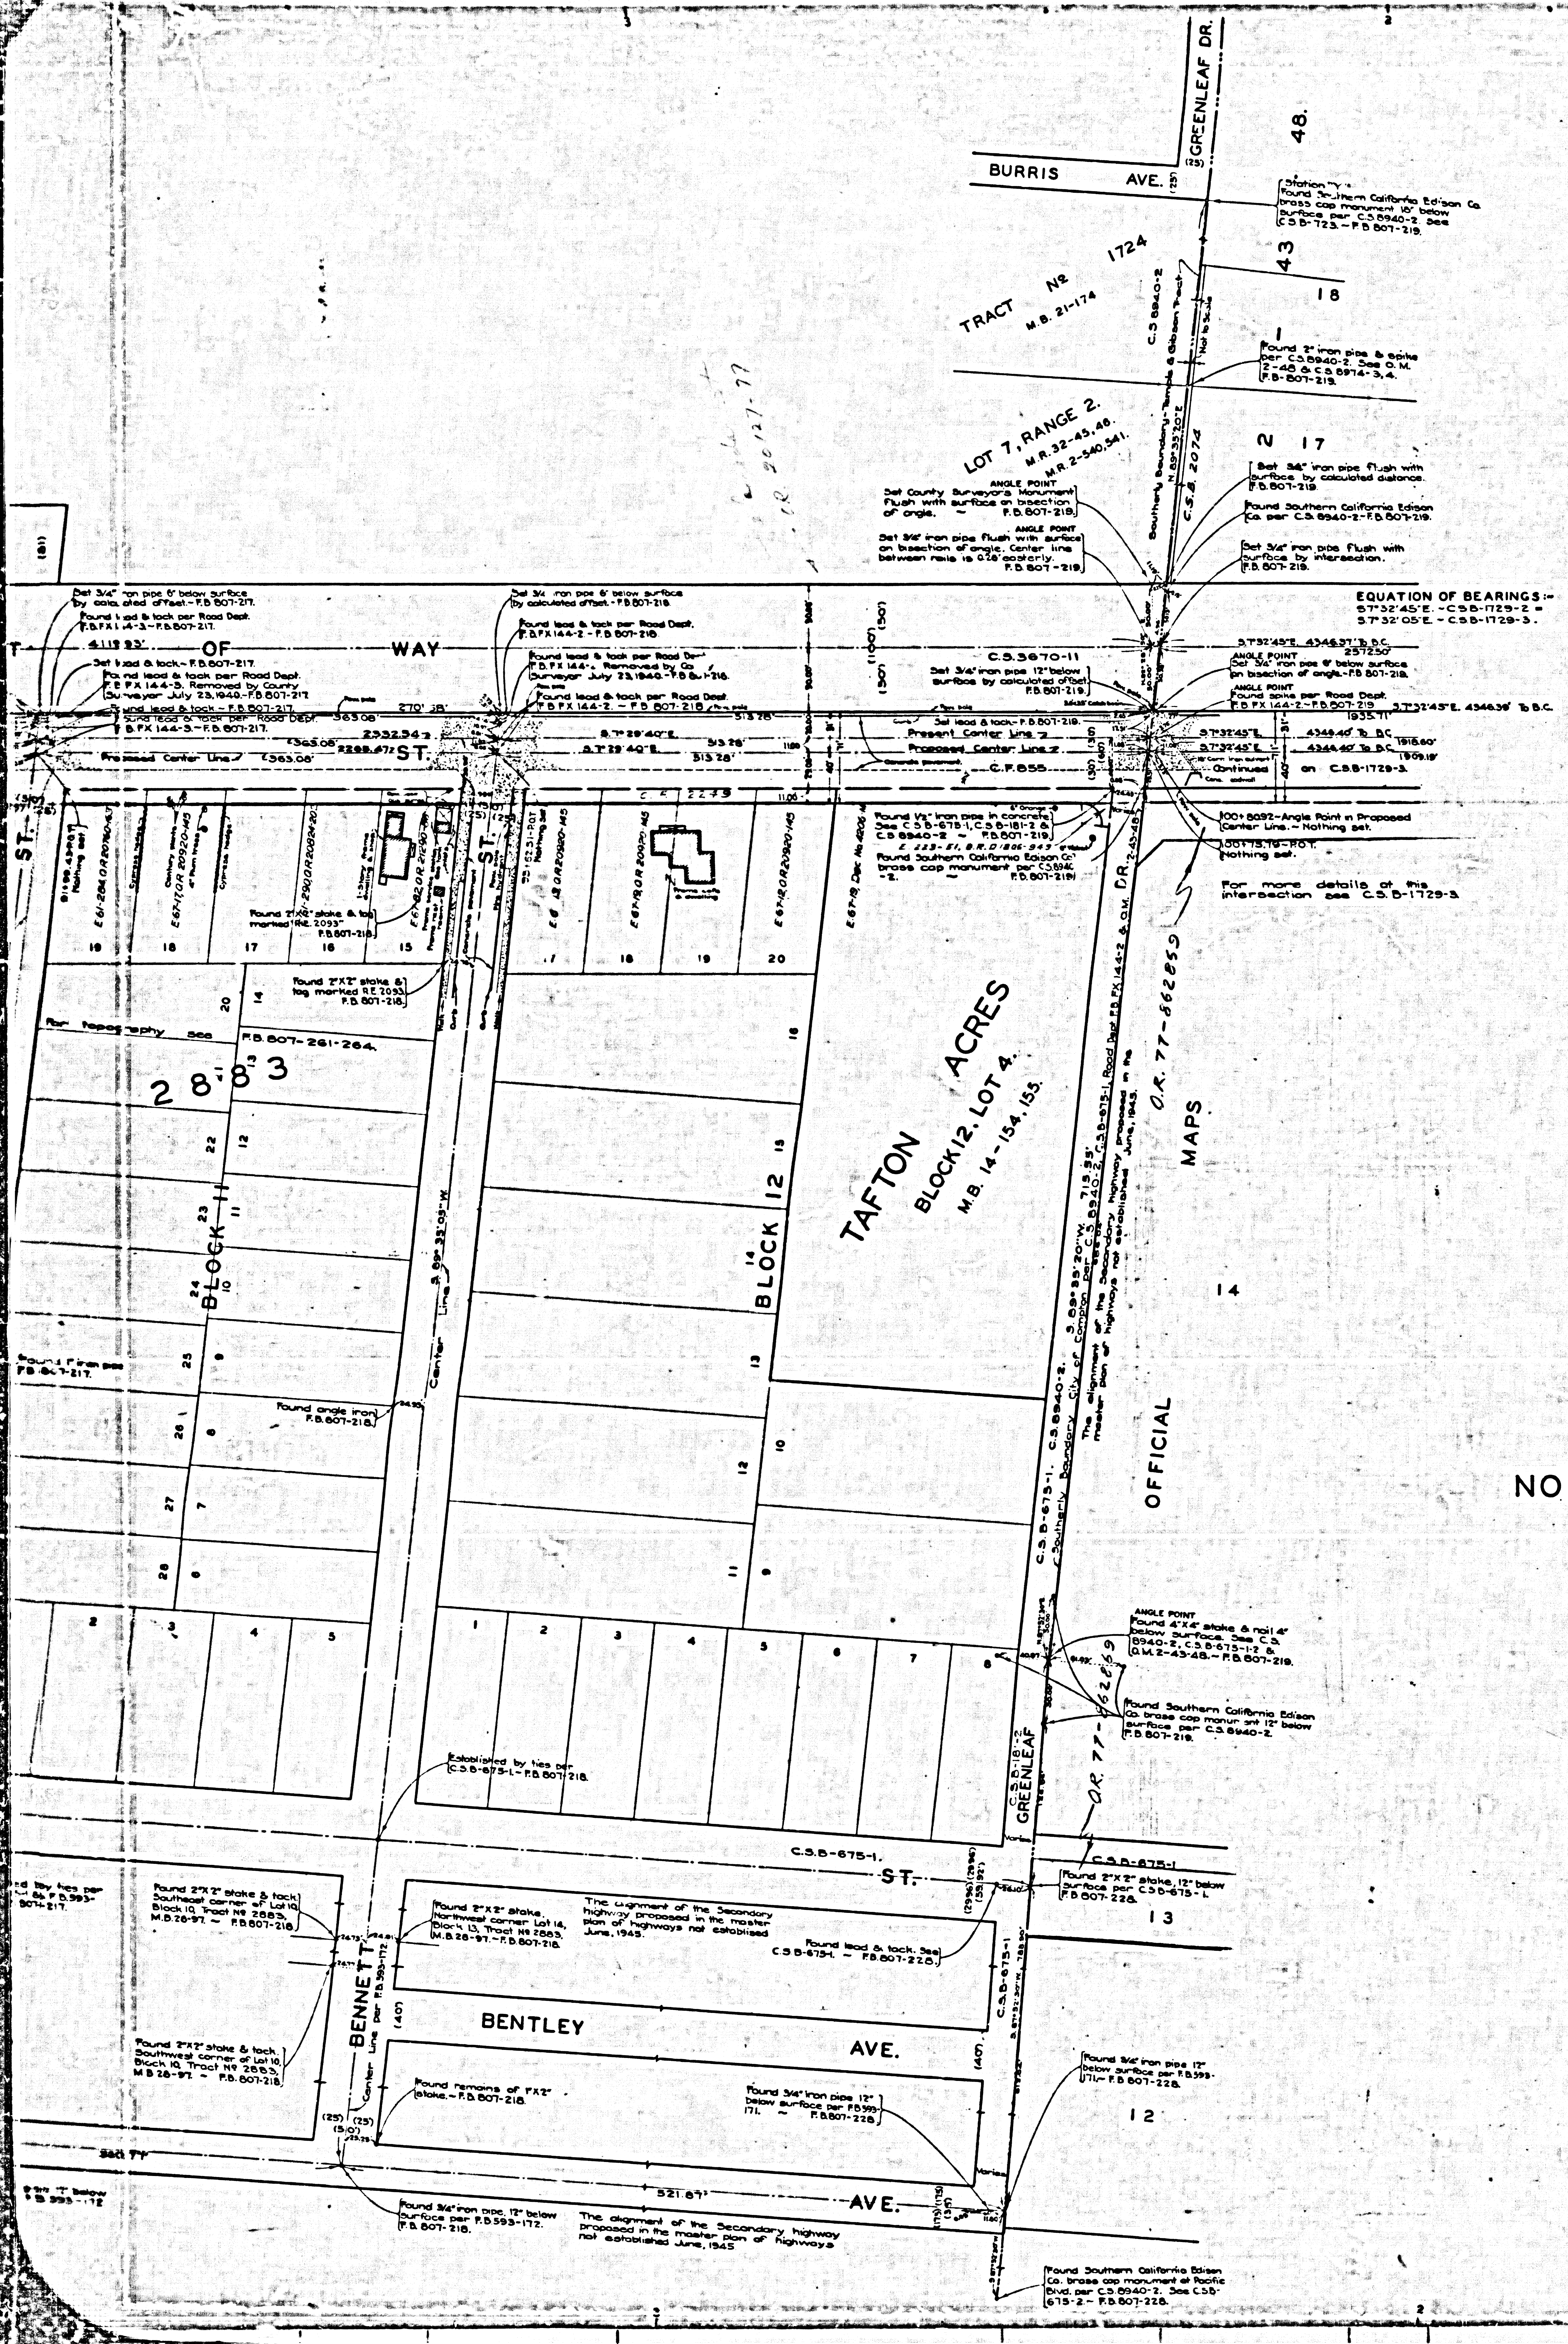

COUNTY OF LOS ANGELES
MAP OF
# ALAMEDA STREET
FROM
NORTHERLY BOUNDARY CITY OF COMPTON
(ORIS STREET)
TO
DOMINGUEZ STREET

COUNTY SURVEYORS MAP No B-1729.
SHEET No 2 OF 3 SHEETS
SCALE:-1 INCH=50 FT.

JOB NUMBER 8270

ALFRED JONES-COUNTY SURVEYOR
SURVEYED............JULY 1940 TO JAN. 1941.

SURVEYED ON REQUEST OF THE REGIONAL PLANNING COMMISSION UNDER RULE 21, ORD. 929 BY LETTER DATED MAY 9, 1939 AND AS AUTHORIZED BY THE BOARD OF SUPERVISORS IN THEIR ORDER OF JUNE 1, 1938.

BEARINGS ARE BASED ON THE BEARING OF ALAMEDA ST. PER C.S.B-1498-1.

F.B. 807-183-302.

FIELD WORK BY..........L.D.MOORE
OFFICE WORK BY........H.U.M.HIGGINS
A.E.TIMMONS
D.A.WHITE
CHECKED BY............D.M.FINLEY

Revised April, 1948. R.W.McAllister.

INDEX-32
INDEX 26

CSB-1729-2
A1 OF A4

CSB-1729-2
A2 OF A4

CSB-1729-2
A3 of A4

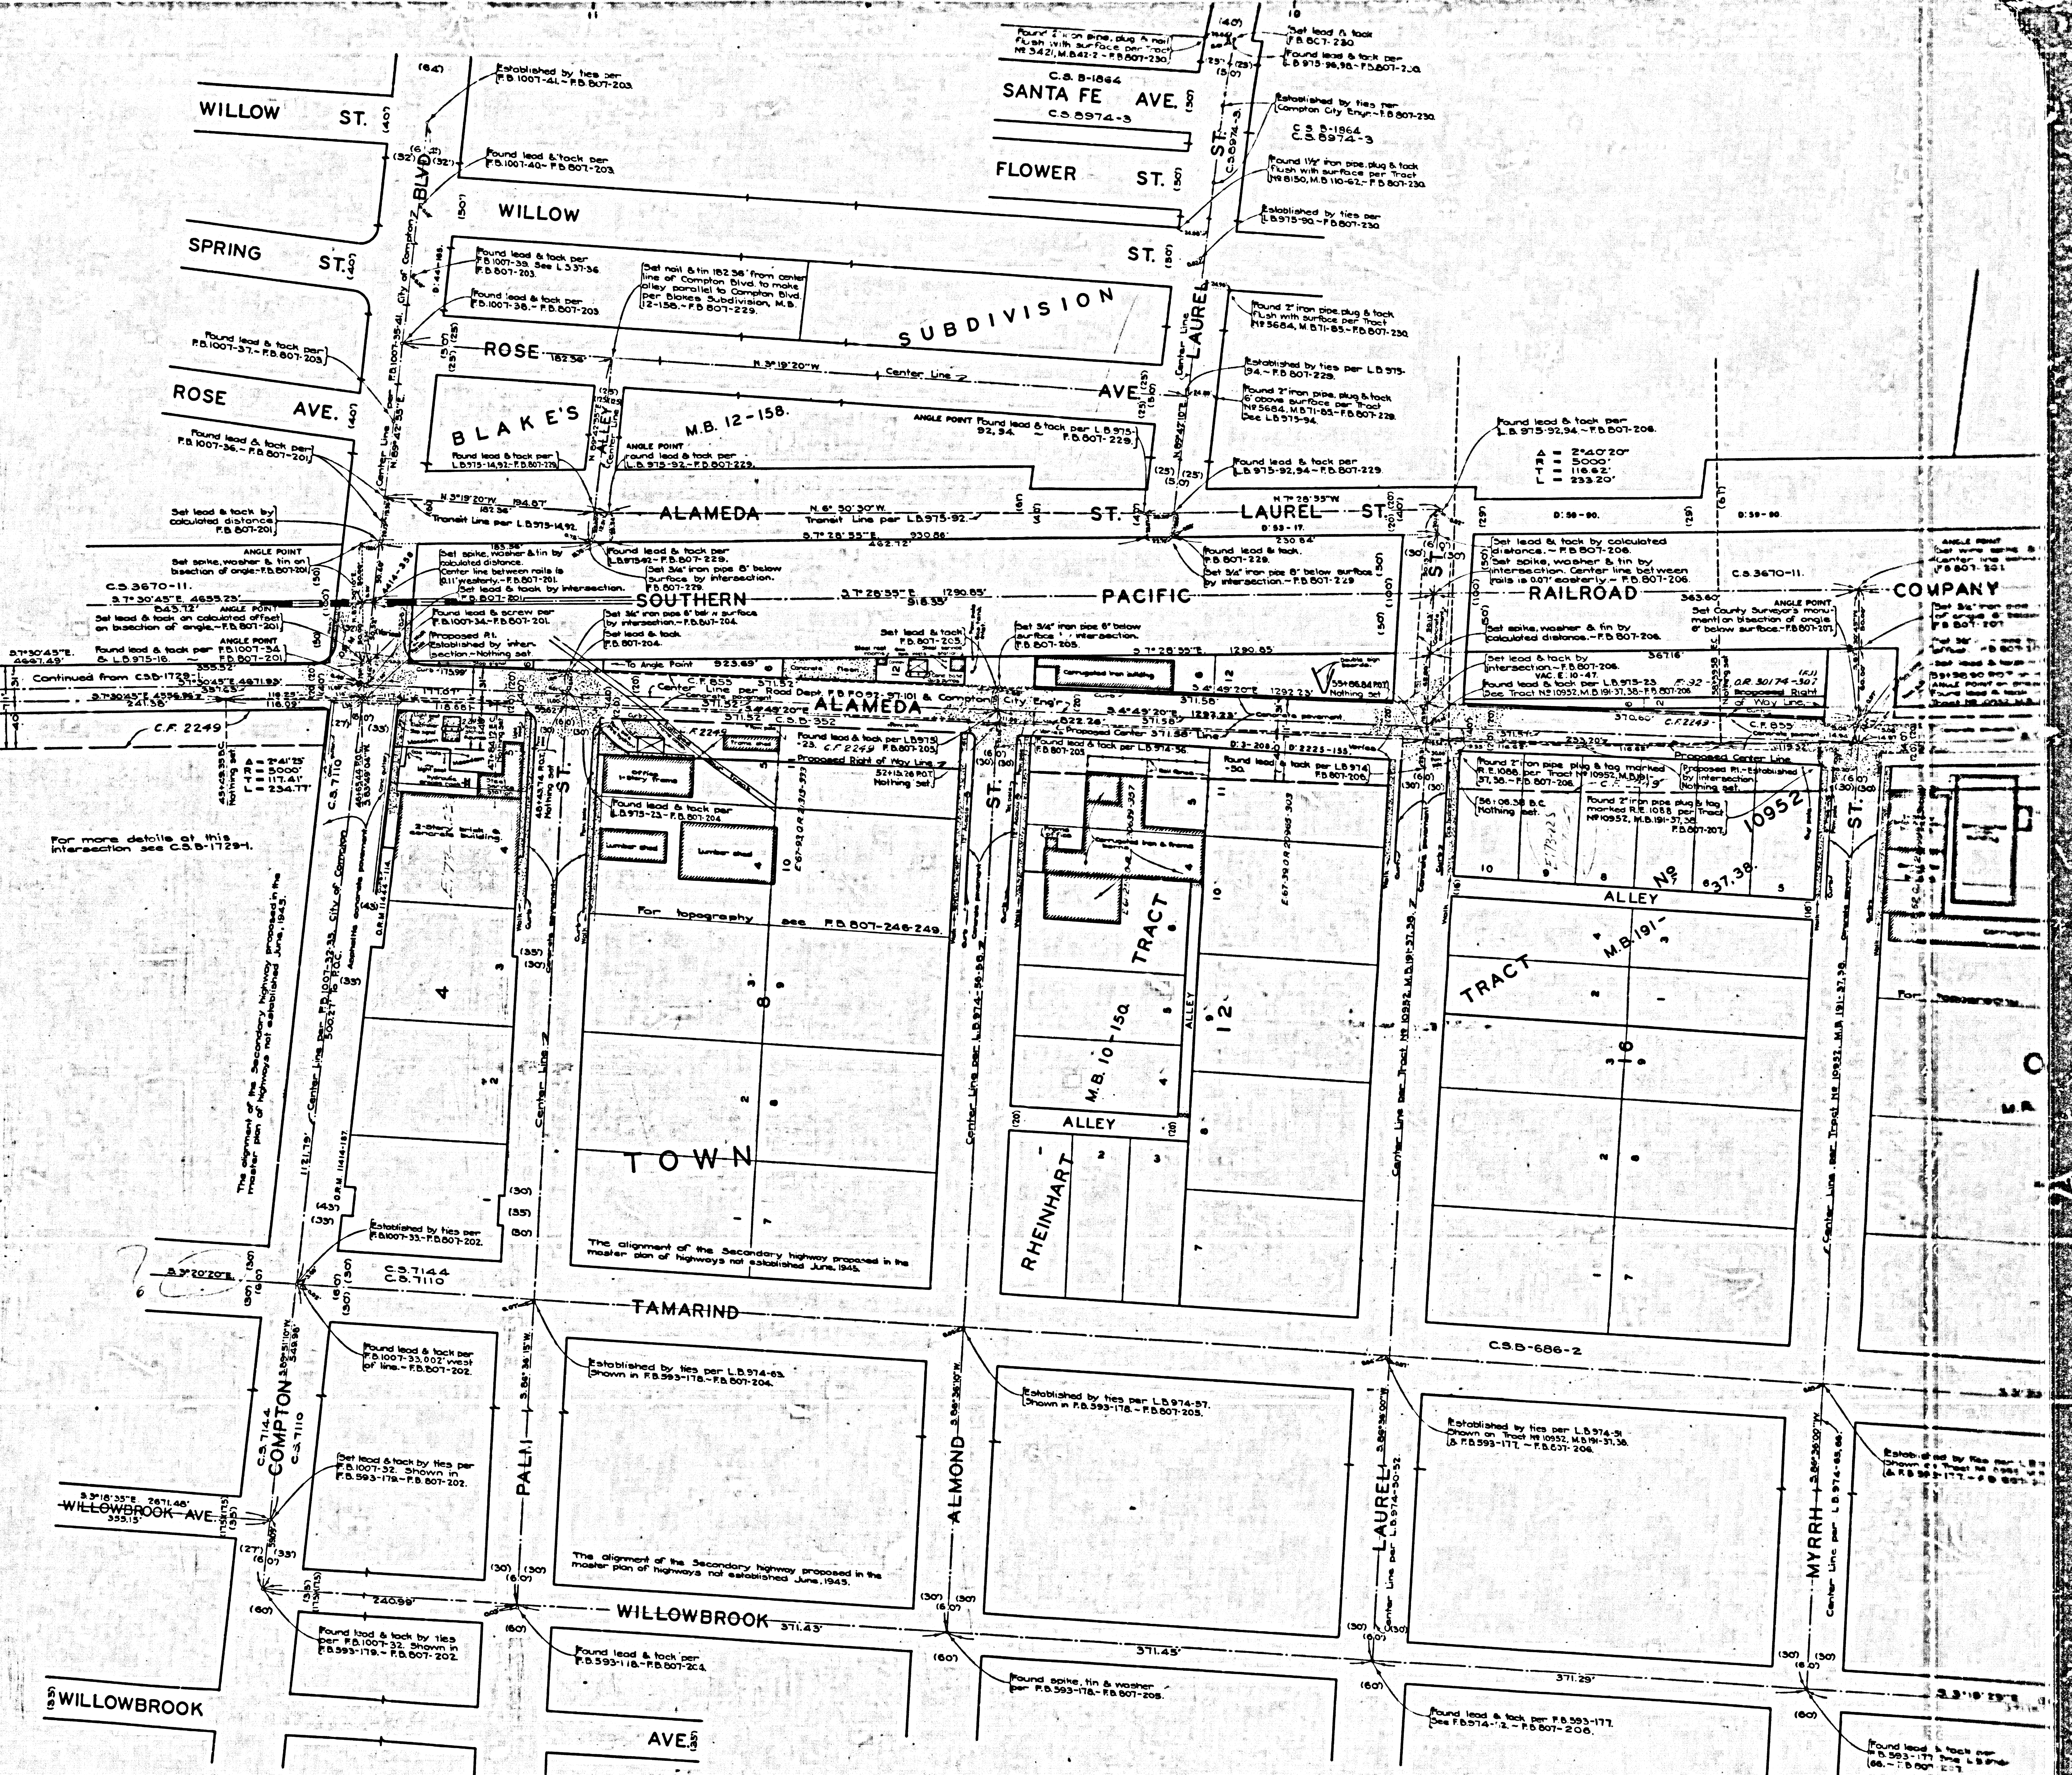
WILLOW ST.
SPRING ST.
ROSE AVE.
WILLOW
ROSE
SANTA FE AVE.
C.S.B-1864
C.S.5974-3
FLOWER ST.
SUBDIVISION
BLAKE'S
M.B. 12-158
ALAMEDA ST.
LAUREL ST.
SOUTHERN PACIFIC RAILROAD COMPANY
C.S.3670-11.
Continued from CSB-1728-1
C.F. 2249
ALAMEDA
For more details at this intersection see C.S.B-1729-1.
For topography see F.B.807-248-249
The alignment of the Secondary highway proposed in the master plan of highways not established June, 1945.
TOWN
TRACT
M.B. 10-152
ALLEY
RHEINHART
TRACT No 10952
M.B.191-37,38
COMPTON
PALM
ALMOND
LAUREL
MYRRH
ST.
TAMARIND
C.S.7144
C.S.7110
C.S.B-686-2
WILLOWBROOK AVE.
WILLOWBROOK
WILLOWBROOK AVE.
371.43'
371.29'
246.99'
Lumber shed
Corrugated iron building
Established by ties per F.B.1007-32-F.B.807-202.
Established by ties per L.B.974-63. Shown in F.B.593-178-F.B.807-204.
Established by ties per L.B.974-57. Shown in F.B.593-178-F.B.807-205.
Found lead & tack per F.B.593-118-F.B.807-203.
Found spike, tin & washer per F.B.593-178-F.B.807-205.
Found lead & tack per F.B.593-177. See F.B.5974-2.-F.B.807-206.
Δ = 2°40'20"
R = 5000'
T = 116.62'
L = 233.20'

CSB-1729-2
A4 of A4