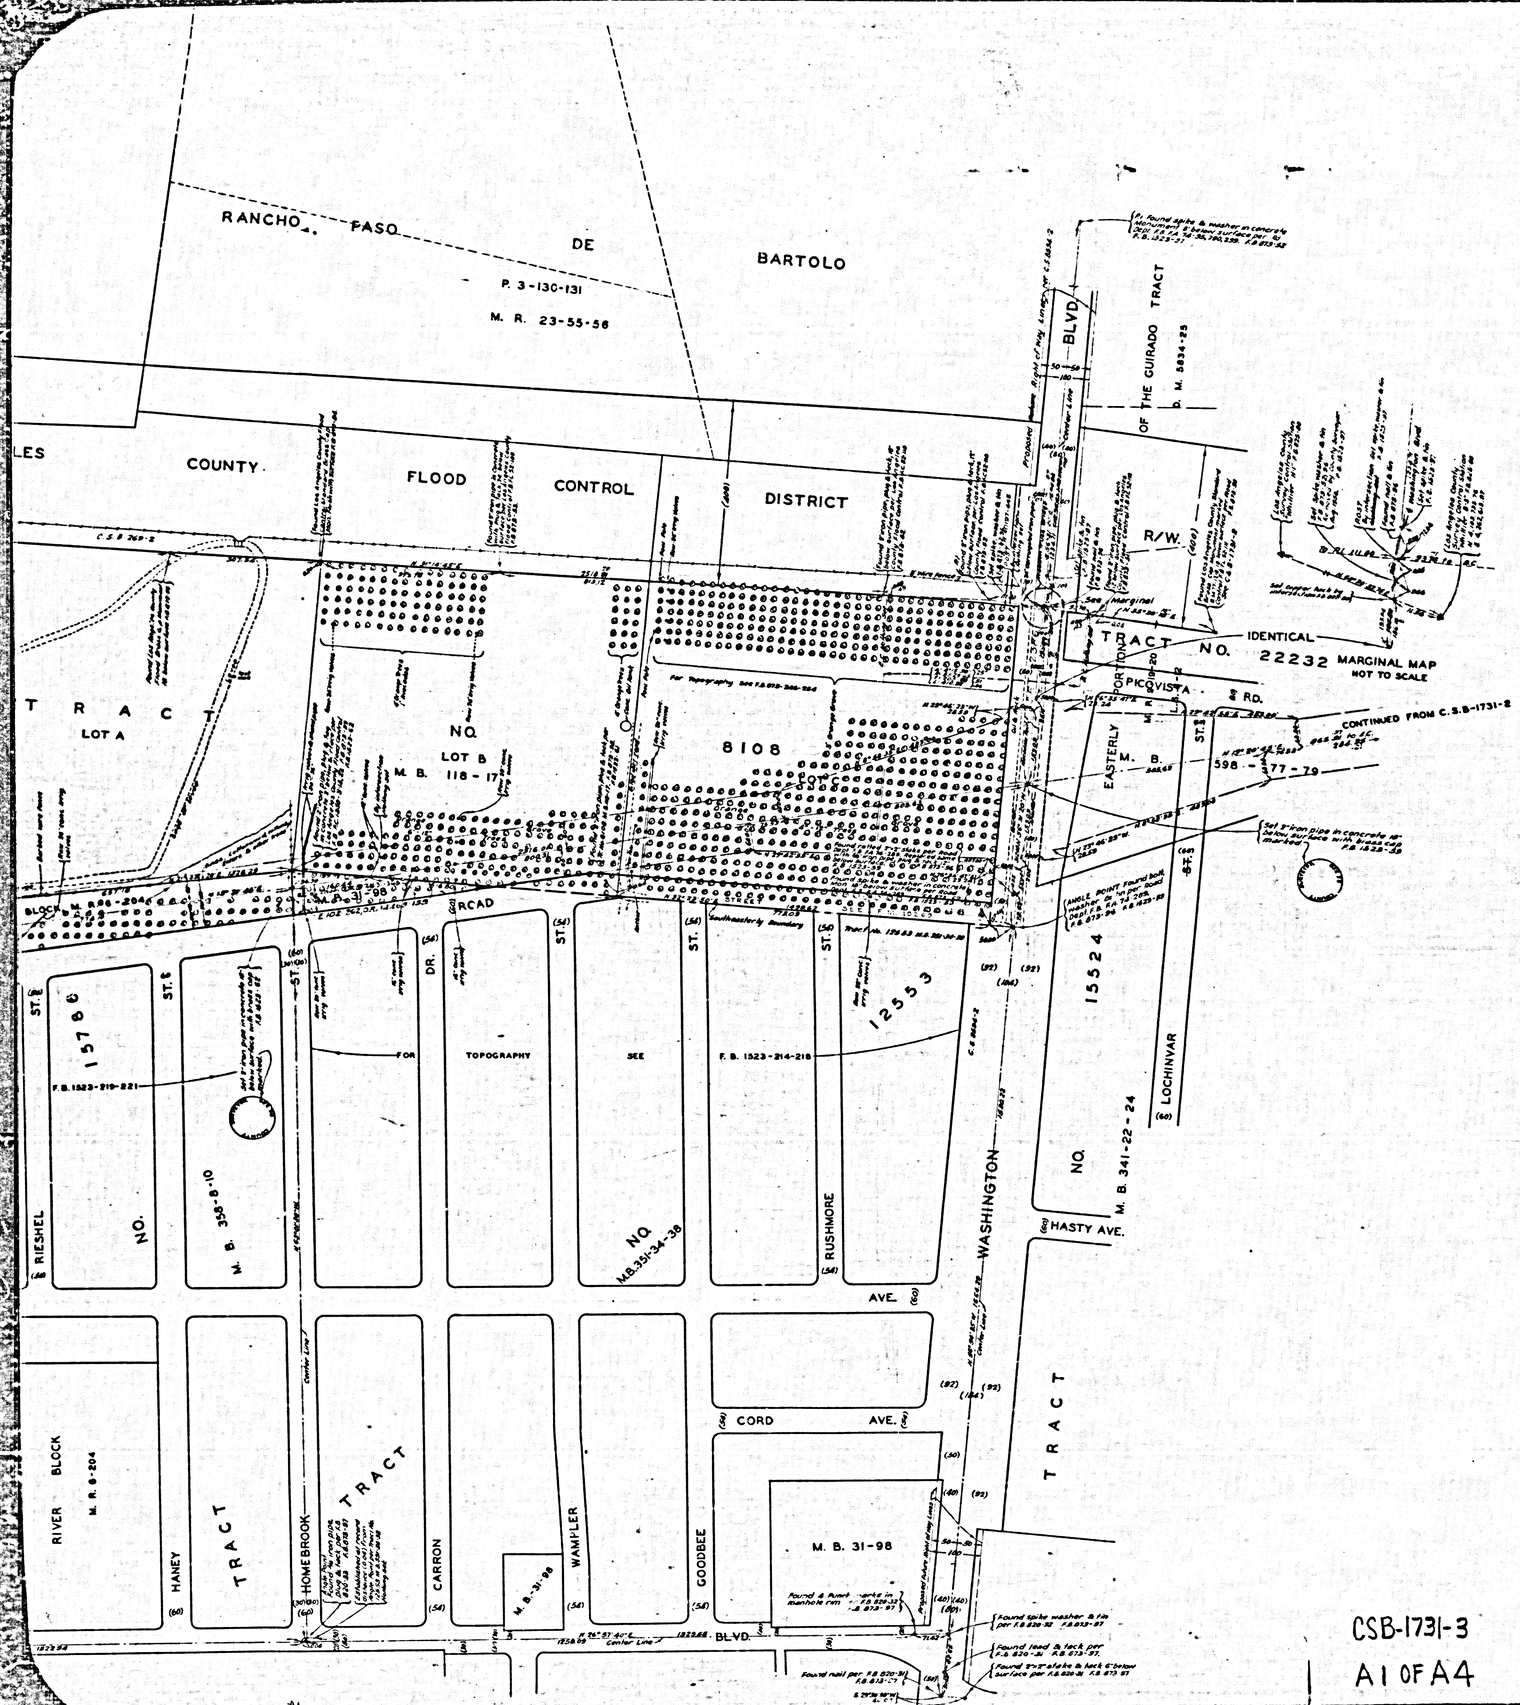

RANCHO PASO DE BARTOLO
P. 3-130-131
M. R. 23-55-56
LES COUNTY FLOOD CONTROL DISTRICT
OF THE GUIRADO TRACT
B. M. 5834-25
BLVD.
R/W.
IDENTICAL TRACT NO. 22232 MARGINAL MAP
NOT TO SCALE
PICO VISTA
RD.
CONTINUED FROM C.S.B-1731-2
EASTERLY
M. B. 598 - 77 - 79
8108
LOT A
LOT B
M. B. 118 - 17
T R A C T NO.
15524
12553
15786
F. B. 1523-210-221
FOR TOPOGRAPHY SEE F. B. 1523-214-218
M. B. 358-8-10
M. B. 341-22-24
M. B. 351-34-38
RIESHEL
ST.
DR.
ROAD
AVE.
RUSHMORE
WASHINGTON
LOCHINVAR
HASTY AVE.
CORD AVE.
M. B. 31-98
RIVER BLOCK
M. R. 6-204
HANEY TRACT
HOMEBROOK TRACT
CARRON
WAMPLER
GOODBEE
TRACT
BLOCK
BLVD.

PORTION OF LOT 7
M. R. 6-204

TRACT NO. 14374
M. B. 375-15-16

M. B. 375-15-16

BLVD.

REICHLING LANE

ROSE HEDGE DR.

BRADHURST ST.

E. ALDRICH ST.

ALLEY

ALLEY

DUNLAP CROSSING-RD. AVE.

TRACT NO. 1910
LOT 1
M. B. 21-159

RANCHO PASO DE
P. 3-130-131
M. R. 23-55-56

E. DUNLAP CROSSING (ROAD) AVE.

C. S. B-269-2

(400)

C. S. B-269-1

R/W.

LOS ANGELES COUNTY FLOOD CONTRO

DISTRICT

M. R. 23-55-56

CONTROL

FLOOD

SPREADING GROUNDS

DIST RICT

OUNTY

TRACT NO. 20865
M. R. 23-53

RIMBANK AVE.

TRACT NO. 21943
M. R. 6-204
M. B. 588-58

COOLHURST DR.

TRACT NO. 20527
M. R. 6-204

RIMBANK RD.

M. B. 566-13, 14

E. PICOVISTA

TRACT NO. 19062

TRACT NO. 15667

FOR TOPOGRAPHY SEE F. B. 1523-222-224

LEONAJOAN AVE.

MILLUX AVE.

M. B. 360-34-35

NO. M. B. 348-29-30

CORD AVE.

EGLISE AVE.

DICKY

BALFOUR

PARKWAY

ROAD

DRIVE

HAVENWOOD

BEXLEY

TOWNLEY

LANE

REICHLING

ROSEHEDGE

STREET

BRADHURST

ALDRICH

14980

14300

TOPOGRAPHY SEE F. B. 1485-

NO. M B 375-15-16

TRACT MARGINAL MAP

PORTION OF LOT 7
M. R. 6-204

M. B. 375-15-16 ABOVE

BLVD

PASSONS

DUNLAP CROSSING

TRACT

TRACT

TRACT

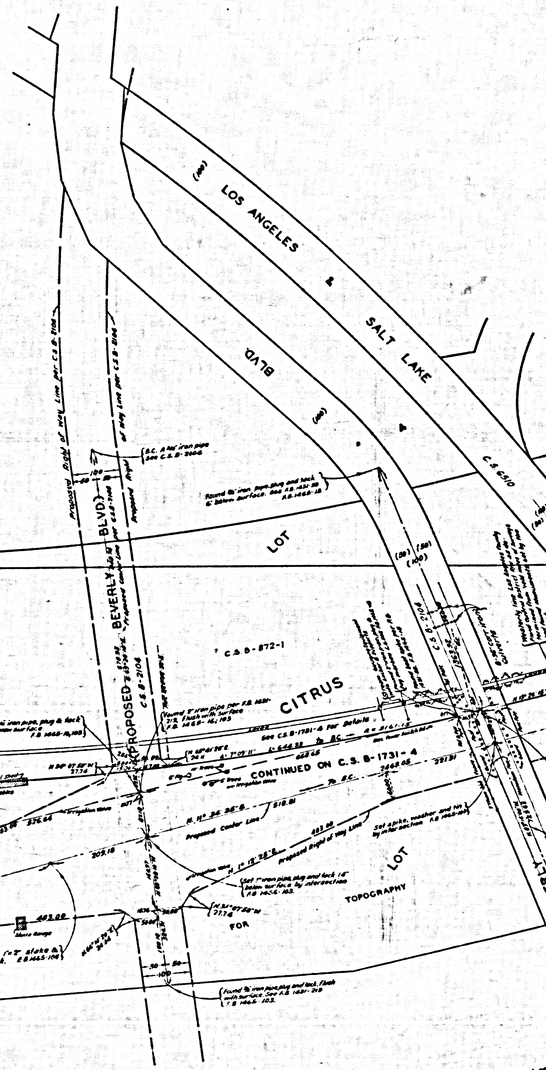
MARGINAL MAP
SCALE: 1 INCH = 50 FT.
SHOWING PROPOSED RIGHT OF WAY FOR ULTIMATE LOCATION WITH GRADE SEPARATION.

MARGINAL MAP
NOT TO SCALE

MARGINAL MAP
SCALE: 1 INCH = 100 FT.
PROPOSED RIGHT OF WAY FOR TEMPORARY LOCATION
RADE CROSSING.

PORTION OF LOT 7 M. R. 6-204 TRACT NO. 14988 M. R. 23-55-56 MARGINAL MAP

CSB-1731-3
A3 OF A4


LOS ANGELES & SALT LAKE BLVD (80')
BEVERLY BLVD (80')
PROPOSED
CITRUS
LOT
TOPOGRAPHY
FOR
CONTINUED ON C.S. B-1731-4
SEE C.S. B-1731-4
C.S. B-872-1
C.S. B-2104
C.S. B-1731-4
