
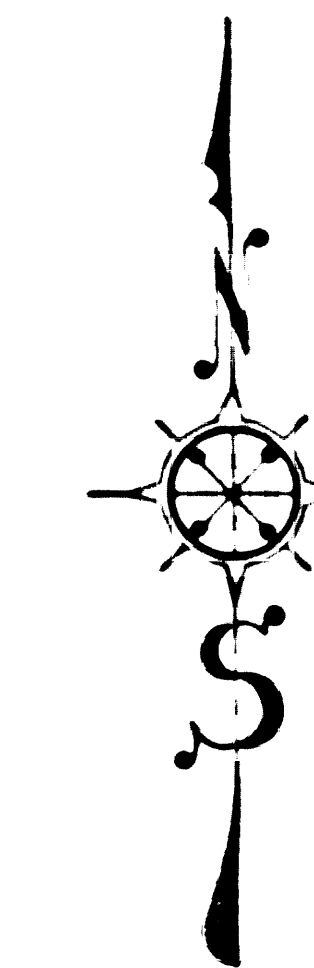


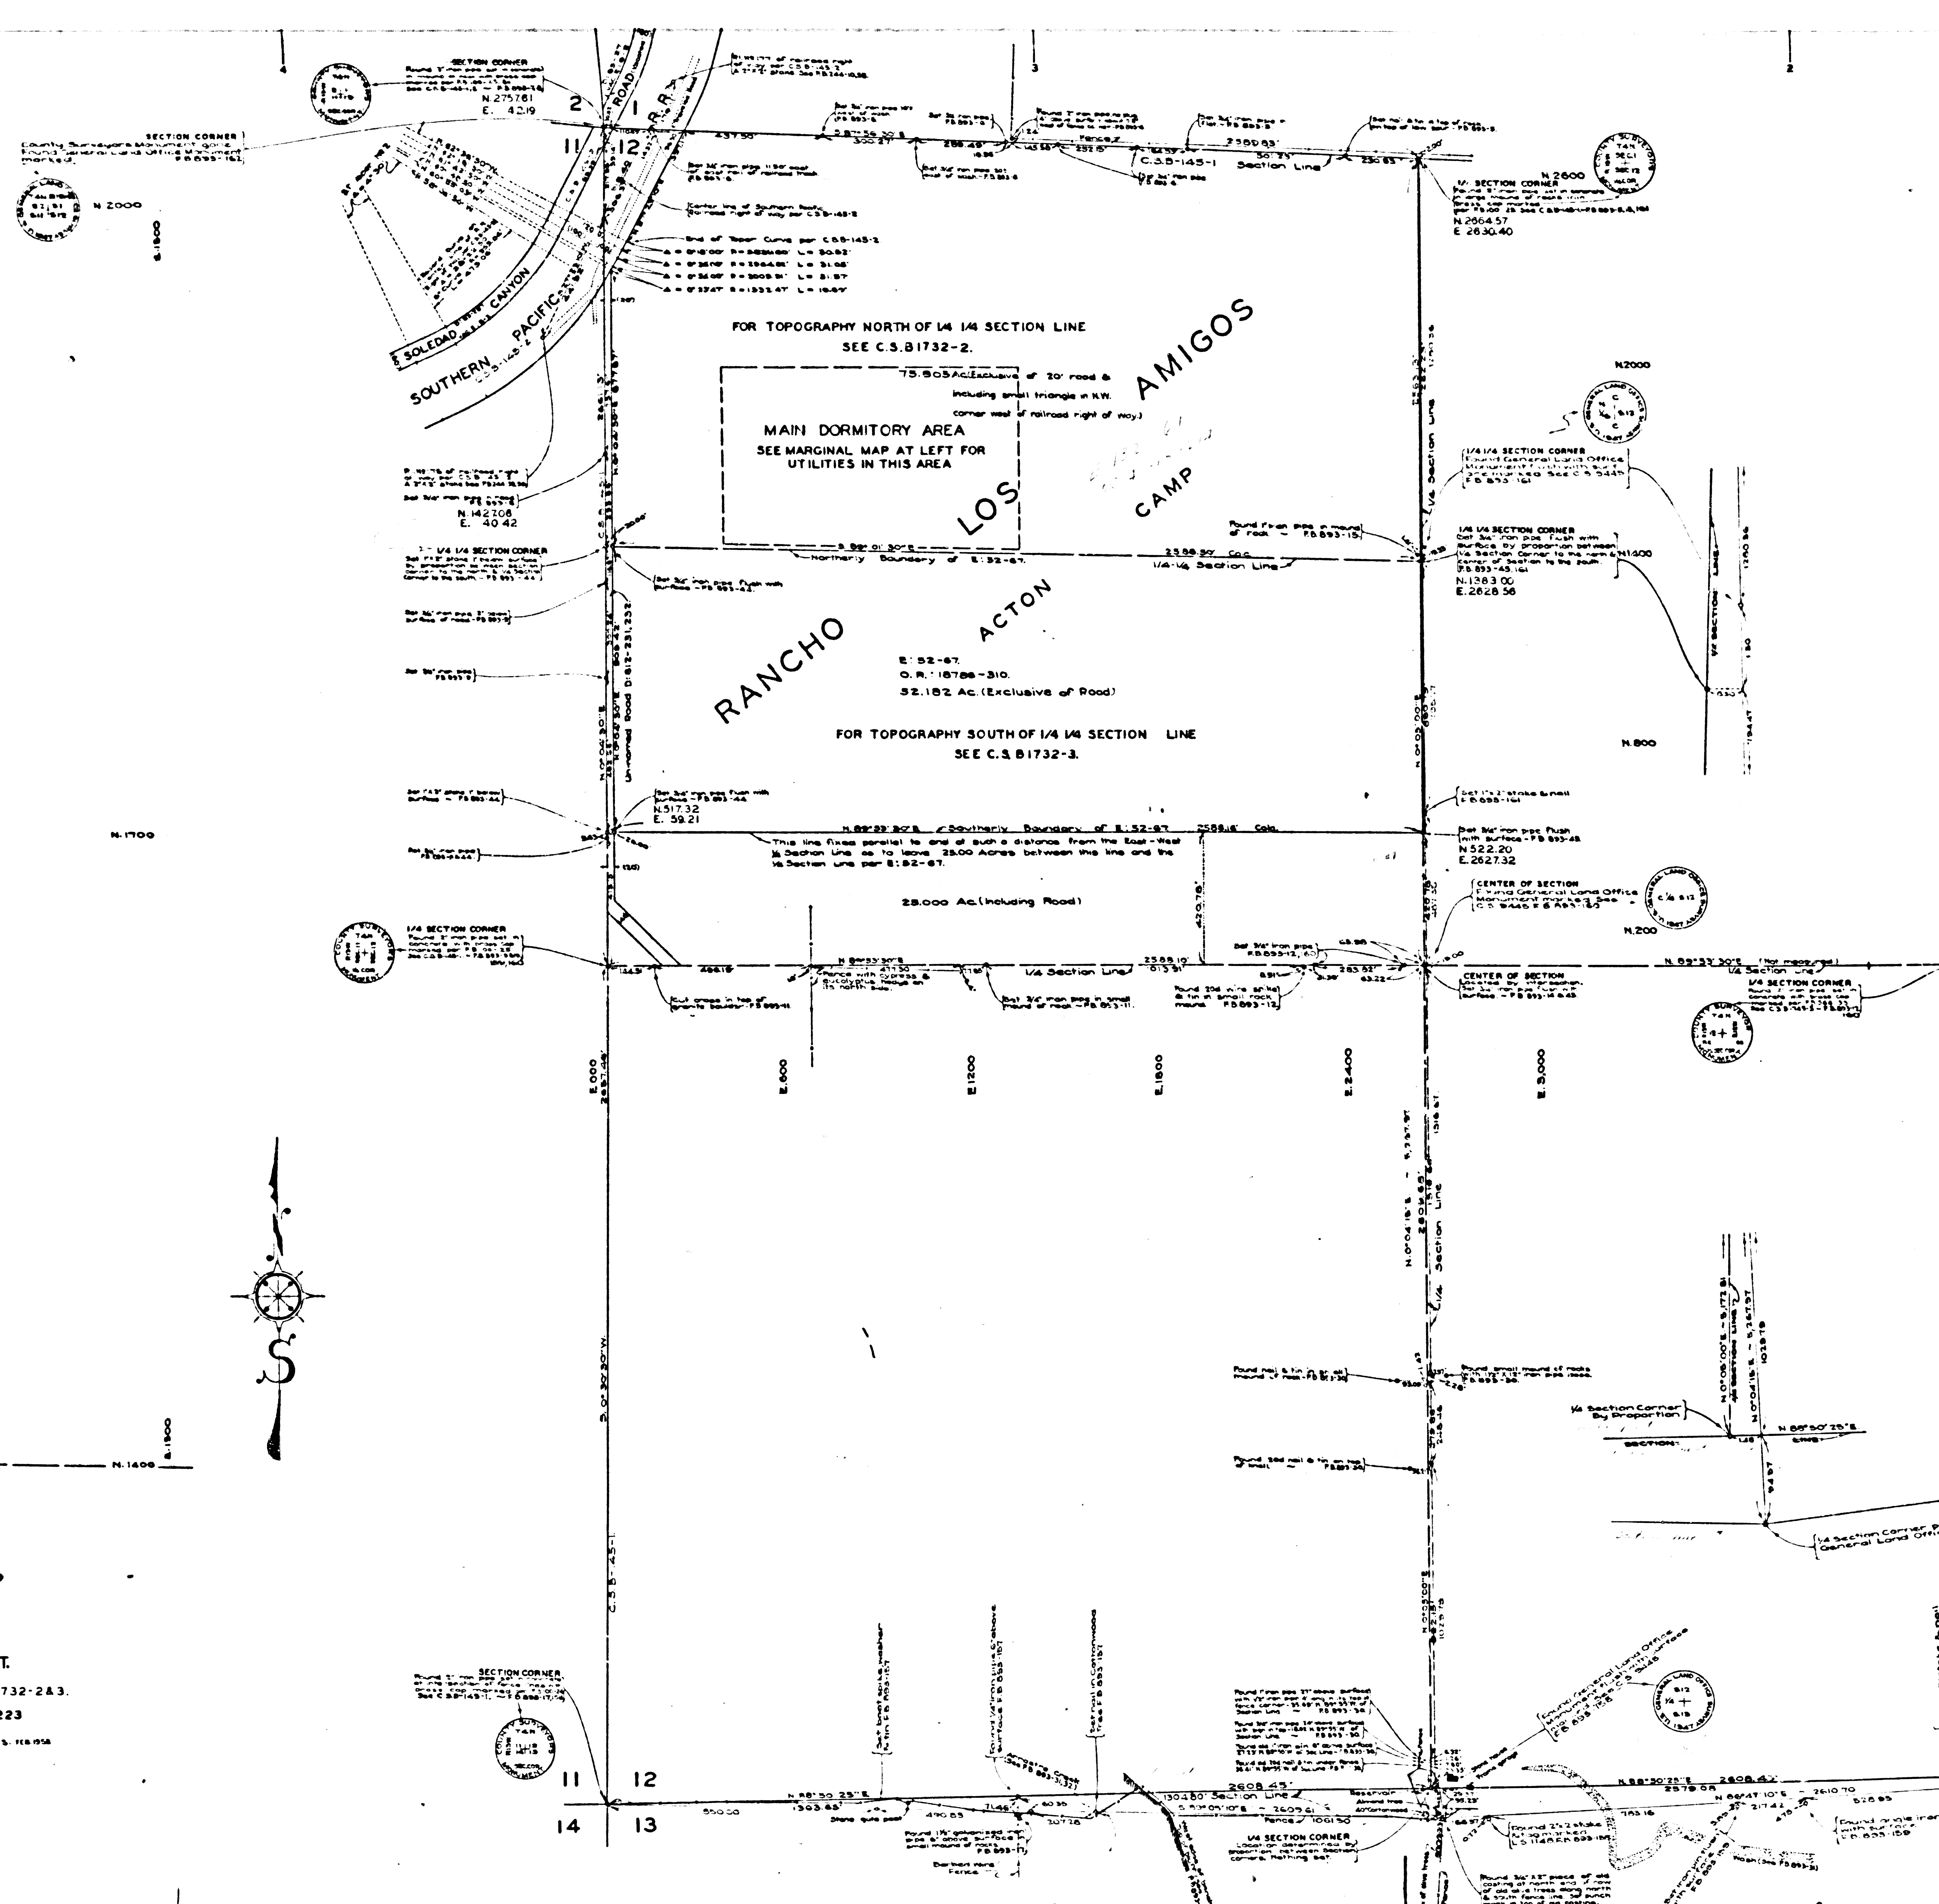

MAP OF
RANCHO LOS AMIGOS - ACTON CAMP
OLIVE VIEW SANATORIUM, ACTON BRANCH
 IN
NORTHWEST 1/4 OF SECTION 12 T.4N, R.13 W., S.8M.

COUNTY SURVEYORS MAP NO B-1732
 SHEET 1 OF 3 SHEETS
 SCALE: 1 INCH = 200 FT.

JOB NUMBER 5244
 ALFRED JONES-COUNTY SURVEYOR
 SURVEYED OCT. 1941 TO FEB. 1944
 SURVEYED UPON REQUEST OF THE MECHANICAL
 DEPARTMENT PER RULE 21, ORDINANCE 929 BY
 LETTER DATED SEPTEMBER 23, 1941.
 BEARINGS ARE BASED ON THE BEARING OF
 THE WEST LINE OF SECTION 12 T.4N, R.13 W., S.8M.
 PER C.S.B-1732-2
 F.B. 893-5 TO 45
 FIELD WORK BY F. GREENWOOD
 F.C. HOWARD
 OFFICE WORK BY C.J. TERRY
 DAWHITE
 CHECKED BY L.R. FREEMAN
 J.H. SMITH
 R.R. McPHERSON

INDEX-16
 1M 50

FOR TOPOGRAPHY SEE C.S.B-1732-2 & 3.
 FORMERLY KNOWN AS OLIVE VIEW SANATORIUM, ACTON BRANCH
 REVISED JANUARY, 1949-D.A.W.
 REVISED SEPTEMBER, 1959-G.O.H.

MARGINAL MAP
 SHOWING
 UTILITIES
 SCALE: 1 INCH = 30 FT.
 FOR TOPOGRAPHY SEE C.S.B-1732-2 & 3.
 PLANE TABLE SHEET E-223
 REVISED PER PL. SHEET C. 125 C.S.B. 18195A

CSB-1732-1
 A1 OF A2

COPIES OF THE REPORT WILL BE
FURNISHED TO THE FOLLOWING:

SECTION CO
County Surveyors Monument a
Friend General Land Office Mon
marked
F B 89

GENERAL LAND
- 4N 212
82 51
911 212
D 7 1243

N. 200

2170

1. 140

MARGINAL MAP
SHOWING
UTILITIES

SCALE: 1 INCH = 30 FT.

FOR TOPOGRAPHY SEE C.S.B-1732-2&3.

PLANE TABLE SHEET E-223

REVISÉ PER PT. SHEET 1 225 C B 3. FEB 1954

CSB-1732-1
A2 OF A2