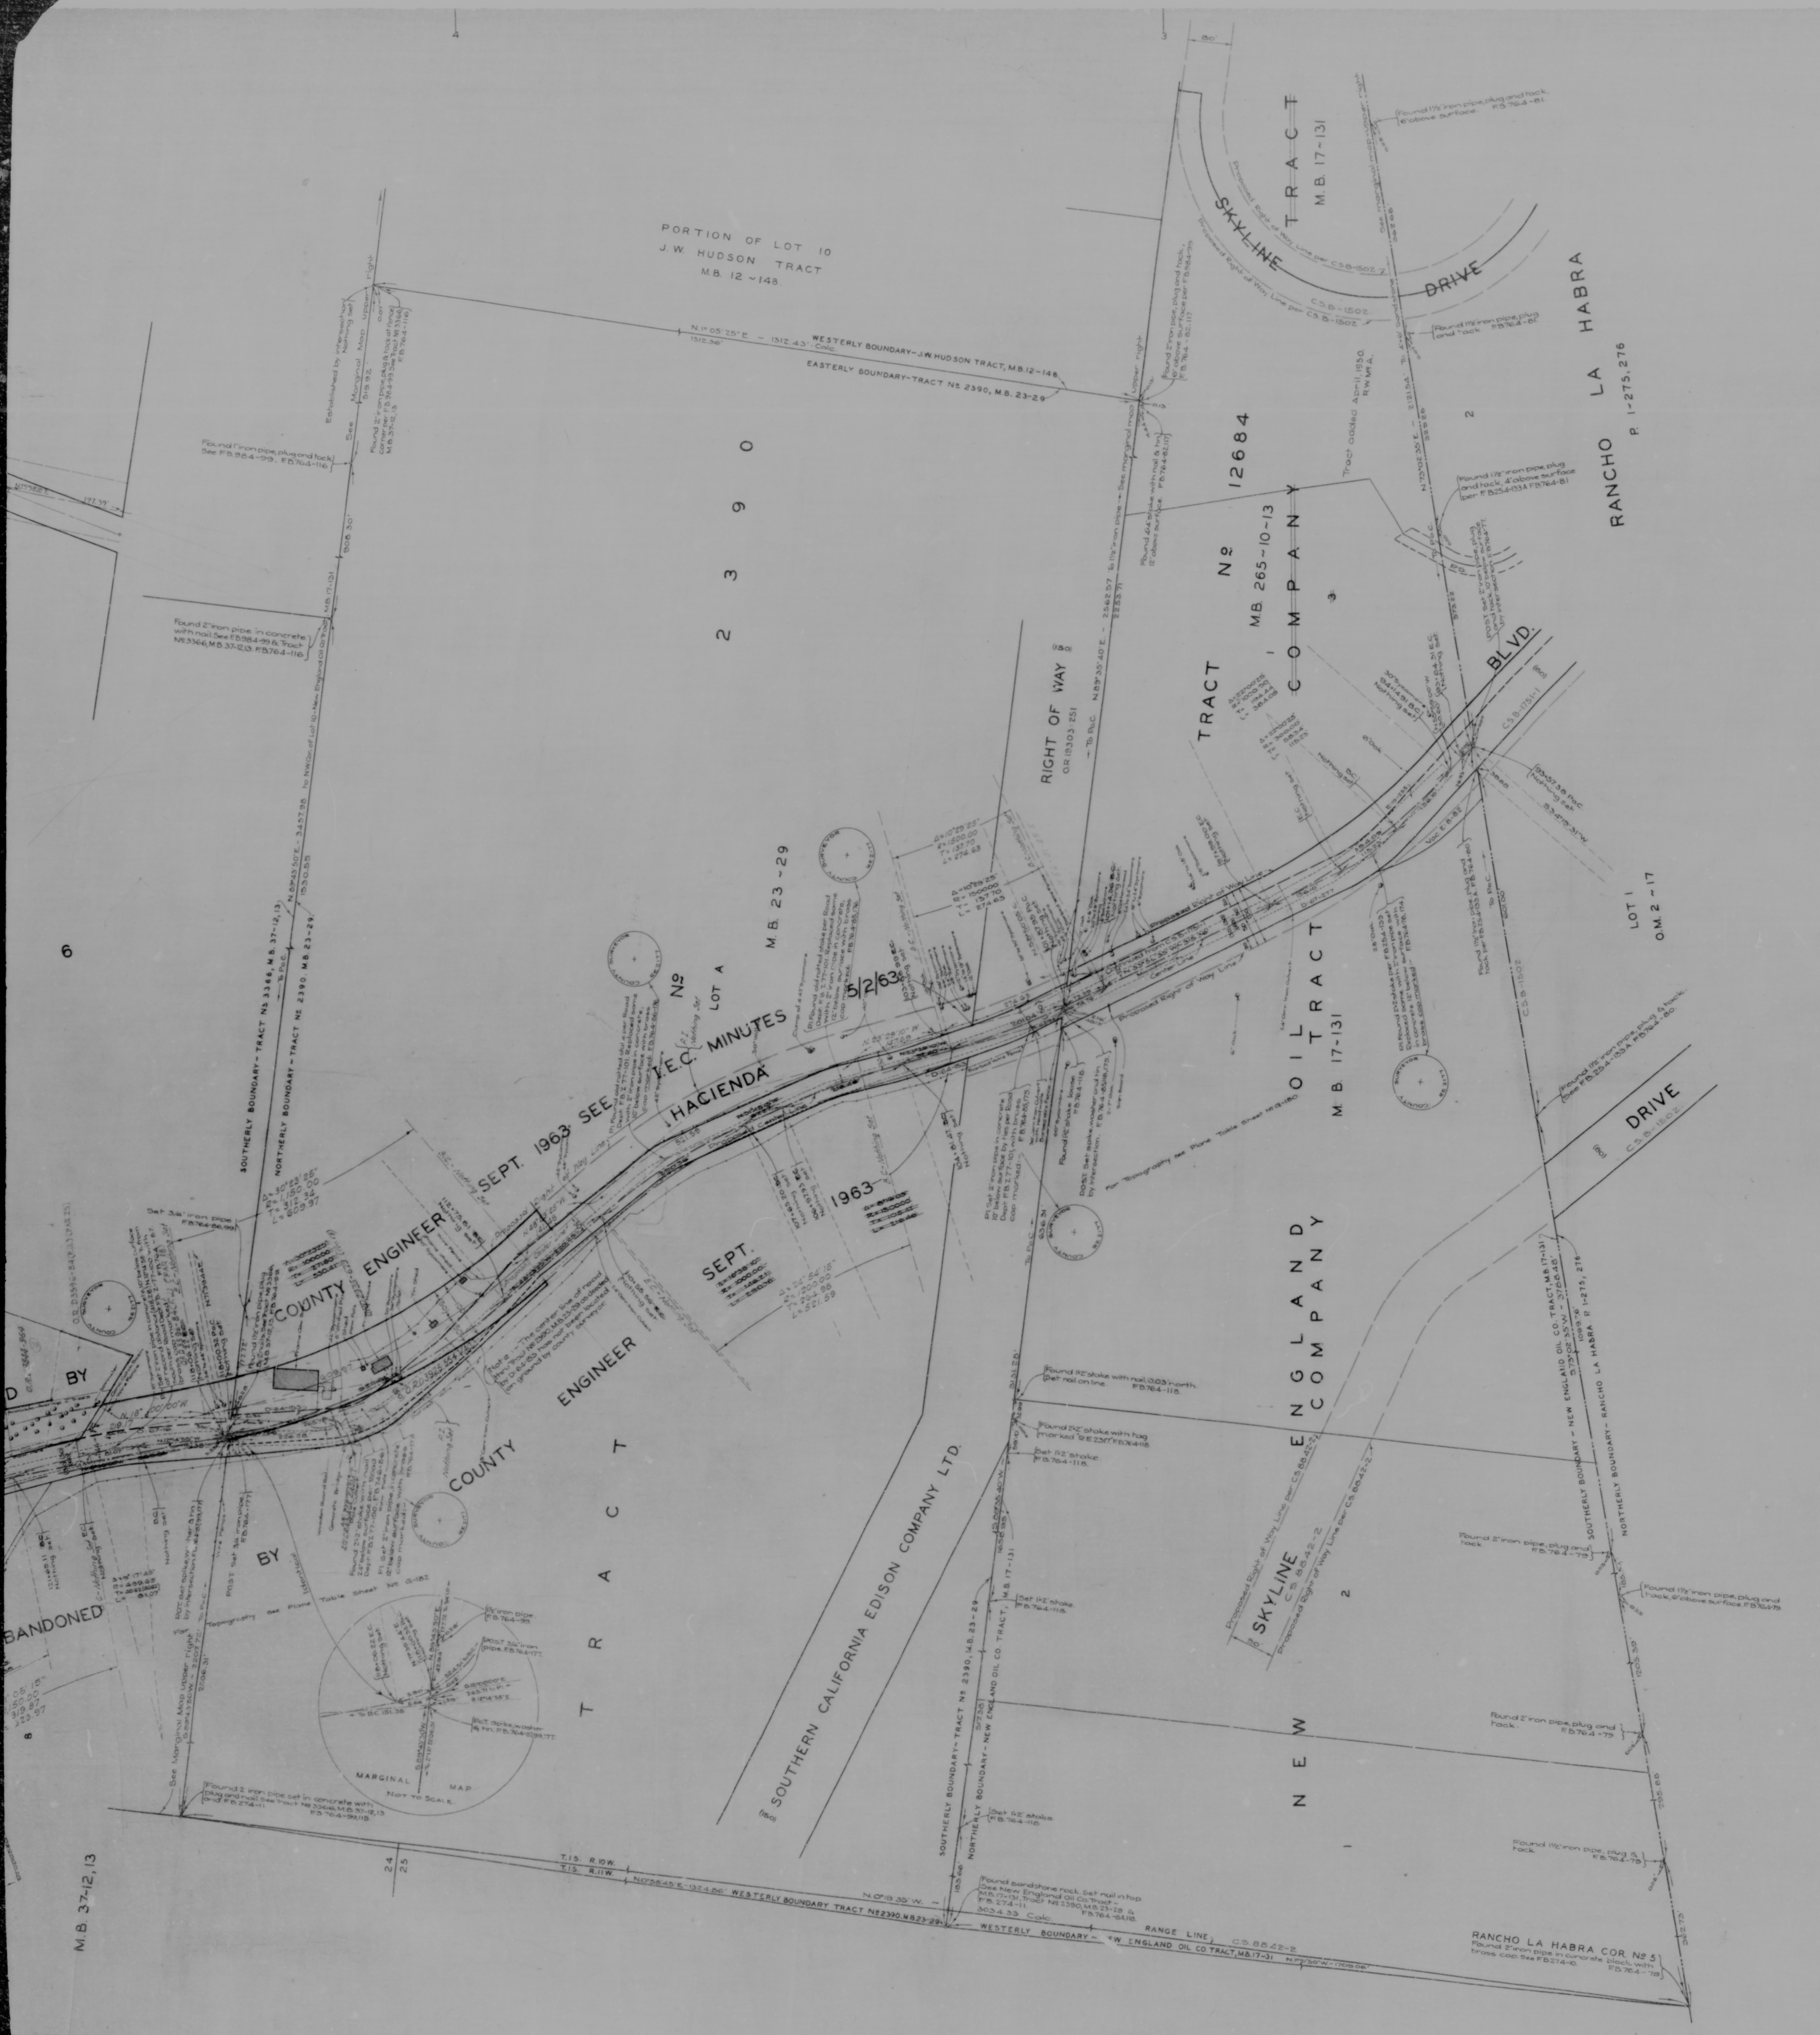
PORTION OF LOT 10
J.W. HUDSON TRACT
M.B. 12-143
WESTERLY BOUNDARY - J.W. HUDSON TRACT, M.B. 12-148
EASTERLY BOUNDARY - TRACT Nº 2390, M.B. 23-29
2 3 9 0
SKYLINE DRIVE
TRACT M.B. 17-131
RANCHO LA HABRA P. 1-275, 276
TRACT Nº 12684 M.B. 265-10-13
RIGHT OF WAY
OIL COMPANY
HACIENDA BLVD.
Nº LOT A M.B. 23-29
5/2/63
SEPT. 1963 SEE Y.E.C. MINUTES
COUNTY ENGINEER
SEPT. 1963
OIL TRACT M.B. 17-131
LOT 1 O.M. 2-17
DRIVE
NEW ENGLAND COMPANY
SOUTHERN CALIFORNIA EDISON COMPANY LTD.
TRACT
BY COUNTY ENGINEER
ABANDONED BY
MARGINAL MAP
SKYLINE
NEW
RANCHO LA HABRA COR. Nº 5
WESTERLY BOUNDARY TRACT Nº 2390, M.B. 23-29
WESTERLY BOUNDARY - NEW ENGLAND OIL CO. TRACT, M.B. 17-131
RANGE LINE
M.B. 37-12, 13
6

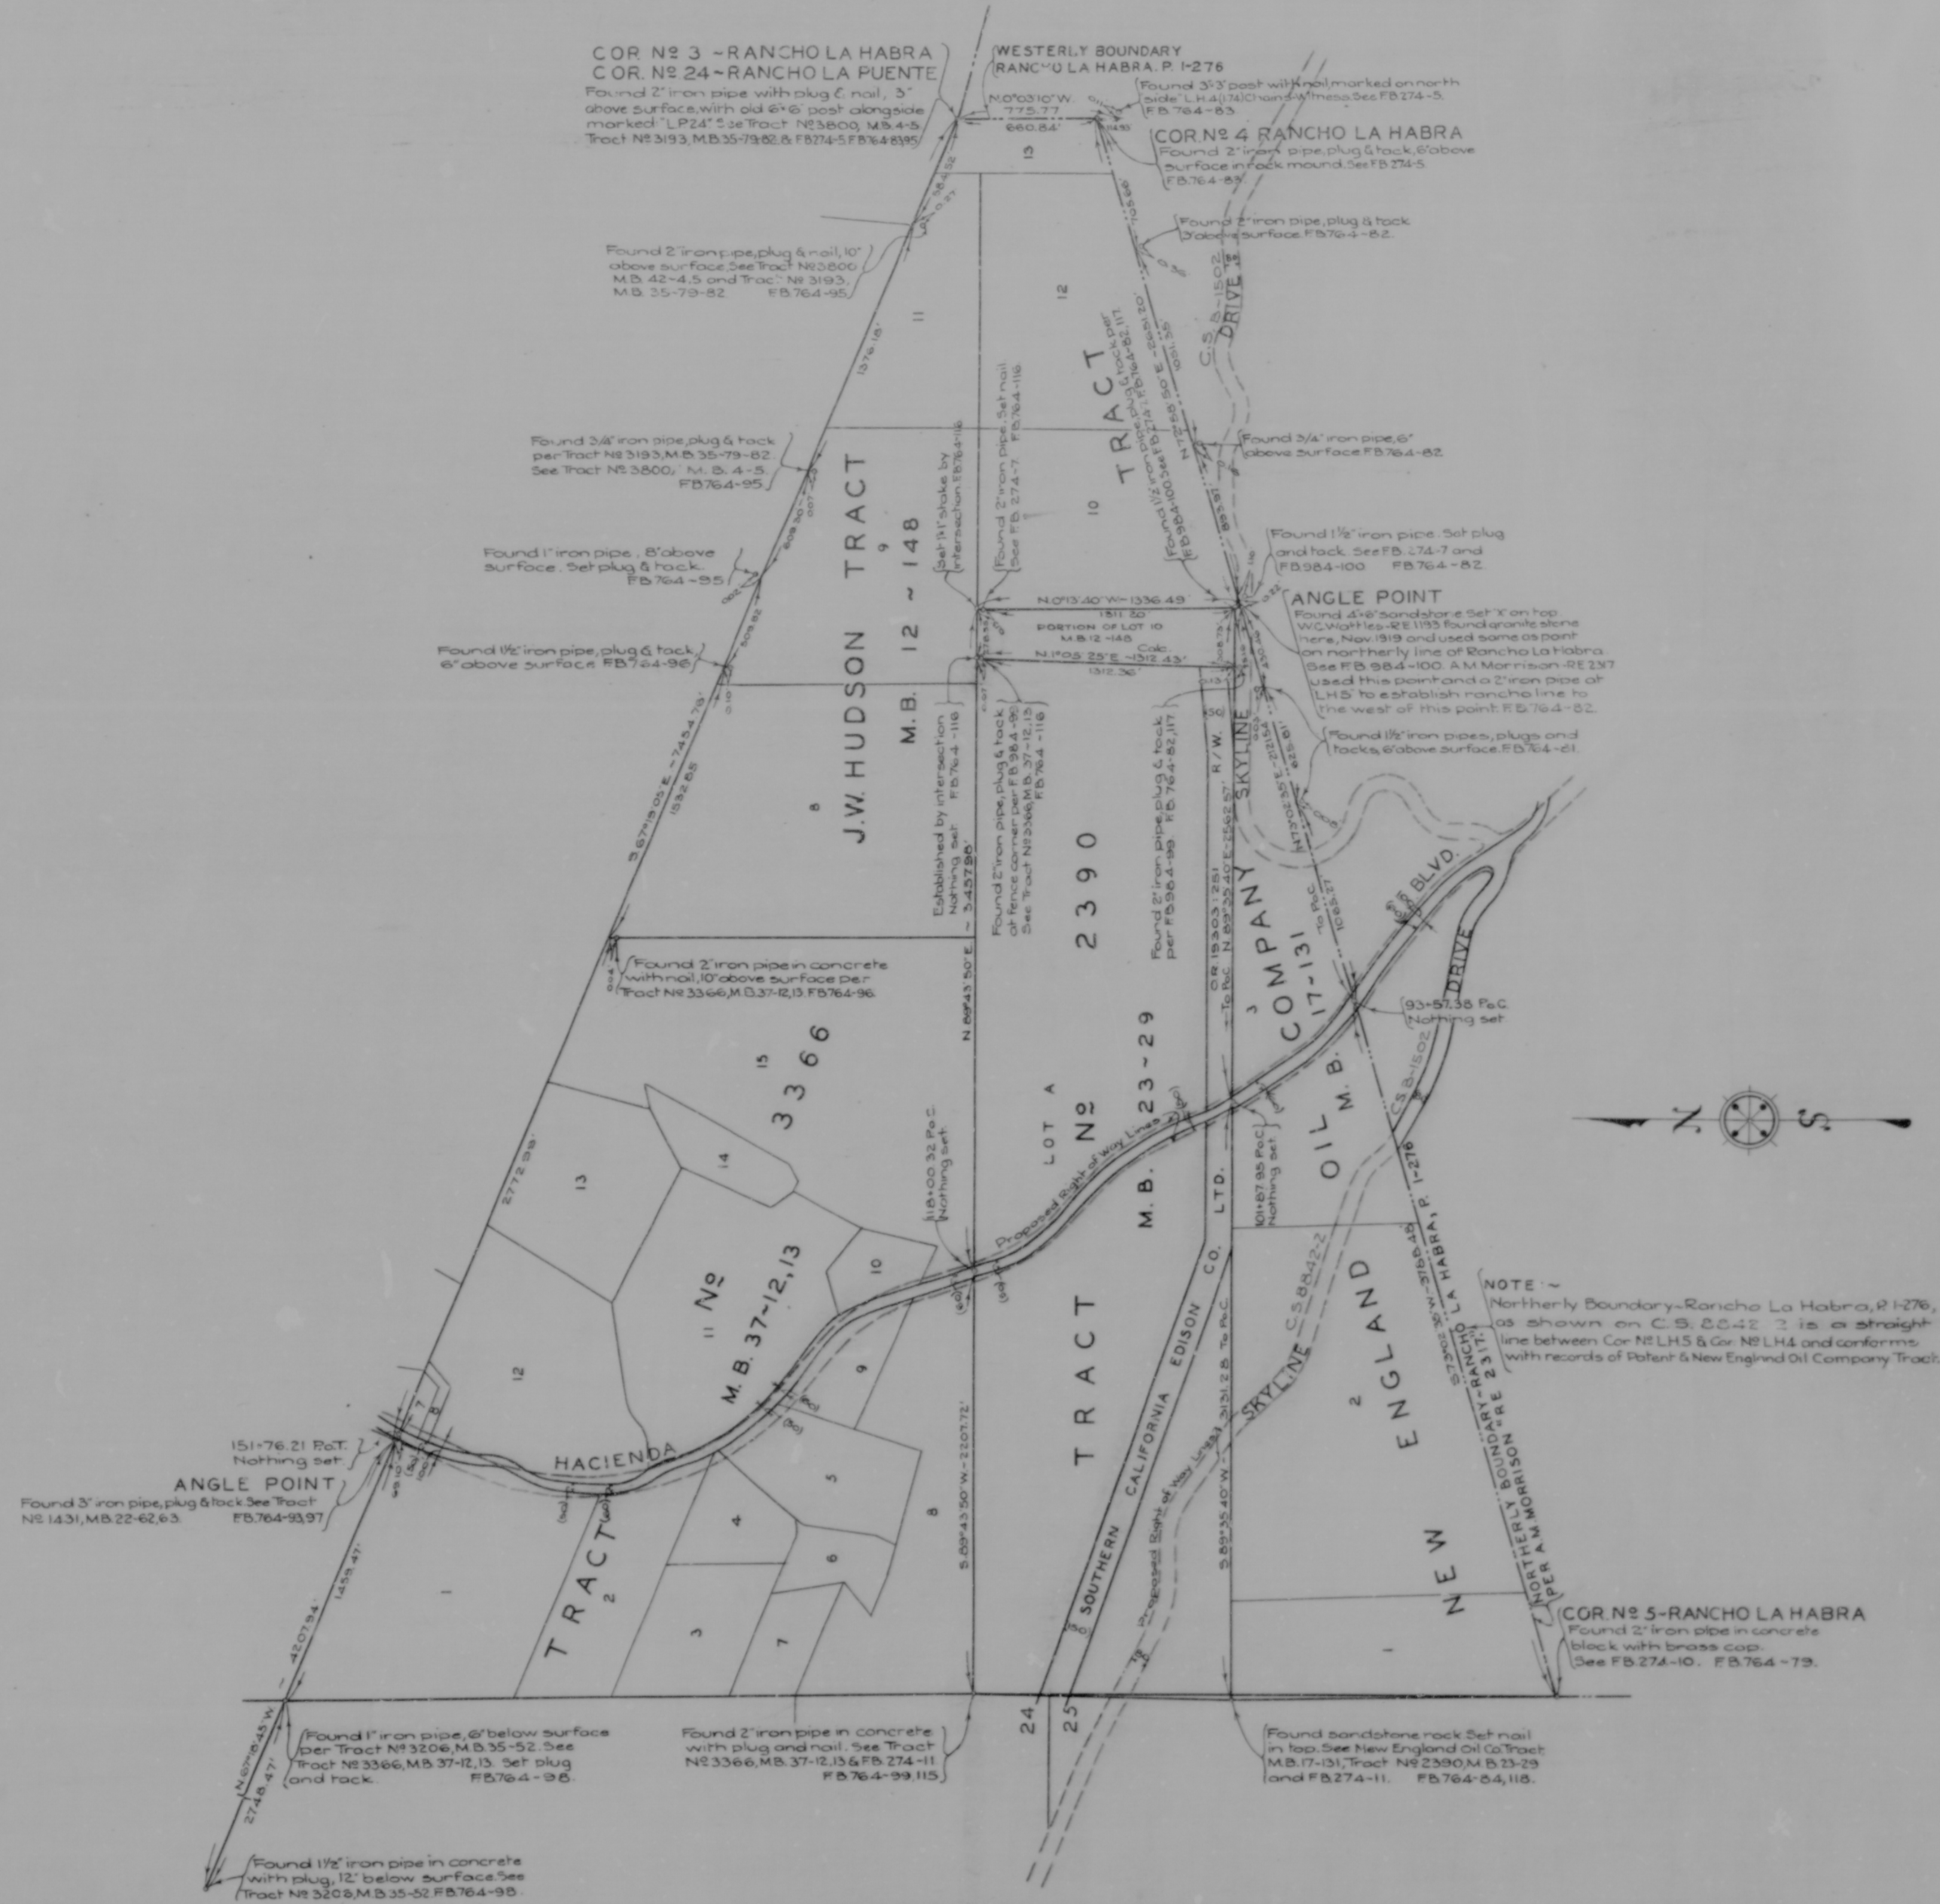
COR. Nº 3 - RANCHO LA HABRA
COR. Nº 24 - RANCHO LA PUENTE
WESTERLY BOUNDARY RANCHO LA HABRA, P. 1-275
COR. Nº 4 RANCHO LA HABRA
J.W. HUDSON TRACT M.B. 12-148
TRACT Nº 2390 M.B. 23-29
TRACT Nº 3366 M.B. 37-12, 13
ANGLE POINT
HACIENDA
BLVD
OIL COMPANY M.B. 17-131
NEW ENGLAND
SOUTHERN CALIFORNIA EDISON CO. LTD.
COR. Nº 5 - RANCHO LA HABRA
24
25

MARGINAL MAP
SCALE - 1 IN. = 600 FT.

COUNTY OF LOS ANGELES
MAP OF
# HACIENDA BOULEVARD
FROM
ORANGE COUNTY BOUNDARY
TO
TEMPLE AVENUE
~~VALLEY BOULEVARD~~

COUNTY SURVEYORS MAP Nº B-1751
SHEET Nº 2 OF 5 SHEETS
SCALE:- 1 INCH = 100 FT.

JOB NUMBER 8227

ALFRED JONES - COUNTY SURVEYOR
SURVEYED DEC. 1938 - SEPT. 1941.

SURVEYED ON REQUEST OF THE REGIONAL PLANNING COMMISSION UNDER RULE 21, ORD. 929 BY LETTER DATED JUNE 30, 1938 & AS AUTHORIZED BY THE BOARD OF SUPERVISORS IN THEIR ORDER OF JUNE 1, 1938.

BEARINGS ARE BASED ON THE LOS ANGELES COUNTY COORDINATE SYSTEM, LAMBERT GRID, CENTRAL MERIDIAN 118°20' WEST. SEE C.S. 9423.

F.B. 764-2-~~184~~ 216 INDEX 38
PLANE TABLE SHEETS, NUMBERS G-176
G-177, G-178, G-179, G-180, G-182, G-183, G-184 & G-185.

FIELD WORK BY. F. GREENWOOD
T.M. WALSH
A.N. HELLSTROM
OFFICE WORK BY. A.A. ROESER
R.W. McALLISTER
CHECKED BY. . A.A. ROESER

FOR CONTOUR MAP SEE C.S. B-1481-1, 2.

SHEET 4 ADDED OCT., 1948. SHT. 5 ADDED JULY, 1952
REVISED MARCH 1955 BY S.S
REVISED AUGUST 1958 BY G.O.H. - under J.N. 0074.91
Revised Sept. 1963 by T.H.B. - under J.N. 0074.91

CSB - 1751-2
A1 OF A3

CSB - 1751-2

A2 OF A3

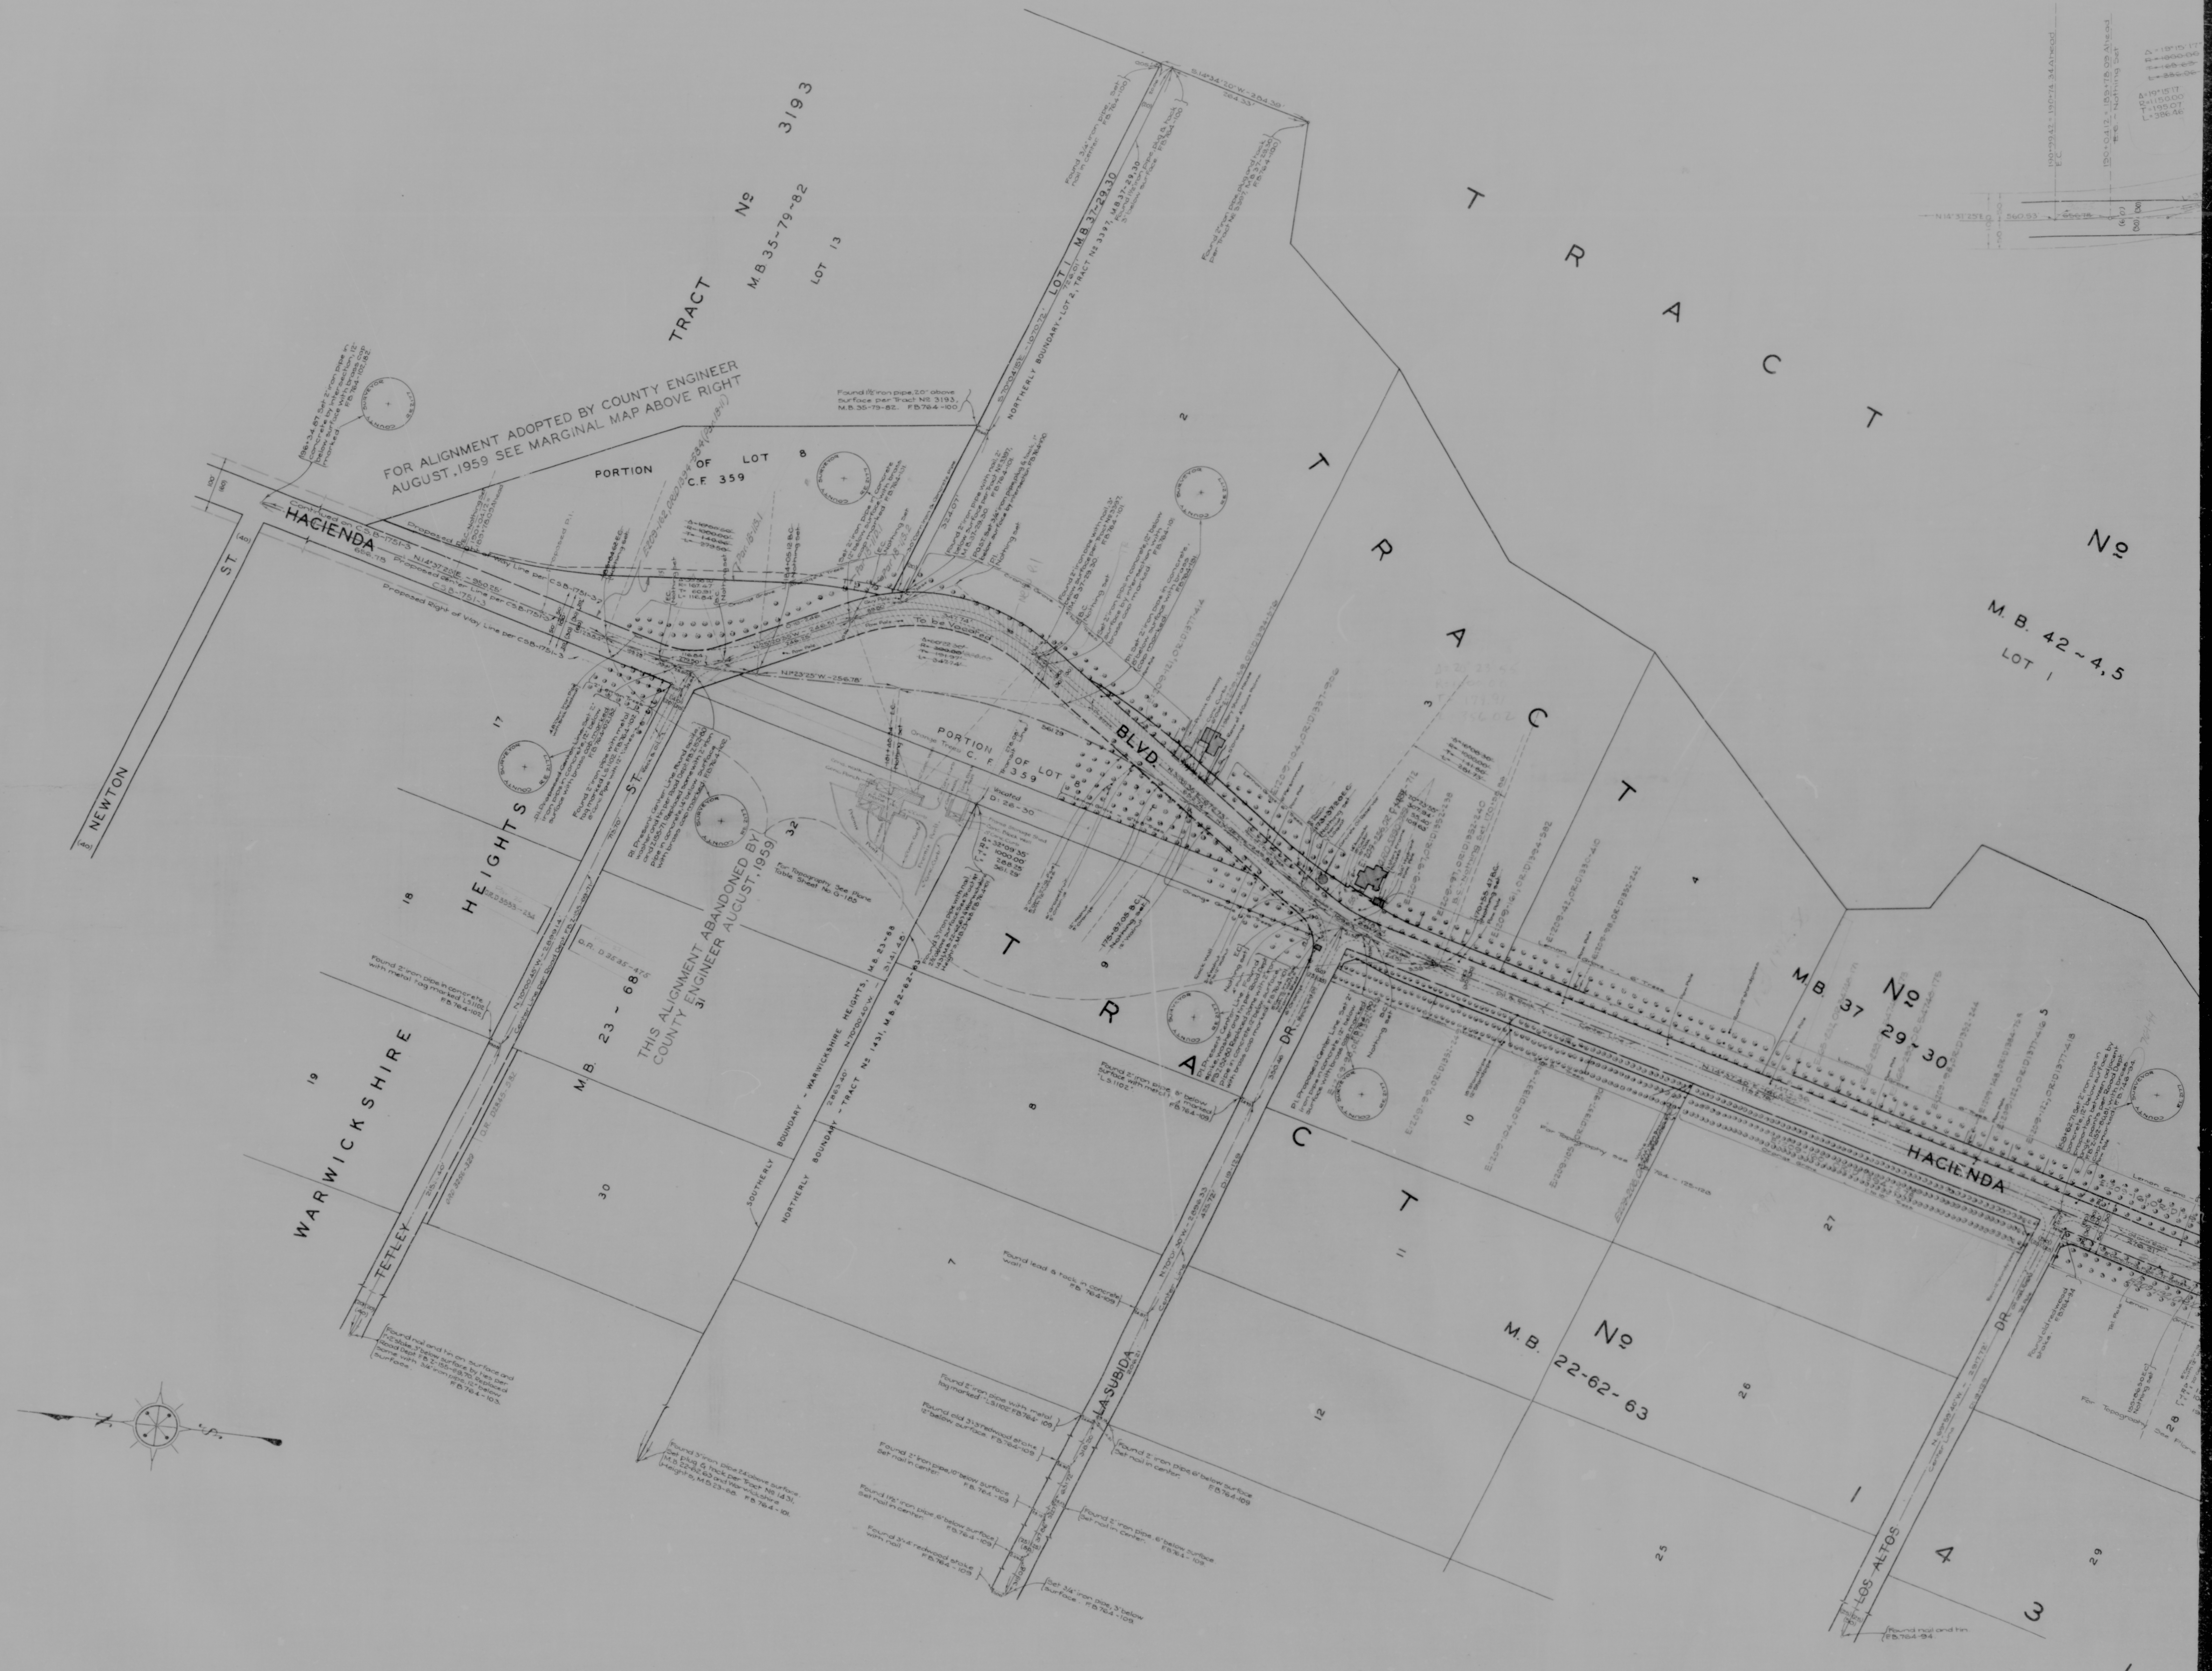

CSB - 1751 - 2
A3 OF A3