

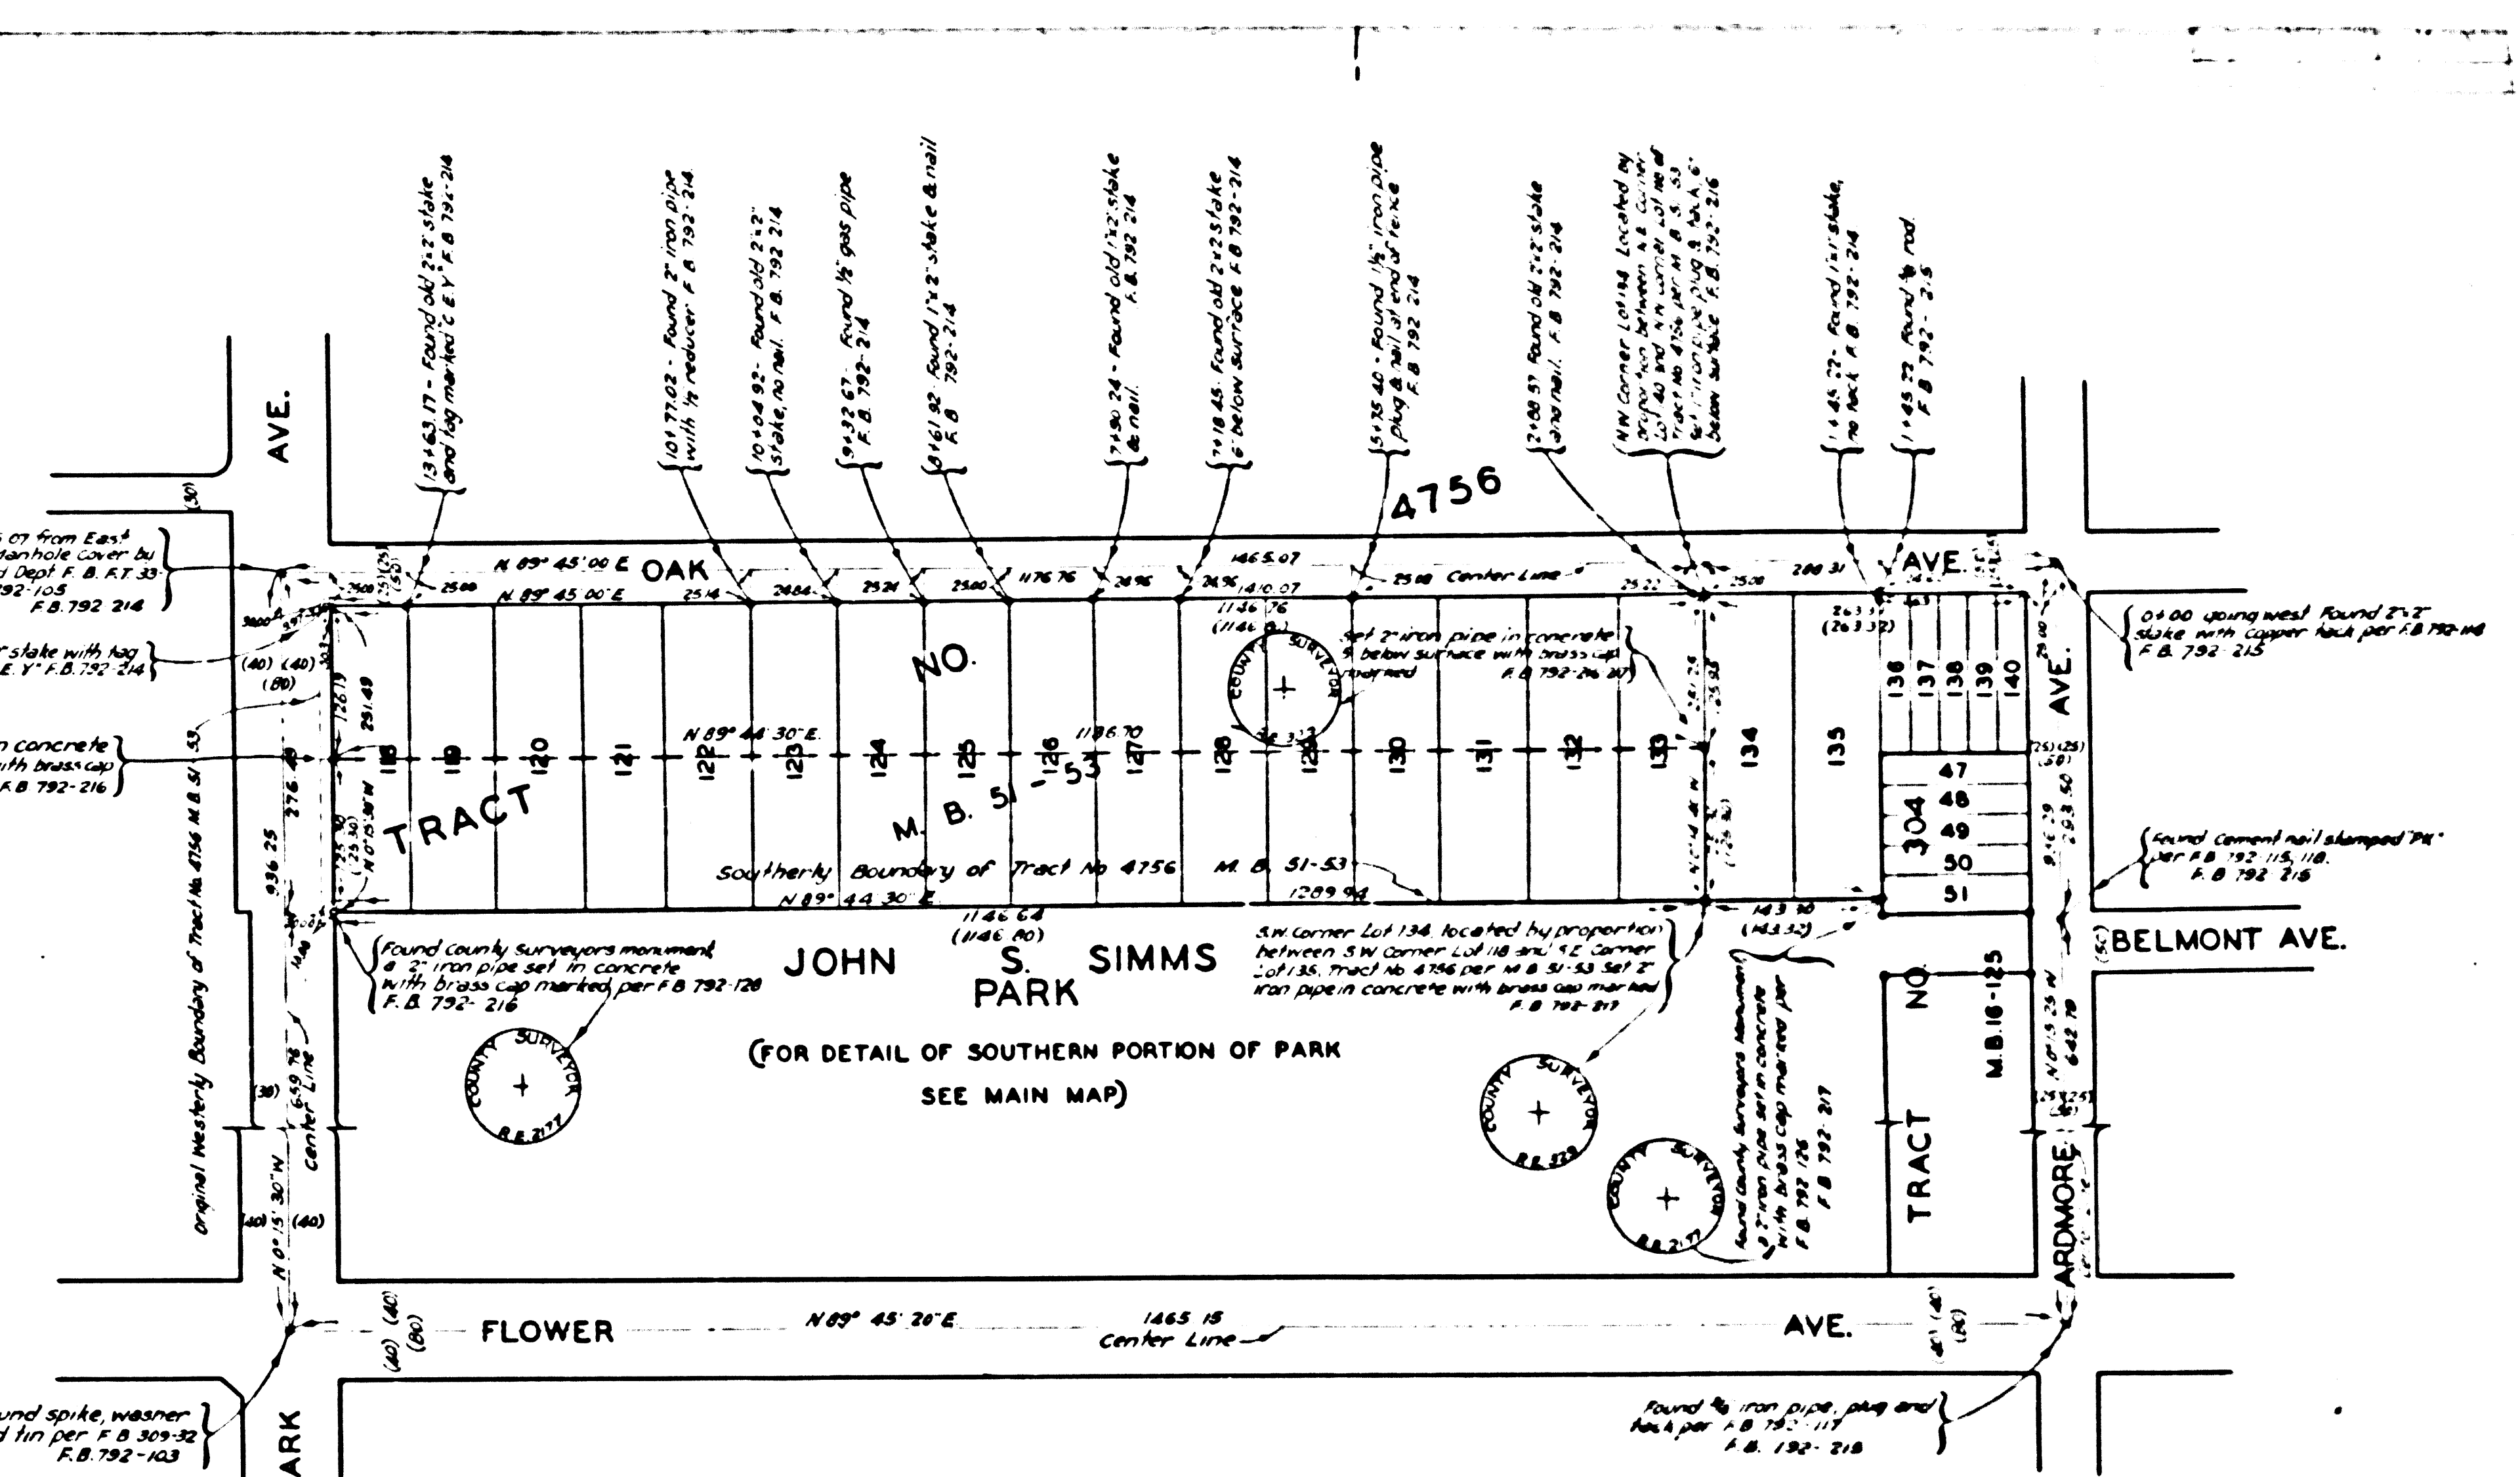


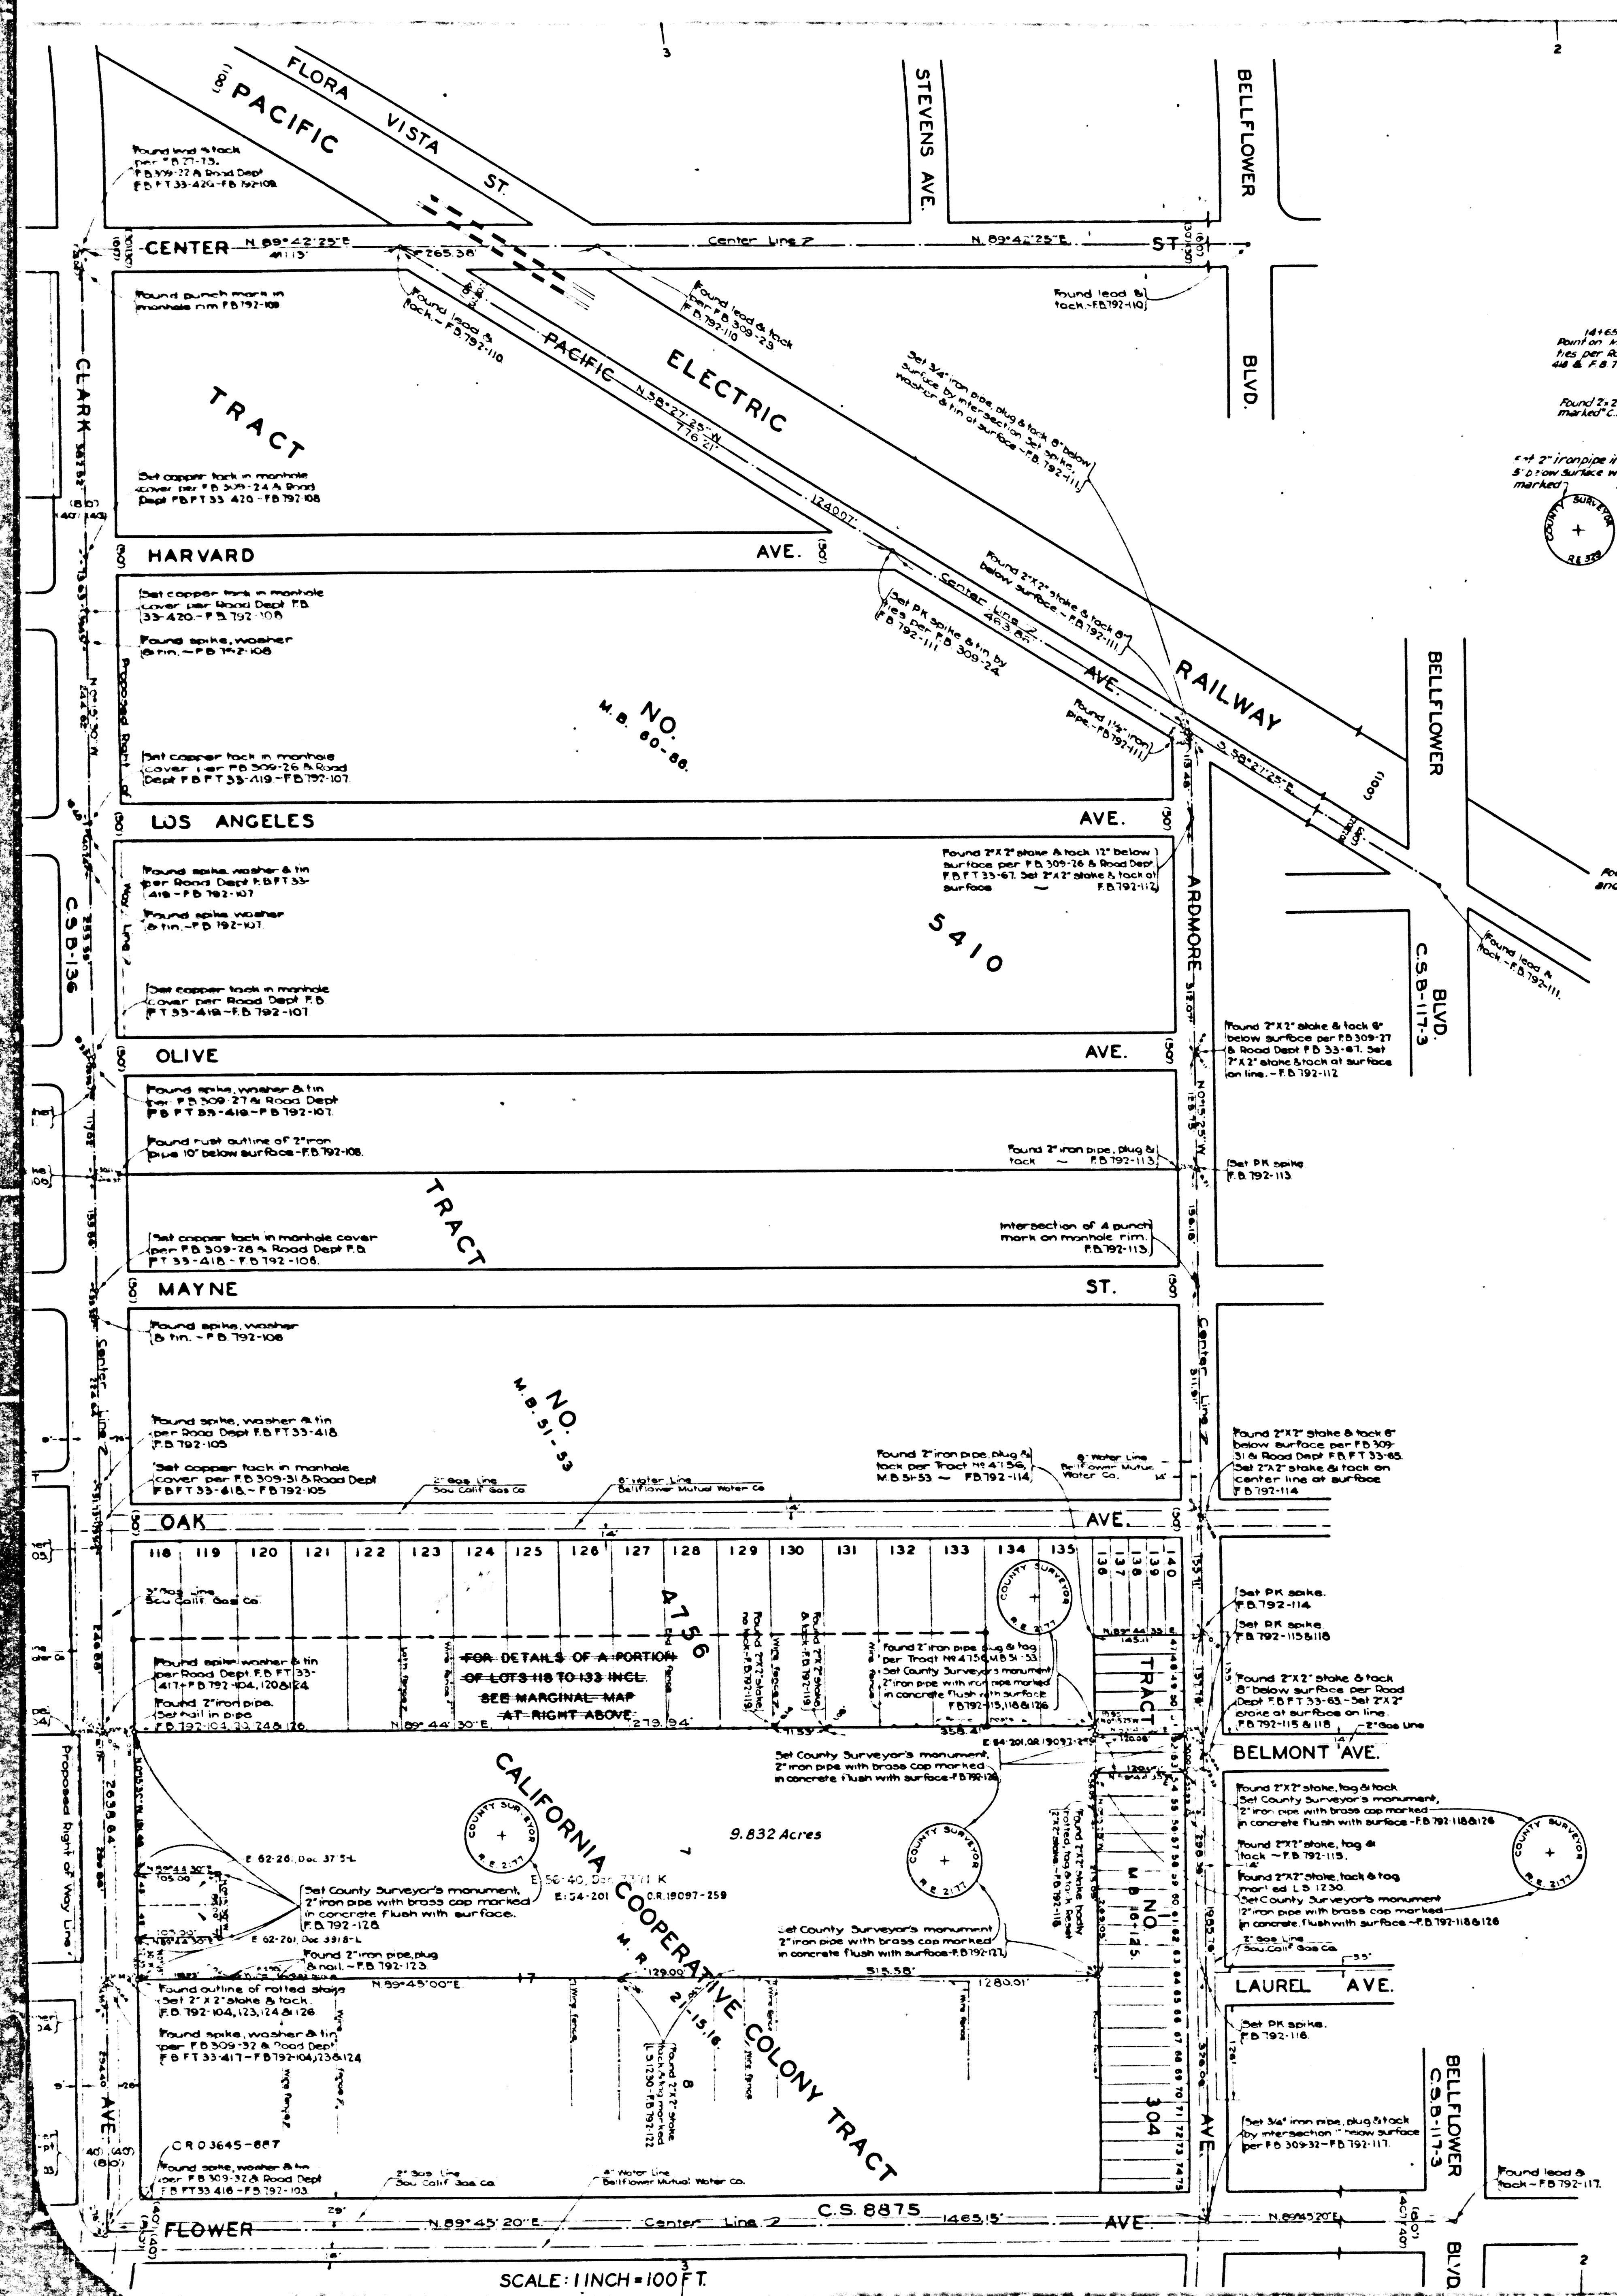

MARGINAL MAP
 SHOWING
 ADDITION TO PARK MADE IN 1949
 BEING
 THE SOUTHERLY 125.3 FT. OF LOTS 118
 TO 133 INCL. TRACT NO. 4756 - M.B. 51-53

SCALE: 1 INCH = 100 FT.
 F.B. 792-214 - 217
 FIELD WORK BY C.V. CRAWLEY
 OFFICE WORK BY C.E. DROWN
 CHECKED BY K.R. PIPHERSON
 SURVEYED JAN. 1949

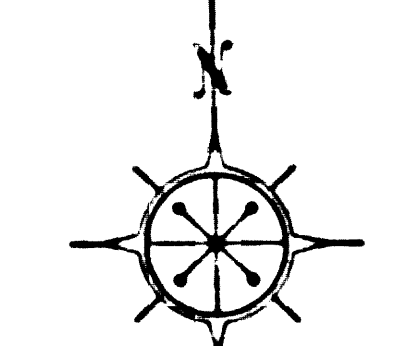


JOHN S. SIMMS PARK
 MAP OF
BELLFLOWER PARK
 BEING
 A PART OF LOT 7, BLOCK 17, CALIFORNIA COOPERATIVE COLONY TRACT, M.R. 21-15, 16.
 AND
 LOTS 52 & 53, BLOCK 11, TRACT NO. 304, M.B. 16-125.

COUNTY SURVEYORS MAP NO. B-1754
 SCALES AS SHOWN

JOB NUMBER 8339
ALFRED JONES-COUNTY SURVEYOR
 SURVEYED APRIL 1942
 SURVEYED UNDER INSTRUCTIONS OF THE
 BOARD OF SUPERVISORS PER ORDER DATED
 DECEMBER 30, 1941.
 BEARINGS ARE BASED ON THE BEARING OF
 CLARK AVE. PER C.S.B-136
 PLANE TABLE SHEETS G-228 & G-229.
 F.B. 792-101-129.
 FIELD WORK BY: W. MILLER
 T.M. WALSH
 OFFICE WORK BY: J. TERRY
 D. WHITE
 CHECKED BY: ANDREW
 J. SMITH
 L.R. FREEMAN

CSB-1754
 A1 OF A3

INDEX 33
 REVISED JAN. 29, 1949 C.E.D.
 ACKNOWLEDGED 11-4-53 C.E.D.

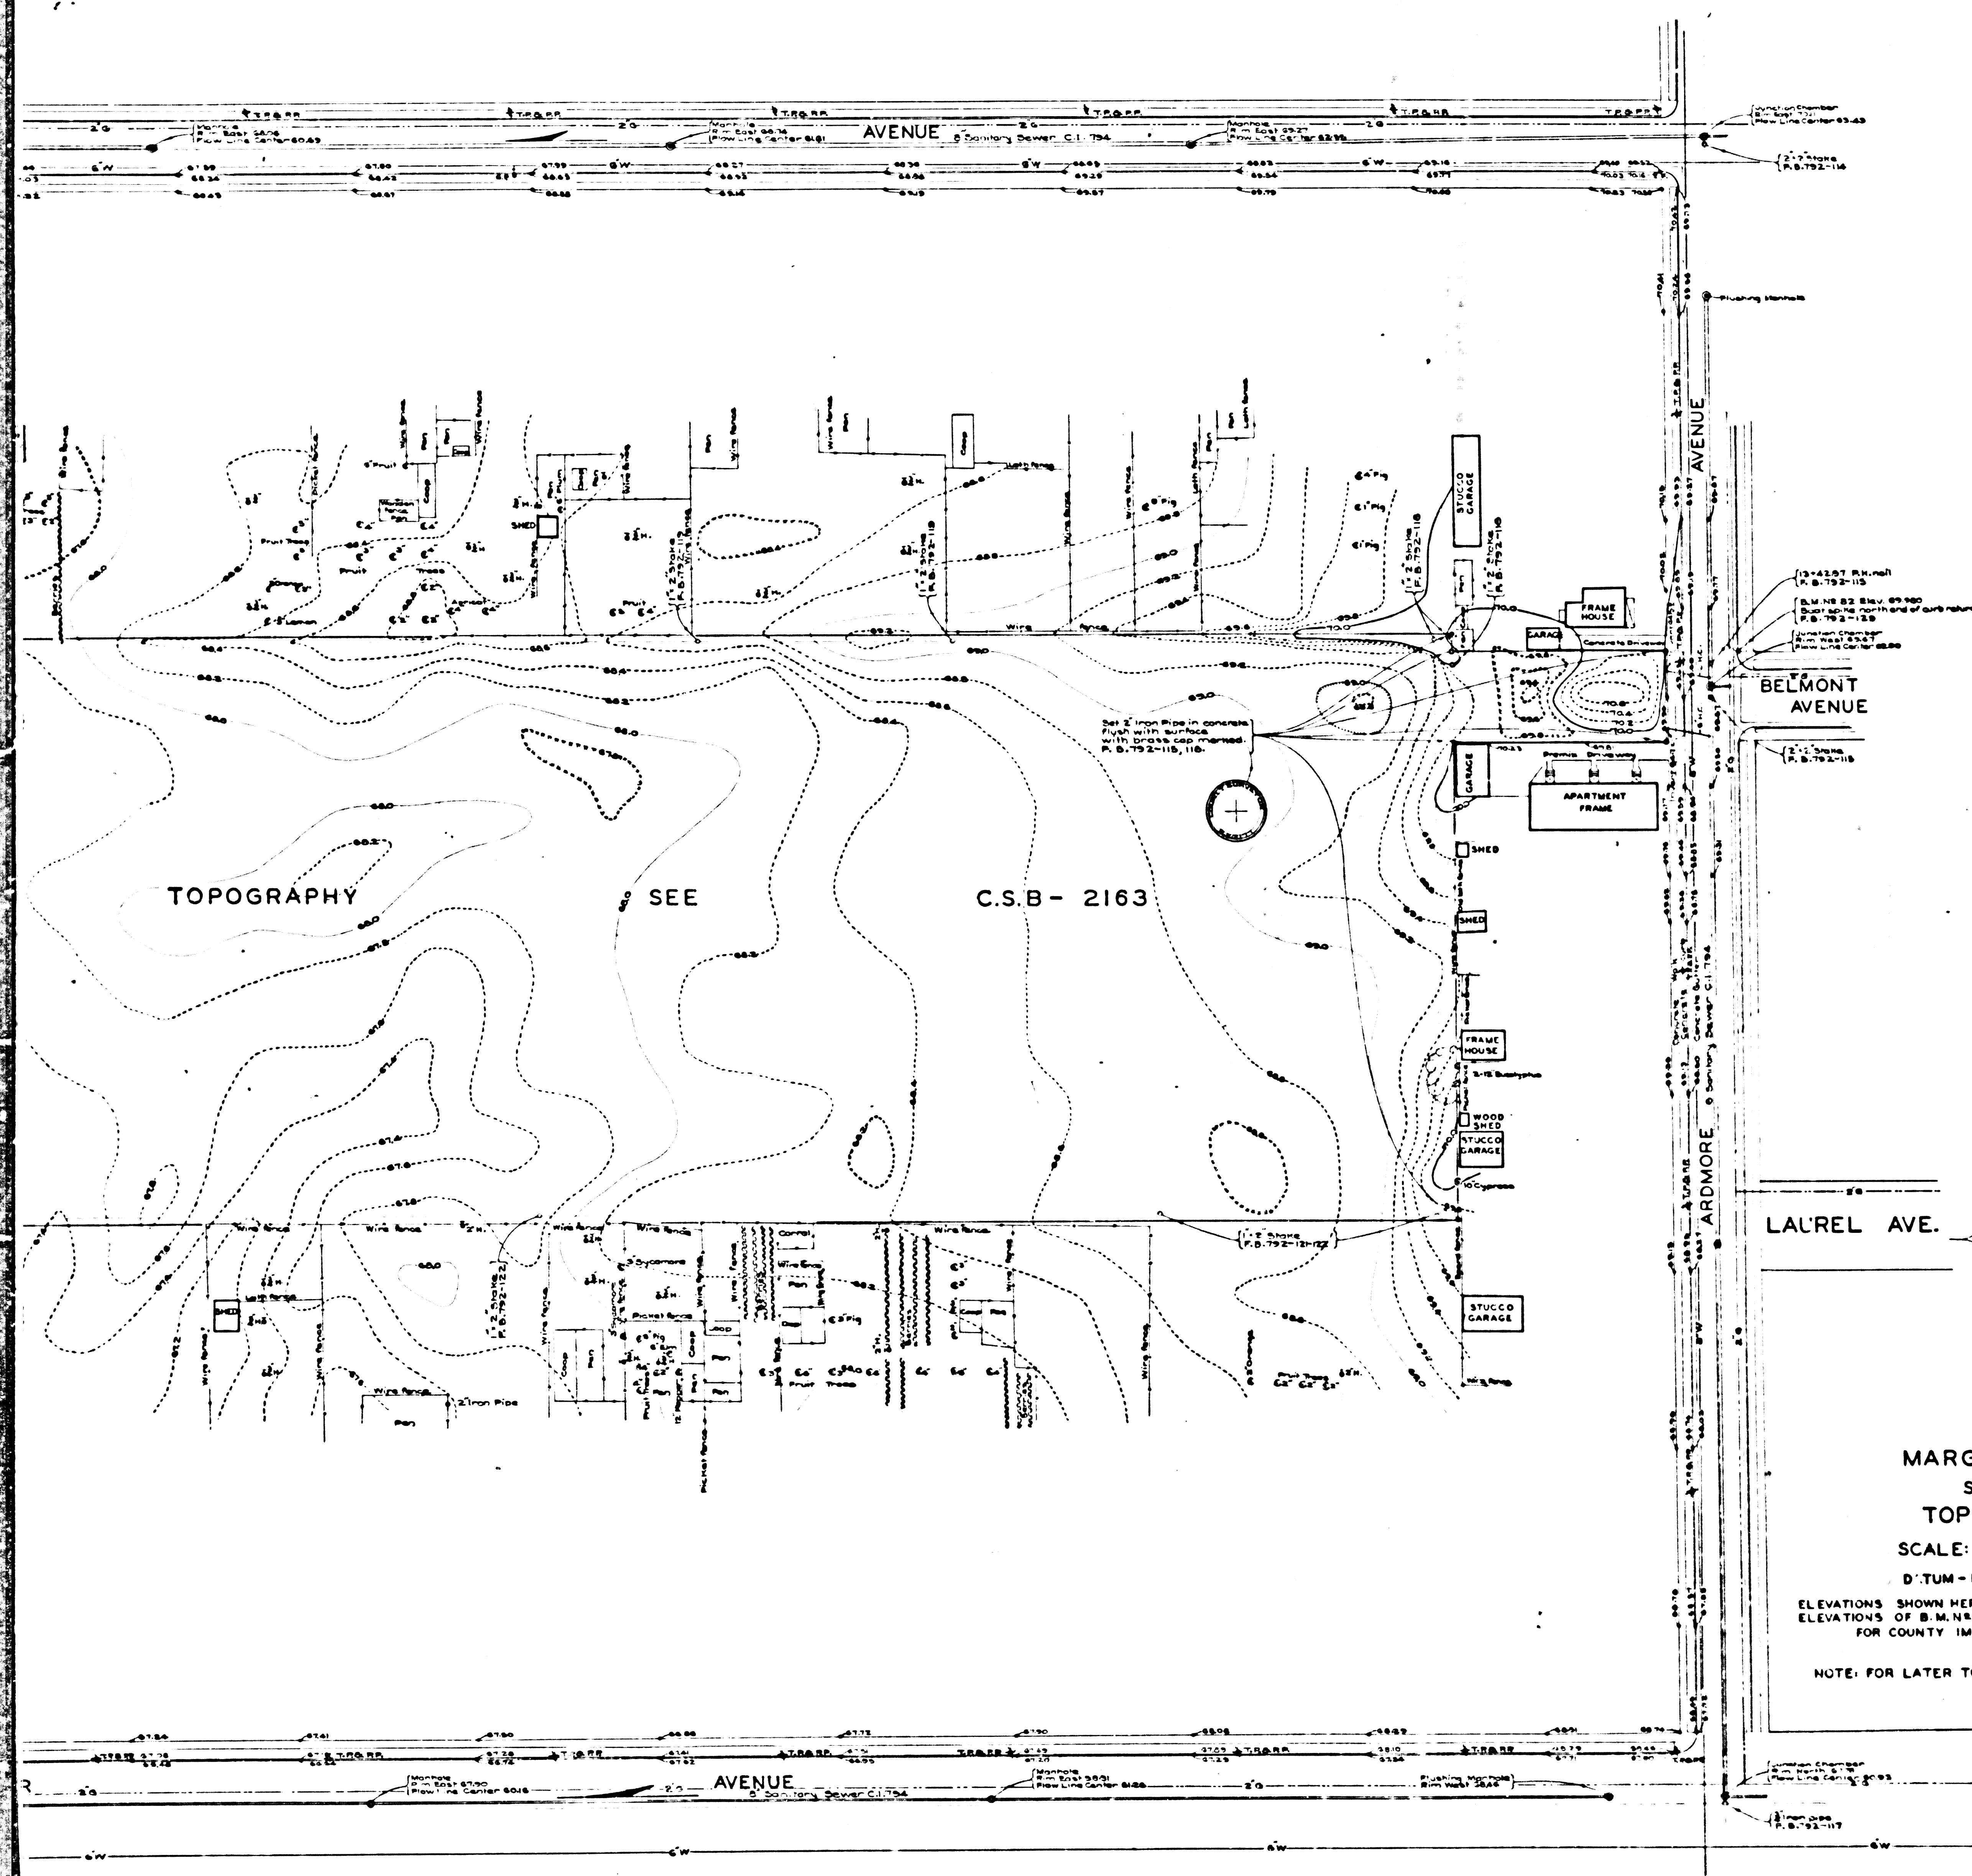


MARGINAL MAP
SHOWING
TOPOGRAPHY
SCALE: 1 INCH = 40 FT.
D.T.M. - MEAN SEA LEVEL


ELEVATIONS SHOWN HEREON ARE BASED UPON ROAD DEPT.
ELEVATIONS OF B.M. NR 25 (L.B. 423-80) ADOPTED IN 1929
FOR COUNTY IMPROVEMENT NR 756 ET AL

NOTE: FOR LATER TOPOGRAPHY SEE C.S.B-2163

CSB - 1754
A2 OF A3

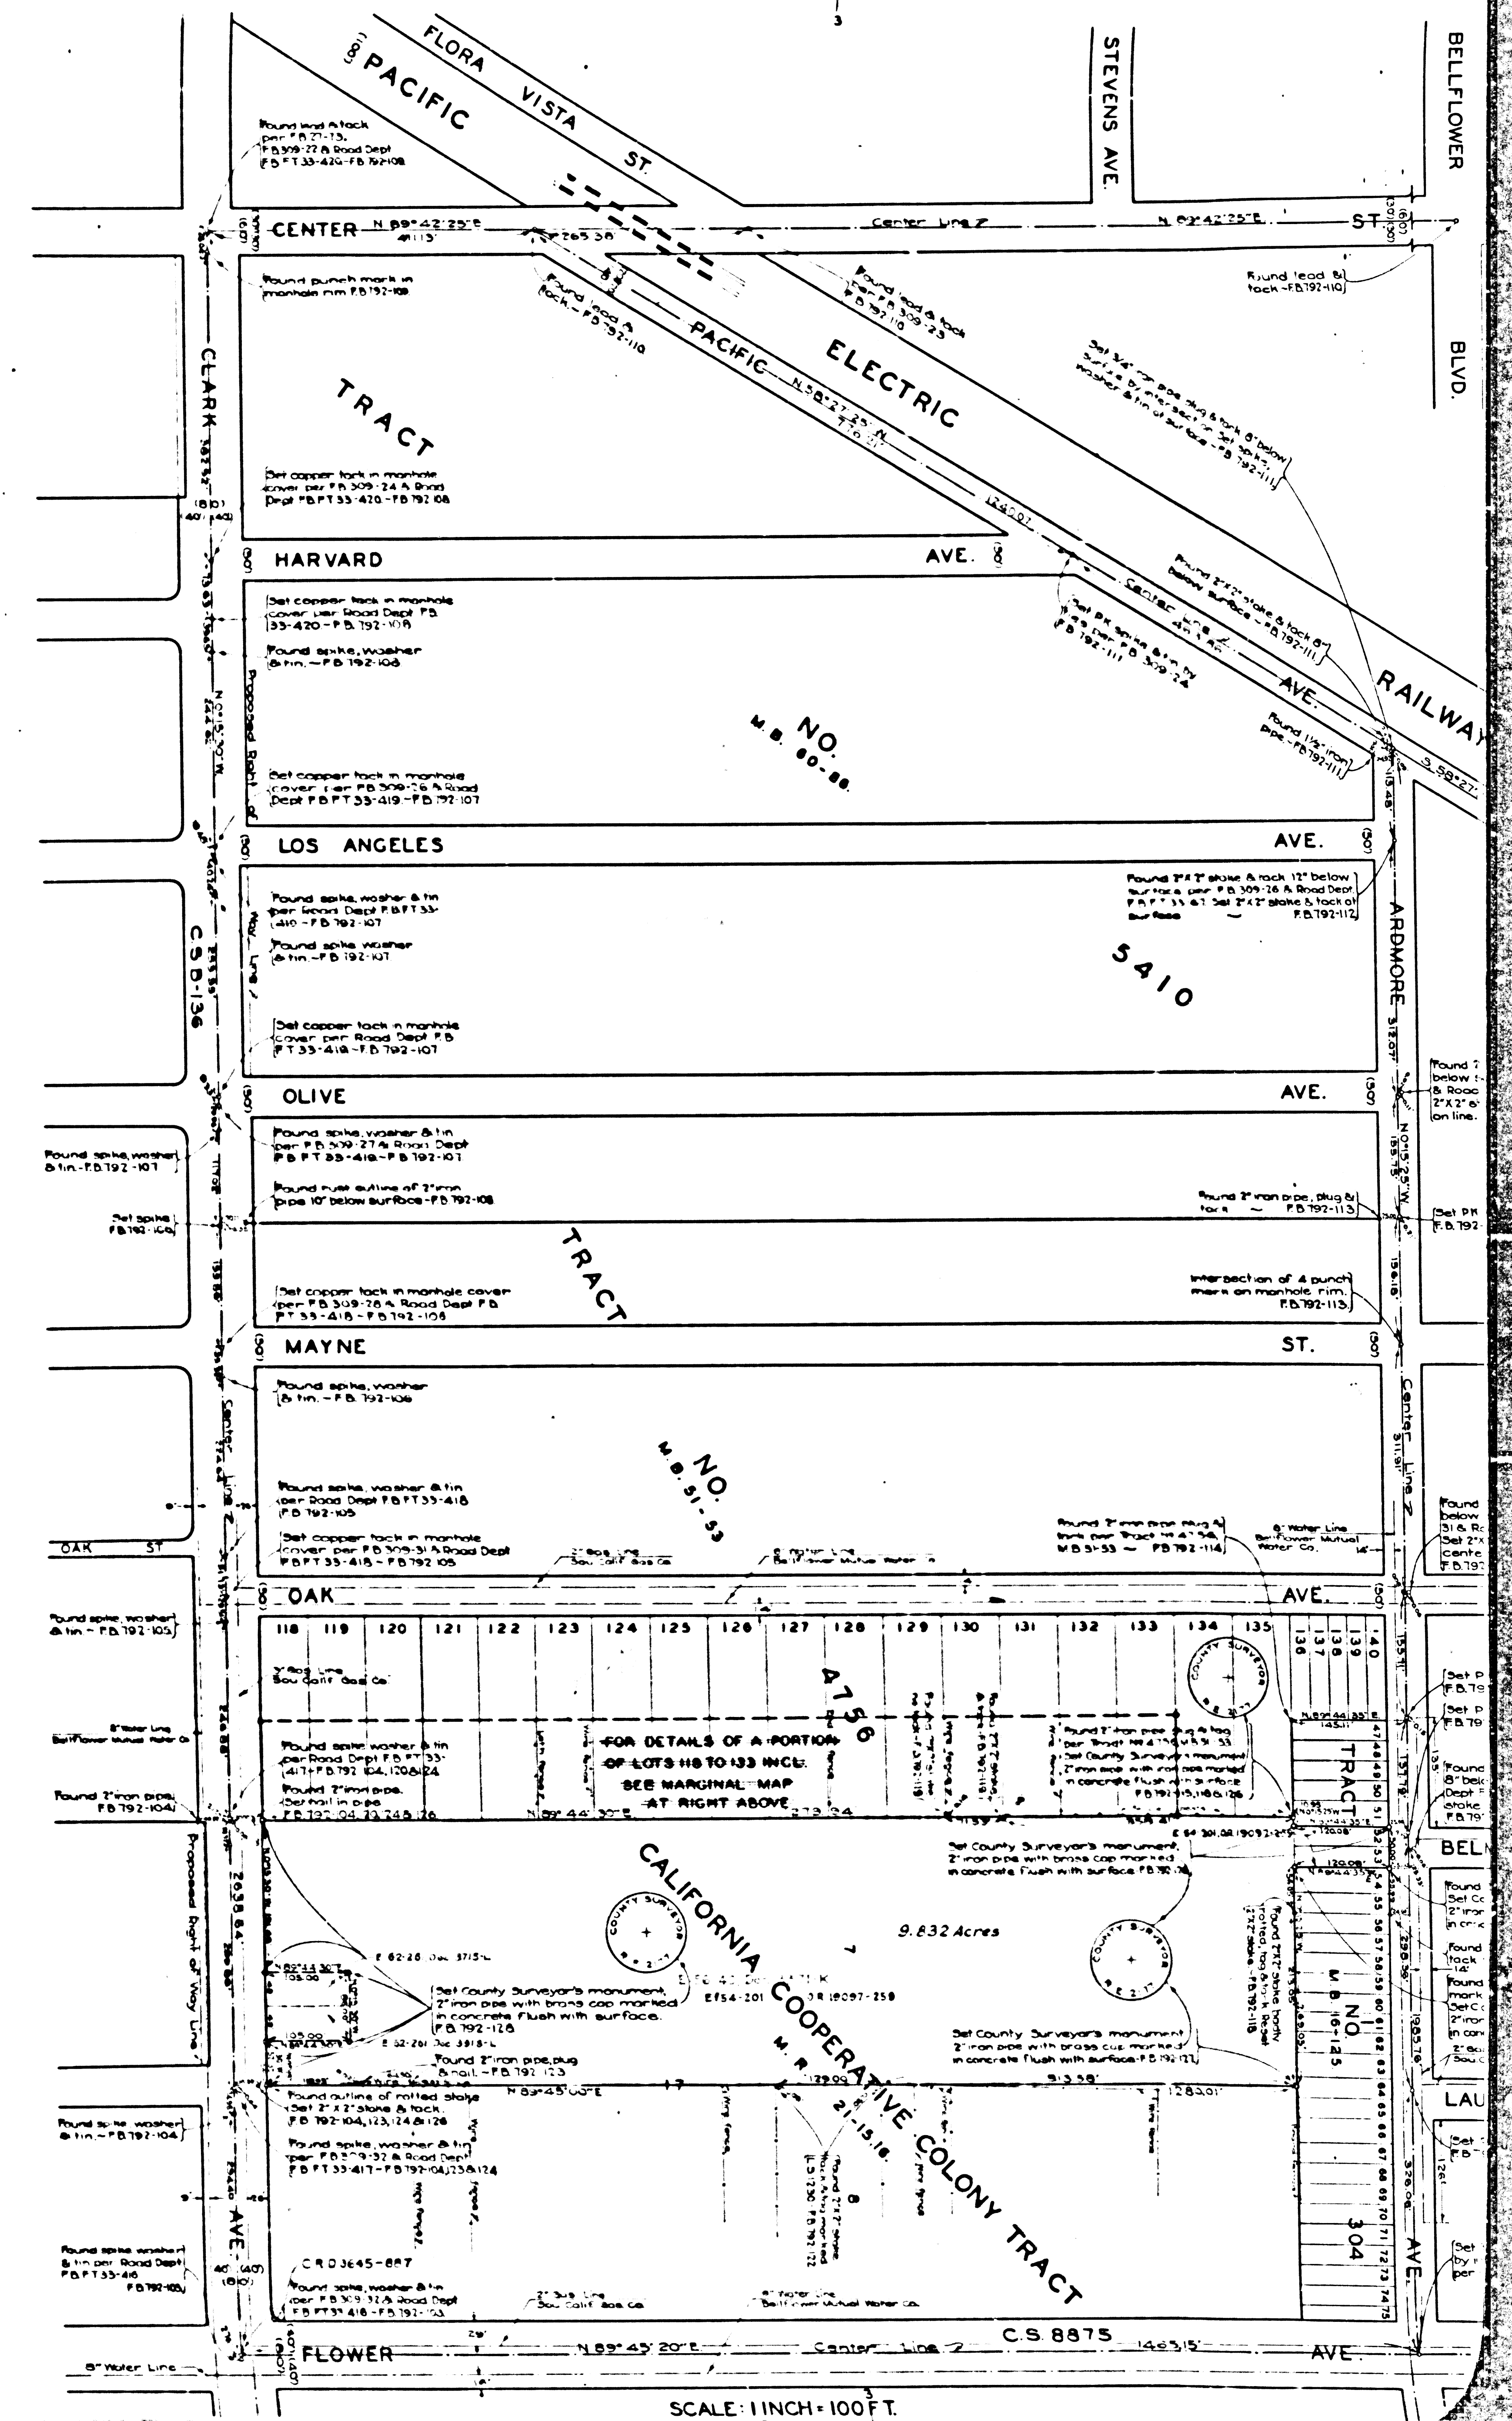

1421-B-5M 5AM PROJECTIONS YTM/03

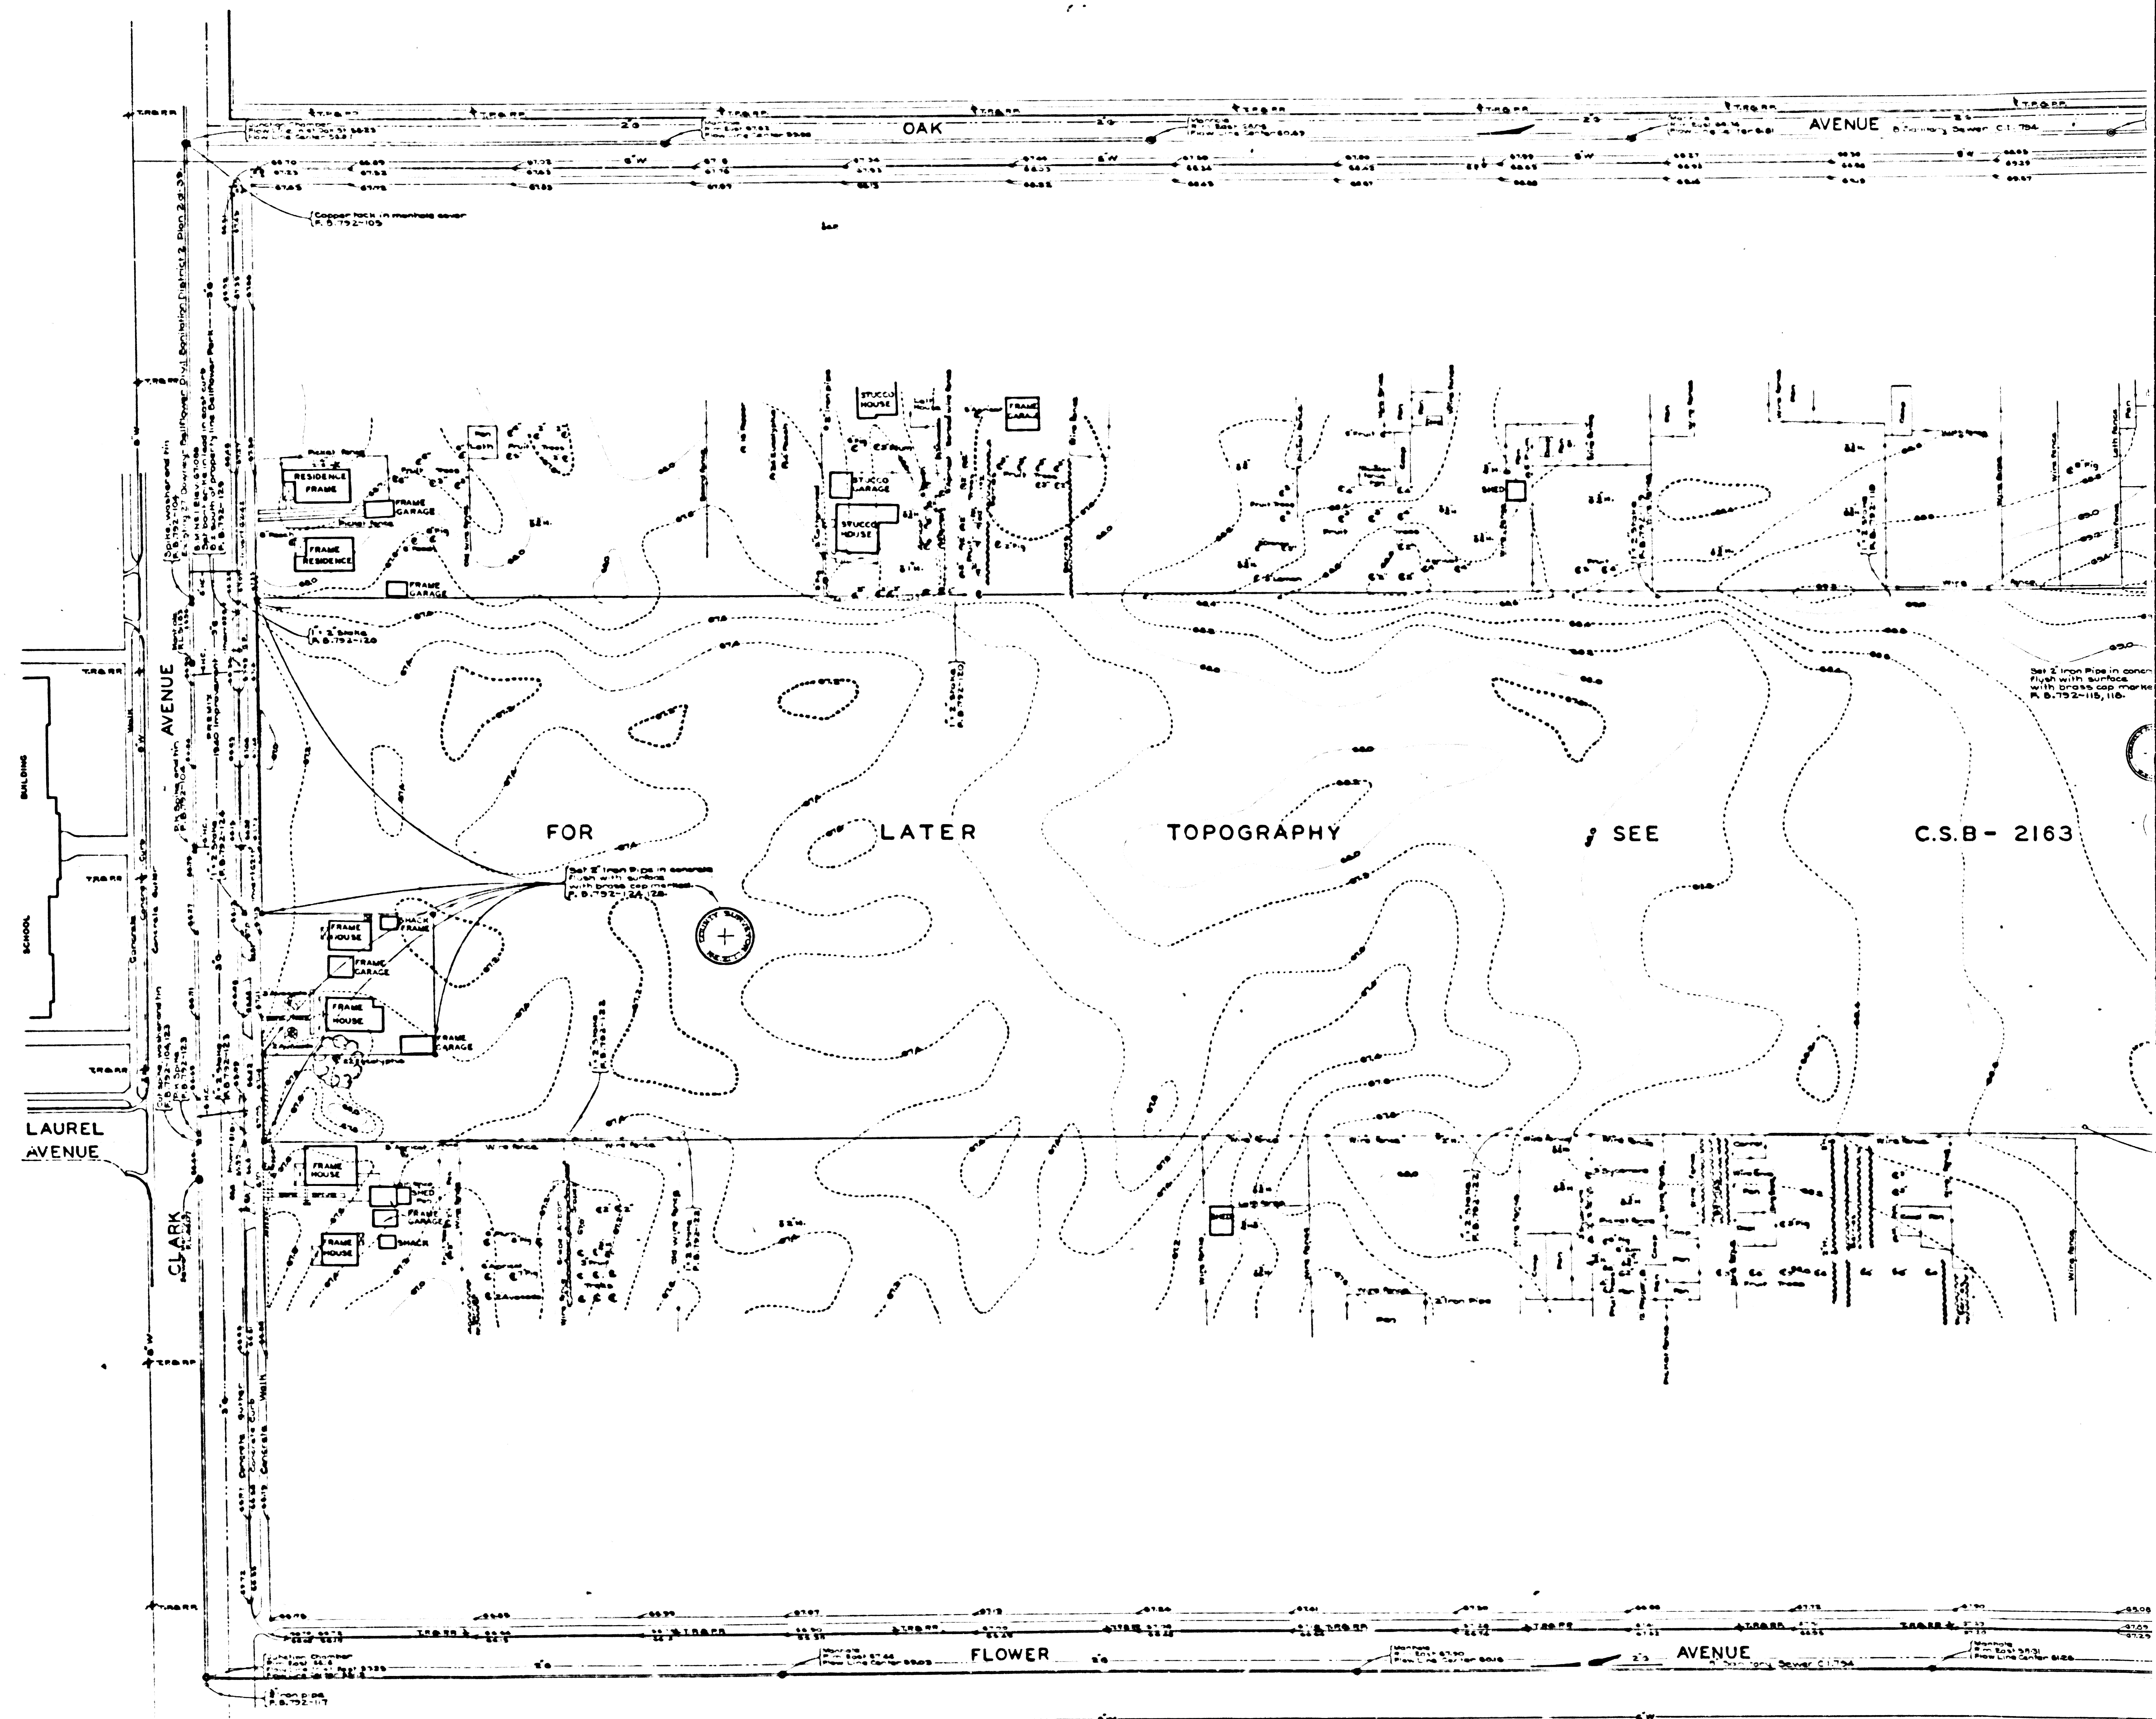

CS B-1754
A3 OF A3