


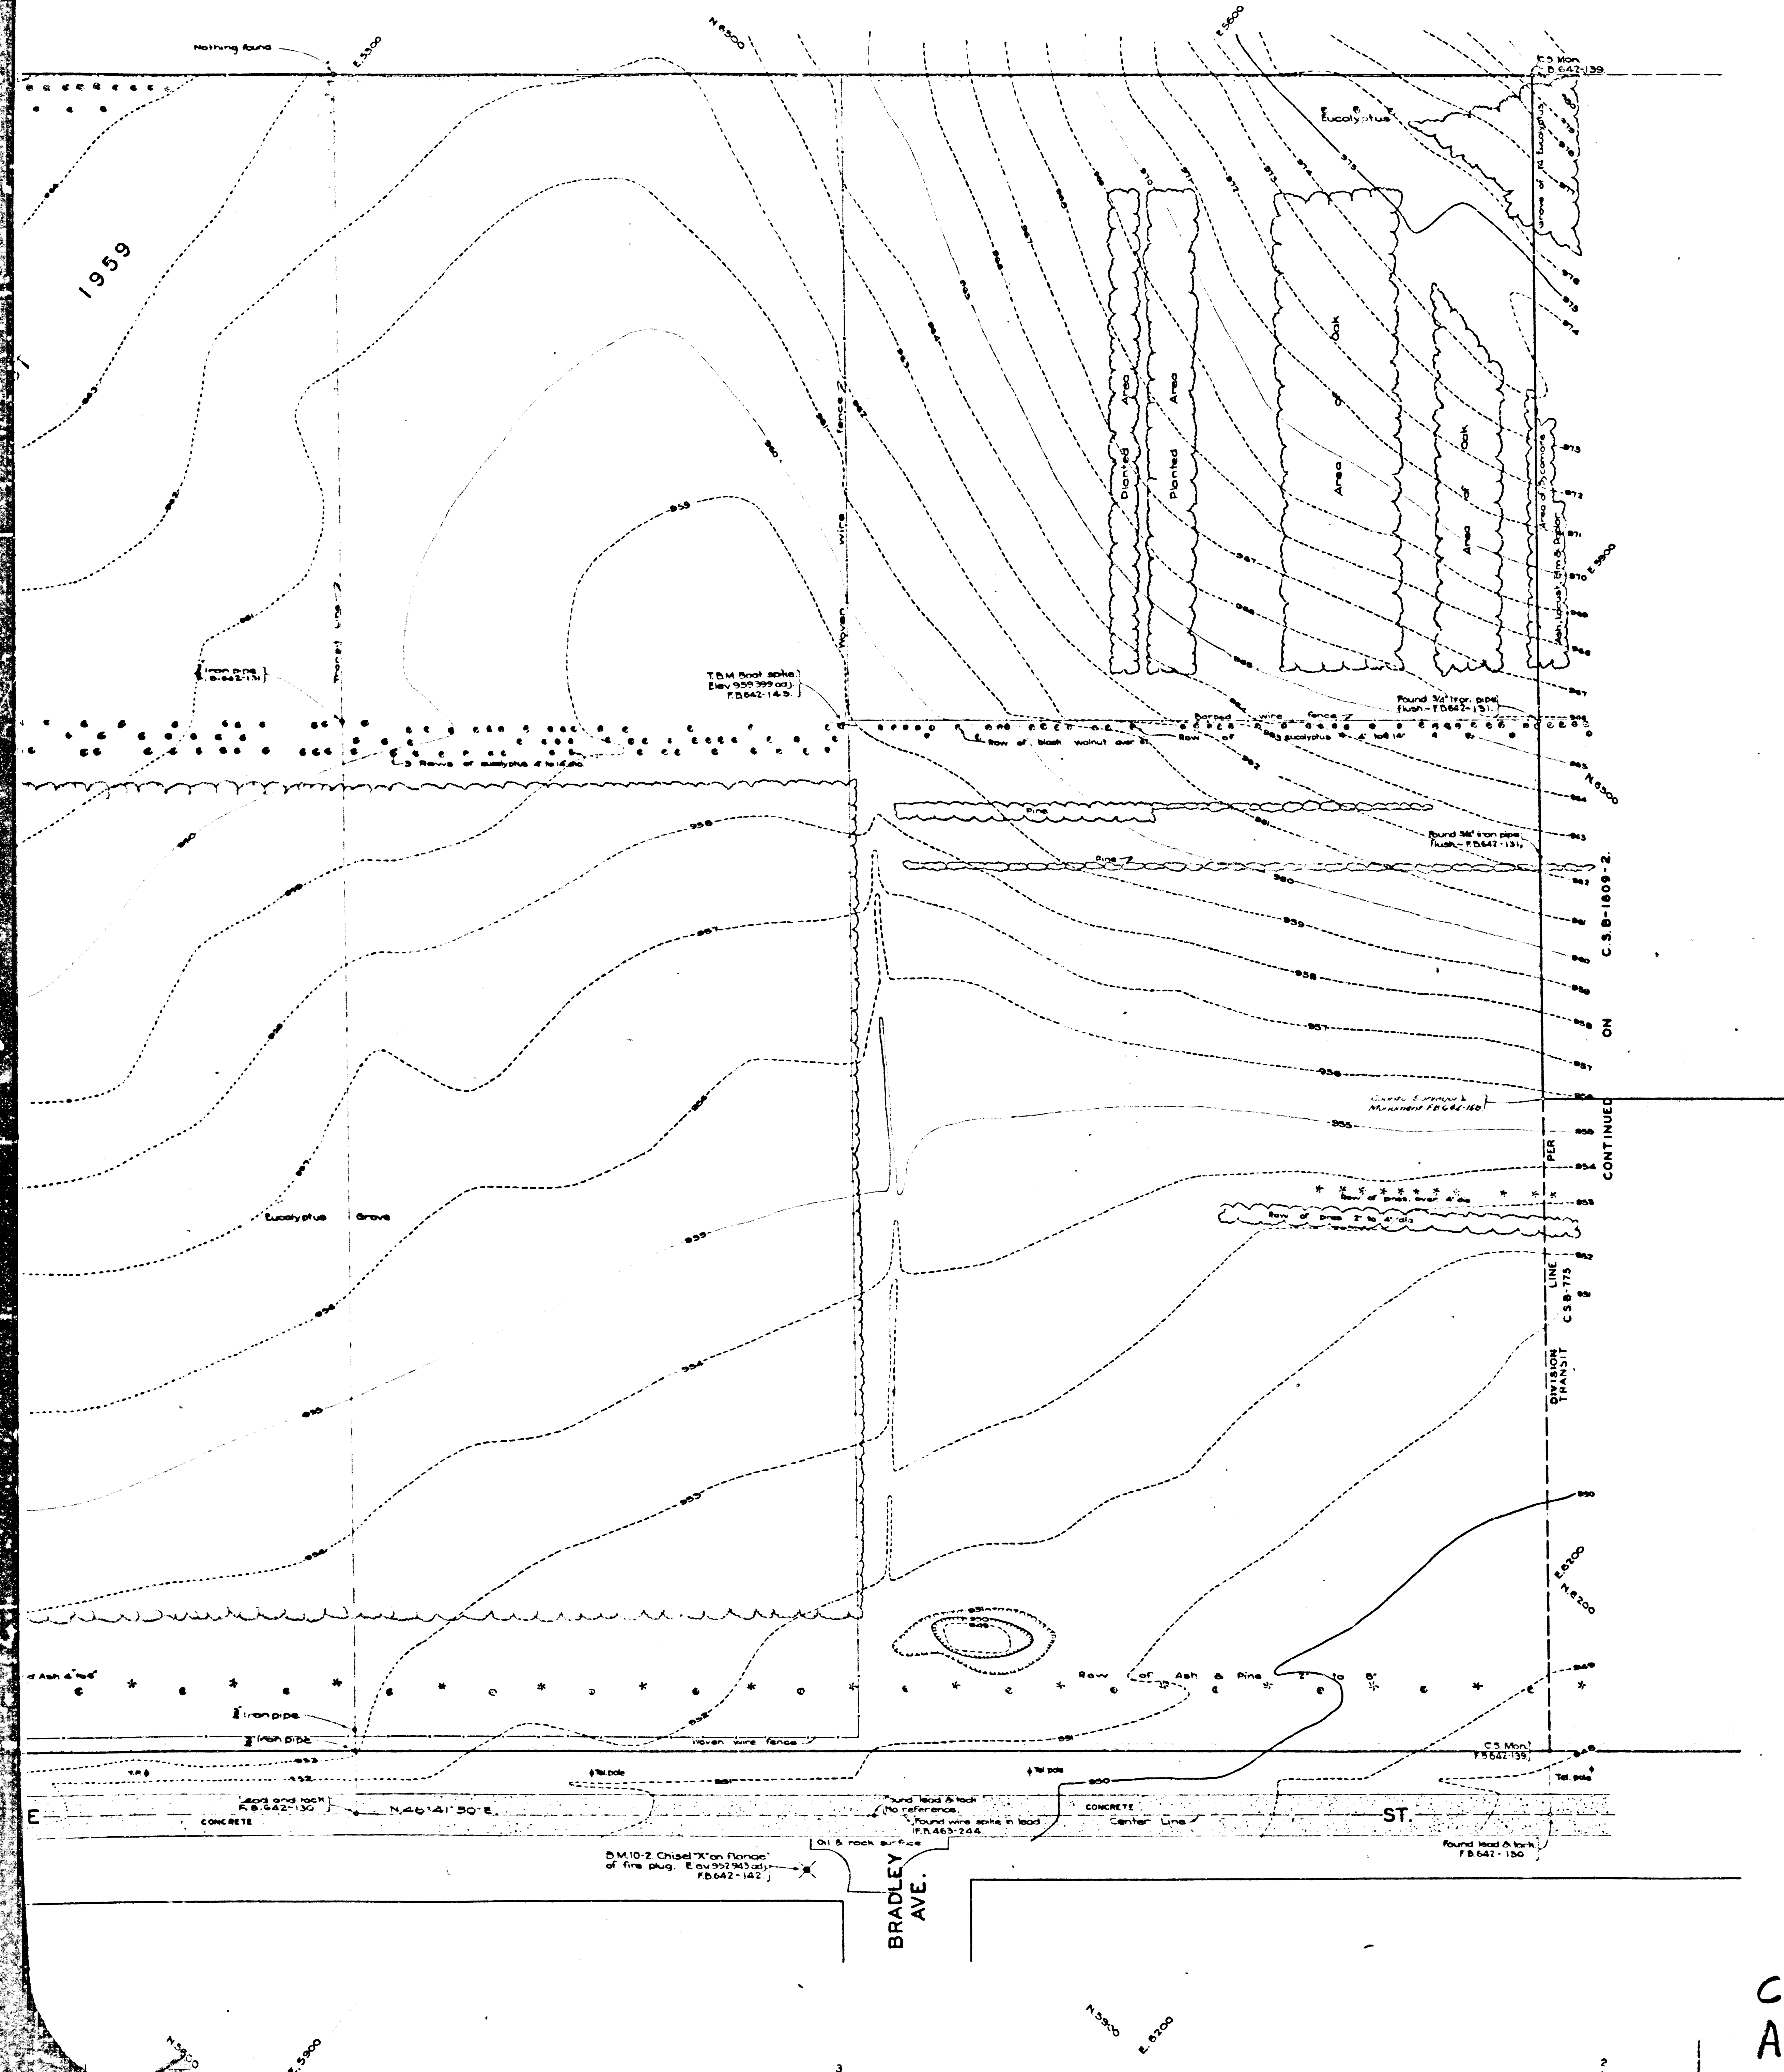

MAP OF
PACOIMA NURSERY AND WAREHOUSE GROUNDS -
BEING A PORTION OF
PETER HAACK'S RANCH
M.B. 13-101.

COUNTY SURVEYORS MAP N° B-1809.
SHEET N° 1 OF 4 SHEETS
SCALE: 1 INCH = 30 FT.

JOB NUMBER 8352
ALFRED JONES - COUNTY SURVEYOR
SURVEYED JUNE - AUGUST, 1942.

SURVEYED ON REQUEST OF THE COUNTY
FORESTER AND FIRE WARDEN UNDER RULE 21,
ORD. 929 BY LETTER DATED AUGUST 14, 1941
AND AS AUTHORIZED BY THE BOARD OF SUPER-
VISORS IN THEIR ORDER OF JANUARY 13, 1930.
BEARINGS ARE BASED ON THE BEARING OF
OSBORNE AVE. PER C.S.B. 7625.

PLANE TABLE SHEETS D-215 & D-216.
FIELD WORK BY F.A. GREENWOOD
OFFICE WORK BY D.A. WHITE
CHECKED BY A.H. DREW


FOR PROPERTY LINE SURVEY SEE C.S.B. 775.
FOR UTILITIES SURVEY SEE C.S.B. 1809-3, 4.

INDEX 53
REVISED DECEMBER, 1941: D.A.W.
REVISED SEPTEMBER 1947: H.N.B.
REVISED JULY, 1948: Y.L.
FOR LATER TOPOGRAPHY
SEE SURVEY DIVISION FILE
MAP P.T. 320

CSB-1809-1
A1 OF A2

COUNTY SURVEYORS MAP N° B-1809

245.5.1 No. 10000 245.5.2.2

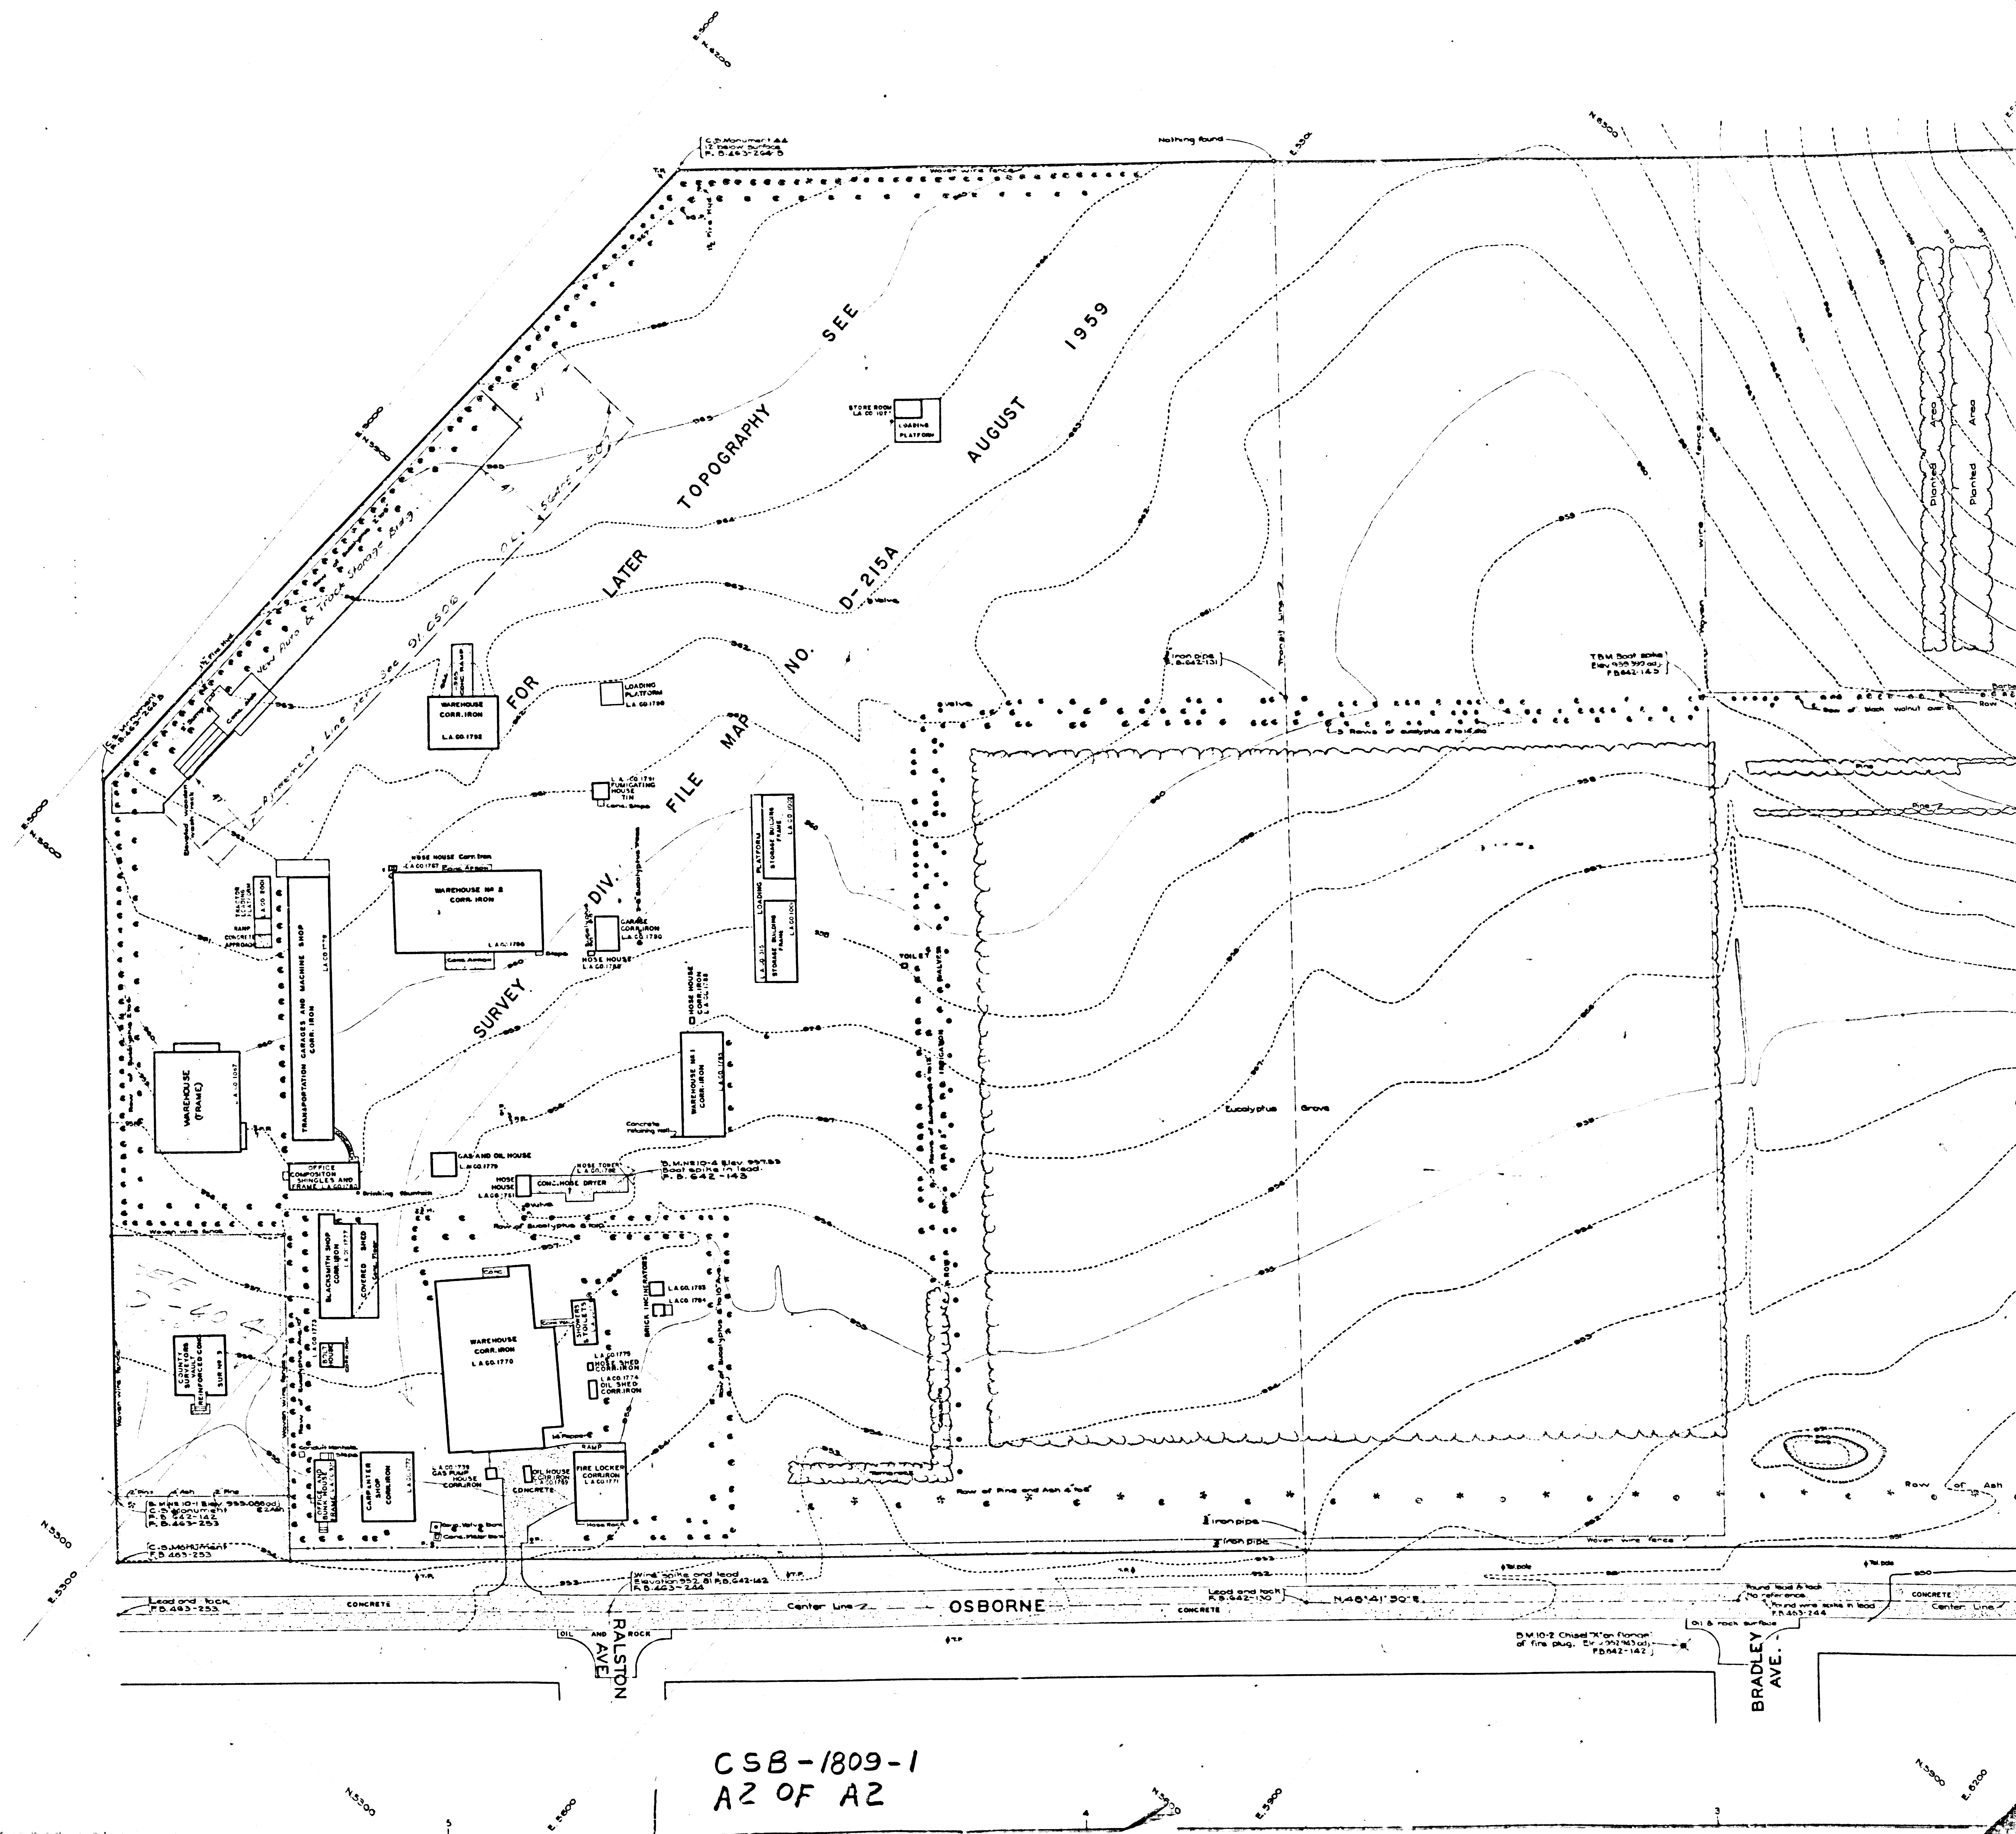

CSB-1809-1
A2 OF A2