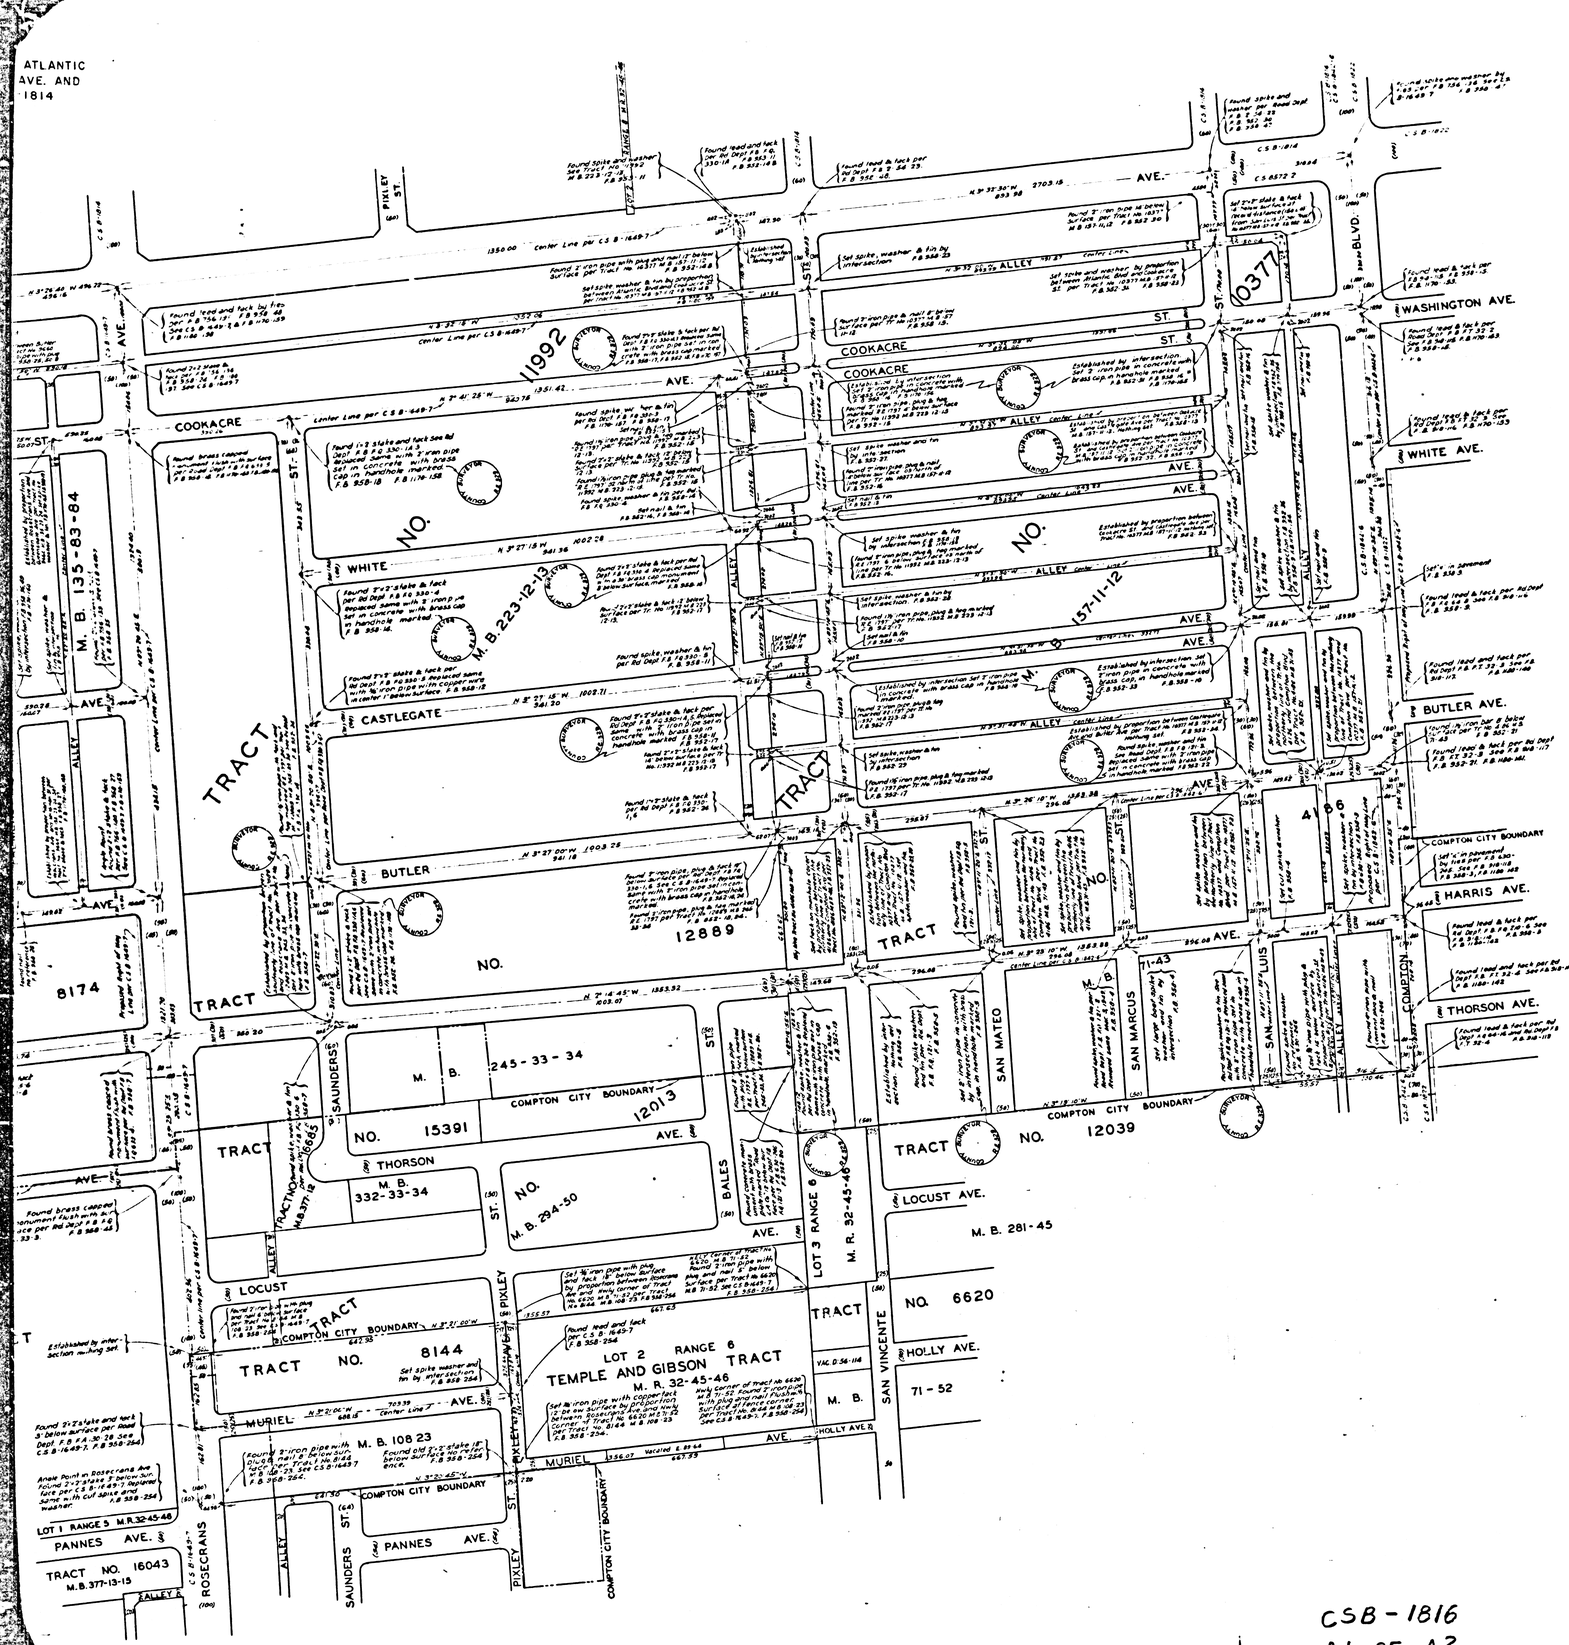

COUNTY OF LOS ANGELES
MAP OF

STREETS IN THE PACIFIC AVE., ELMDALE AVE., CARLIN AVE., WALDORF DR. AND MURIEL AVE. SANITARY SEWER DISTRICTS

COUNTY SURVEYORS MAP NO.B-1816

SCALE: 1 INCH = 100 FT.

JOB NUMBER 8351

C. E. ARNOLD - COUNTY SURVEYOR
SURVEYED MAR. TO JULY 1942; APRIL & MAY 1944 AND JAN. TO AUGUST 1945.

SURVEYED UNDER INSTRUCTIONS OF THE BOARD OF SUPERVISORS PER ORDER DATED FEB. 26, 1946

BEARINGS ARE BASED ON THE BEARING OF ROSECRANS AVE. AS SHOWN ON C.S.B-1649-7

F.B. 630-245-247, F.B. 785-209-220, F.B. 818-201-204, F.B. 952-1-42 & F.B. 958-3-56, 65-70 & 253-254.

FIELD WORK	BY	W. A. MILLER C. A. BENSON L. D. MOORE C. V. CRUMLEY
OFFICE WORK	BY	C. E. DROWN
CHECKED	BY	D. M. FINLEY

THIS MAP FILED FEBRUARY 1952
WILLIAM J. FOX COUNTY SURVEYOR

THIS SURVEY MADE TO ESTABLISH CENTER LINES ON THE STREETS IN THIS AREA PRELIMINARY TO CONSTRUCTION OF SEWERS IN THE PACIFIC AVE., ELMDALE AVE., CARLIN AVE., WALDORF DR., AND MURIEL AVE. SANITARY SEWER DISTRICTS, C. I. JOB NOS. 1075., 1099, 1120, 1058 AND 1126 RESPECTIVELY

INDEX 32

CSB-1816
A1 OF A2

COUNTY SURVEYORS MAP NO B-1816

FOR REVISED ALIGNMENT OF ATLANTIC AVE. BETWEEN ROSECRANS AVE. AND McMILLAN ST. SEE C.S.B-1814

CONTINUED ON C.S.B-1819

MARGINAL MAP NOT TO SCALE

IDENTICAL

ATLANTIC AVE.

COOKACRE

STONEACRE AVE.

STONEACRE

CASTLEGATE

WALDORF

HARRIS

THORSON

LYNWOOD CITY BOUNDARY

COMPTON CITY BOUNDARY

M. B. 101-6-7

M. B. 384-26-29

M. B. 311-7-8

M. B. 210-29-30

M. B. 204-49-50

M. B. 91-5-6

M. B. 135-83-84

M. B. 332-33-34

M. B. 108-23

M. B. 245-

M. B. 223-12

M. R. 32-45-46

TRACT NO. 14970

TRACT NO. 7099

TRACT NO. 13072

TRACT NO. 11632

TRACT NO. 12270

TRACT NO. 8174

TRACT NO. 15391

TRACT NO. 8144

TRACT NO. 16043

M.B. 377-13-15

LOT 1 RANGE 6 TEMPLE AND GIBSON TRACT

LOT 1 RANGE 5 M.R. 32-45-46

LOCUST AVE. ST.

E. 223-12 McMILLAN

McMILLAN ST.

CARLIN AVE.

CARDWELL ST.

BELMONT PL.

OLANDA AVE.

ARLINGTON AVE.

POPPY AVE.

PIXLEY ST.

WHITE

BUTLER

SAUNDERSE

MURIEL

PANNES AVE.

ROSECRANS

SAUNDERS ST.

PIXLEY

ADDINGTON

QUEENSDALE

PALMERSTONE

ALLEY

CONTINUED ON SAN ROSEVRUS

CSB - 1816
A2 OF A2