


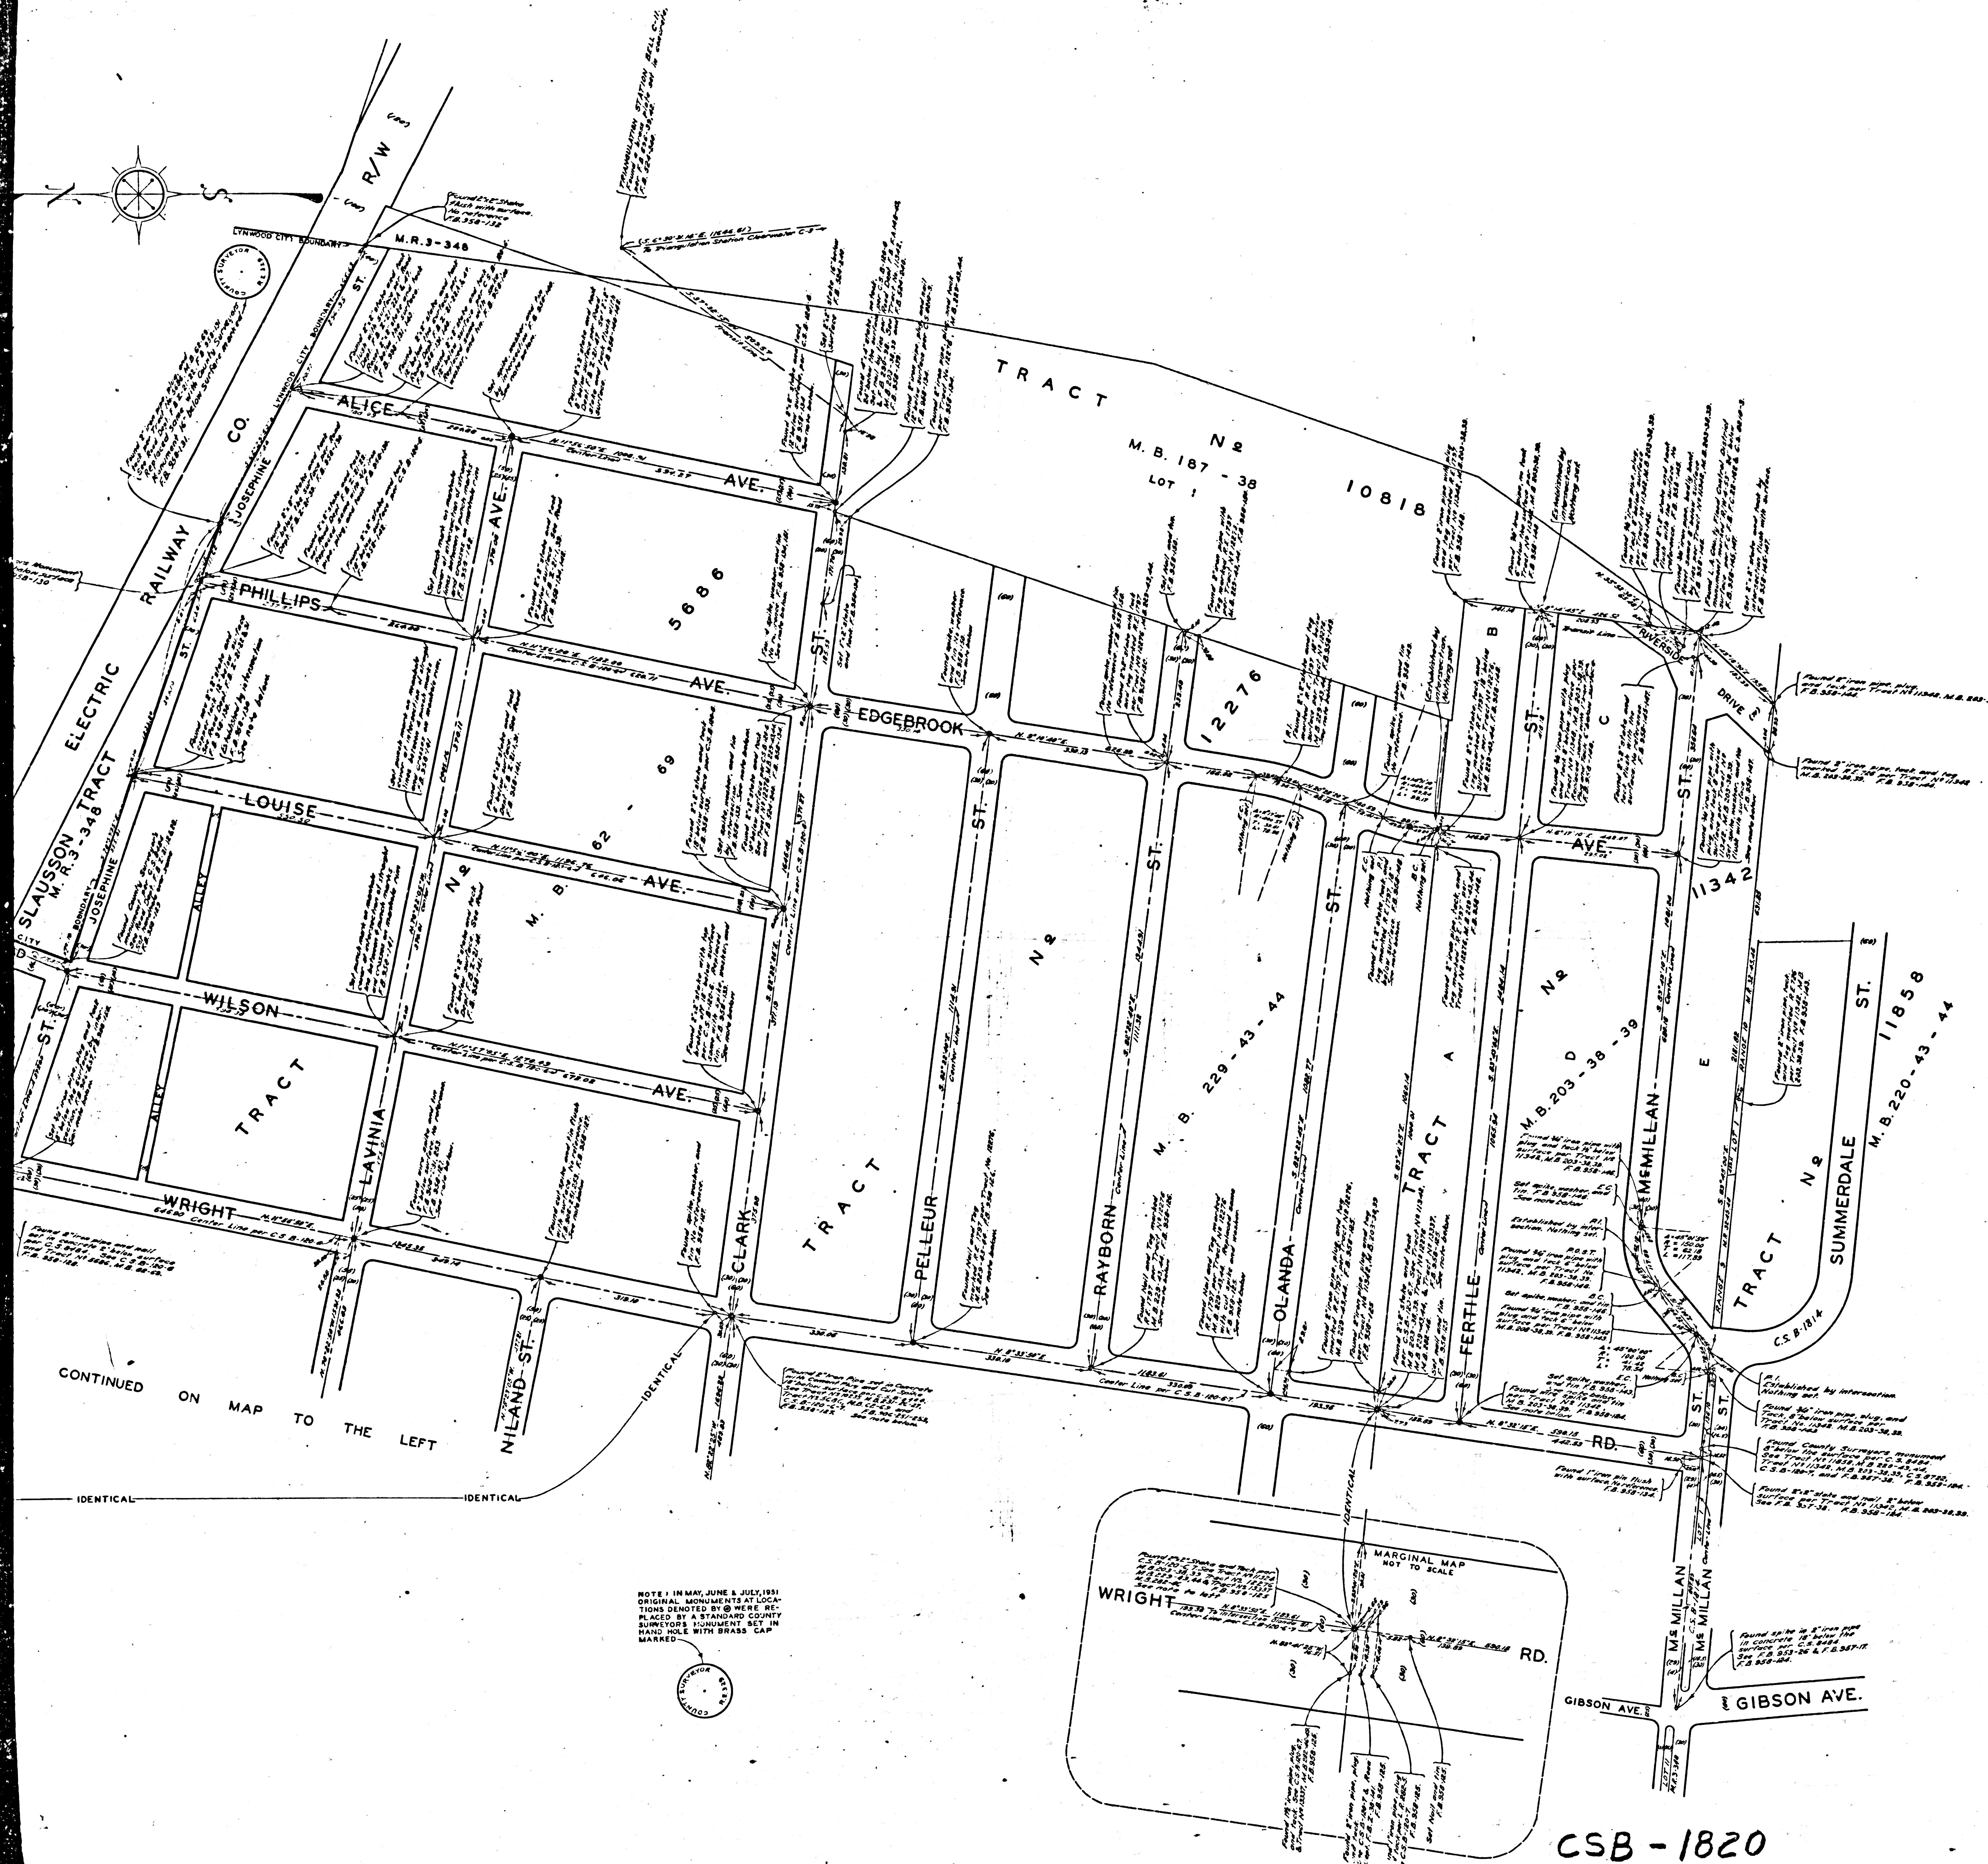

COUNTY OF LOS ANGELES
 MAP OF
 STREETS IN THE
 WRIGHT ROAD
 AND
 LAVINIA AVENUE
 SANITARY SEWER DISTRICTS.
 COUNTY SURVEYORS MAP NO B-1820
 SCALE: 1 INCH = 100 FT.

JOB NUMBER 8351

C.E. ARNOLD - COUNTY SURVEYOR
 SURVEYED MAY & JUNE 1942

SURVEYED UNDER INSTRUCTIONS OF THE
 BOARD OF SUPERVISORS PER ORDER DATED
 FEB. 26, 1948

BEARINGS ARE BASED ON THE CALIFORNIA
 COORDINATE SYSTEM ZONE 7, PER CHAPTER
 1907, STATUTES-1947. SEE C.S. 9423

F.B. 908-247-258 AND F.B. 958-123-134, 139-152

FIELD WORK BY.....W.A. MILLER
 S.E. BUTLER


OFFICE WORK BY.....T.M. ICHEN
 D.J. STELMA
 L.C. WILSON

CHECKED BY.....D.M. FINLEY

THIS SURVEY MADE TO ESTABLISH CENTER LINES
 ON THE STREETS IN THIS AREA PRELIMINARY TO
 CONSTRUCTION OF SEWERS IN THE WRIGHT ROAD
 AND LAVINIA AVENUE SANITARY SEWER DISTRICTS,
 C.I. JOB NO 1071 AND C.I. JOB NO 1074, RESPECTIVELY

THIS MAP FILED FEBRUARY 1952
 WILLIAM J. FOX - COUNTY SURVEYOR

INDEX 32

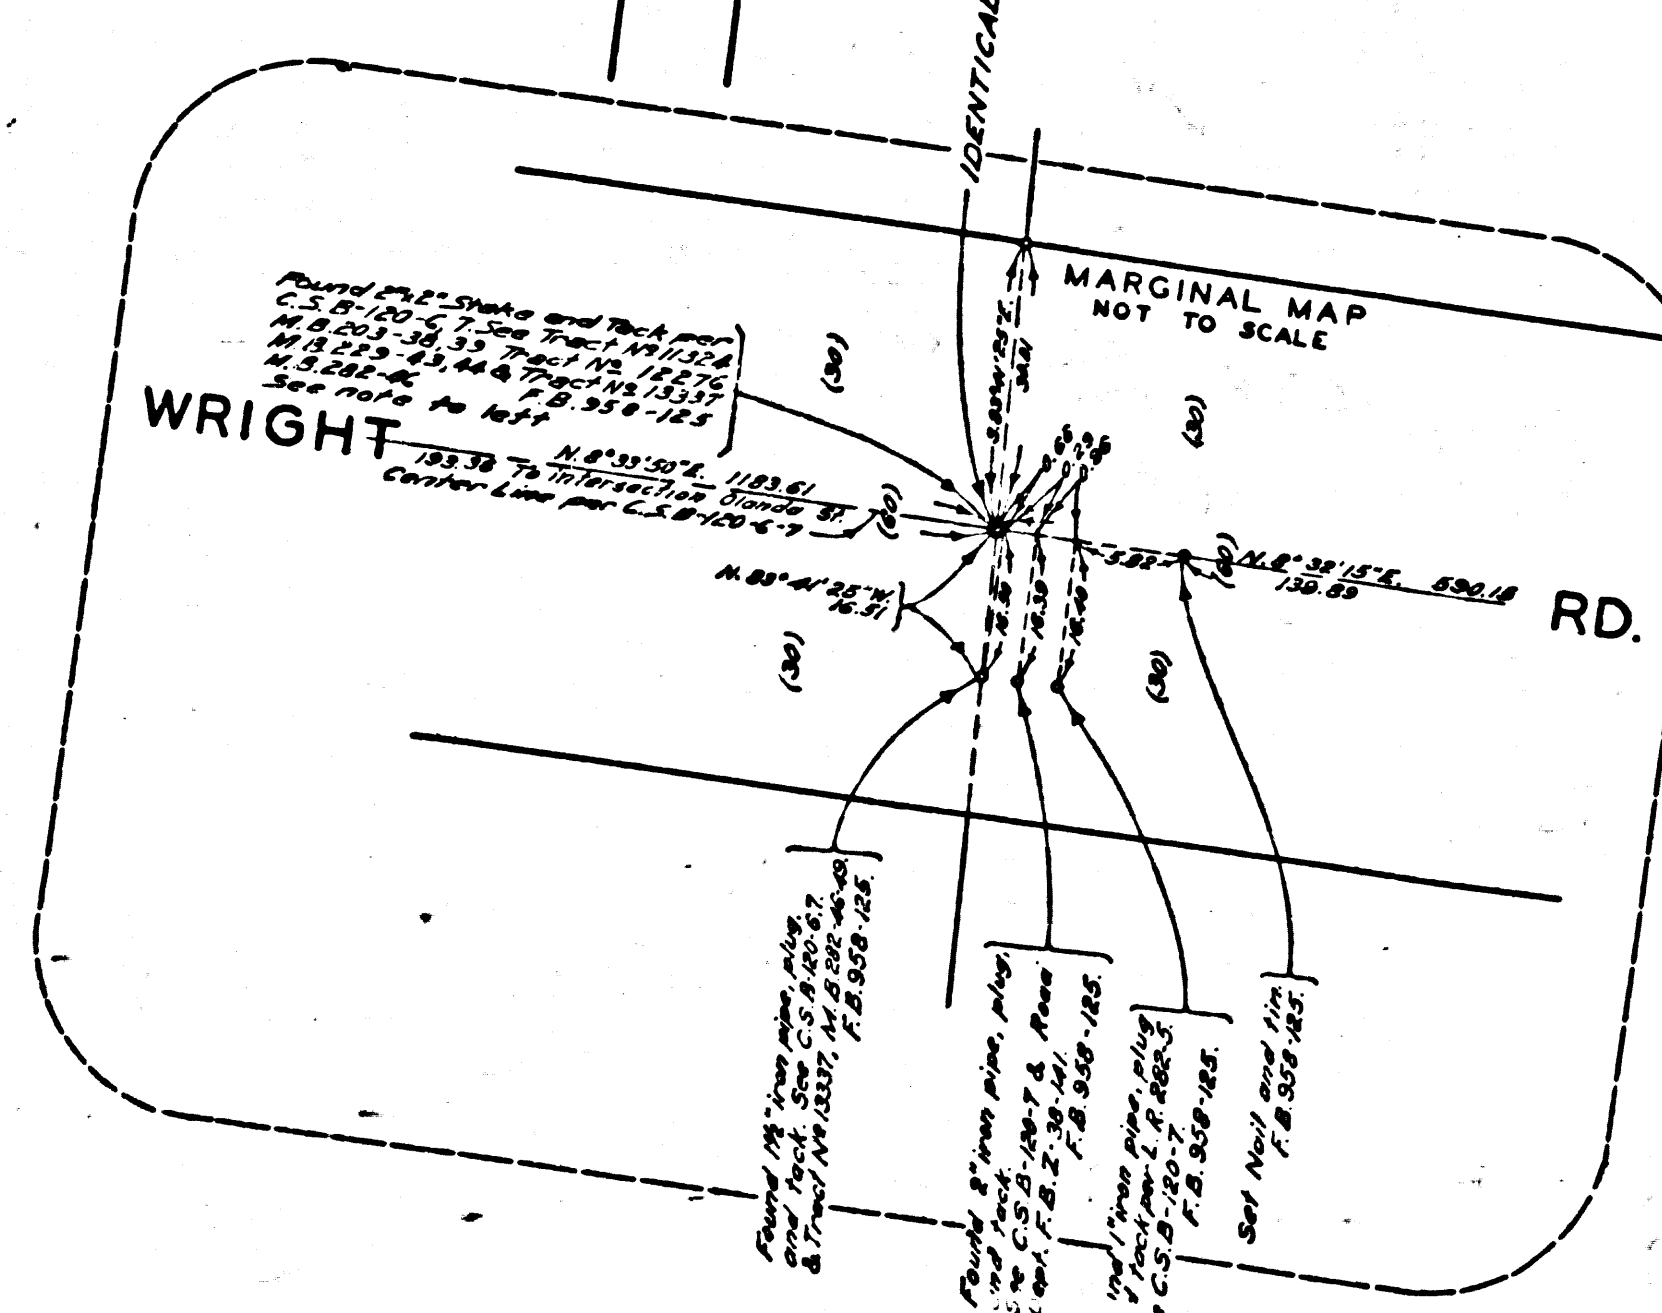

CSB-1820
 A1 OF A2

