



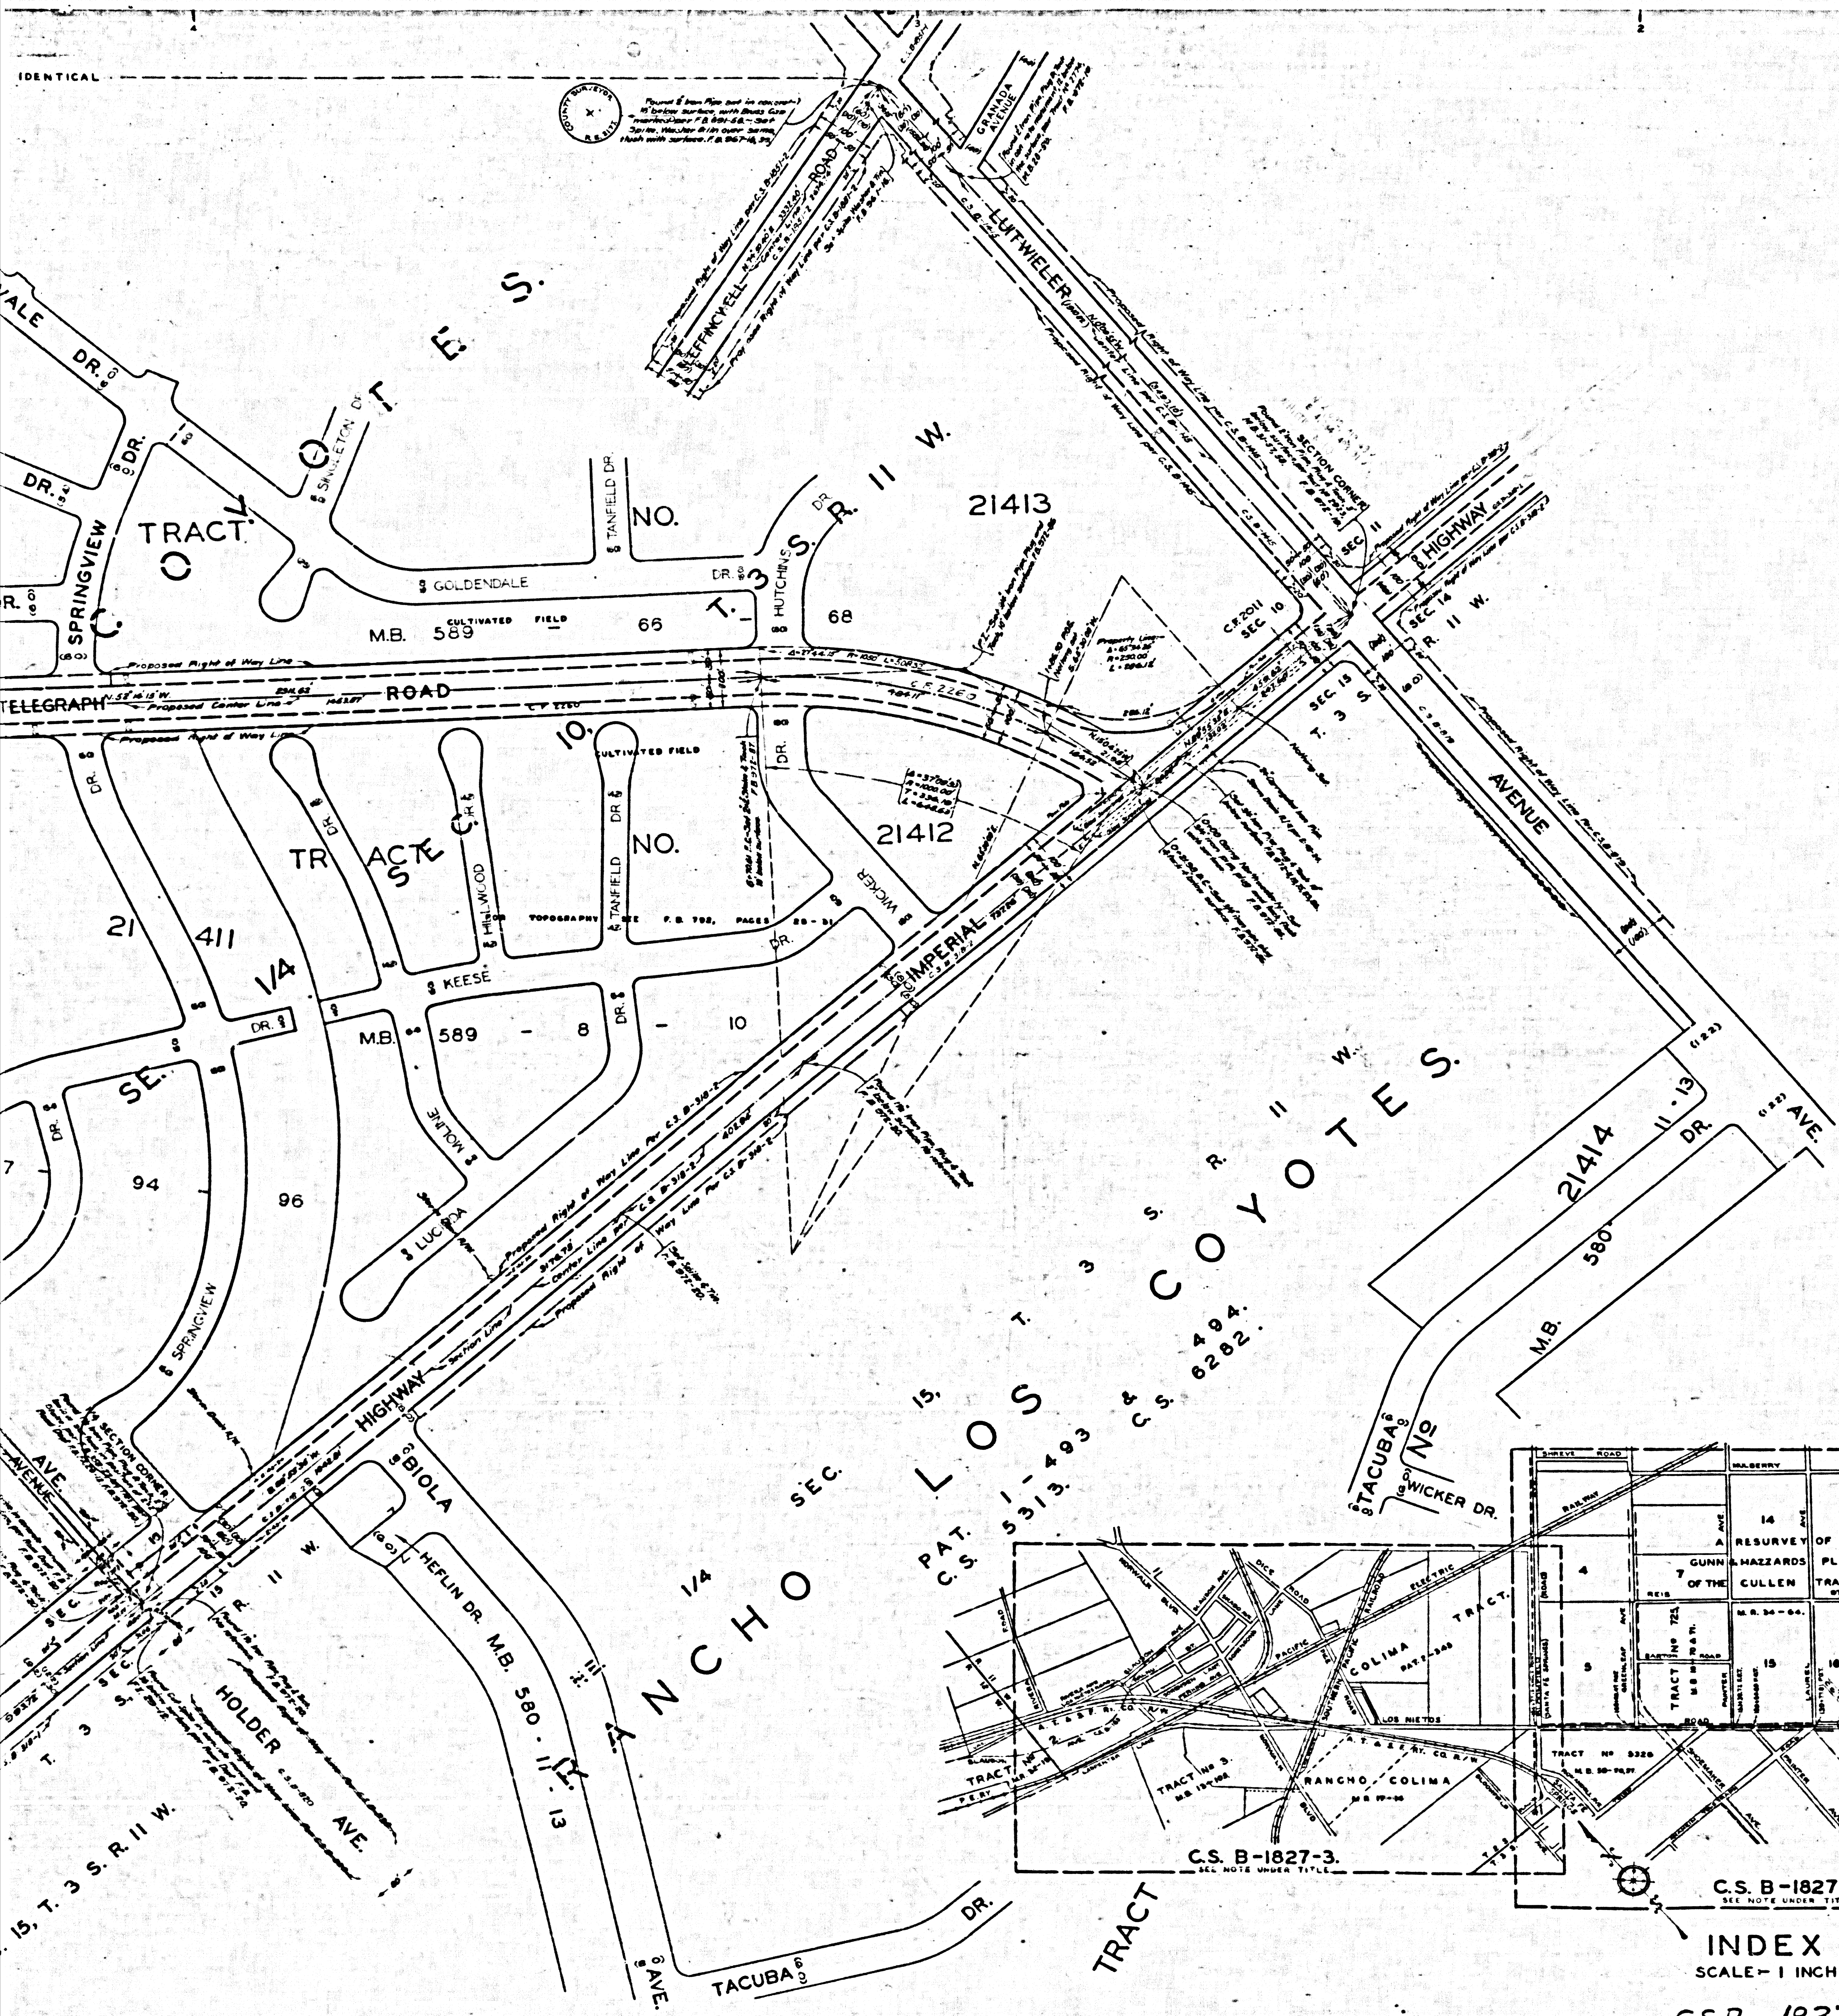


COUNTY OF LOS ANGELES
MAP OF
ANAHEIM TELEGRAPH ROAD
FROM
IMPERIAL HIGHWAY
TO
VICTORIA AVENUE.
COUNTY SURVEYORS MAP NO B-1827
SHEET NO 1 OF 3 SHEETS.
SCALE- 1 INCH = 100 FEET.

JOB NUMBER 7055.
ALFRED JONES, - COUNTY SURVEYOR.
SURVEYED, DEC. 1942 - NOV. 1944.
SURVEYED UNDER INSTRUCTIONS OF THE
BOARD OF SUPERVISORS PER ORDER DATED
JUNE 8, 1931.
BEARINGS ARE BASED ON THE BEARING OF
IMPERIAL HIGHWAY PER C.S. B-310, SHEET NO 2.
F.B. 972 - 8-233.
FIELD WORK BY: W.A. MILLER.
OFFICE WORK BY: J.D. PRICE.
CHECKED BY: A.N. DREW.

NOTE: SHEETS 2 AND 3 WILL BE COMPLETED AND FORWARDED
FILED JANUARY, 1951.
NOTE: Title revised Dec 1950. Formerly
read LOS NIETOS ROAD from Imperial Highway
to Jansen Avenue.

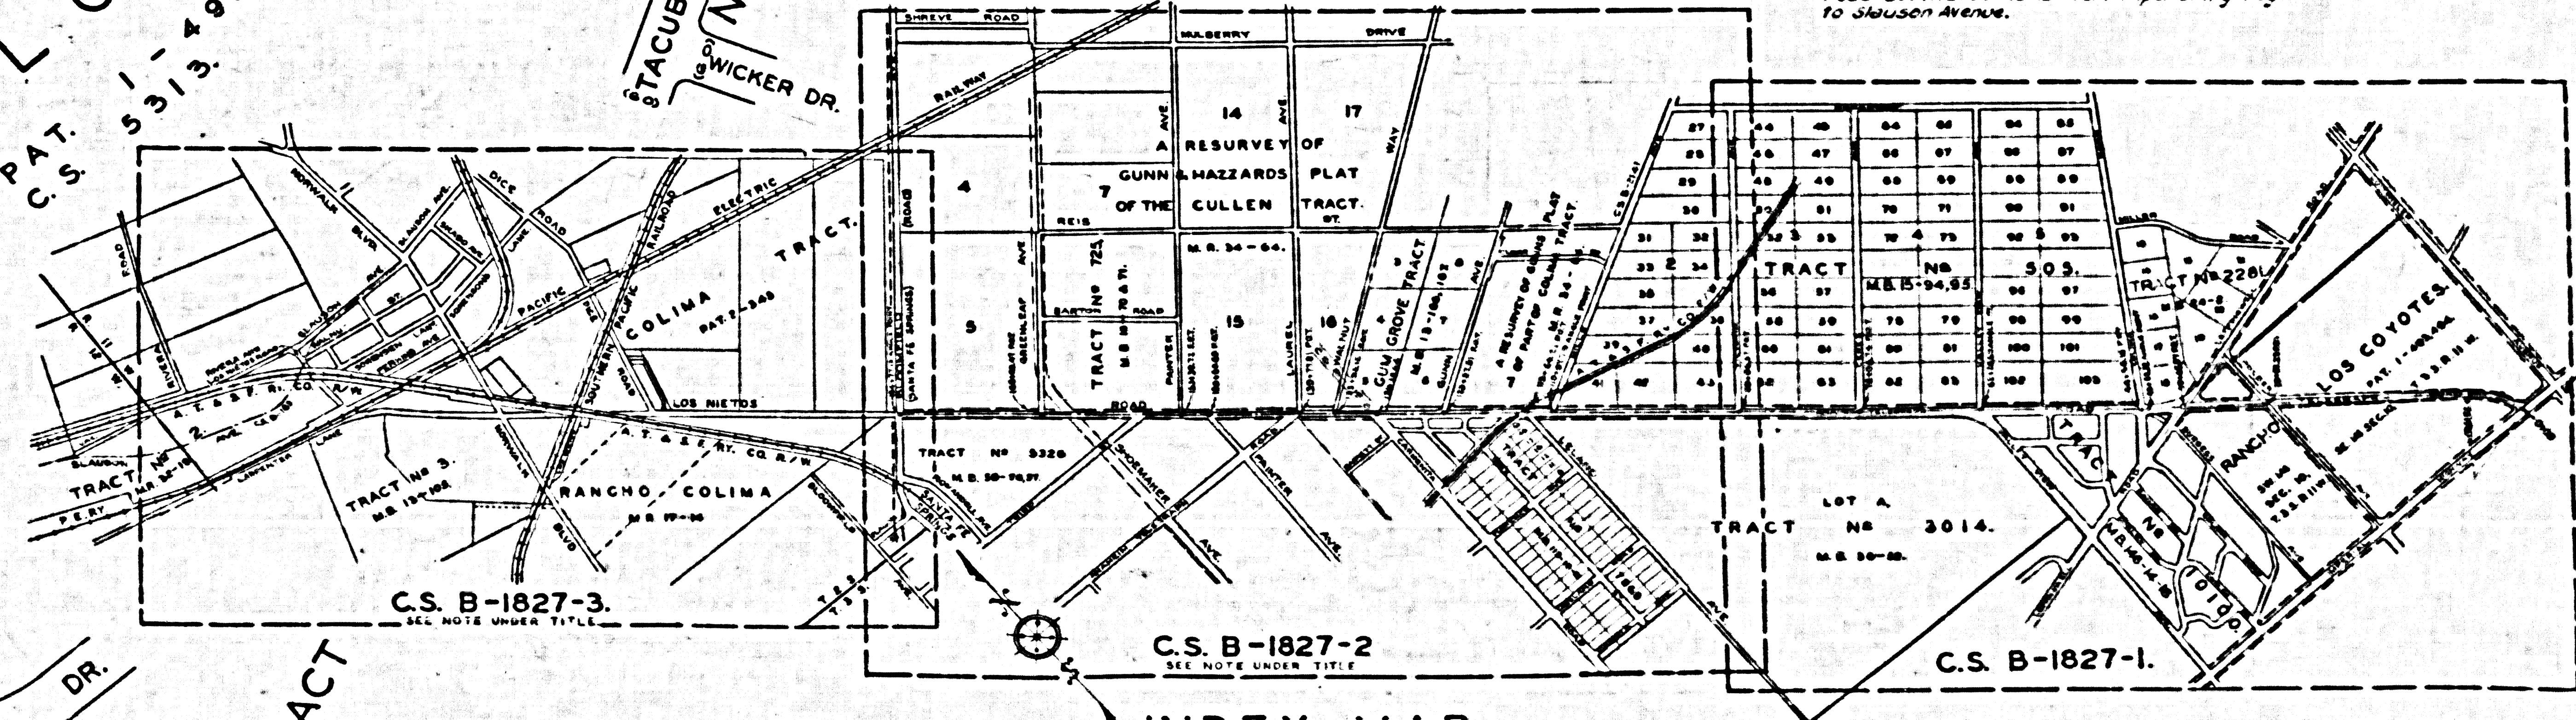


CSB-1827-1
A1 OF A3

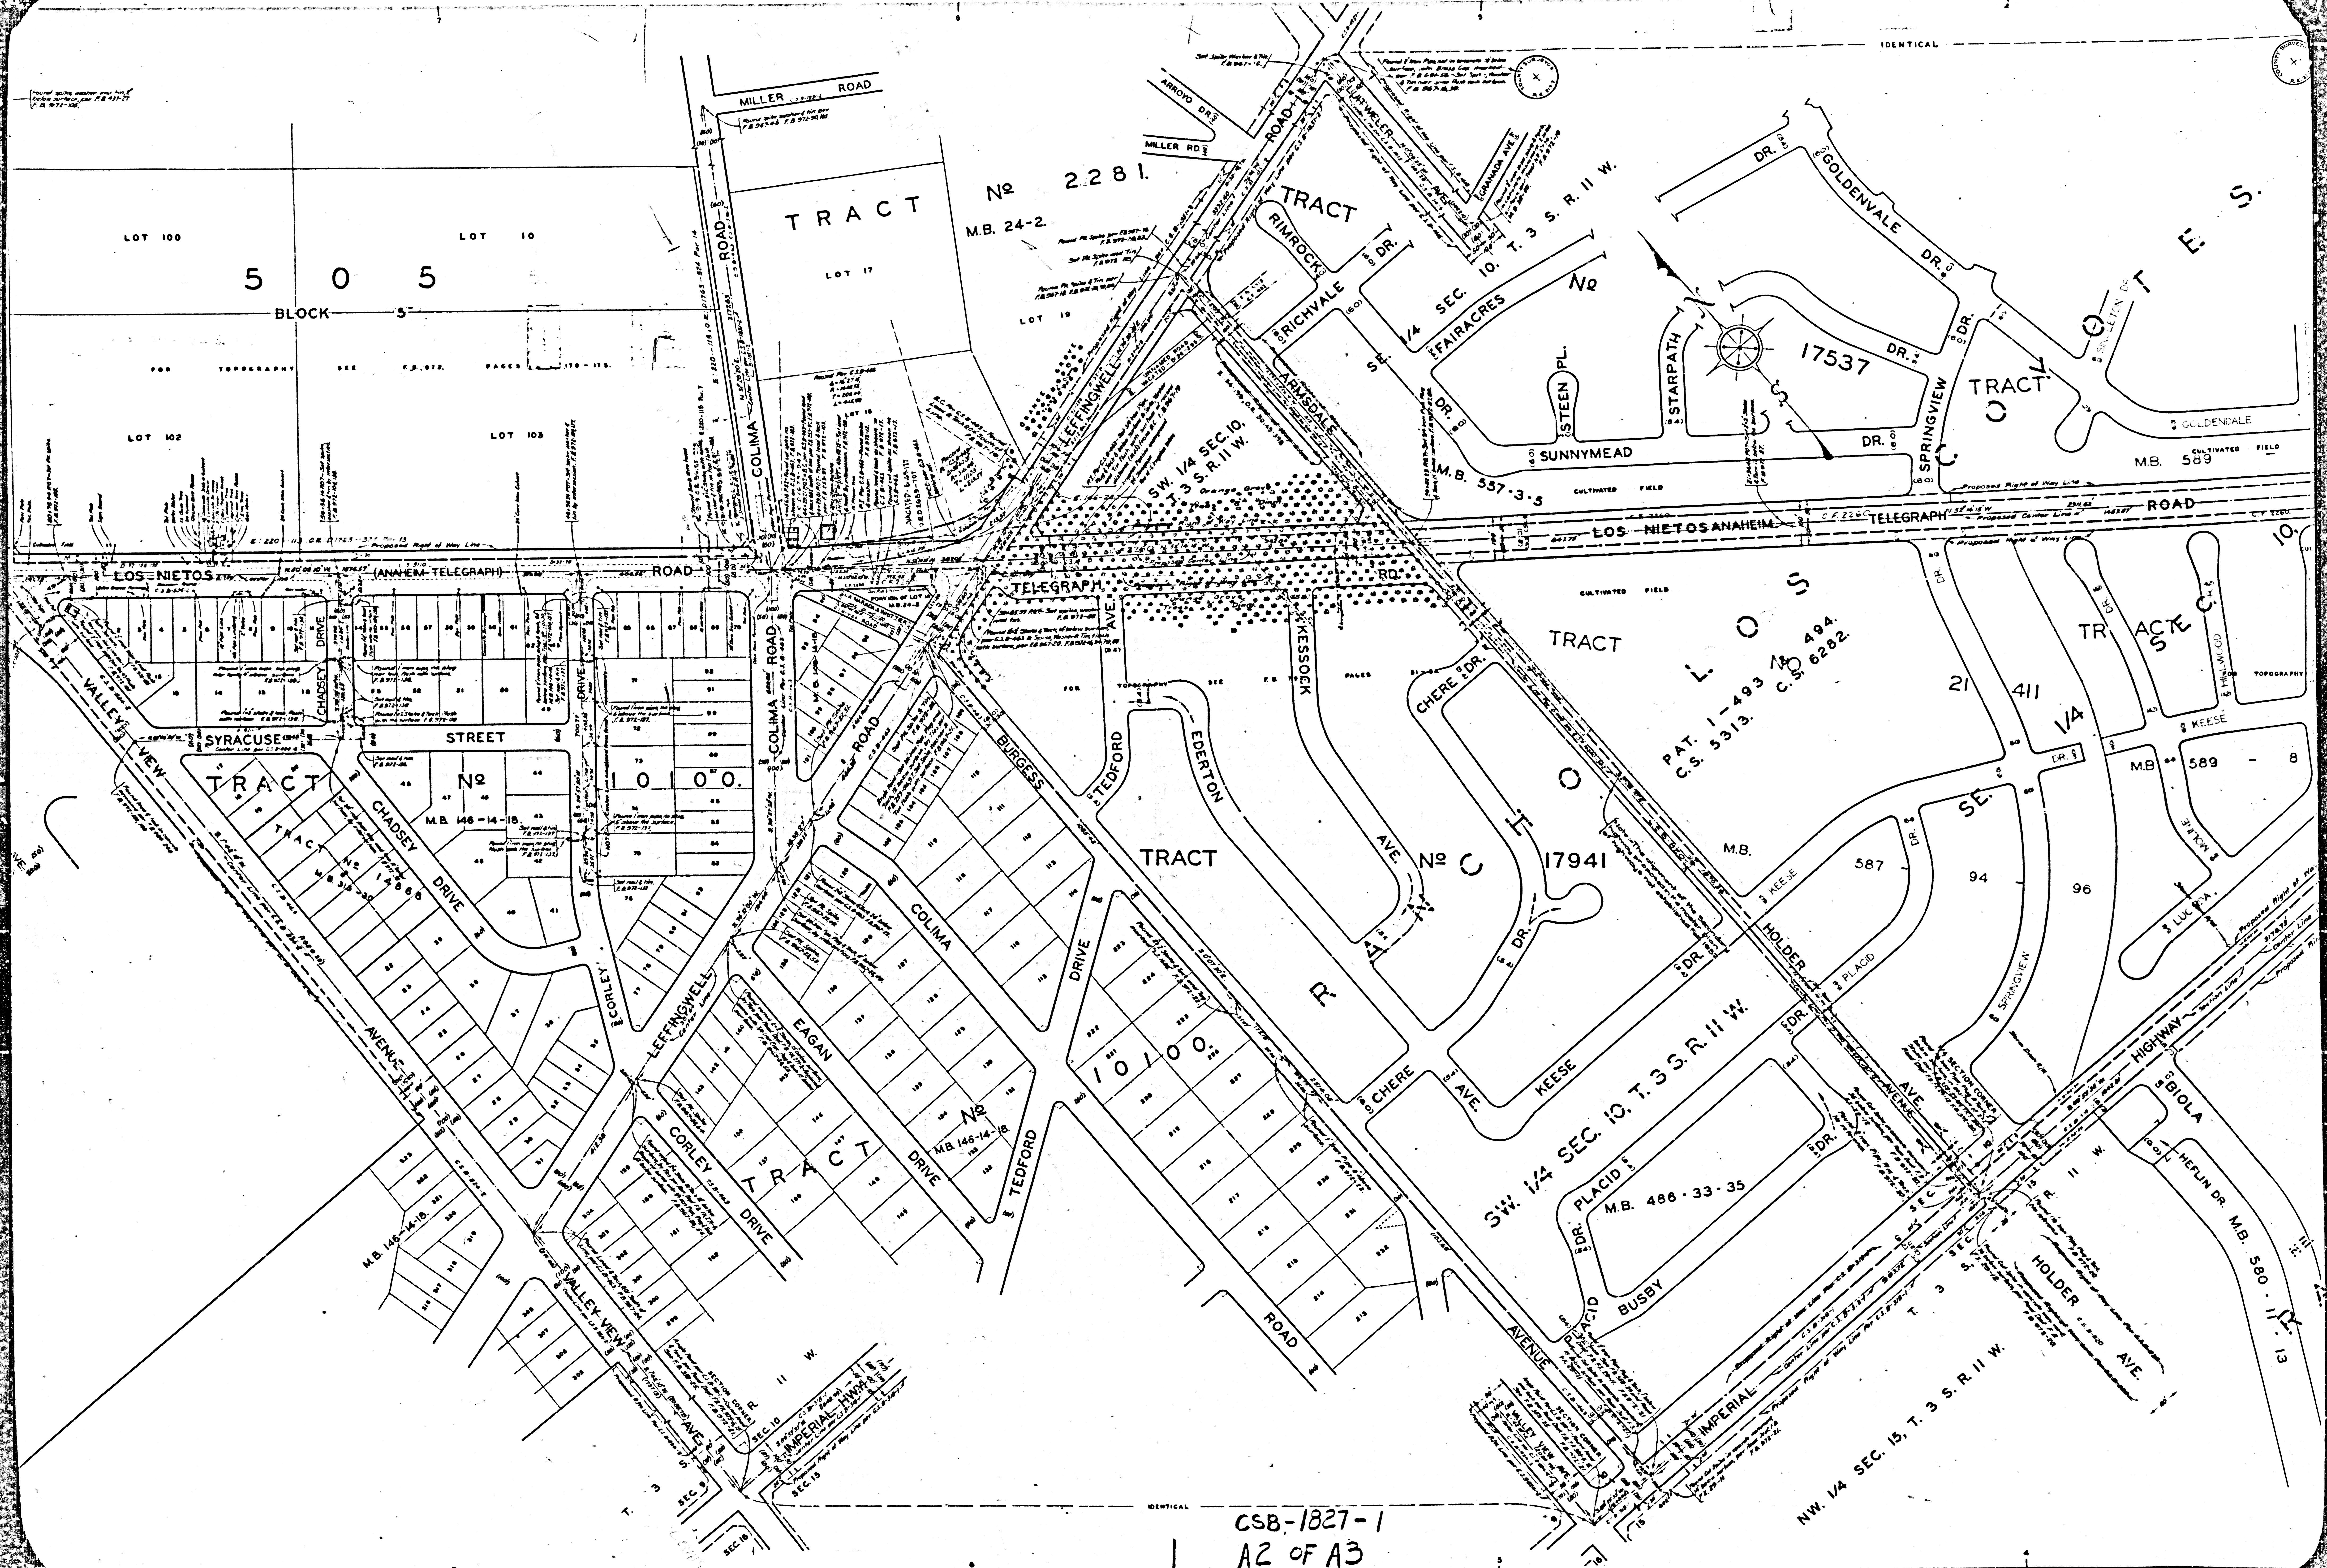

CSB-1827-1
A2 OF A3

CSB-1827-1
SHEET NO. 3 OF 3
CONTRACT NO. 18368

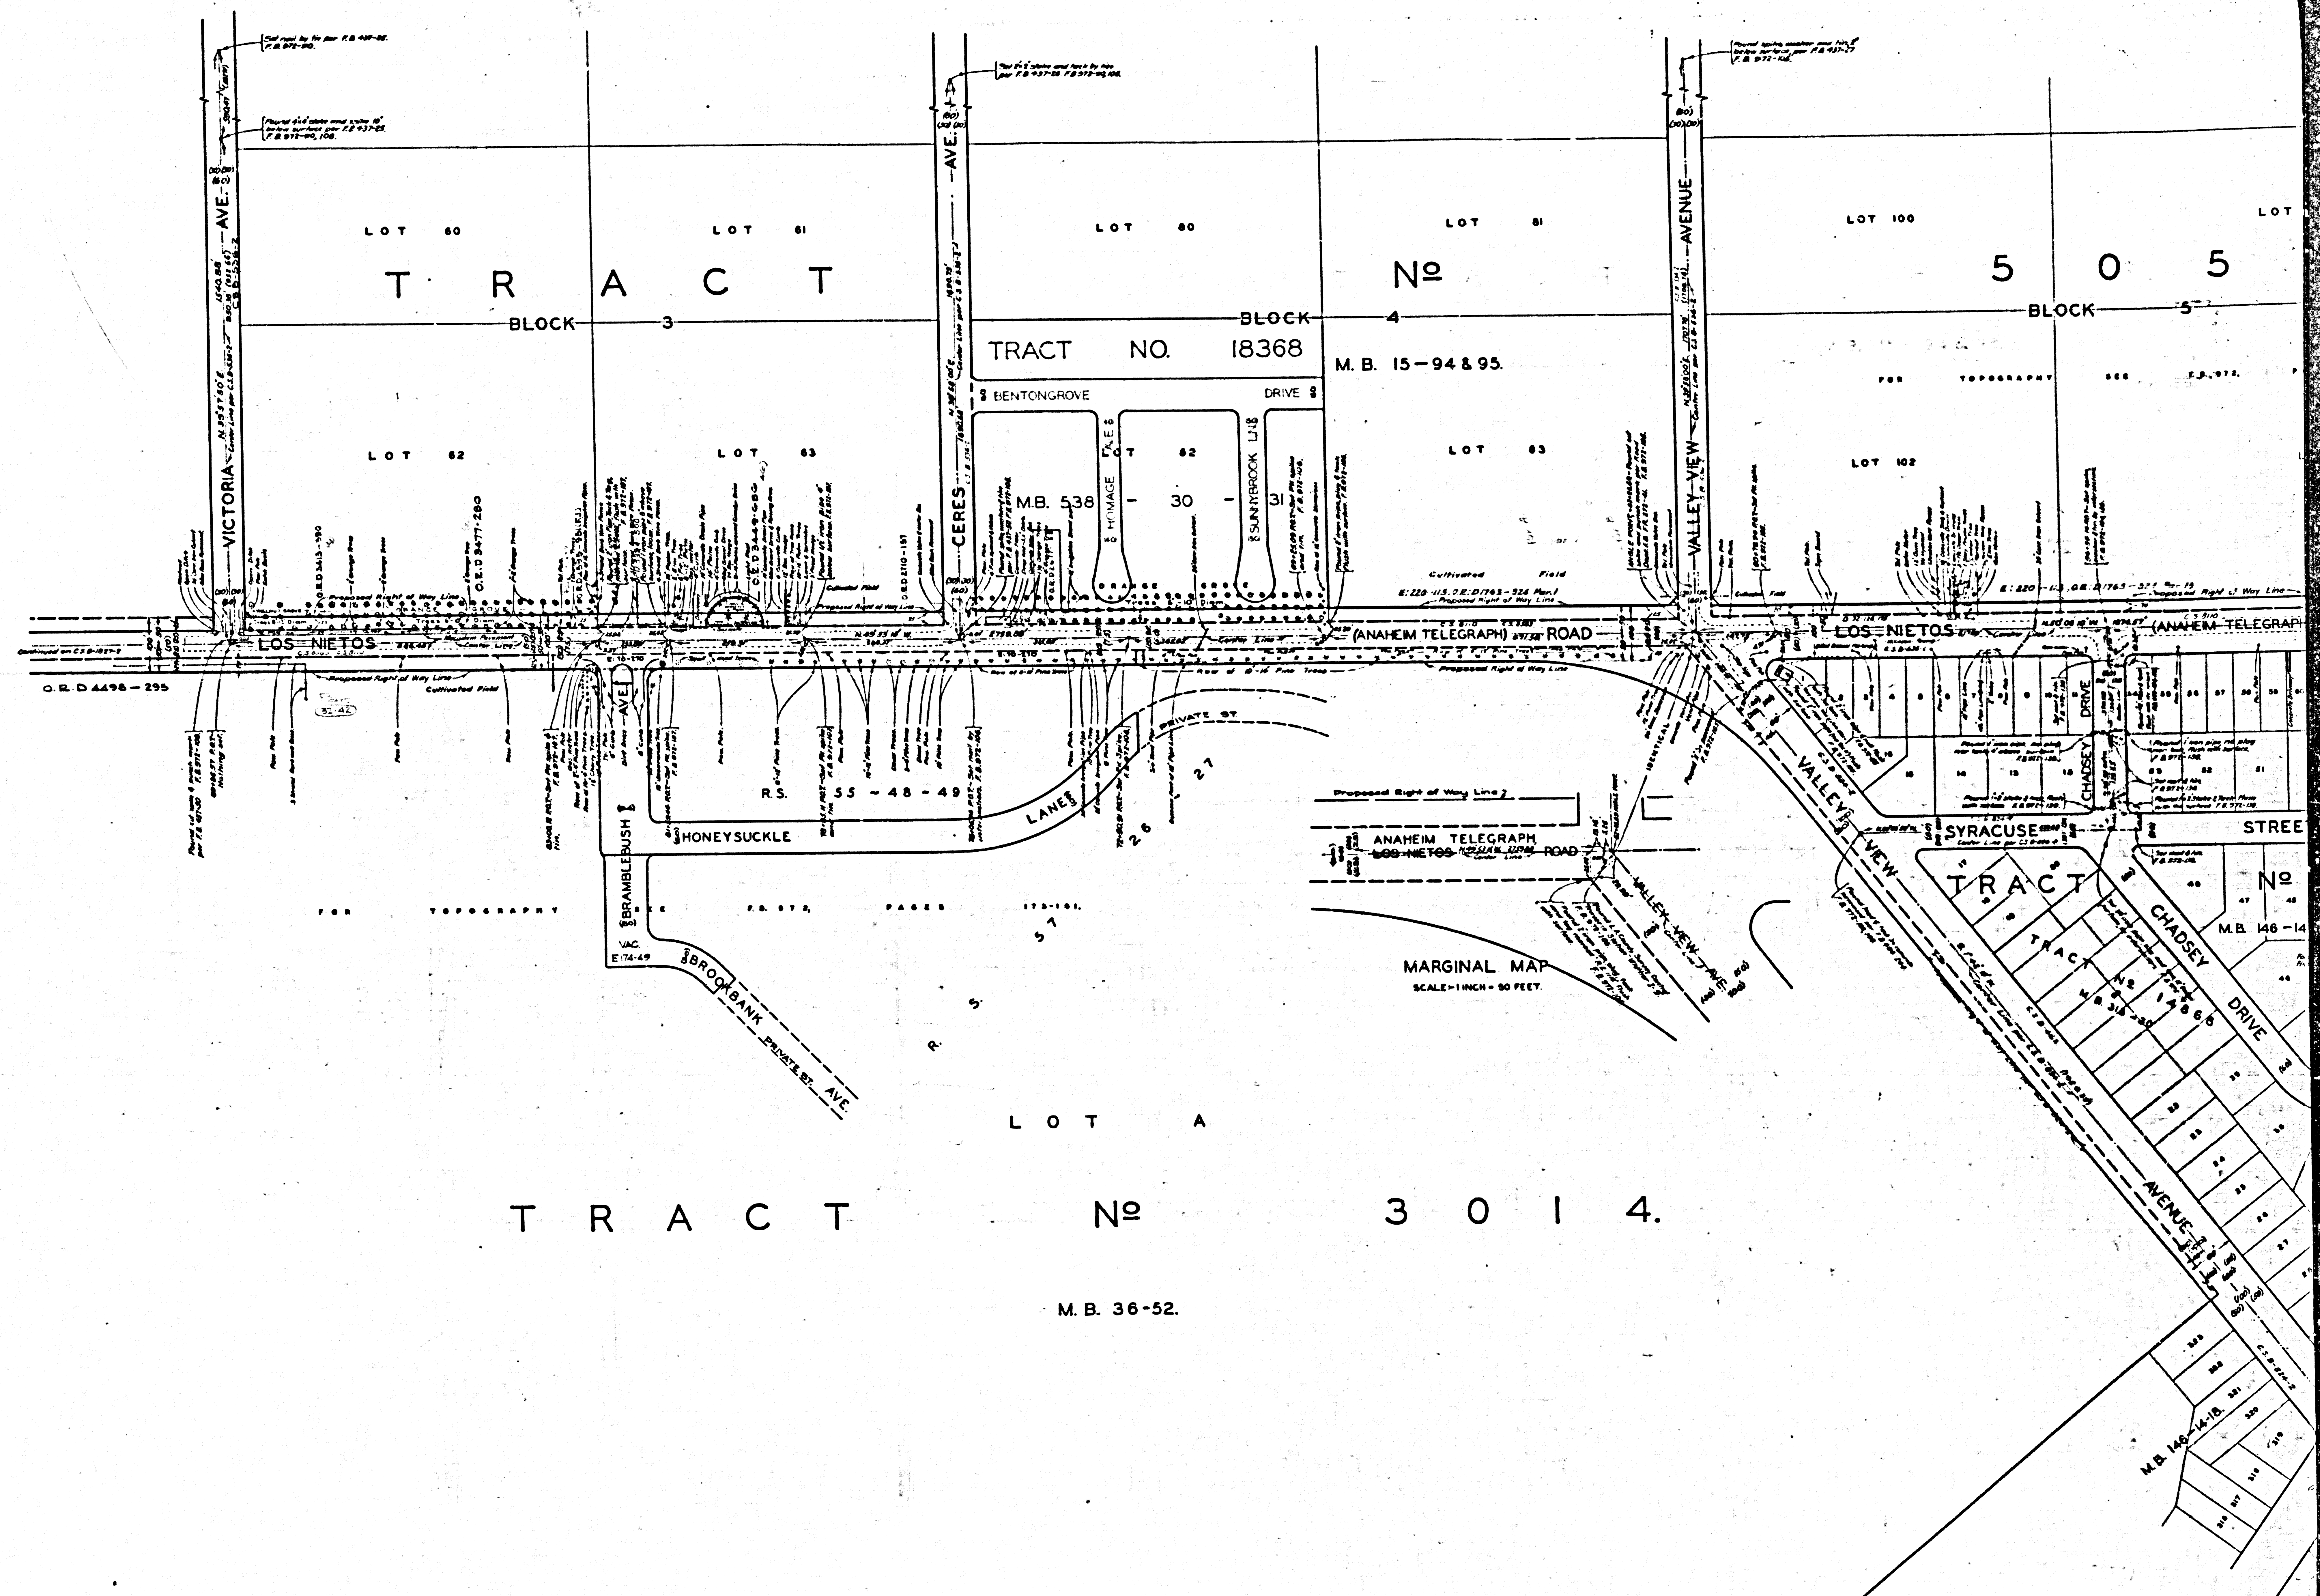

CSB-1827-1
SHEET NO. 3 OF 3
CONTRACT NO. 18368

CSB-1827-1
A3 OF A3