


8581-B ON PAM 2903VPU2 YTIUCO3

COLINVALENT MAB NO B-1838

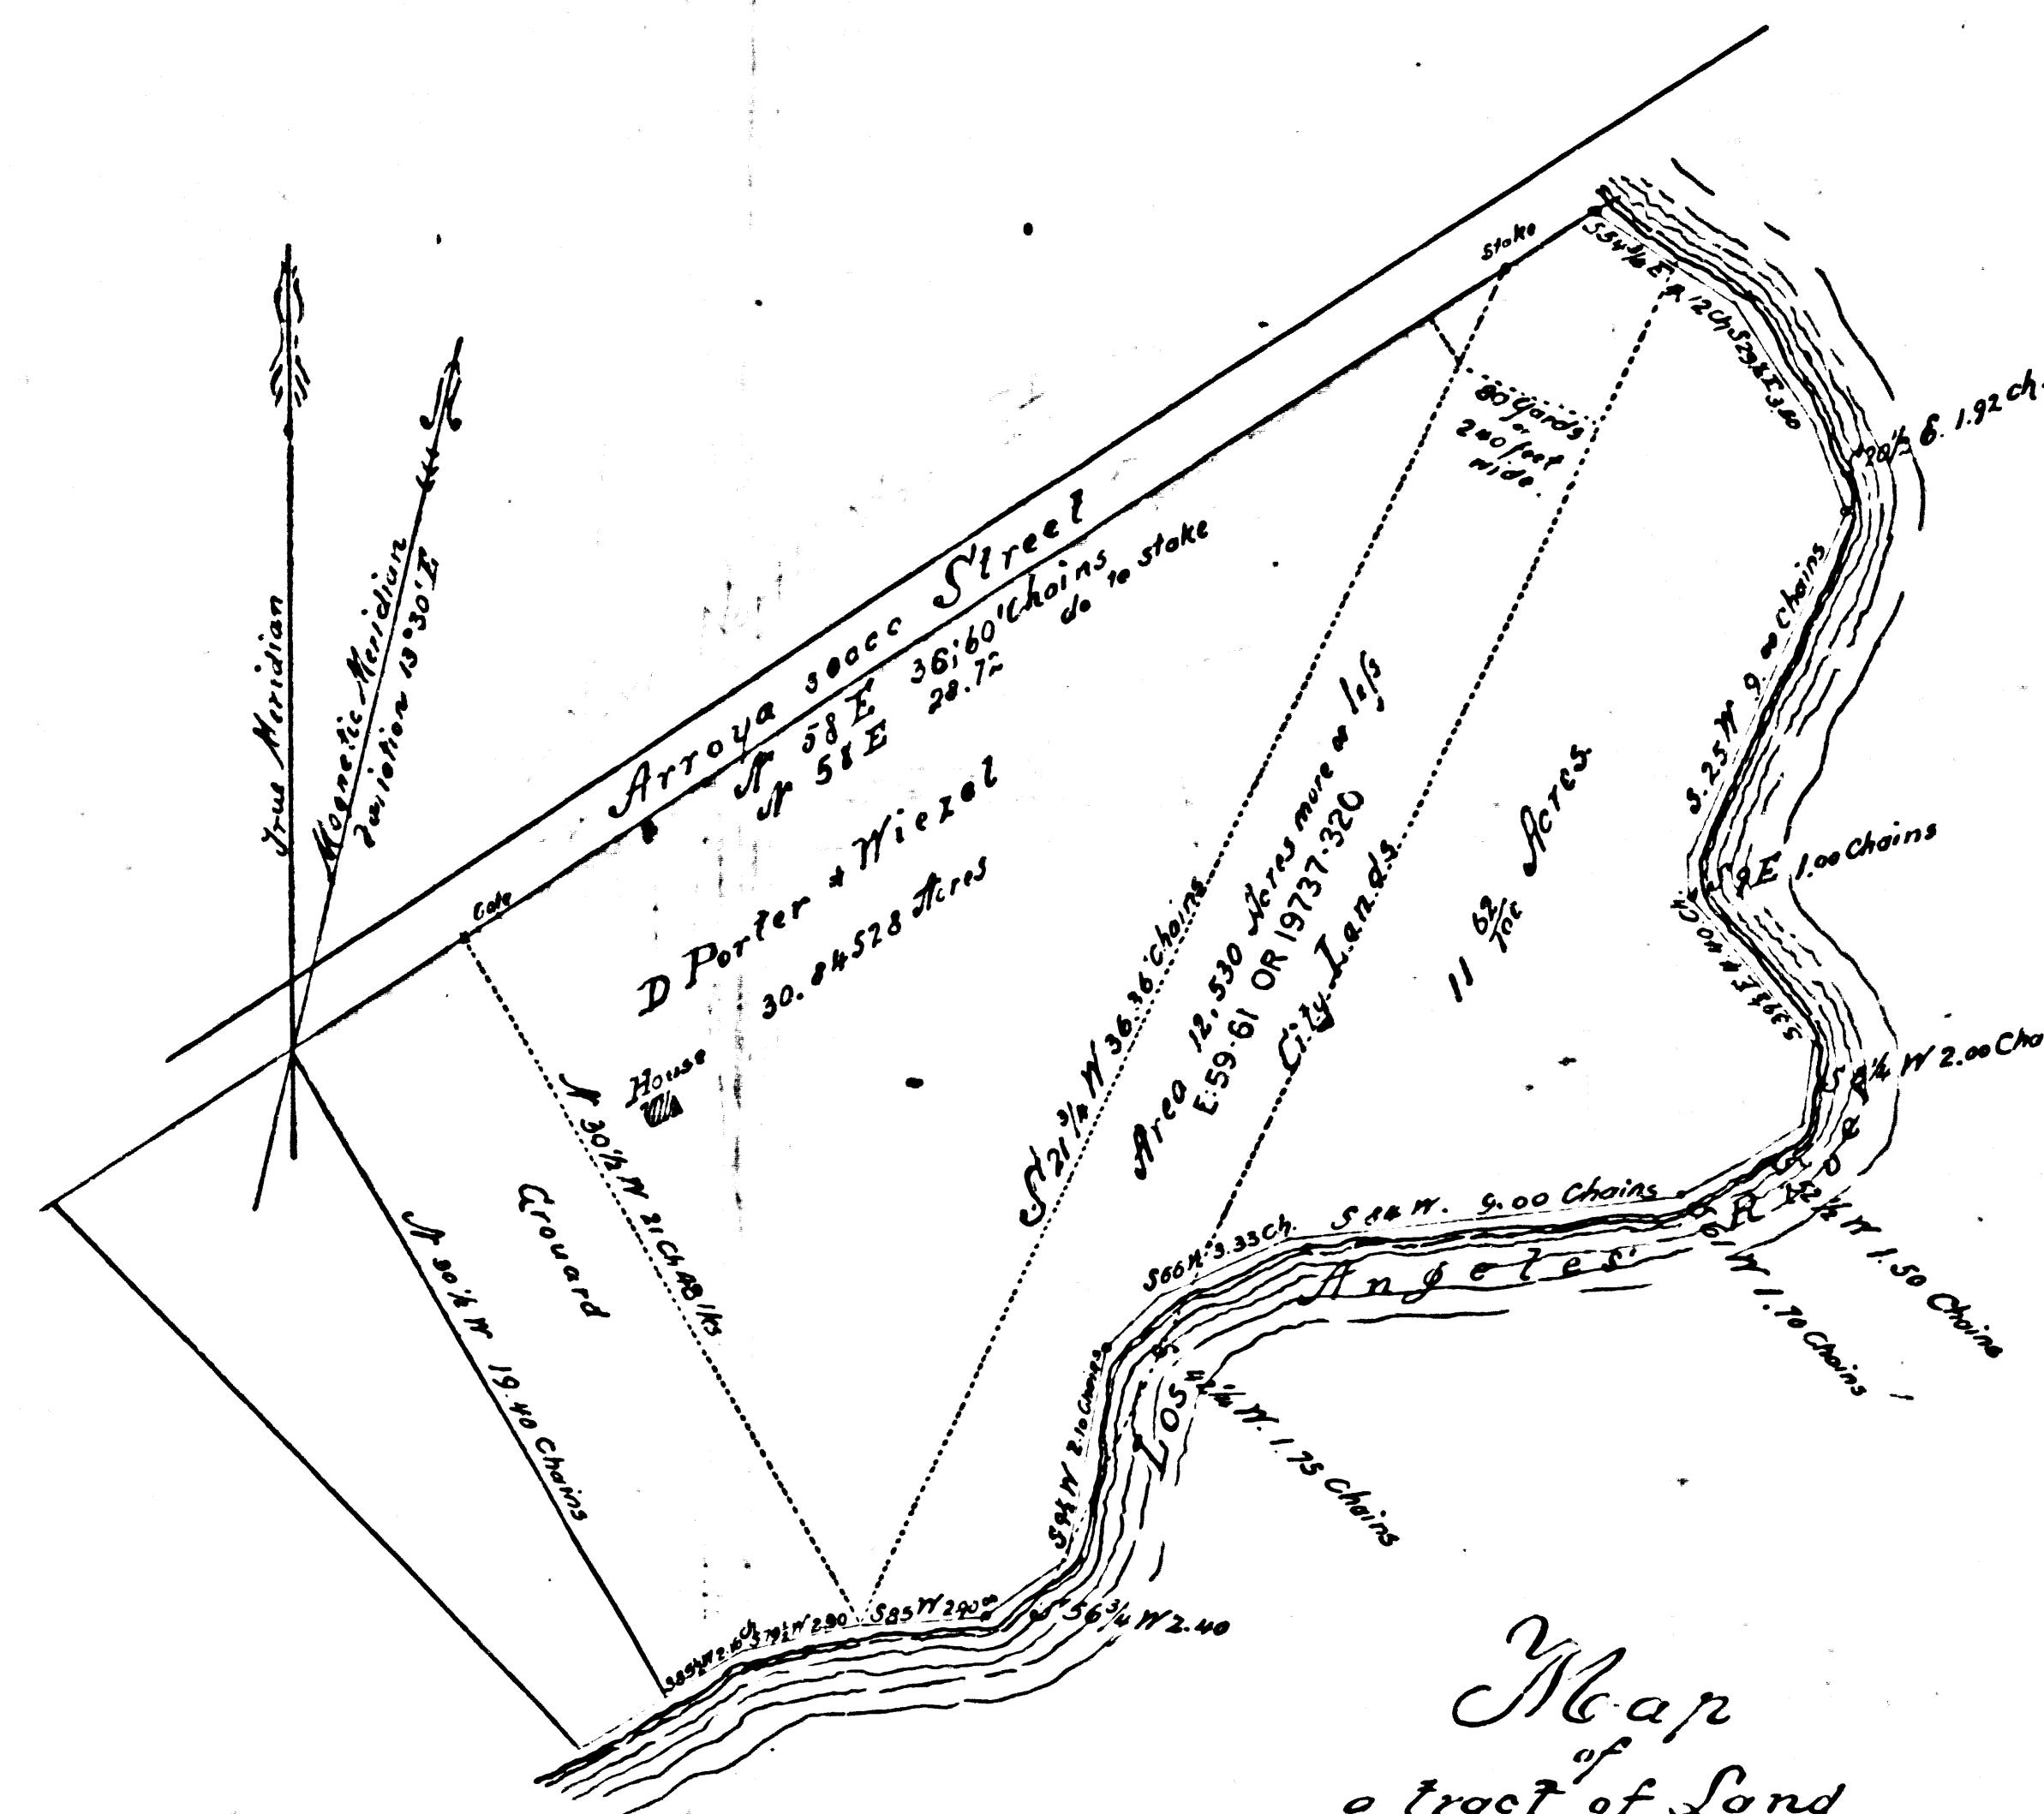

I hereby certify the above Plot to be a correct copy of a Survey made by me this 11th day of November 1860 of a Tract of land belonging to D. Porter & Wiesel, showing the lands sold to the City of Los Angeles for River purpose

Obonau Hadley
County Surveyor
Los Angeles Co.

O.R. 19737-321 (E: 59-61)

*Map
of
a tract of Land
formerly belonging
to
David Porter & Meisel
showing
the division line of the Land
sold & returned
to
the City of Los Angeles
surveyed
Novr 11th
1860 INDEX 8*

Note: This map traced from map attached to deed dated April 25th, 1861 and recorded Jan. 28th, 1943 in O.R. 19737-320. Deed covers only a strip 240^{ft} wide as shown on this map.

CSB - 1828
AI OF AI

8581-B ON FAM 2703740C 110003

—