

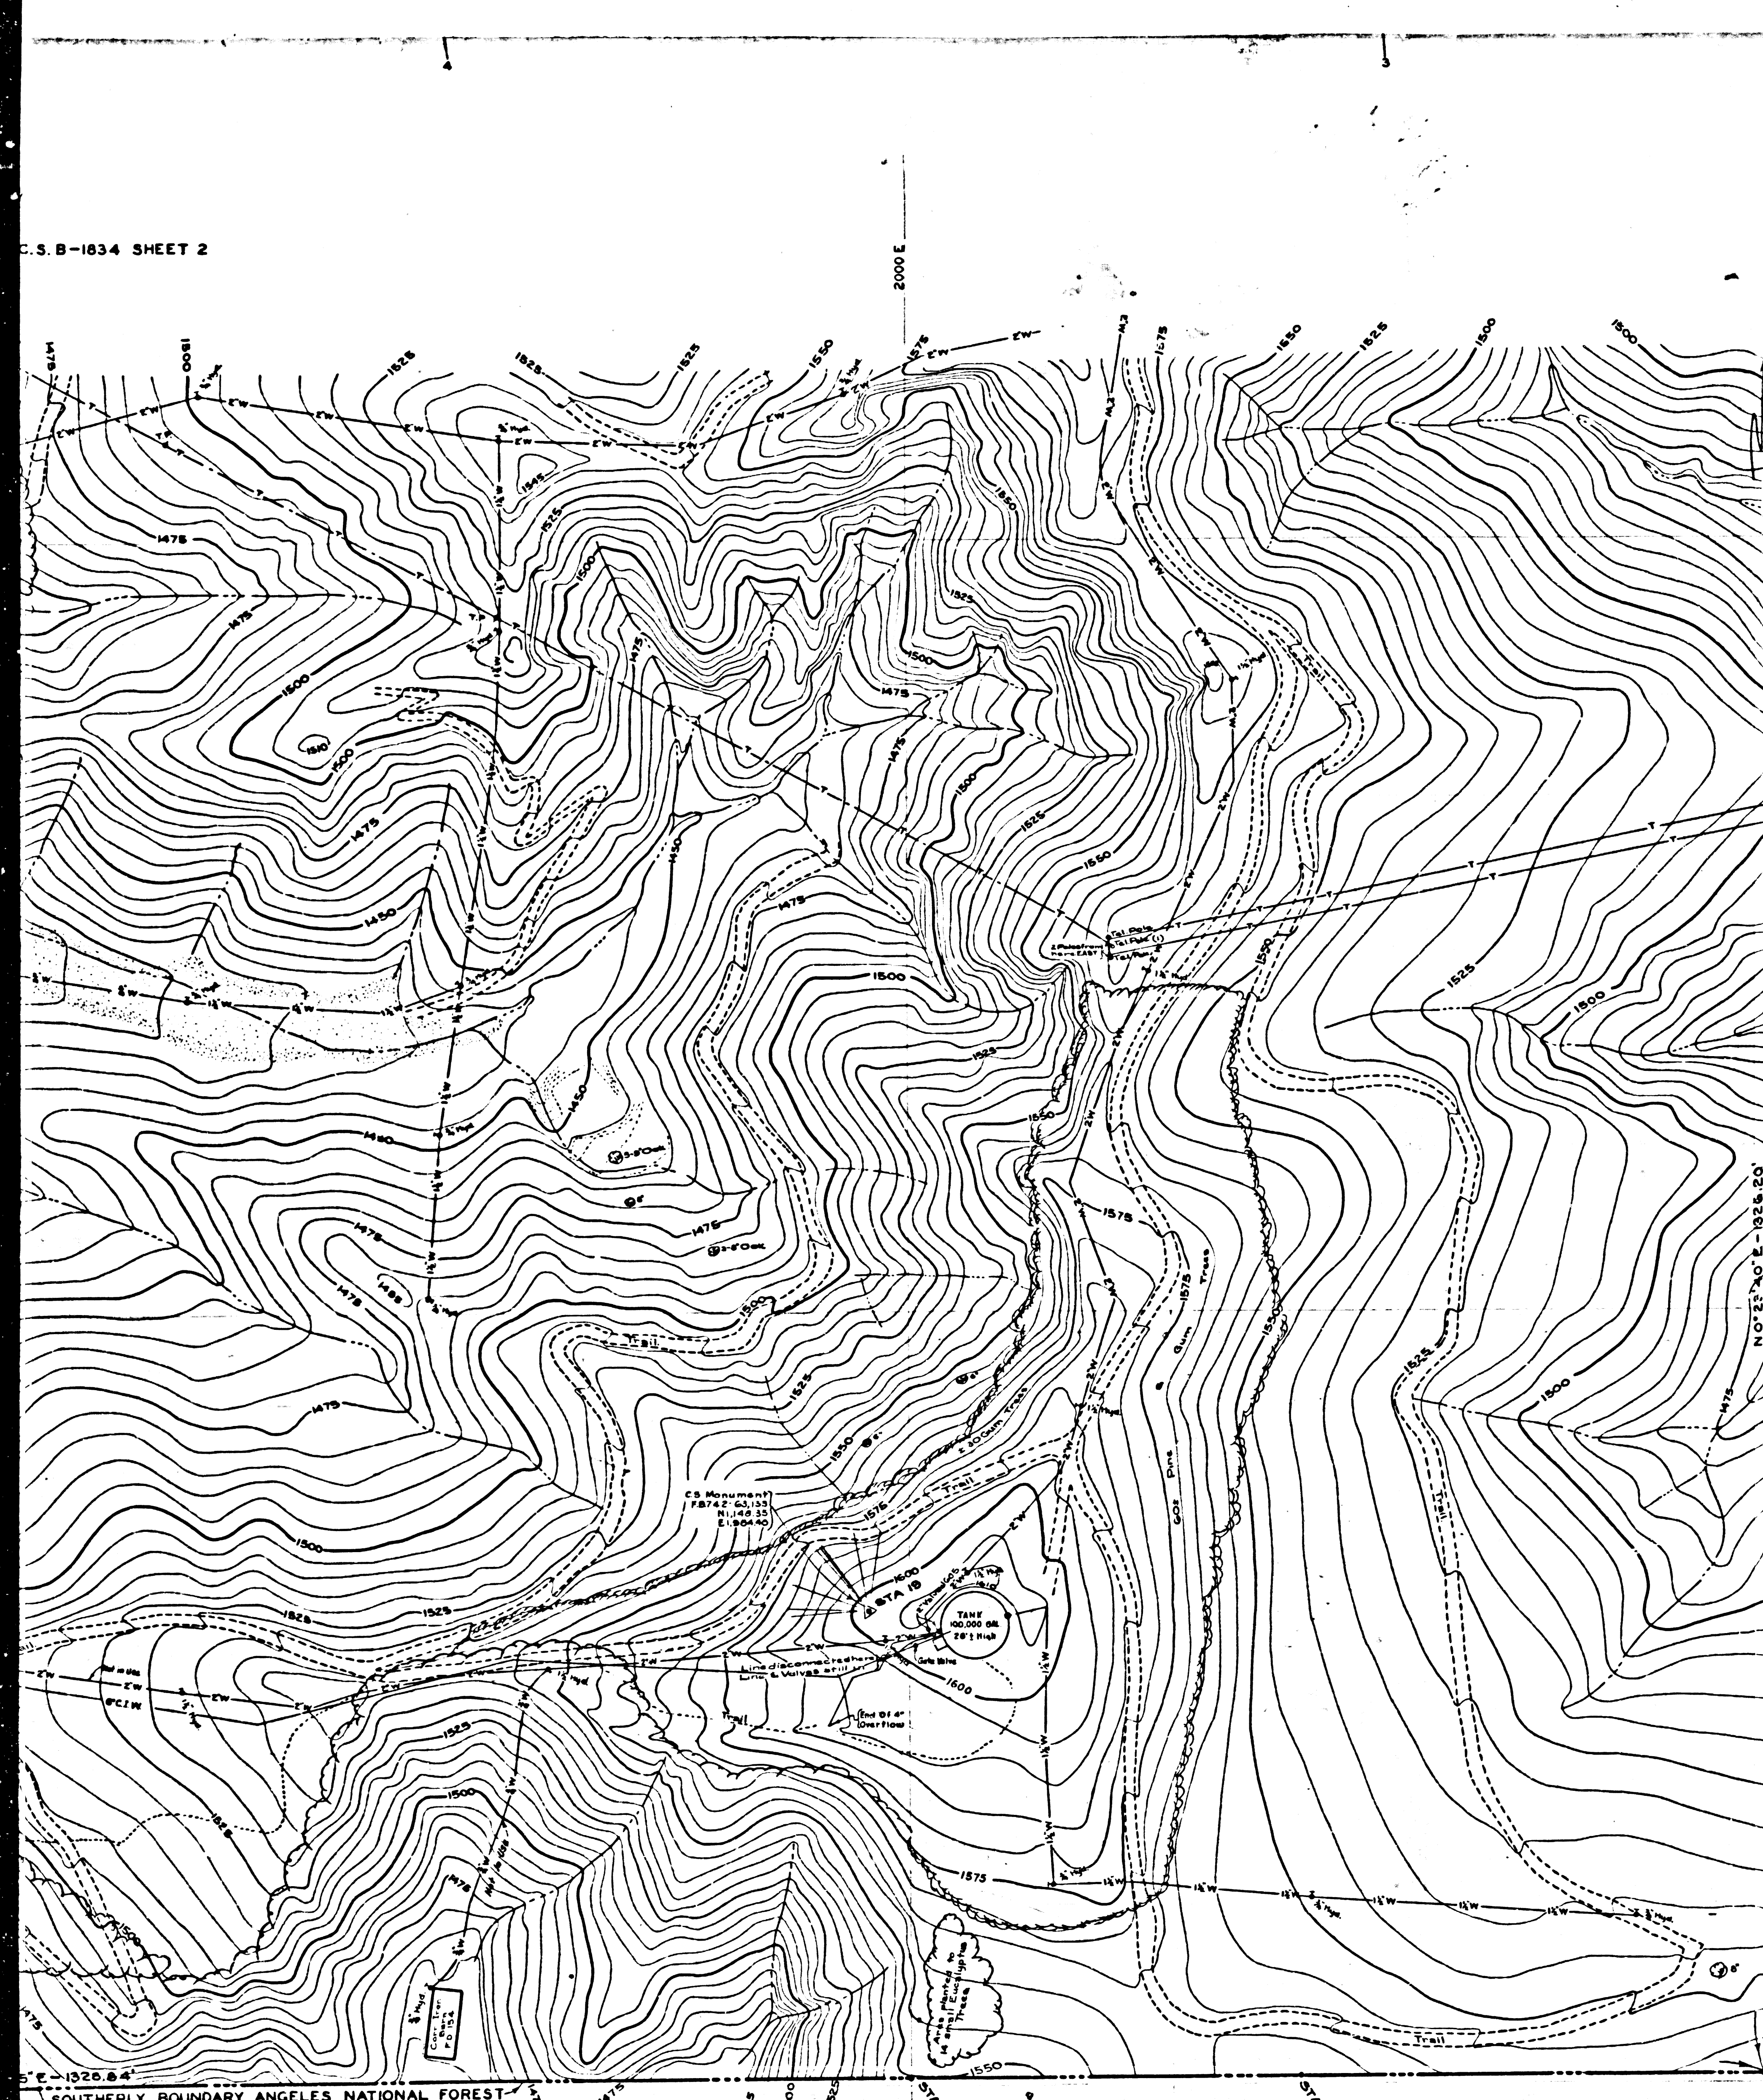


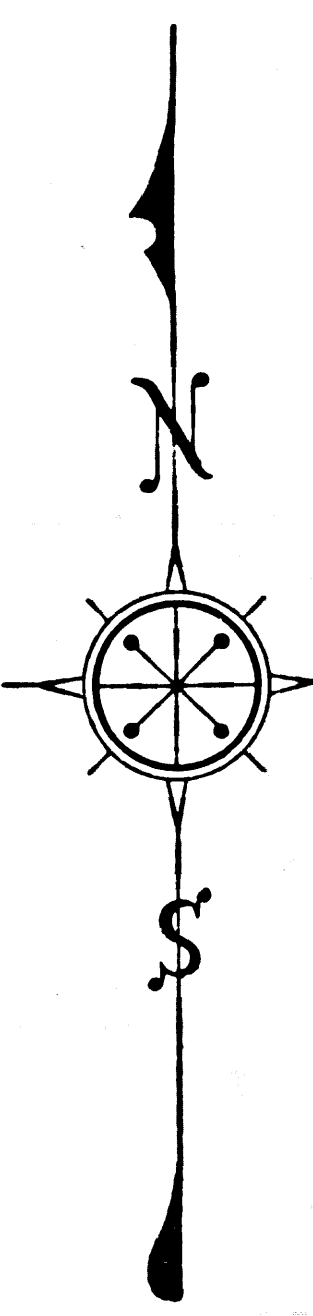

BOUNDARY MAP  
SHOWING  
TRIANGULATION SYSTEM  
SCALE: 1 INCH = 100 FEET

BEARINGS ARE BASED ON THE BEARING OF  
SOUTH LINE OF THE S.W. 1/4 OF SEC. 32  
T. 3 N. R. 14 W. AS SHOWN ON C.S. 7982

SOUTHERLY BOUNDARY ANGELES NATIONAL FOREST

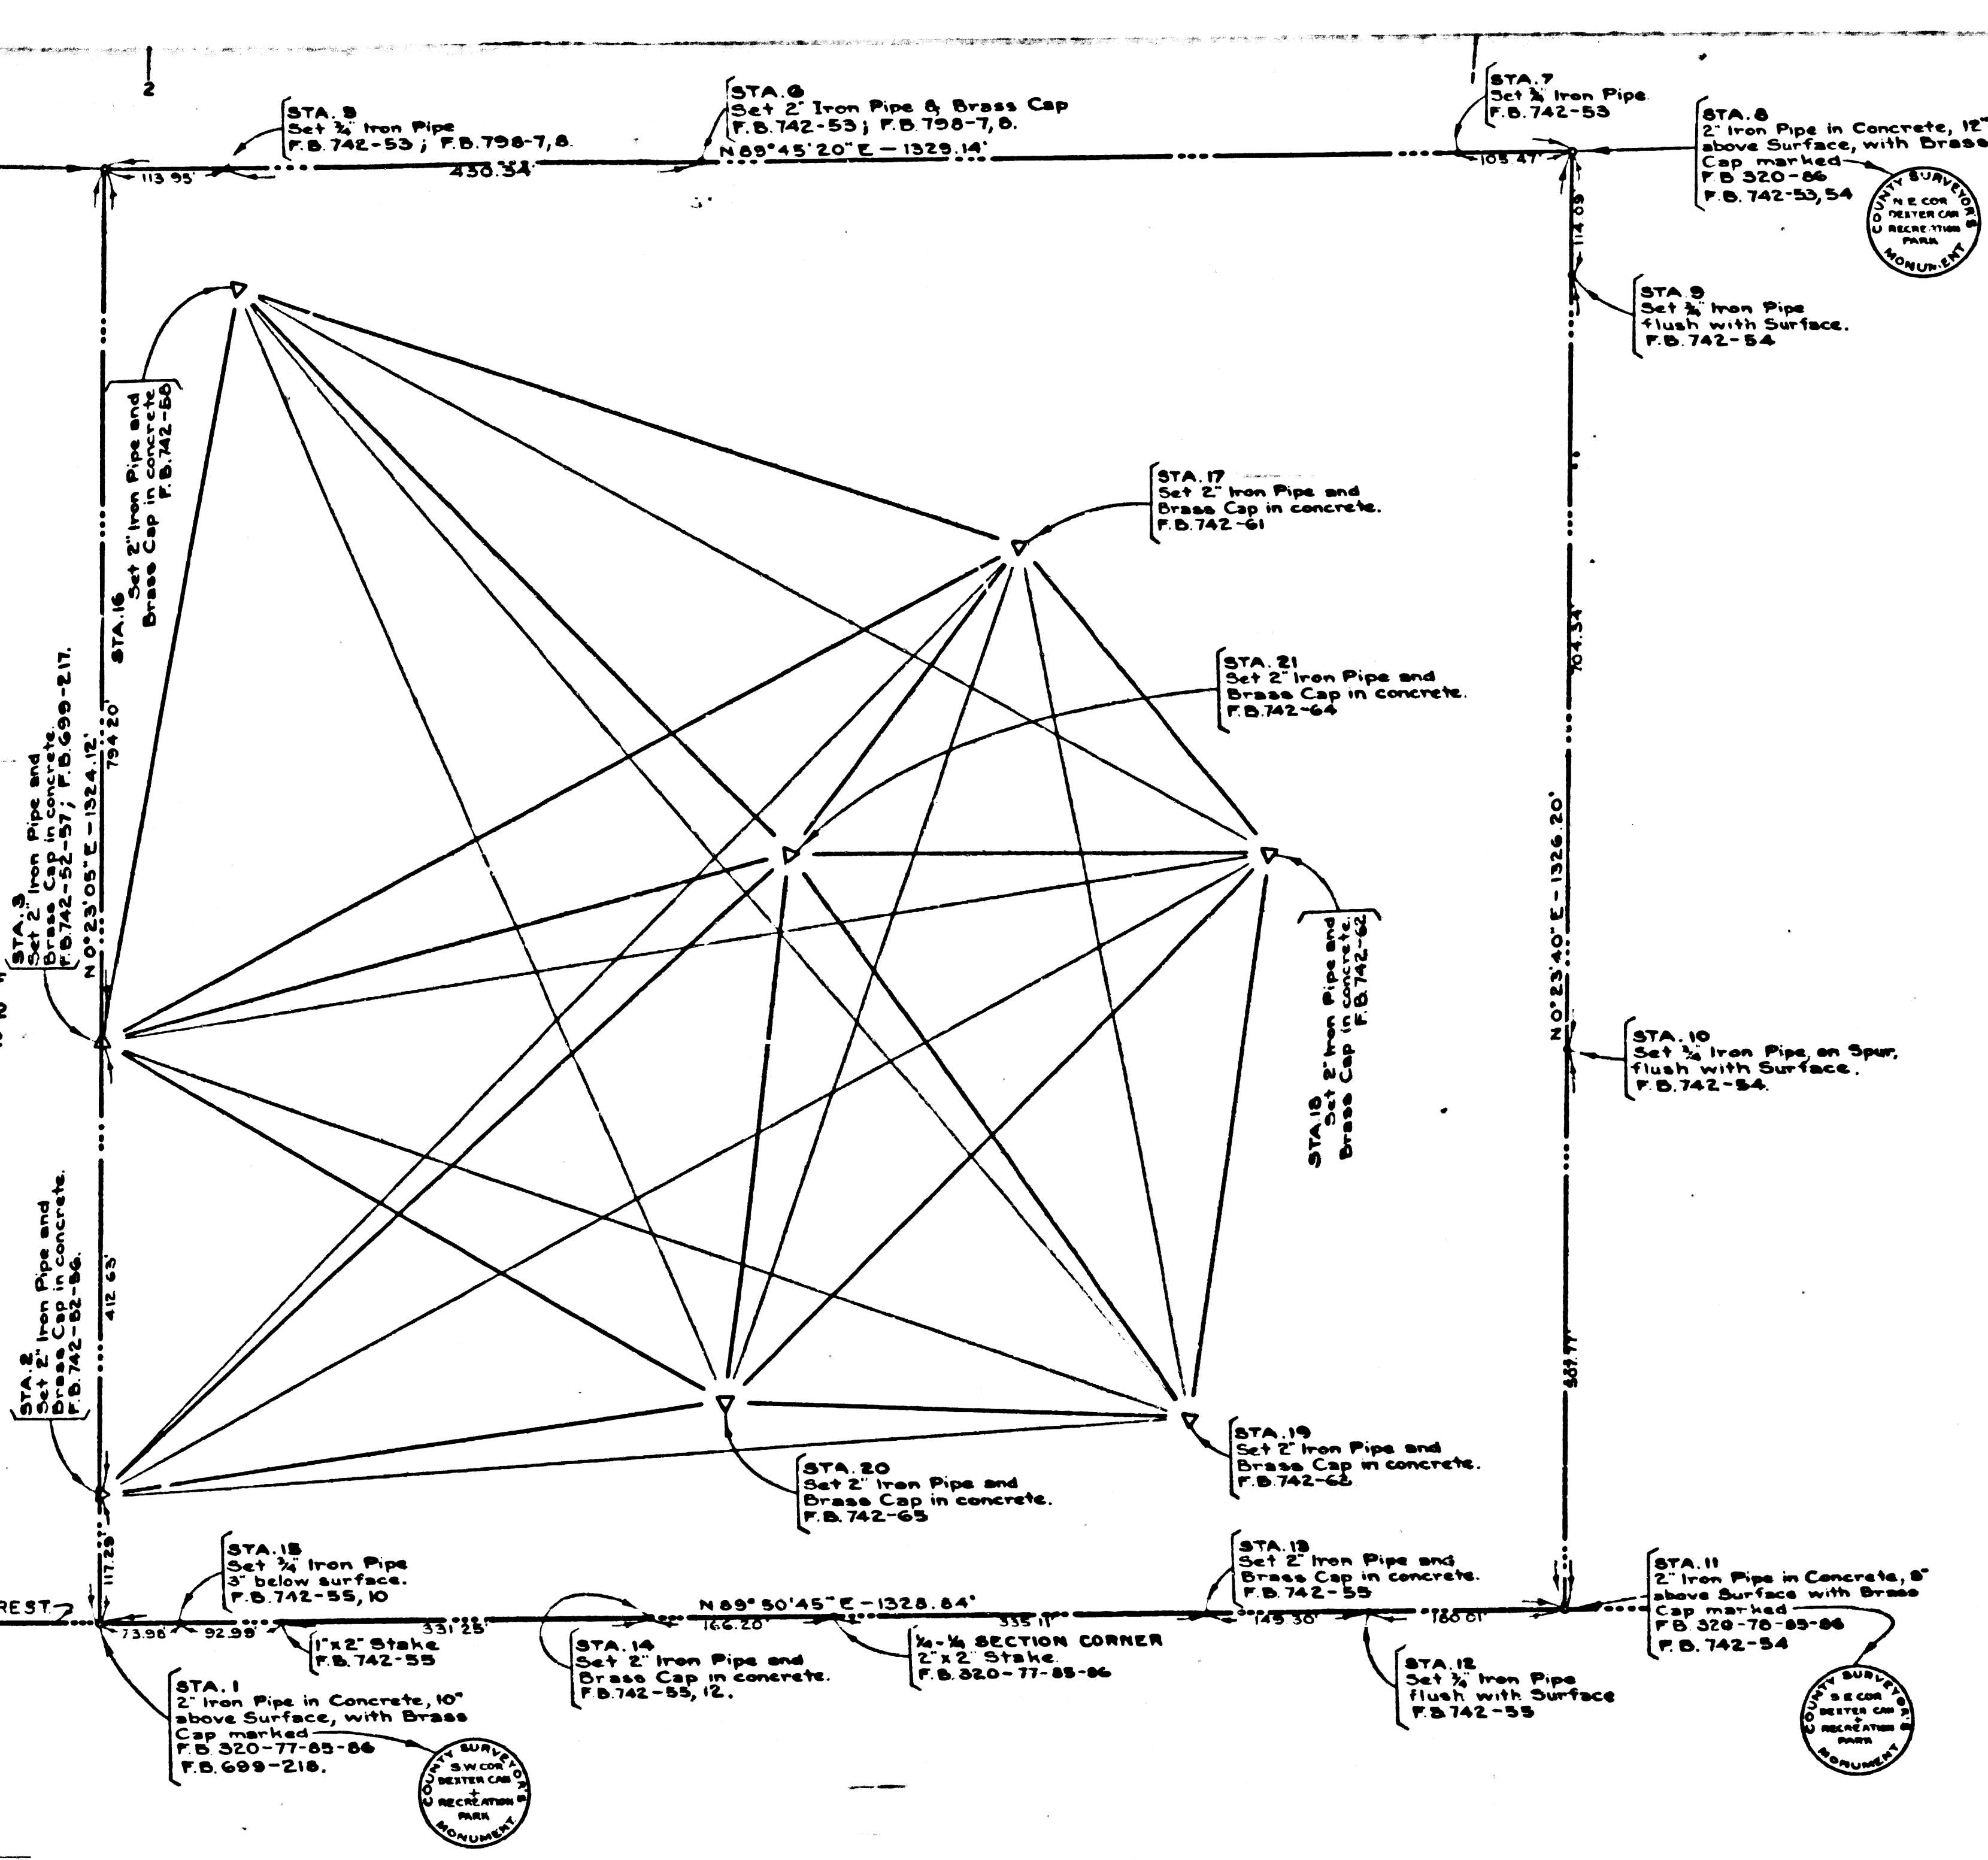

BOUNDARY  
AND  
TOPOGRAPHIC MAP  
OF  
DEXTER PARK  
COUNTY SURVEYORS MAP NO B-1834

SHEET 1 OF 2 SHEETS  
SCALE: 1 INCH = 30 FEET

JOB NUMBER 7998  
ALFRED JONES-COUNTY SURVEYOR  
SURVEYED FEBRUARY-MARCH 1931, JULY 1938 AND MARCH 1943

SURVEYED ON REQUEST OF THE COUNTY FORESTER  
AND FIRE WARDEN UNDER RULE 21, ORD. 929 BY  
LETTER DATED OCT. 9, 1930, AND AS AUTHORIZED  
BY THE BOARD OF SUPERVISORS IN THEIR ORDER  
OF JANUARY 13, 1930.

PLANE TABLE SHEETS G-47, G-58, G-168  
F.B. 320-70-87, F.B. 742-54-65, 105-108, F.B. 698-218

FIELD WORK BY... F. C. GREENWOOD  
W. E. BRADEN  
OFFICE WORK BY... J. A. LYON

Name established by Bd. Ord. - Min. Bk. 401-98 - E-149-98

FOR ORIGINAL BOUNDARY SURVEY SEE C.S.B-153

DATUM-MEAN SEA LEVEL  
ELEVATIONS SHOWN HEREON ARE BASED ON THE 1928  
U.S.C. & G.S. ADJUSTMENT OF U.S.G.S.M. AT OSBORNE  
AVE. & ELDREDGE ST. (U.S. 930)

Revised February 1930 - C. J. Gull  
Revised January 1939 - T. E. Dorman  
Revised December 1943 - C. J. Gull  
Revised December 1943 - C. J. Gull  
Revised December 1943 - C. J. Gull

NOTE: THIS MAP SUPERSEDES C.S.B-654-SHEET 1

CSB-1834-1  
A1 OF A2

4581-B 8M 9AM 29072VRU2 YTVUO3  
SHEET 2 OF 1 133H2

SHEET 1 OF 5 SHEETS  
CONJUL SURVEYORS WAB-MS-B-1234

CONTINUED ON C.S.B-1834 SHEET 2



CSB-1834-1  
A2 OF A2