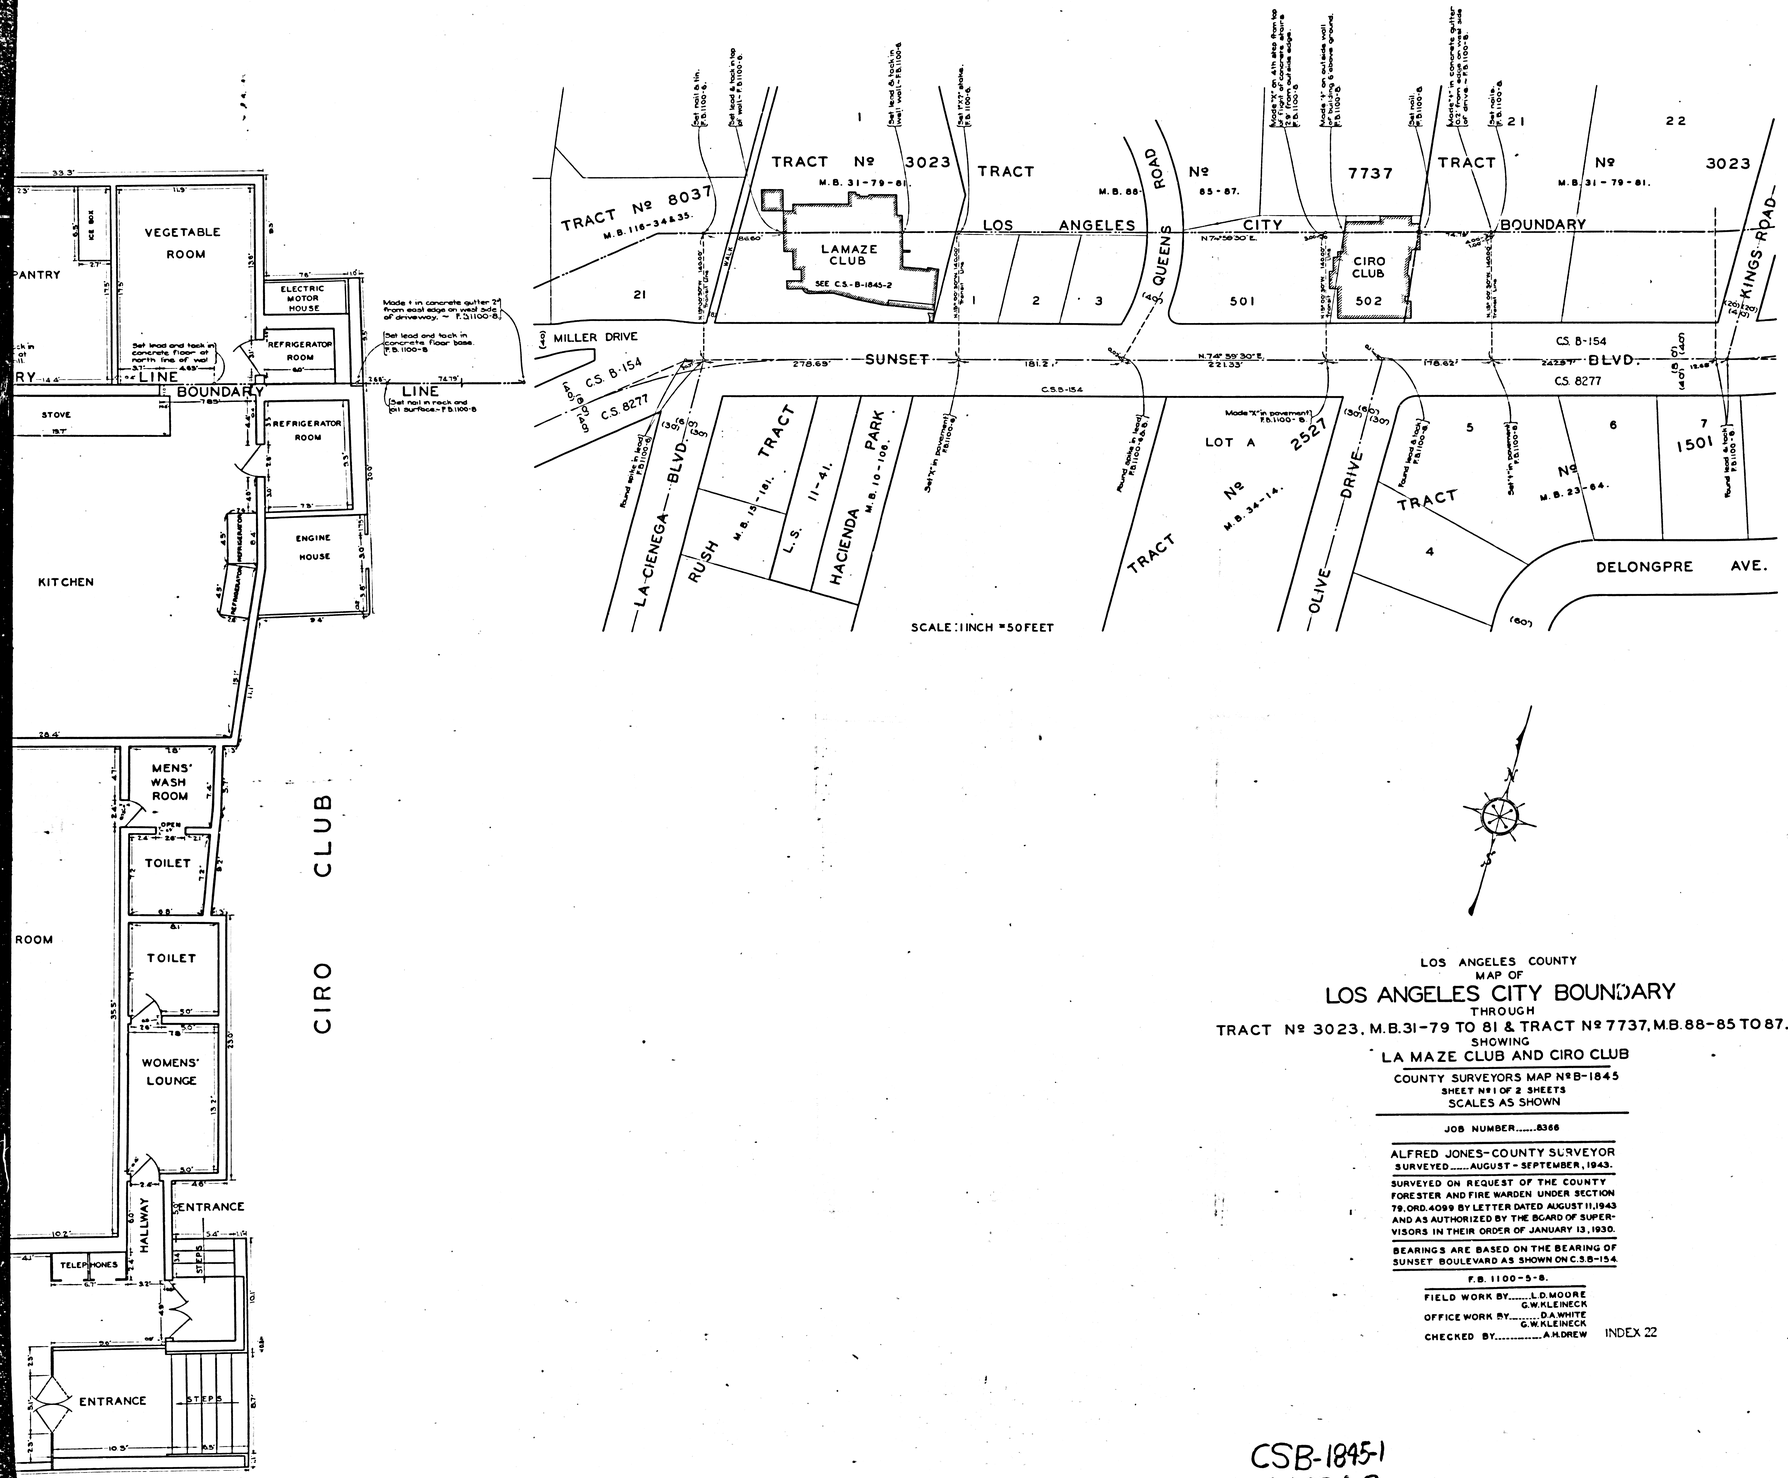


LOS ANGELES COUNTY
MAP OF
# LOS ANGELES CITY BOUNDARY
THROUGH
TRACT Nº 3023, M.B. 31-79 TO 81 & TRACT Nº 7737, M.B. 88-85 TO 87.
SHOWING
LA MAZE CLUB AND CIRO CLUB

COUNTY SURVEYORS MAP Nº B-1845
SHEET Nº 1 OF 2 SHEETS
SCALES AS SHOWN

JOB NUMBER.....8366

ALFRED JONES-COUNTY SURVEYOR
SURVEYED.....AUGUST - SEPTEMBER, 1943.

SURVEYED ON REQUEST OF THE COUNTY FORESTER AND FIRE WARDEN UNDER SECTION 79, ORD. 4099 BY LETTER DATED AUGUST 11, 1943 AND AS AUTHORIZED BY THE BOARD OF SUPERVISORS IN THEIR ORDER OF JANUARY 13, 1930.

BEARINGS ARE BASED ON THE BEARING OF SUNSET BOULEVARD AS SHOWN ON C.S.B-154.

F.B. 1100-5-8.

FIELD WORK BY.....L.D. MOORE
G.W. KLEINECK
OFFICE WORK BY.....D.A. WHITE
G.W. KLEINECK
CHECKED BY.....A.H. DREW

INDEX 22

CSB-1845-1
A1 OF A2

SHEET No 1 OF 2 SHEETS

COUNTY SURVEYORS MAP No B-1845

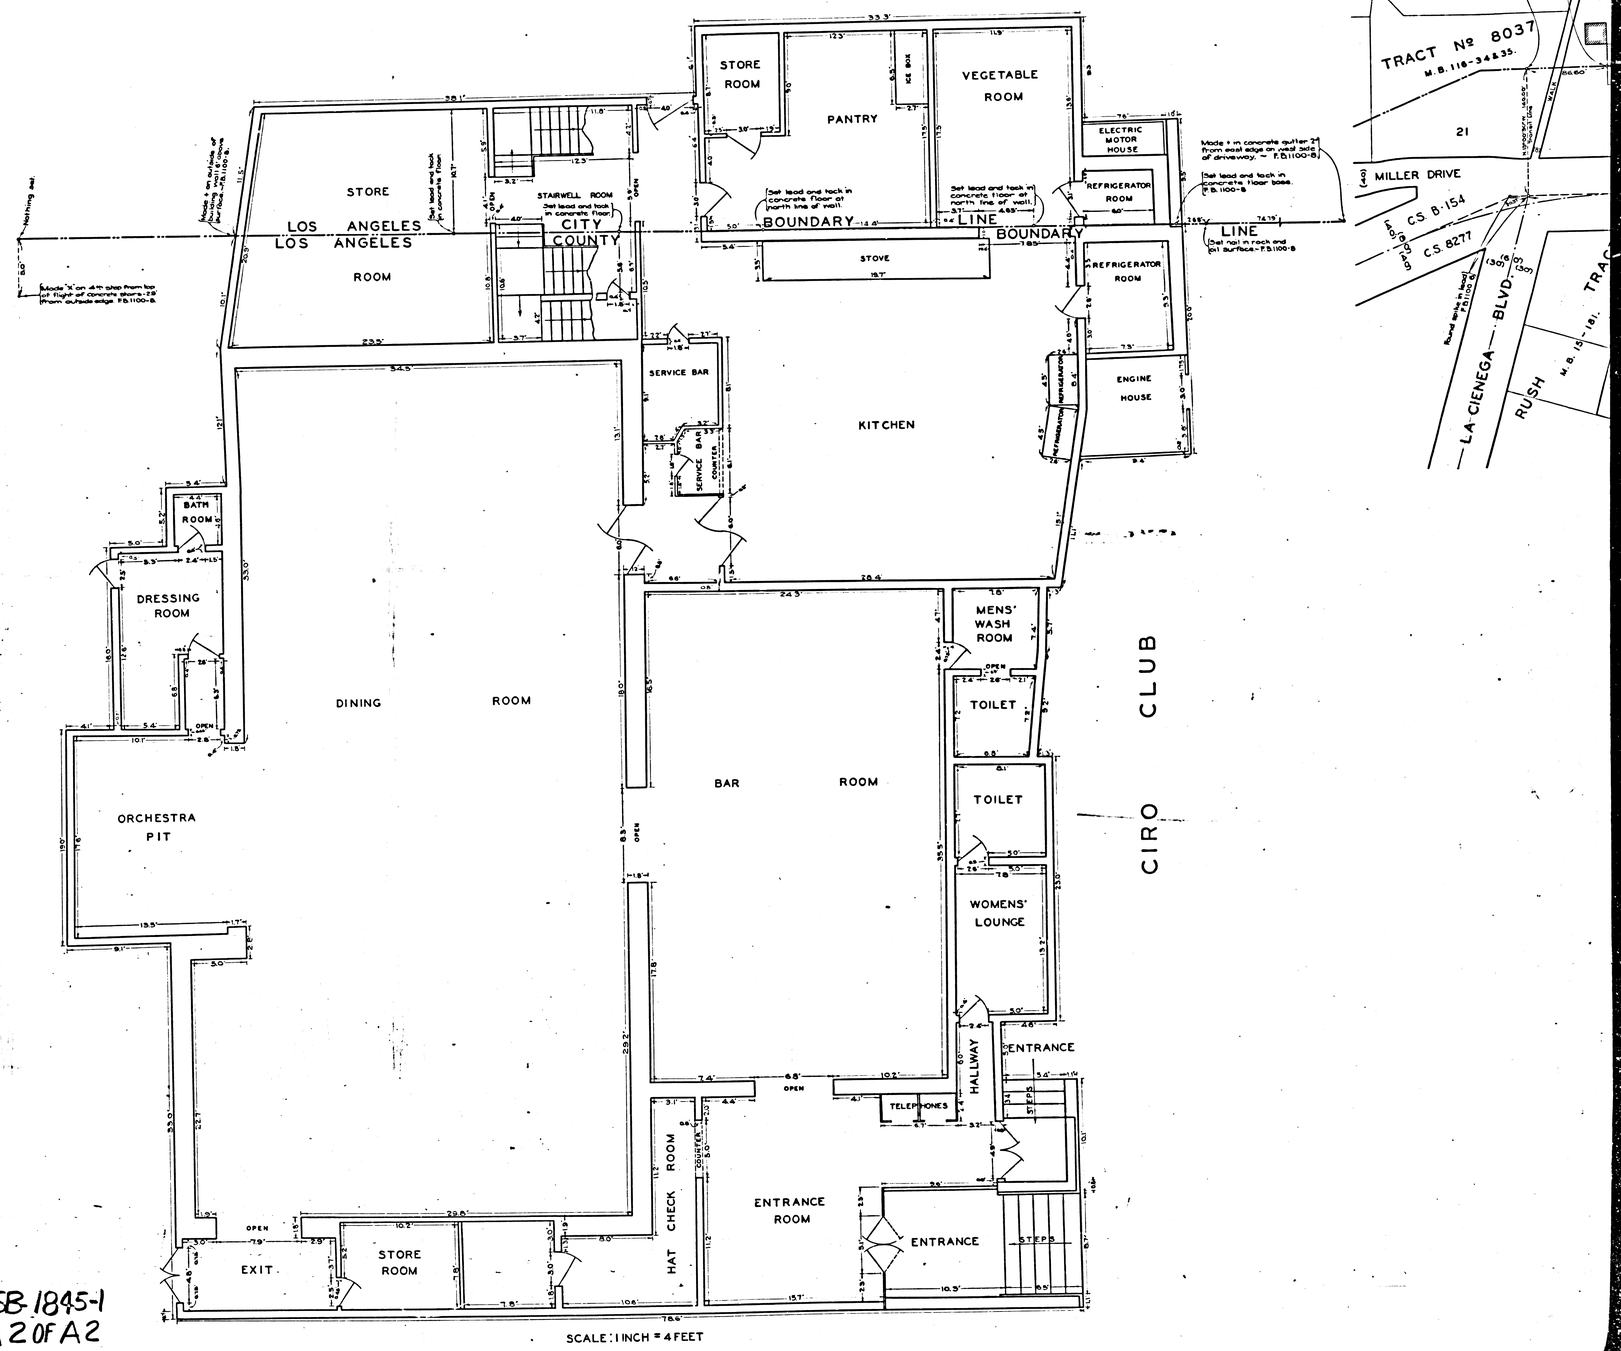


CSB-1845-1
A 2 OF A 2

SHEET Nº 1 OF 2 SHEETS
COUNTY SURVEYORS MAP Nº 8-1845