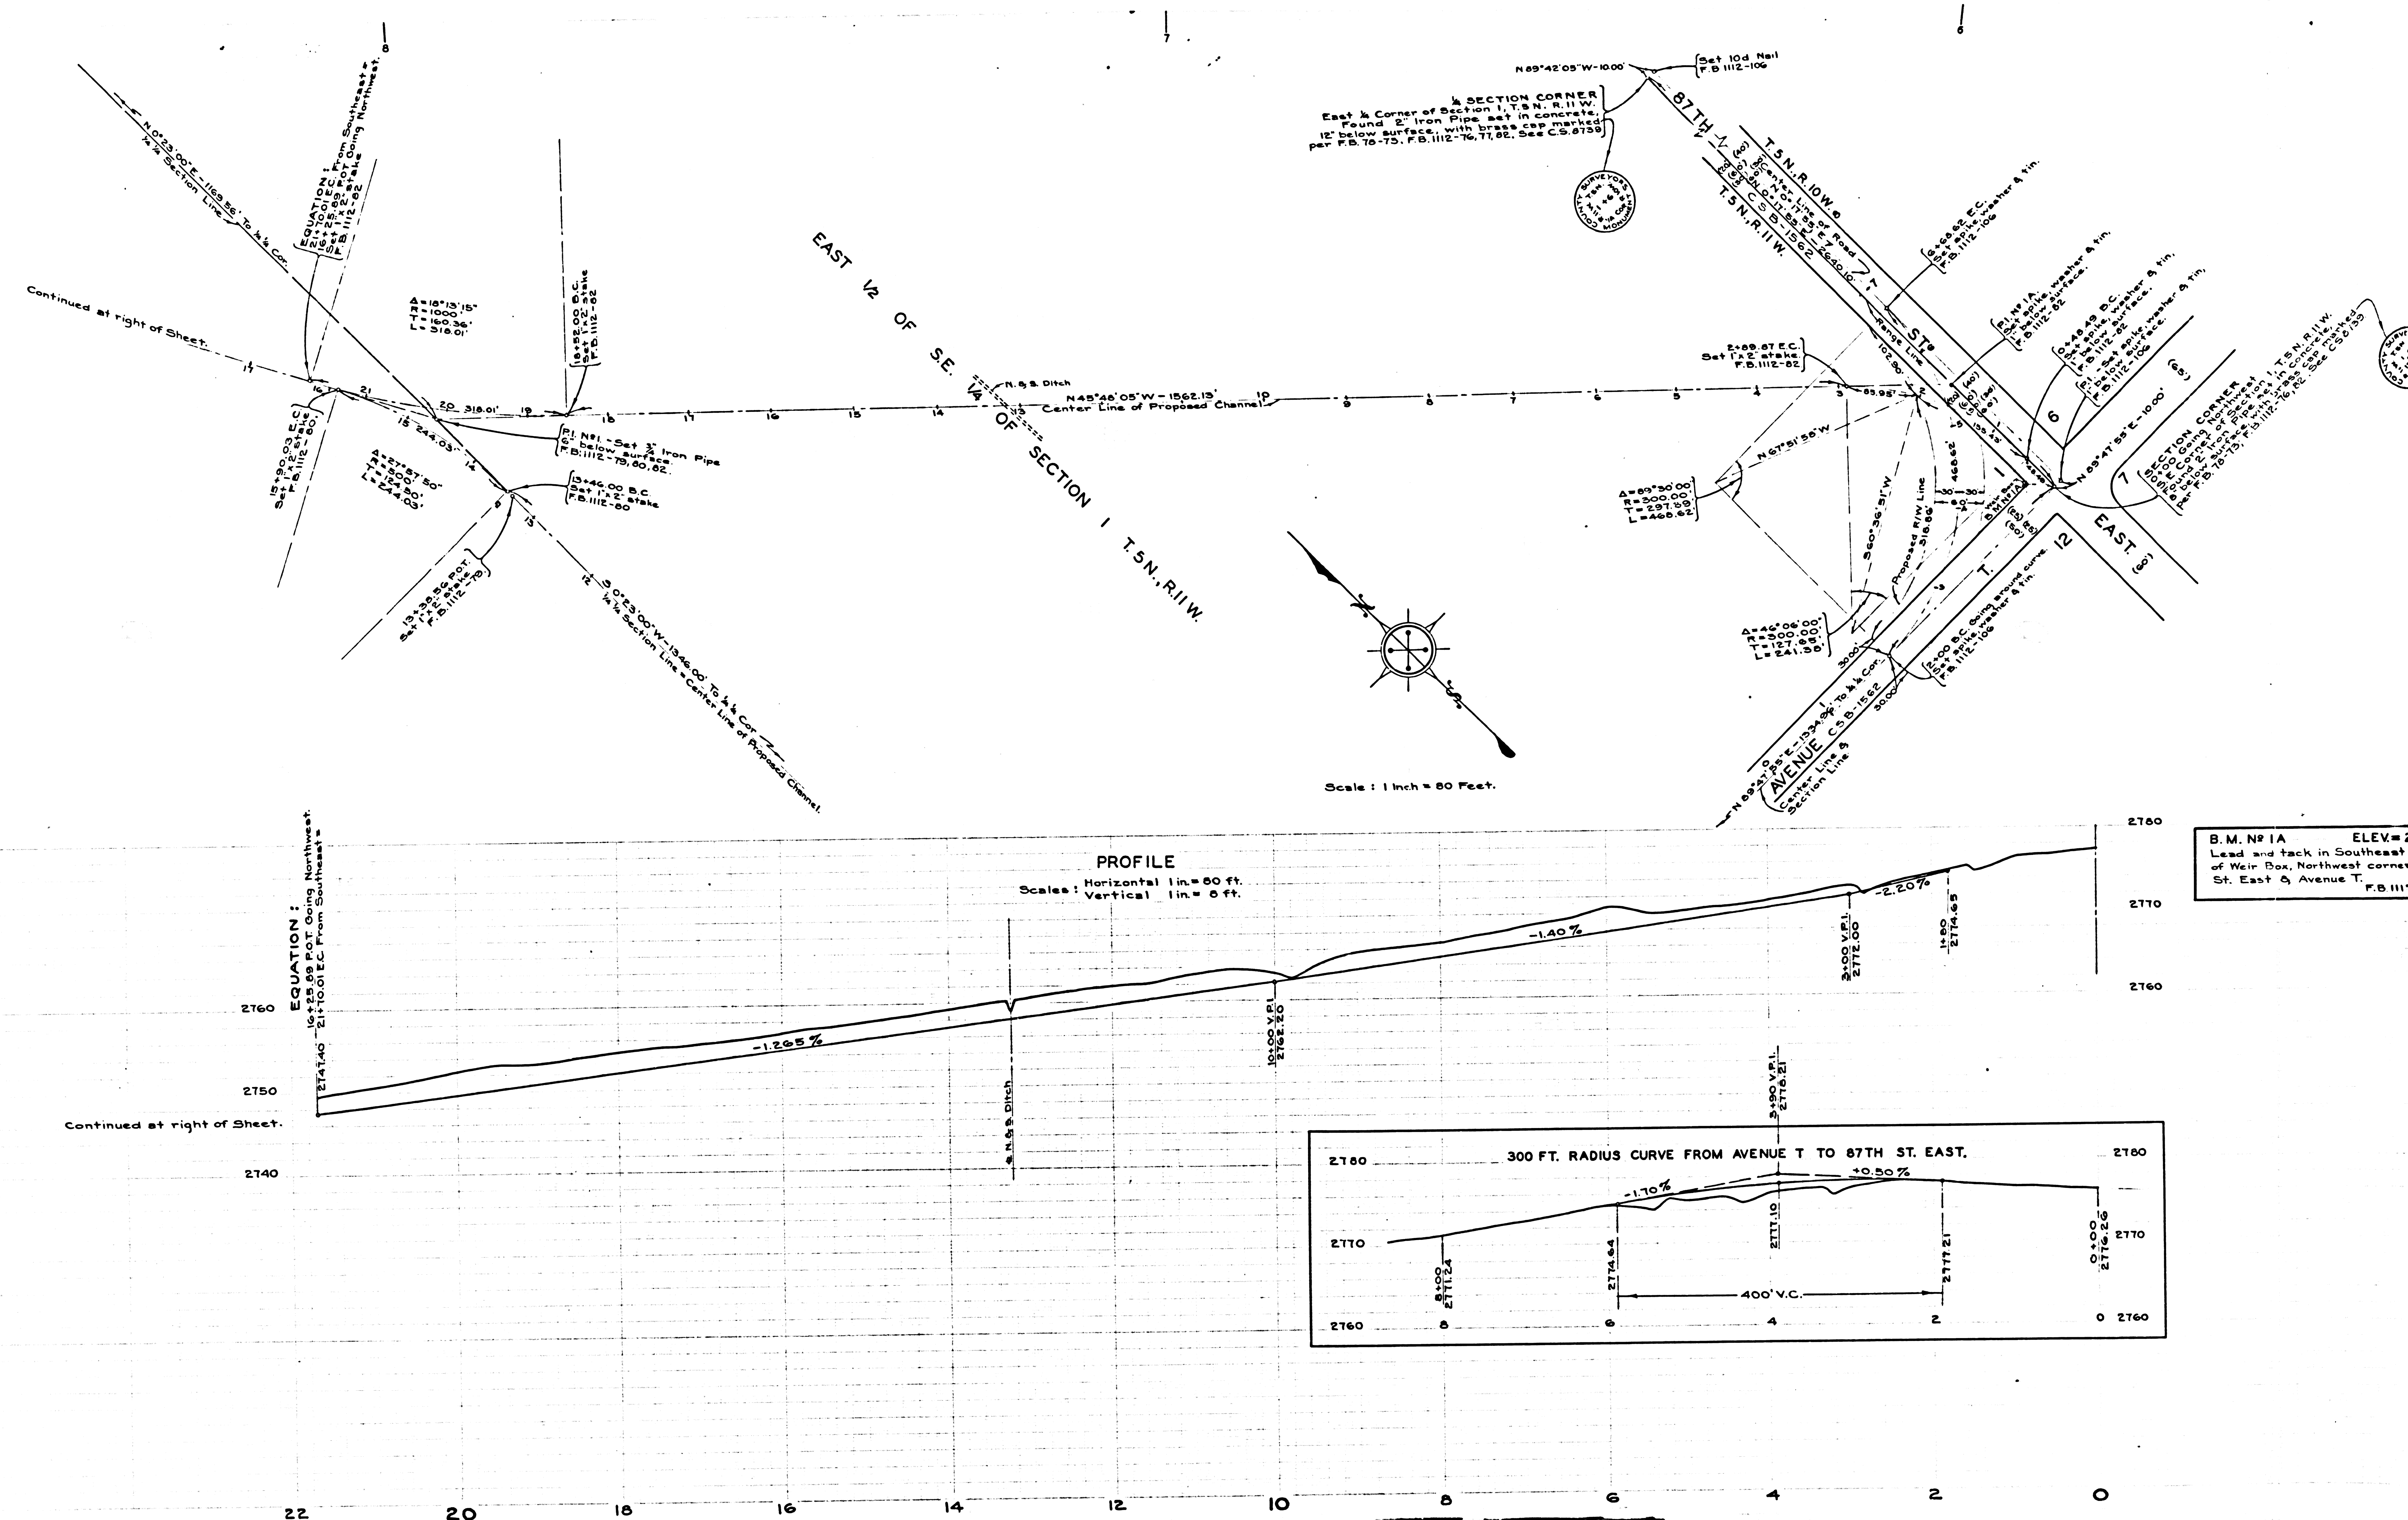

CSB 1848-3

A1 OF A3

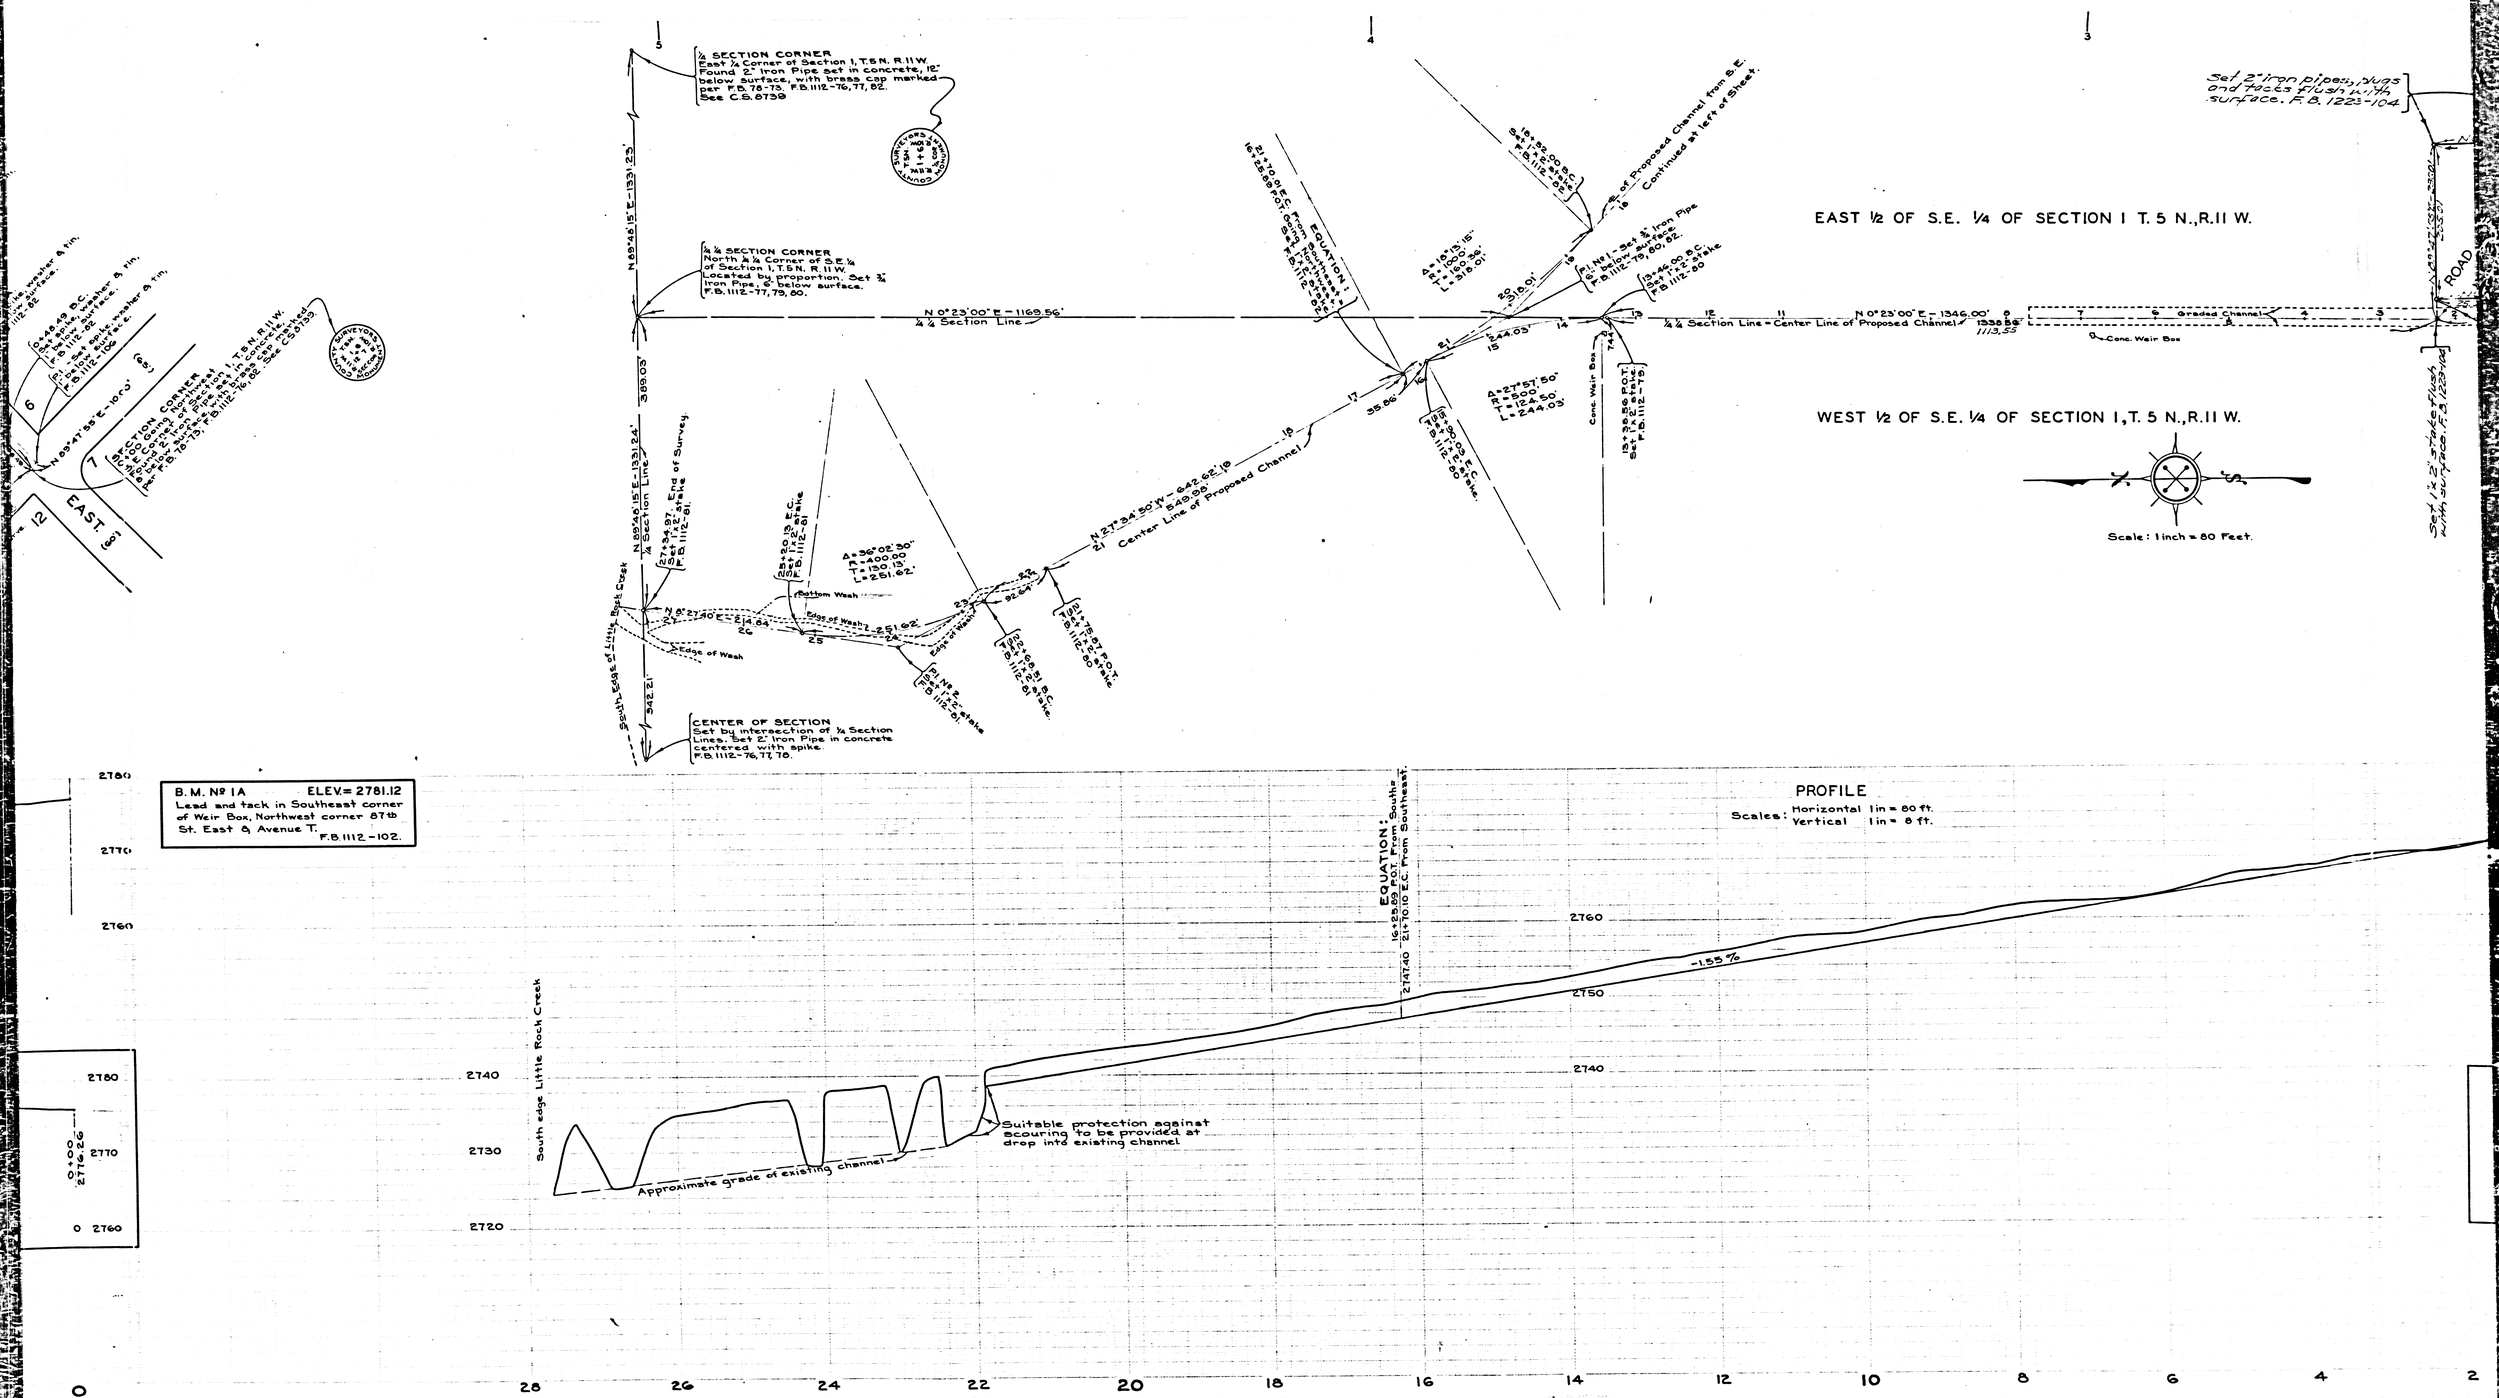

CSB 1848-3

A2 OF A3

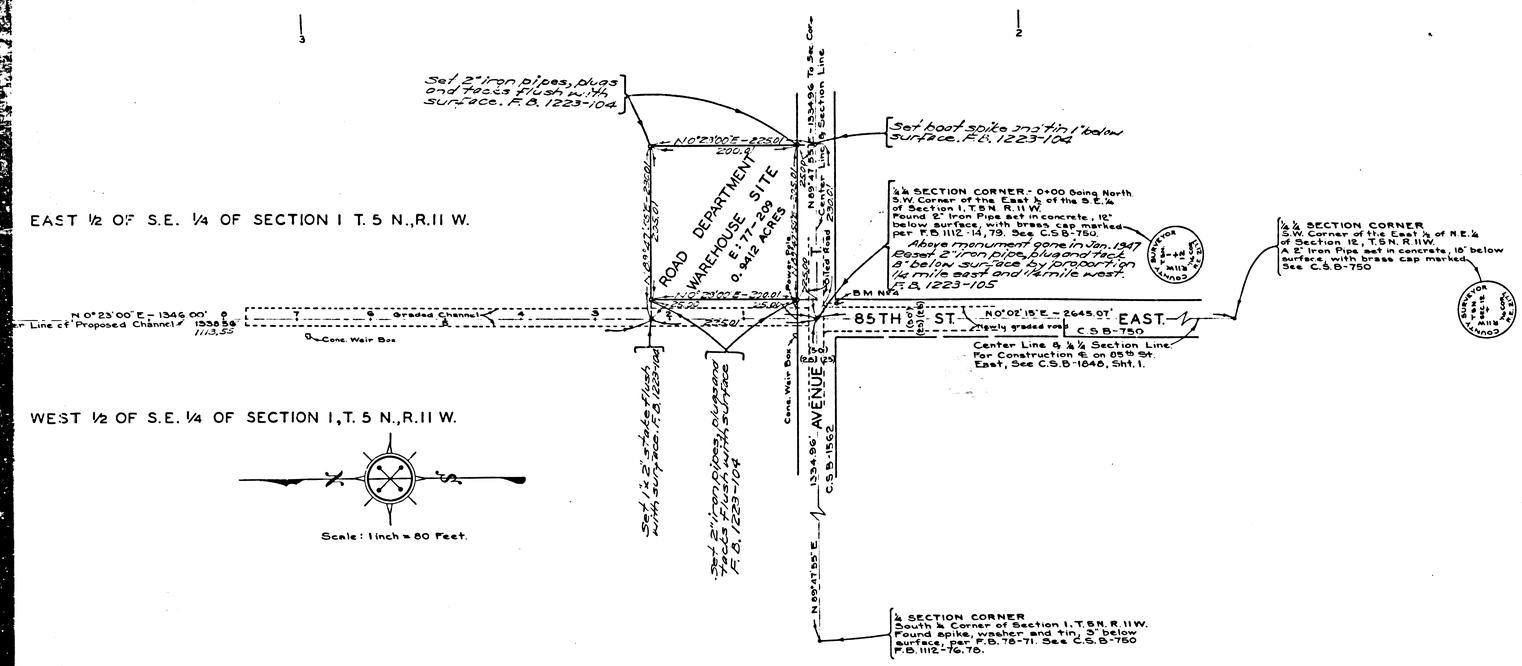

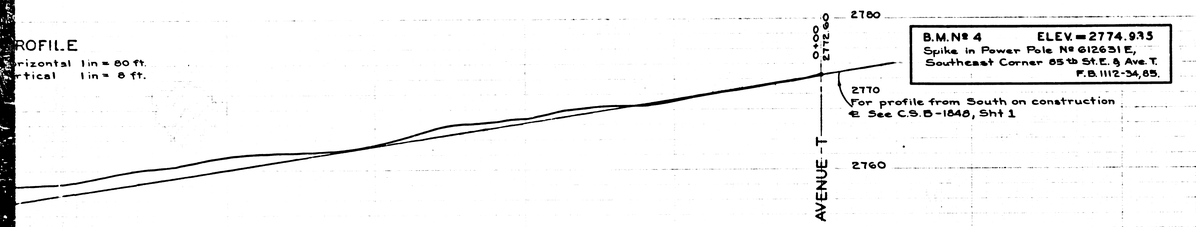

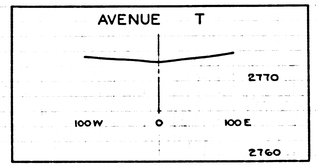

COUNTY OF LOS ANGELES

PLAN AND PROFILE OF

DRAINAGE CHANNELS

FOR

EIGHTY FIFTH STREET EAST

FROM

AVENUE T

TO

E.W. 1/4 SEC. LINE OF SEC. 1 T.5N. R.11W.

COUNTY SURVEYORS MAP No B-1848

SHEET 3 OF 3 SHEETS

SCALES AS SHOWN

JOB NUMBER 8370

ALFRED JONES-COUNTY SURVEYOR

SURVEYED JULY — AUGUST 1944

SURVEYED ON REQUEST OF THE ROAD COMMISSIONER UNDER SEC. 79. ORD. 4099 BY LETTER DATED SEPTEMBER 25. 1943

BEARINGS ARE BASED ON THE BEARING OF 85TH ST. EAST AS SHOWN ON C.S.B-750

F.B. 1112-75-108		
FIELD WORK E.A.R.	OFFICE WORK J.A.L.	CHECKED M.D.D.

FOR INDEX MAP SEE SHEET No 1

DATUM - MEAN SEA LEVEL

ELEVATIONS SHOWN HEREON ARE BASED ON THE 1928 U.S.C. & G.S. ADJUSTMENT OF U.S.G.S. B.M., 1 MI. EAST OF LITTLE ROCK (U.S. 1967)

CSB 1848-3

A3 OF A3