


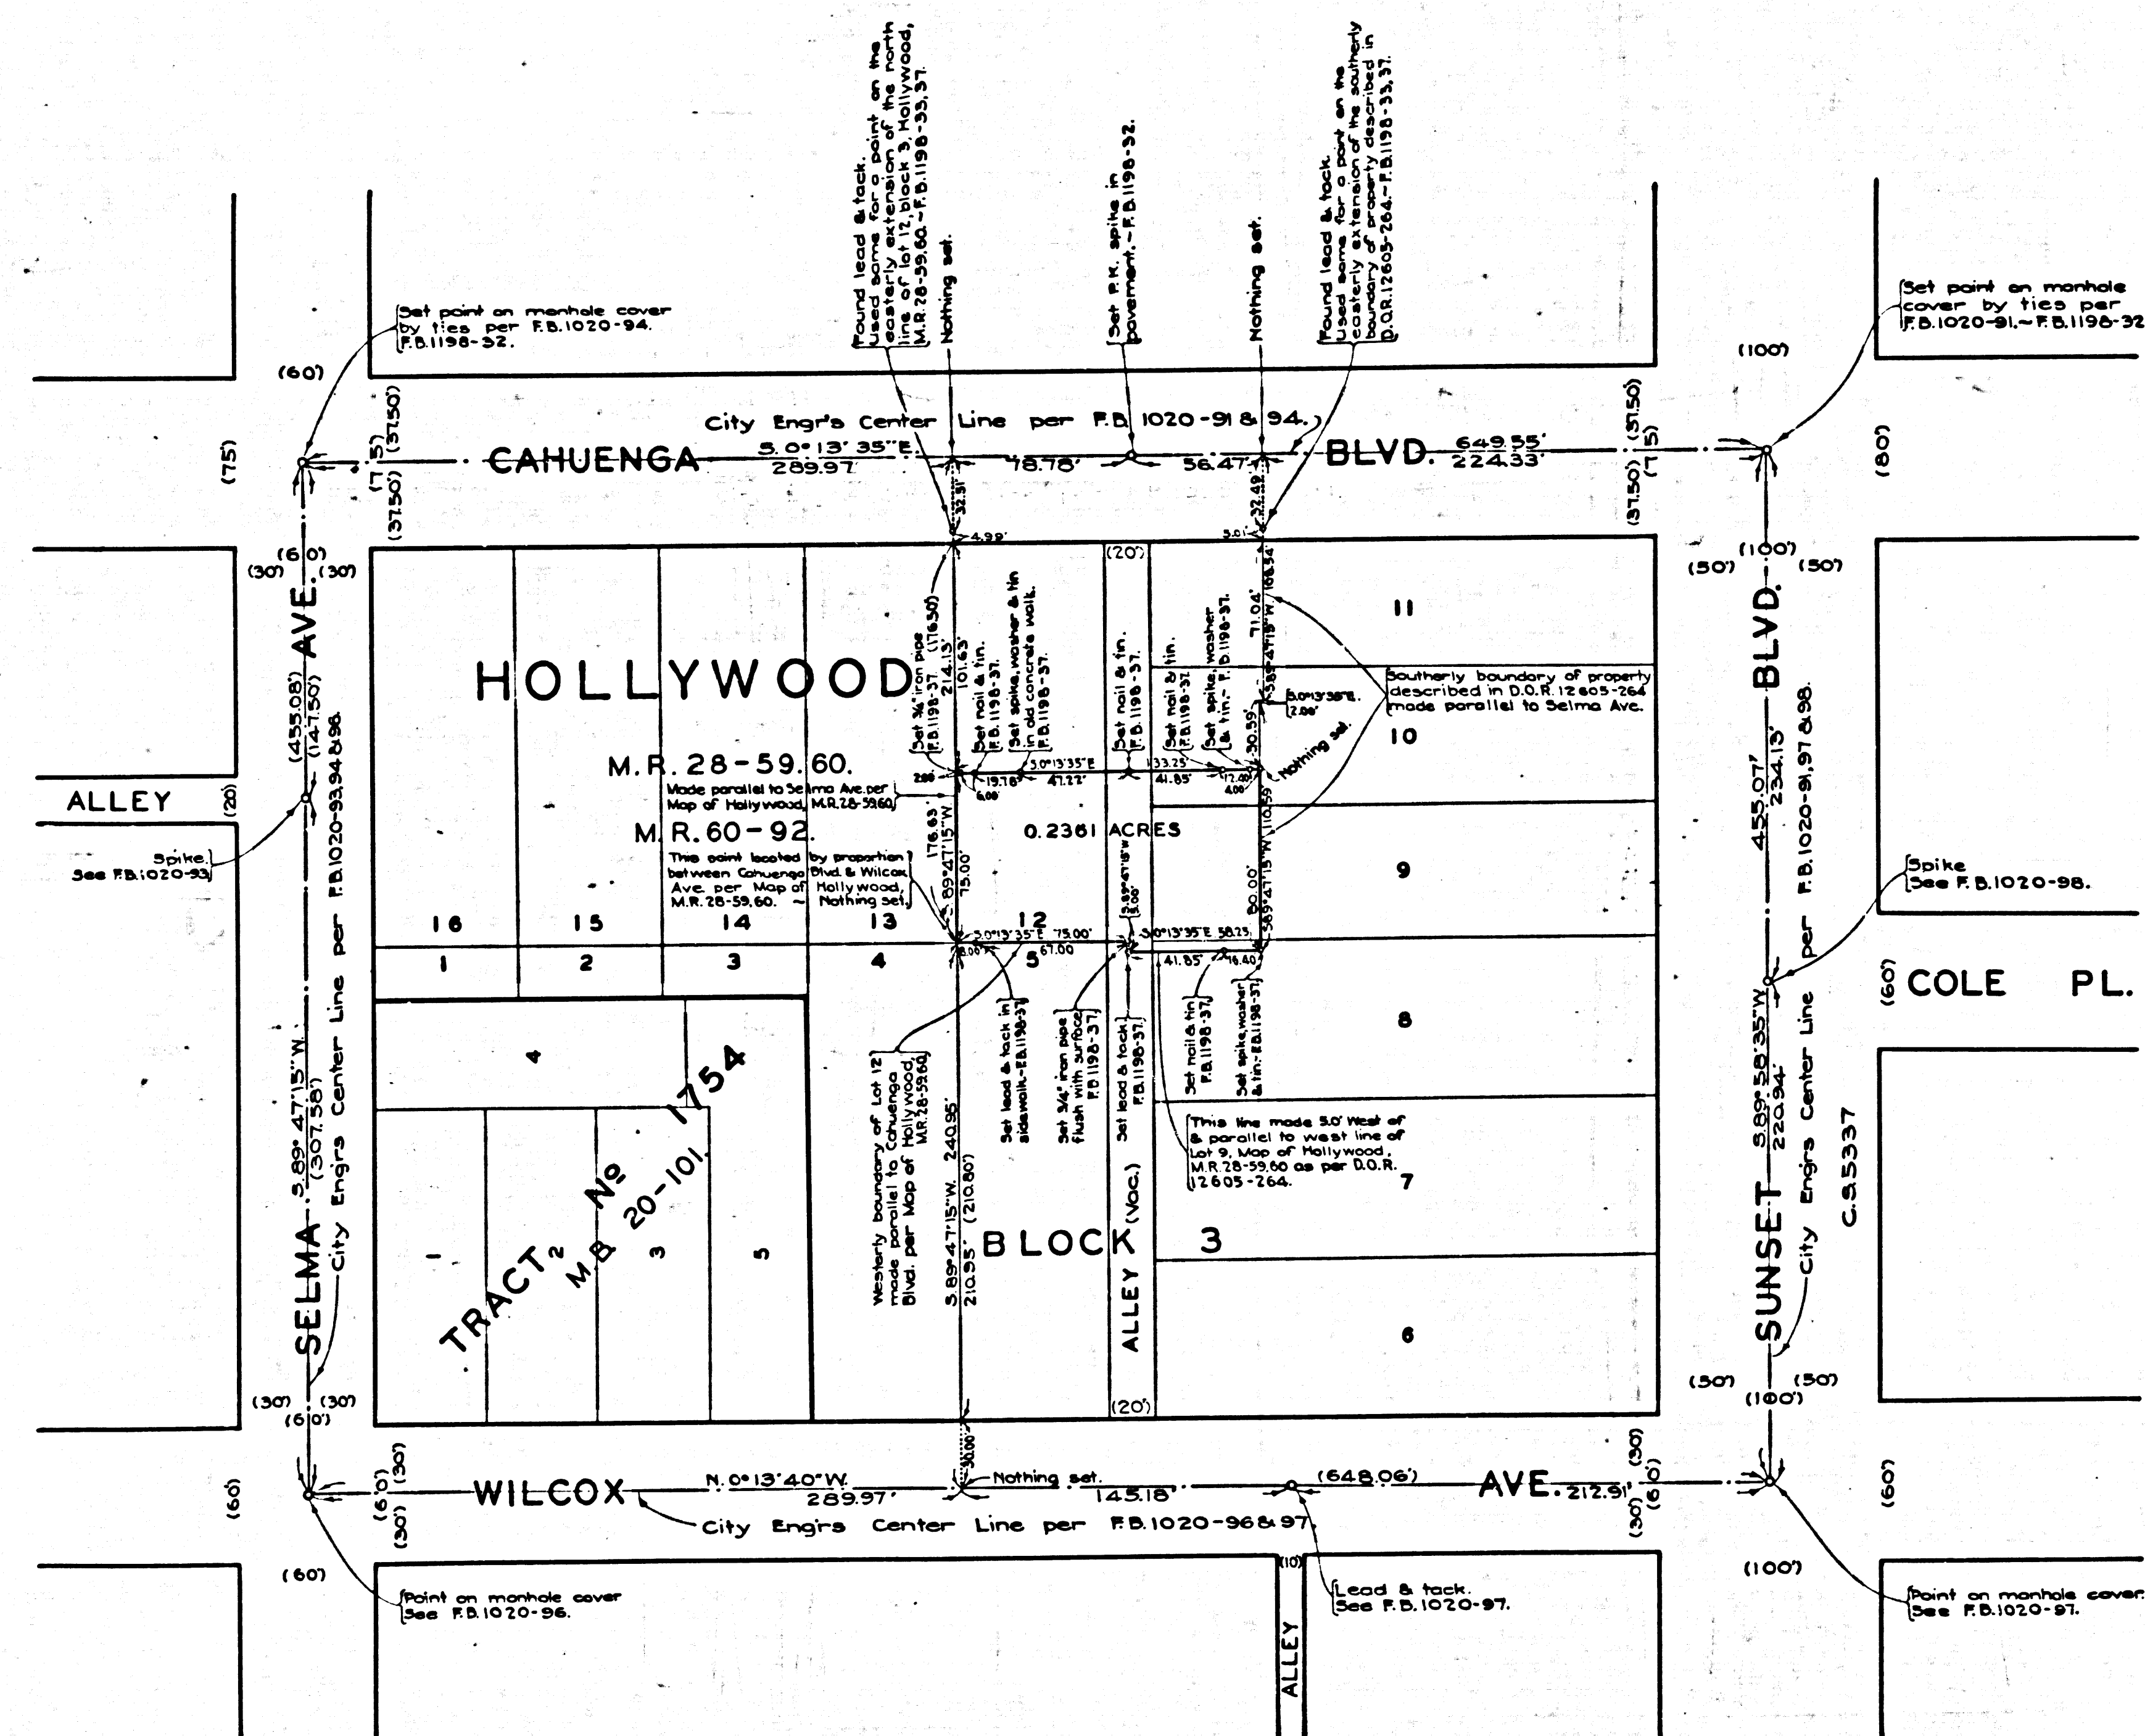

INDEX 40

COUNTY OF LOS ANGELES
MAP OF
HOLLYWOOD USQ DORMITORY SITE
A PORTION OF BLOCK 3-HOLLYWOOD-M.R. 28-60.

COUNTY SURVEYORS MAP NO. B-1859.
SCALE: 1 INCH = 50 FEET.

JOB NUMBER 8483.

ALFRED JONES COUNTY SURVEYOR
SURVEYED FEB. MARCH, 1944.

SURVEYED ON REQUEST OF THE CHIEF
MECHANICAL ENGINEER UNDER SEC. 79,
ORDINANCE 4099 BY LETTER DATED FEB. 18, 1944.

BEARINGS ARE BASED ON THE BEARING OF
SUNSET BLVD. AS SHOWN ON C.S. 5337.

P.B. 1198-31-39.

FIELD WORK BY: W.E. BRADEN
F.H. BLANCHARD
OFFICE WORK BY: J.R. MIPHURSON
D.A. WHITE
CHECKED BY: J.R. MIPHURSON

CSB-1859
A1 OF A2

