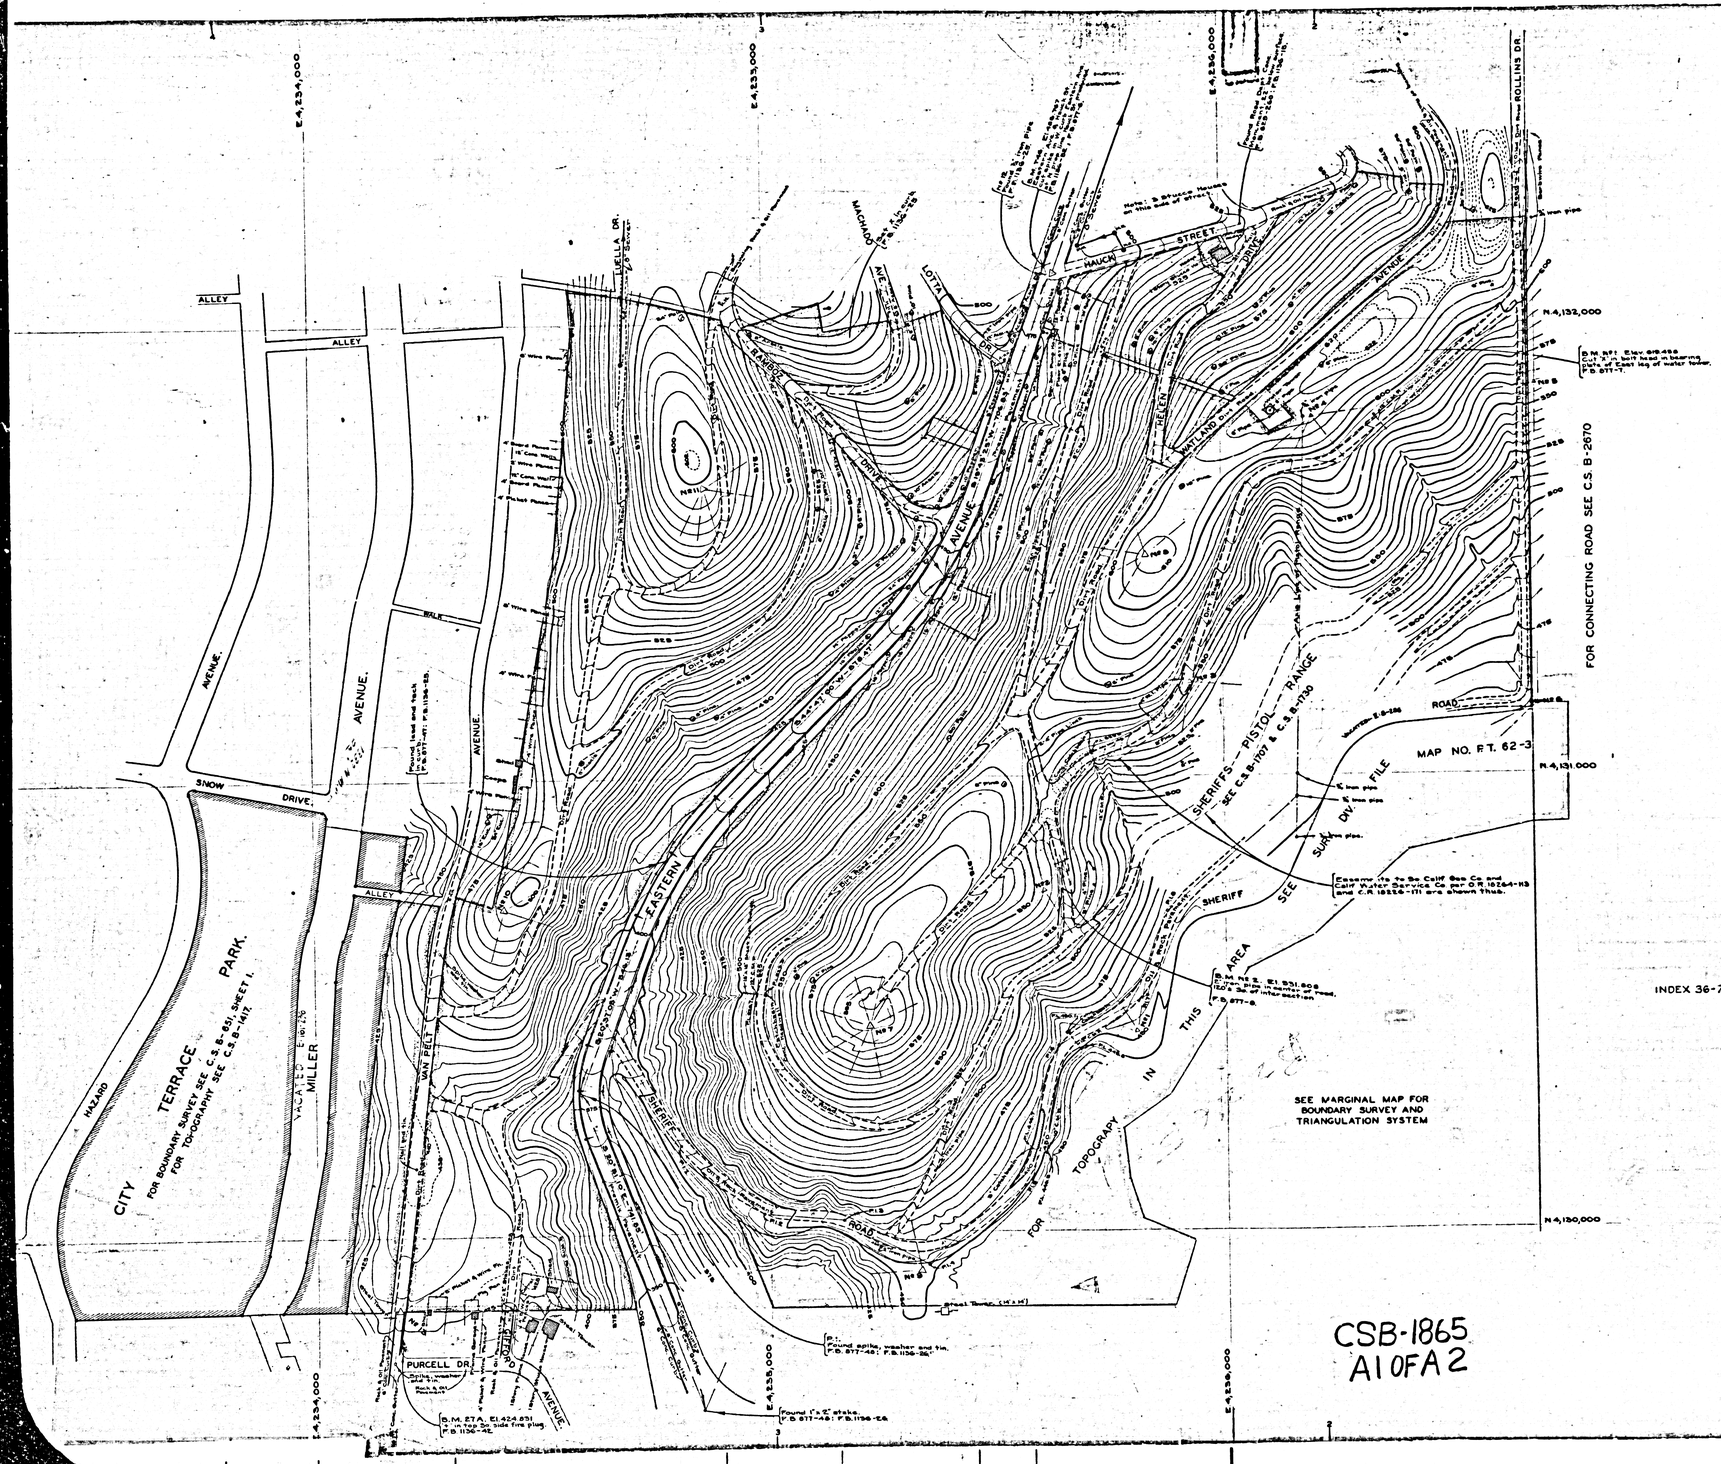

COUNTY OF LOS ANGELES

TOPOGRAPHIC MAP

OF

CITY TERRACE

BEING THE COUNTY OWNED PROPERTY
SHOWN ON MAP OF TRACT Nº 13146
M.B. 267-28

COUNTY SURVEYORS MAP Nº B-1865

SCALE: 1 INCH = 100 FT.

JOB NUMBER 8392

ALFRED JONES-COUNTY SURVEYOR
SURVEYED JULY-SEPT. 1941 & OCT. 1944 - MAR. 1945

SURVEYED ON REQUEST OF THE CHIEF ENGINEER, REGIONAL PLANNING COMMISSION UNDER SEC. 79, ORD 4099, BY LETTER DATED SEPT. 6, 1944.

PLANE TABLE SHEETS F-199, F-201 & F-208
F.B. 877-22-75 : F.B. 1136-10-44

FIELD WORK BY . . . T. M. WALSH
W. E. BRADEN

OFFICE WORK BY . . . . . J. A. LYON

CHECKED BY . . . . . M. D. DARLING

Revised 4 - Dec. 7, 1948 - J.B. Price.
Revised 3 - April 1, 1948 - H.M. Fox.
For new Topog. See F.T. 62-3

DATUM - MEAN SEA LEVEL
ELEVATIONS SHOWN HEREON ARE BASED ON THE 1928 U.S.C. & G.S. ADJUSTMENT OF U.S.G.S. B.M. AT FORD BOULEVARD AND FLORAL DRIVE - (U.S. 691)

LEGEND

- POWER POLES
- TELEPHONE POLES
- GUY WIRES
- WATER HYDRANTS
- SEWER MANHOLES
- HAND HOLES

Boundary revised 3-19-58 T.M.P.

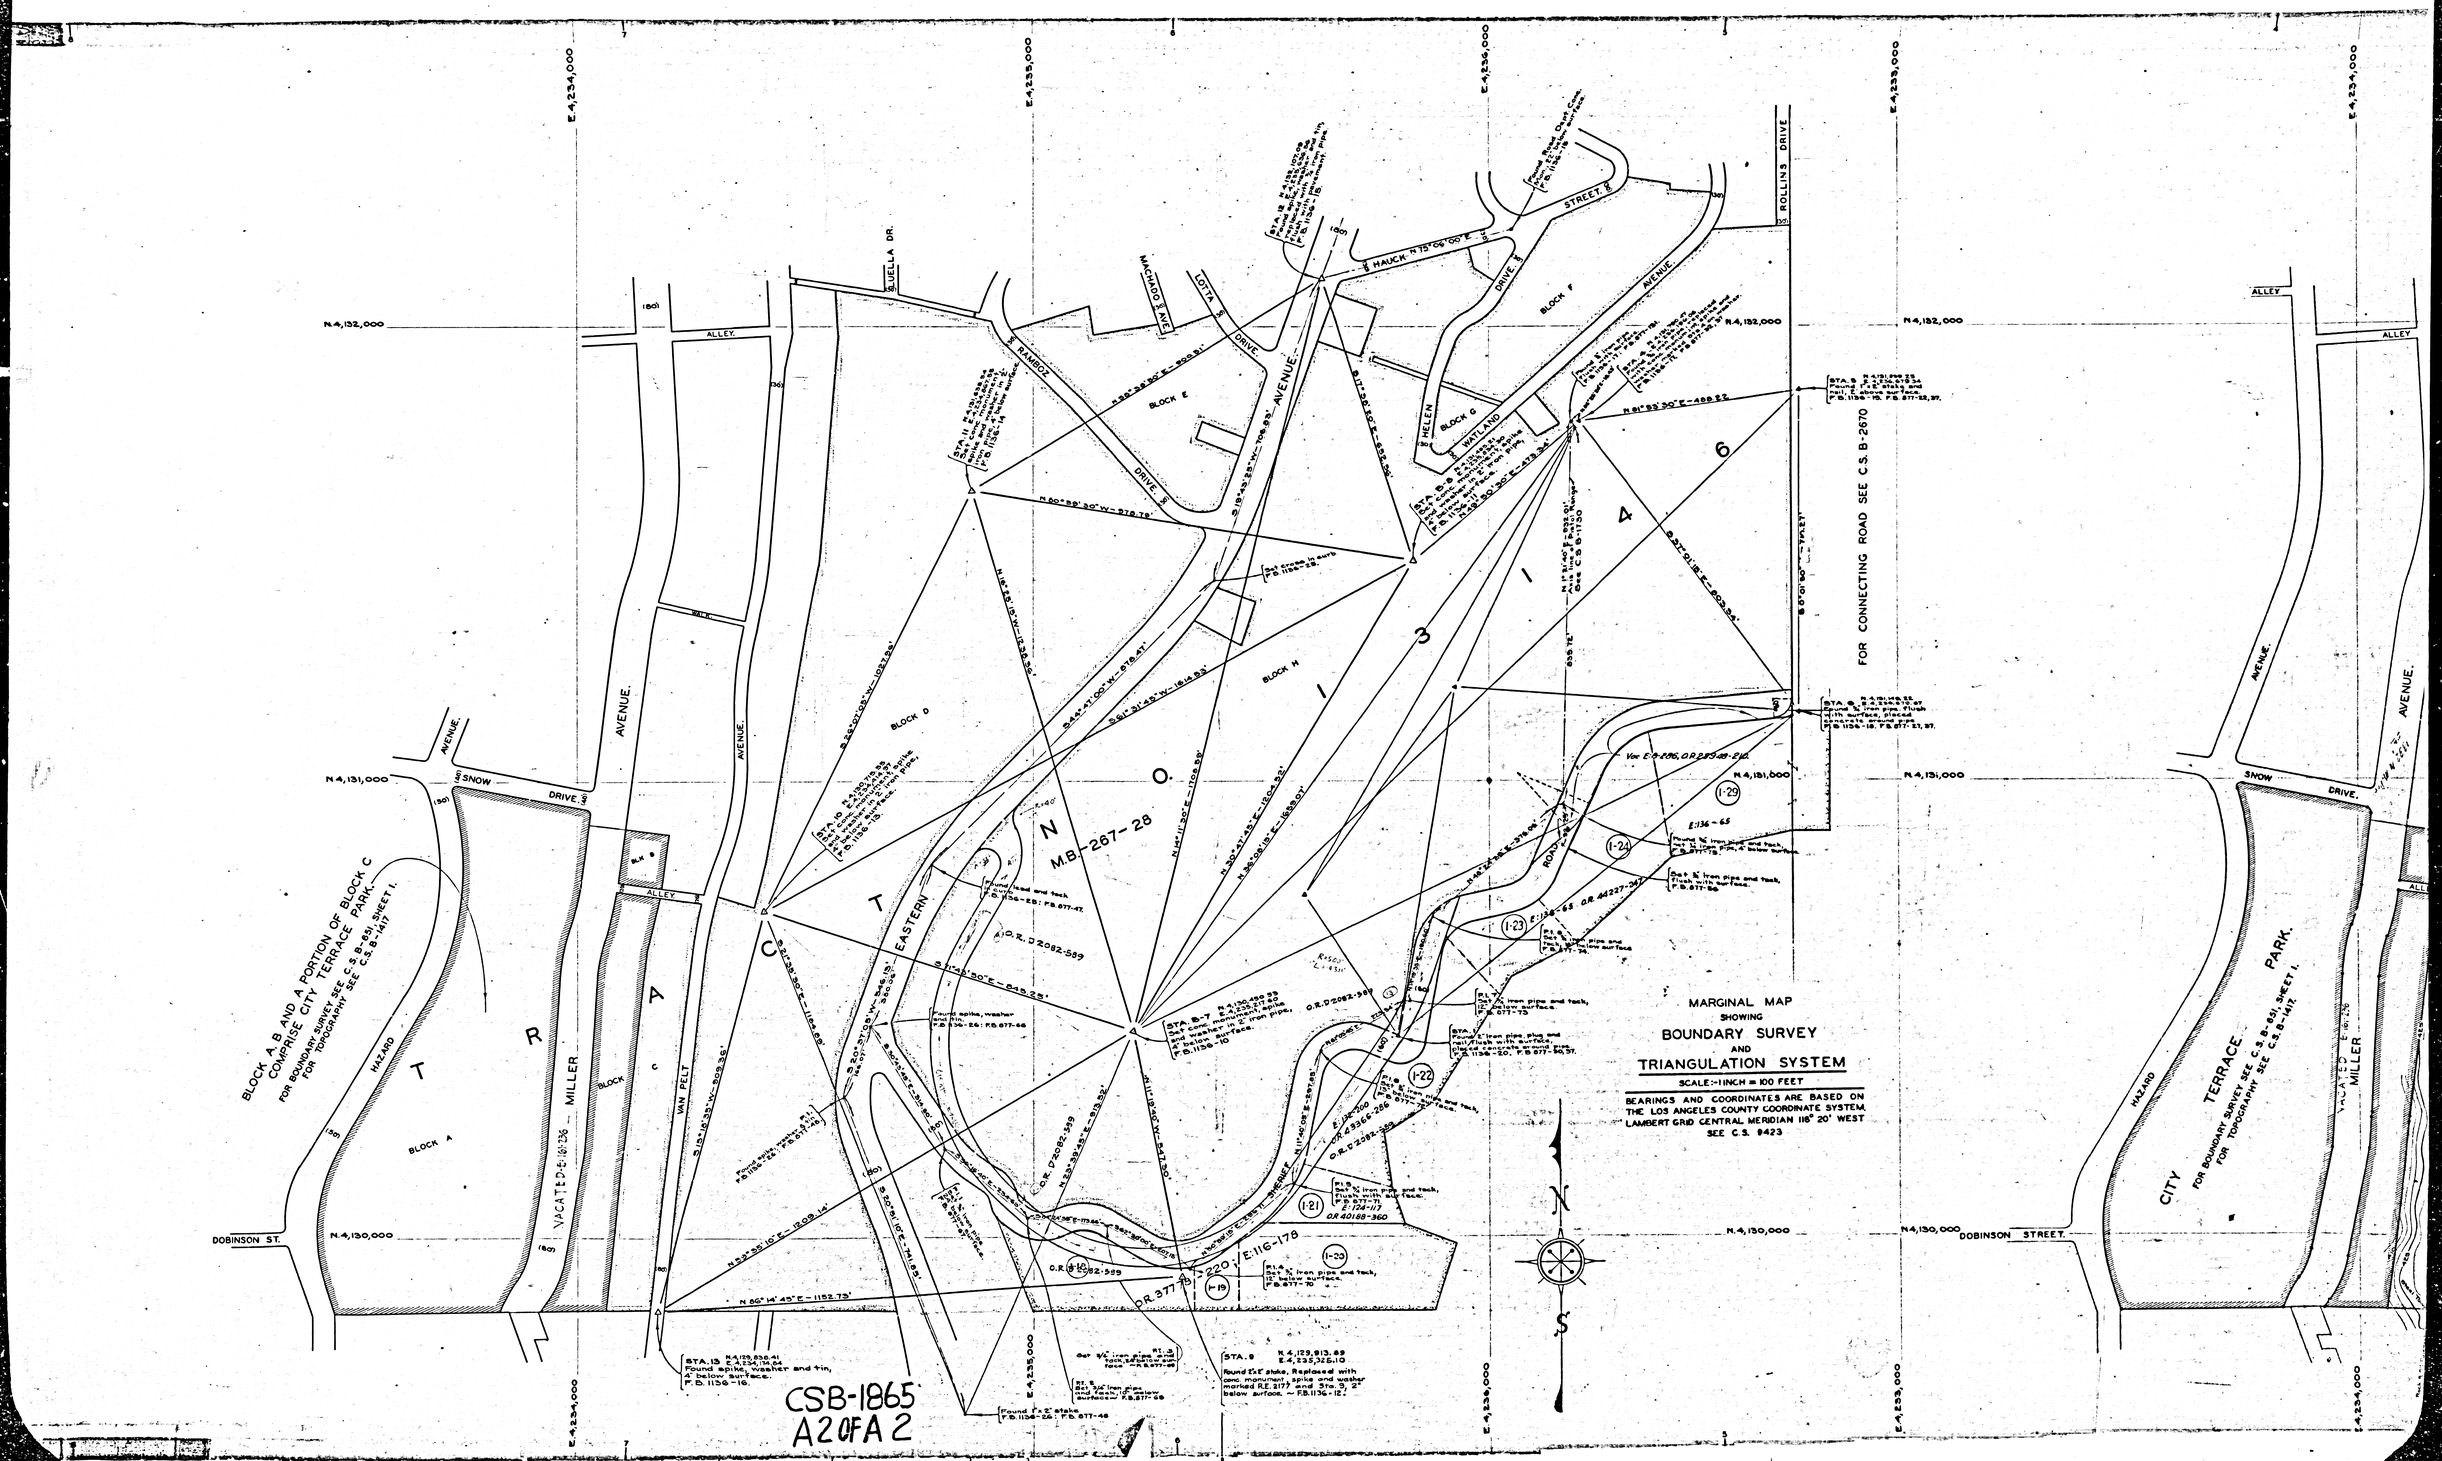
MARGINAL MAP
SHOWING
BOUNDARY SURVEY
AND
TRIANGULATION SYSTEM
SCALE:-1 INCH = 100 FEET
BEARINGS AND COORDINATES ARE BASED ON THE LOS ANGELES COUNTY COORDINATE SYSTEM, LAMBERT GRID CENTRAL MERIDIAN 118° 20' WEST SEE C.S. 9423
BLOCK A, B AND A PORTION OF BLOCK C COMPRISE CITY TERRACE PARK. FOR BOUNDARY SURVEY SEE C.S.B-851, SHEET 1. FOR TOPOGRAPHY SEE C.S.B-1417
CITY TERRACE PARK.
FOR BOUNDARY SURVEY SEE C.S.B-851, SHEET 1. FOR TOPOGRAPHY SEE C.S.B-1417
FOR CONNECTING ROAD SEE C.S. B-2670
M.B.-267-28
EASTERN AVENUE
ROLLINS DRIVE
SNOW DRIVE
DOBINSON STREET
DOBINSON ST.
ALLEY
VACATED-D.E.16136 - MILLER
HAZARD
BLOCK A
BLOCK B
BLOCK C
BLOCK D
BLOCK E
BLOCK F
BLOCK G
BLOCK H
VAN PELT
RAMBOZ
LOTTA DRIVE
MACHADO AVE
BLUELLA DR.
HAUCK STREET
HELEN
WATLAND
N.4,132,000
N.4,131,000
N.4,130,000
E.4,234,000
E.4,235,000
E.4,236,000
E.4,237,000
CSB-1865
A2 OF A2